



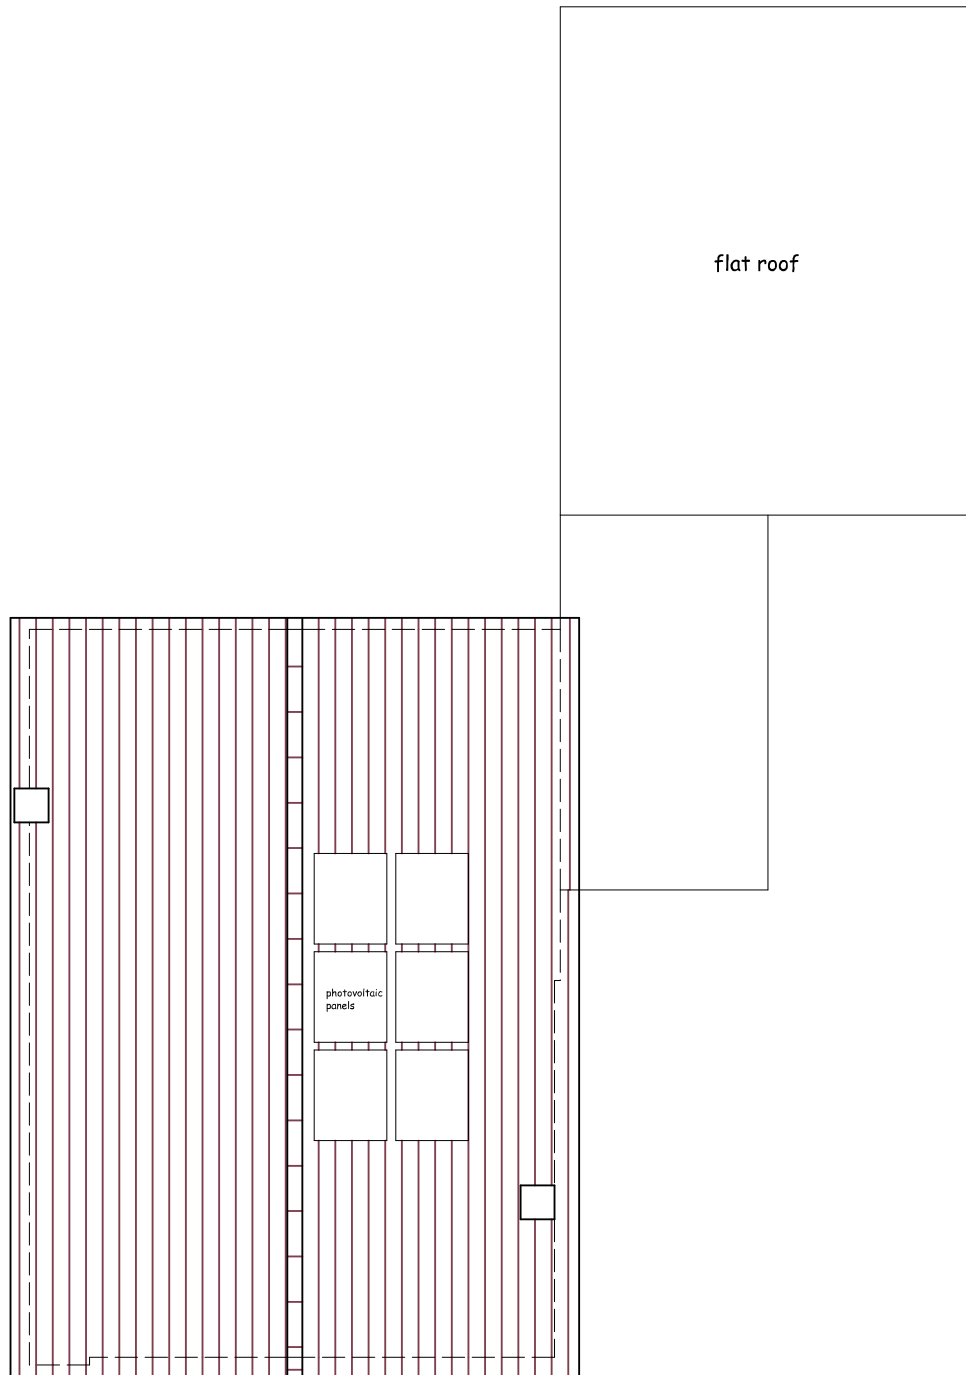

EXISTING ROOF PLAN

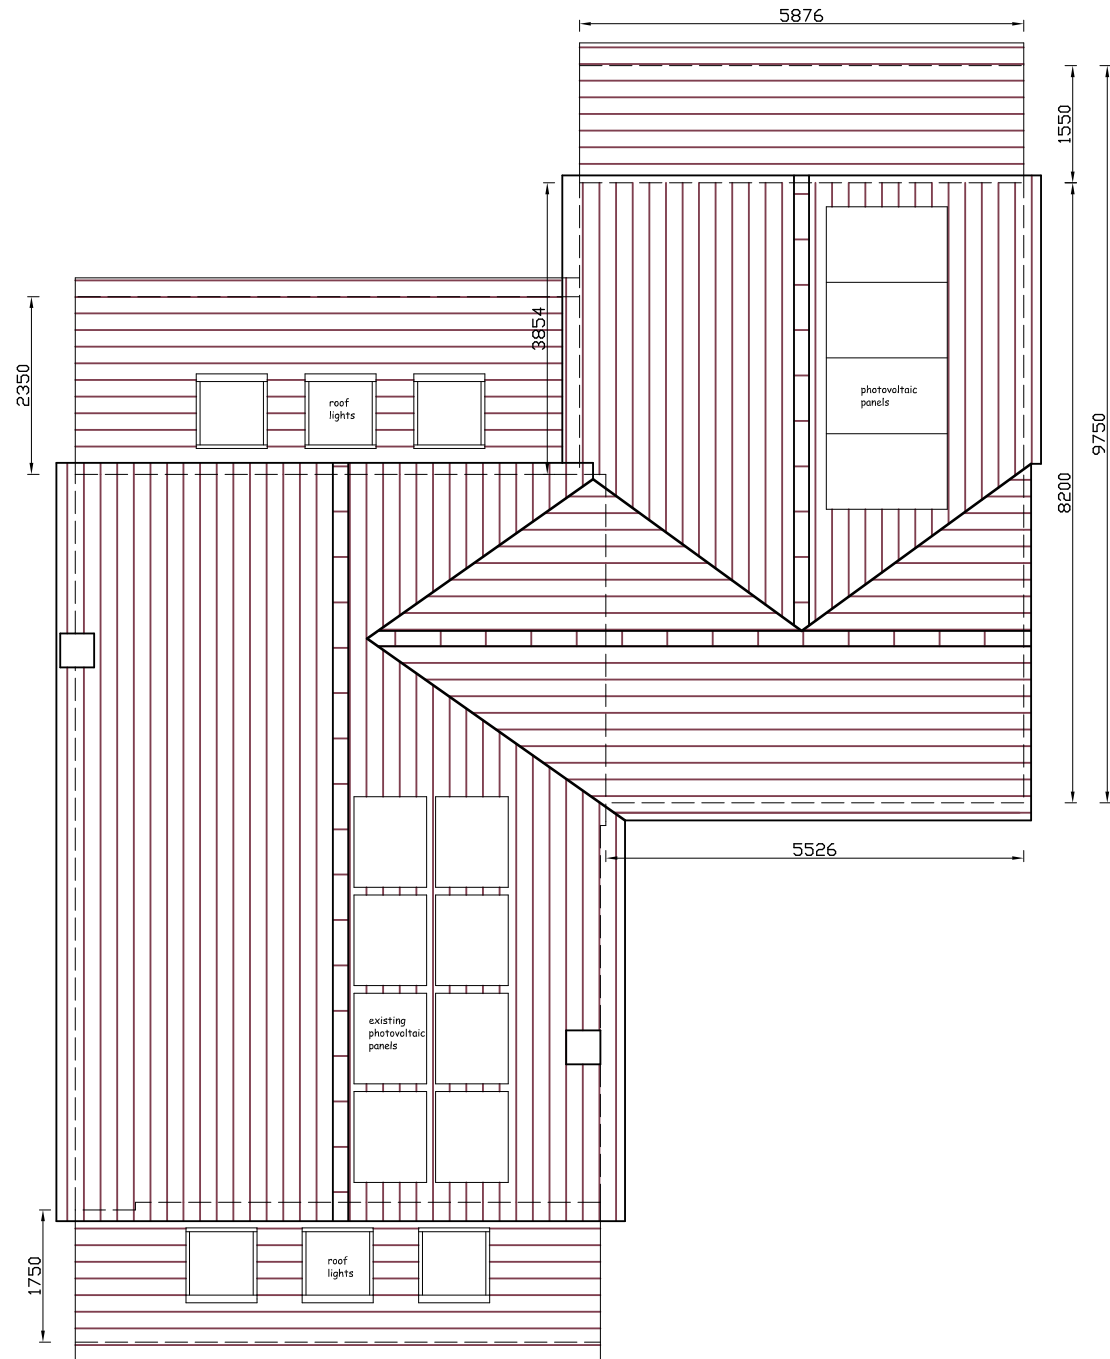

PROPOSED ROOF PLAN



Project

PROPOSED TWO STOREY
SIDE AND SINGLE STOREY
FRONT & REAR EXTENSIONS
TO PROVIDE ANNEXE FOR
FAMILY MEMBER AT
TO No 23 THE ROWANS,
BALDOCK, HERTS
SG7 6HL

Client

CLAIRE & CHRIS MORTLOCK

Drawing

ROOF PLANS

Scale 1:100 @ A3 Drawn C.R.

Checked Date Jan 26

Drawing No.

MOR/26/04A

This drawing and design is copyright and must not be reproduced in part or in whole without prior written consent. Contractors must verify all dimensions on site before commencing work