




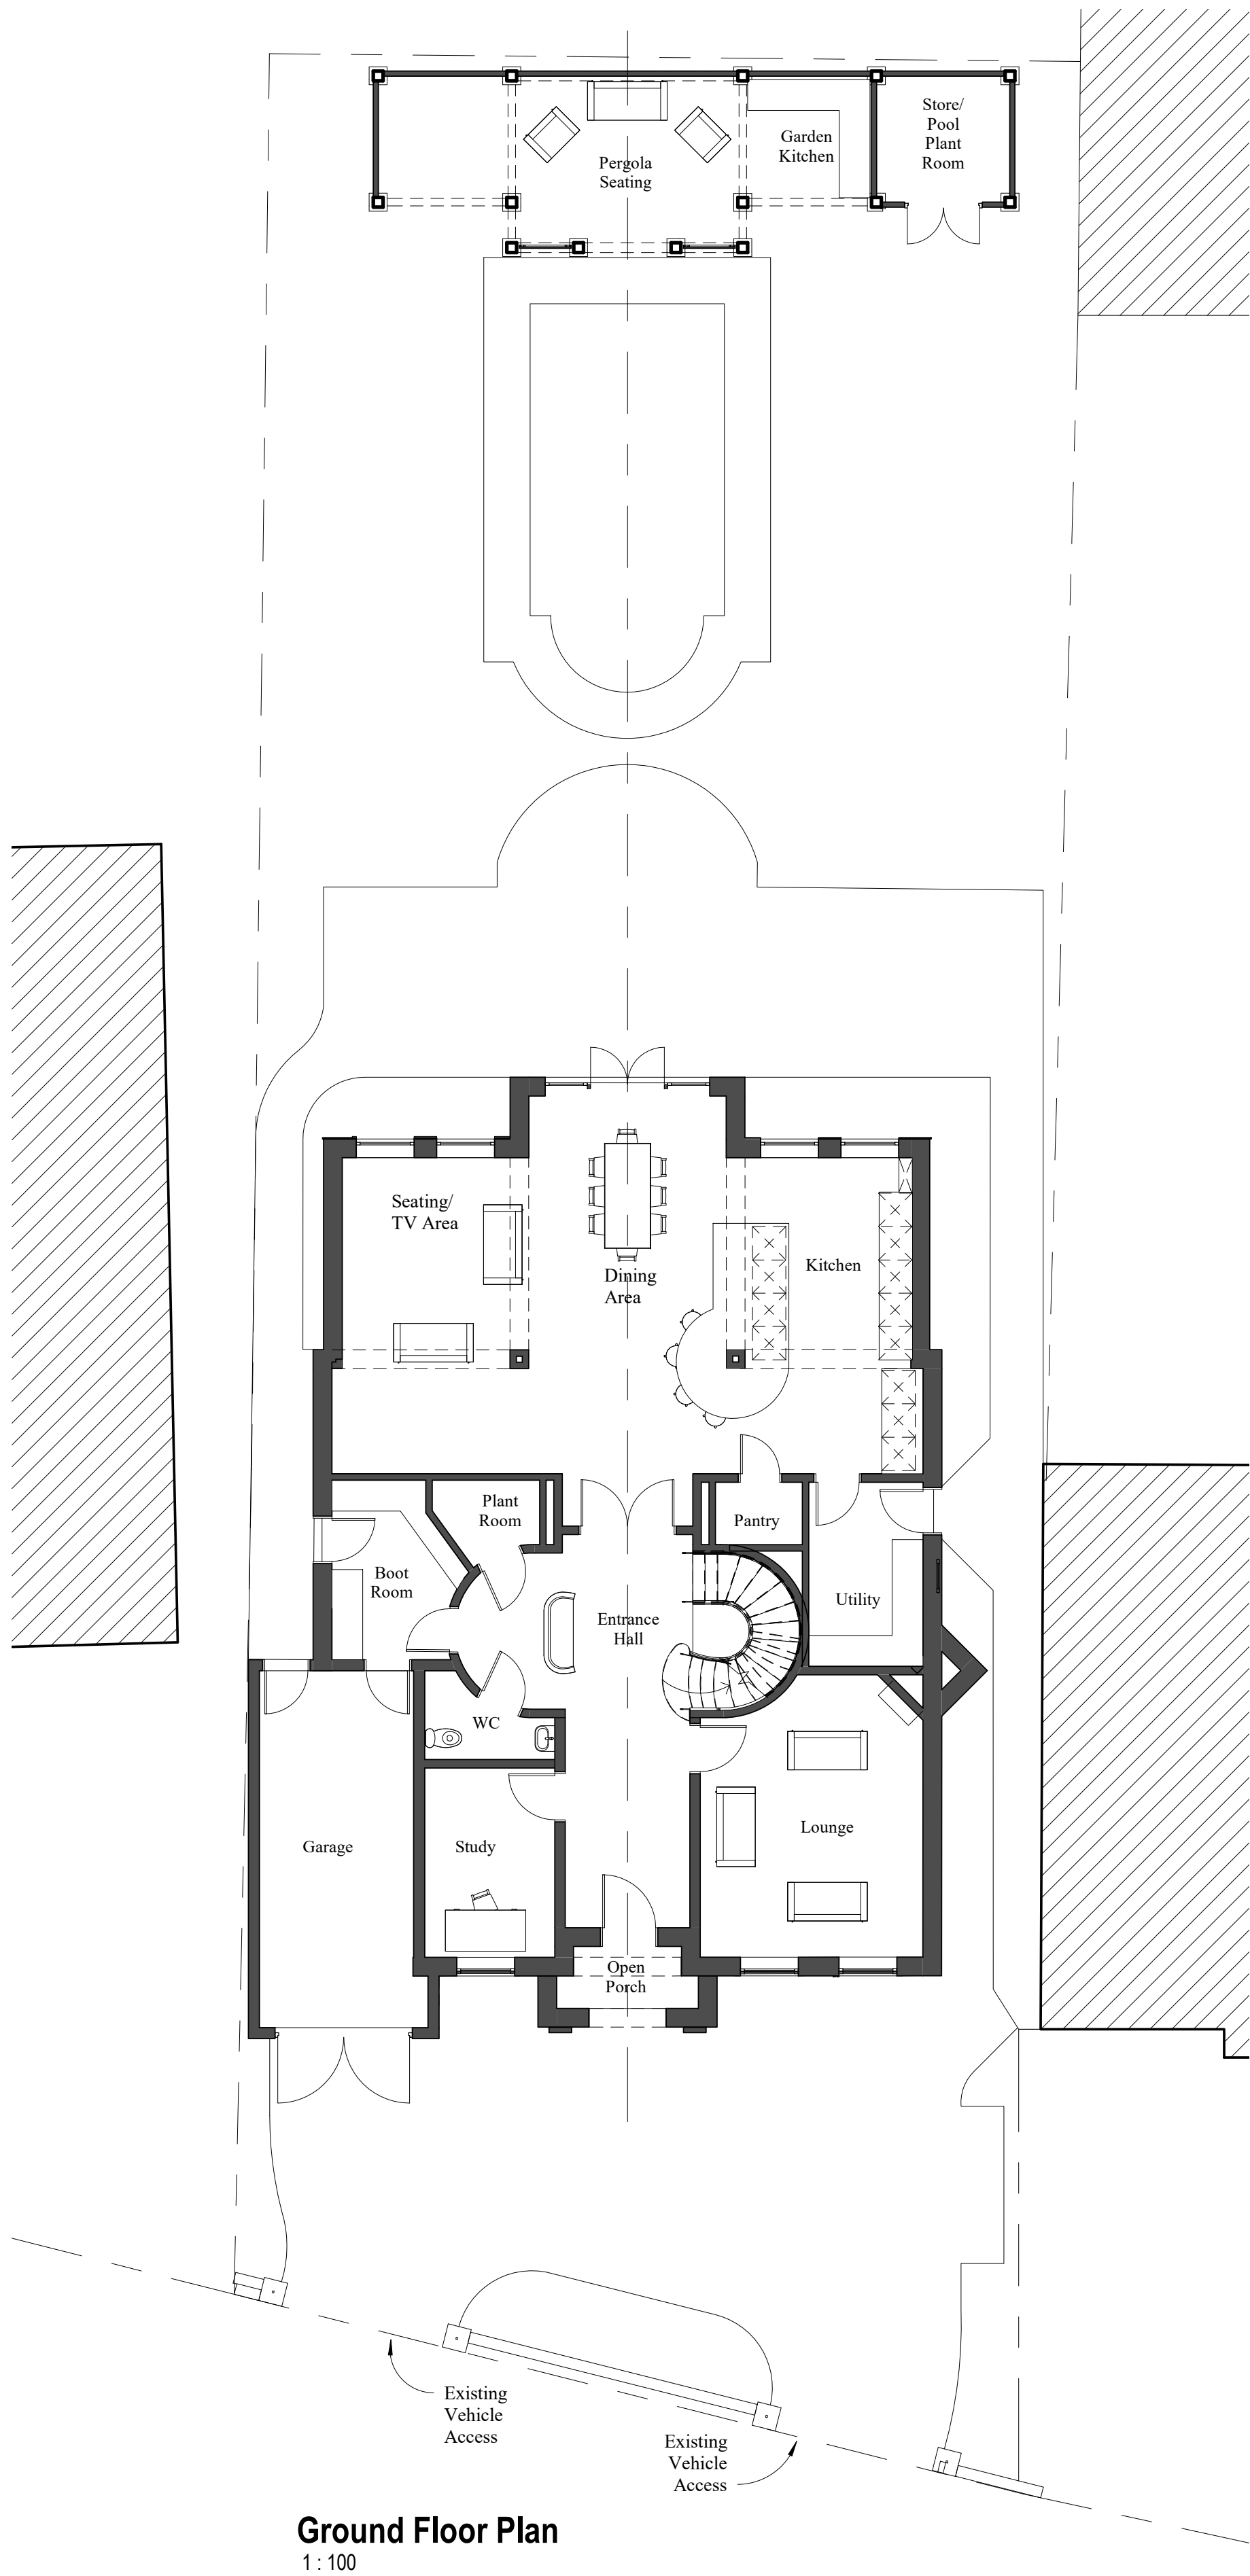

Proposed Front Elevation
1 : 100

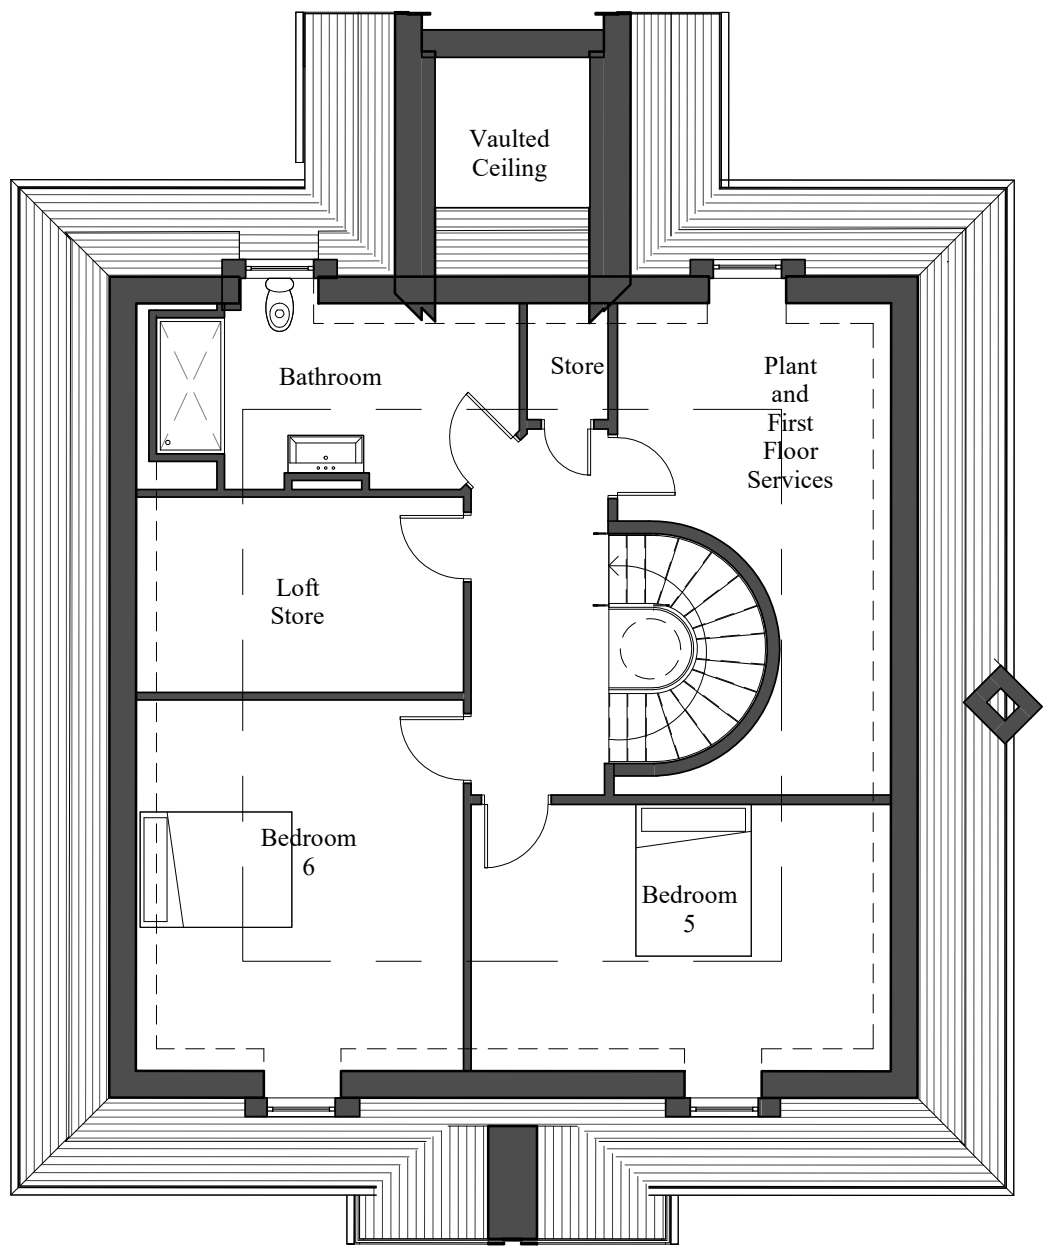

Proposed Rear Elevation
1 : 100

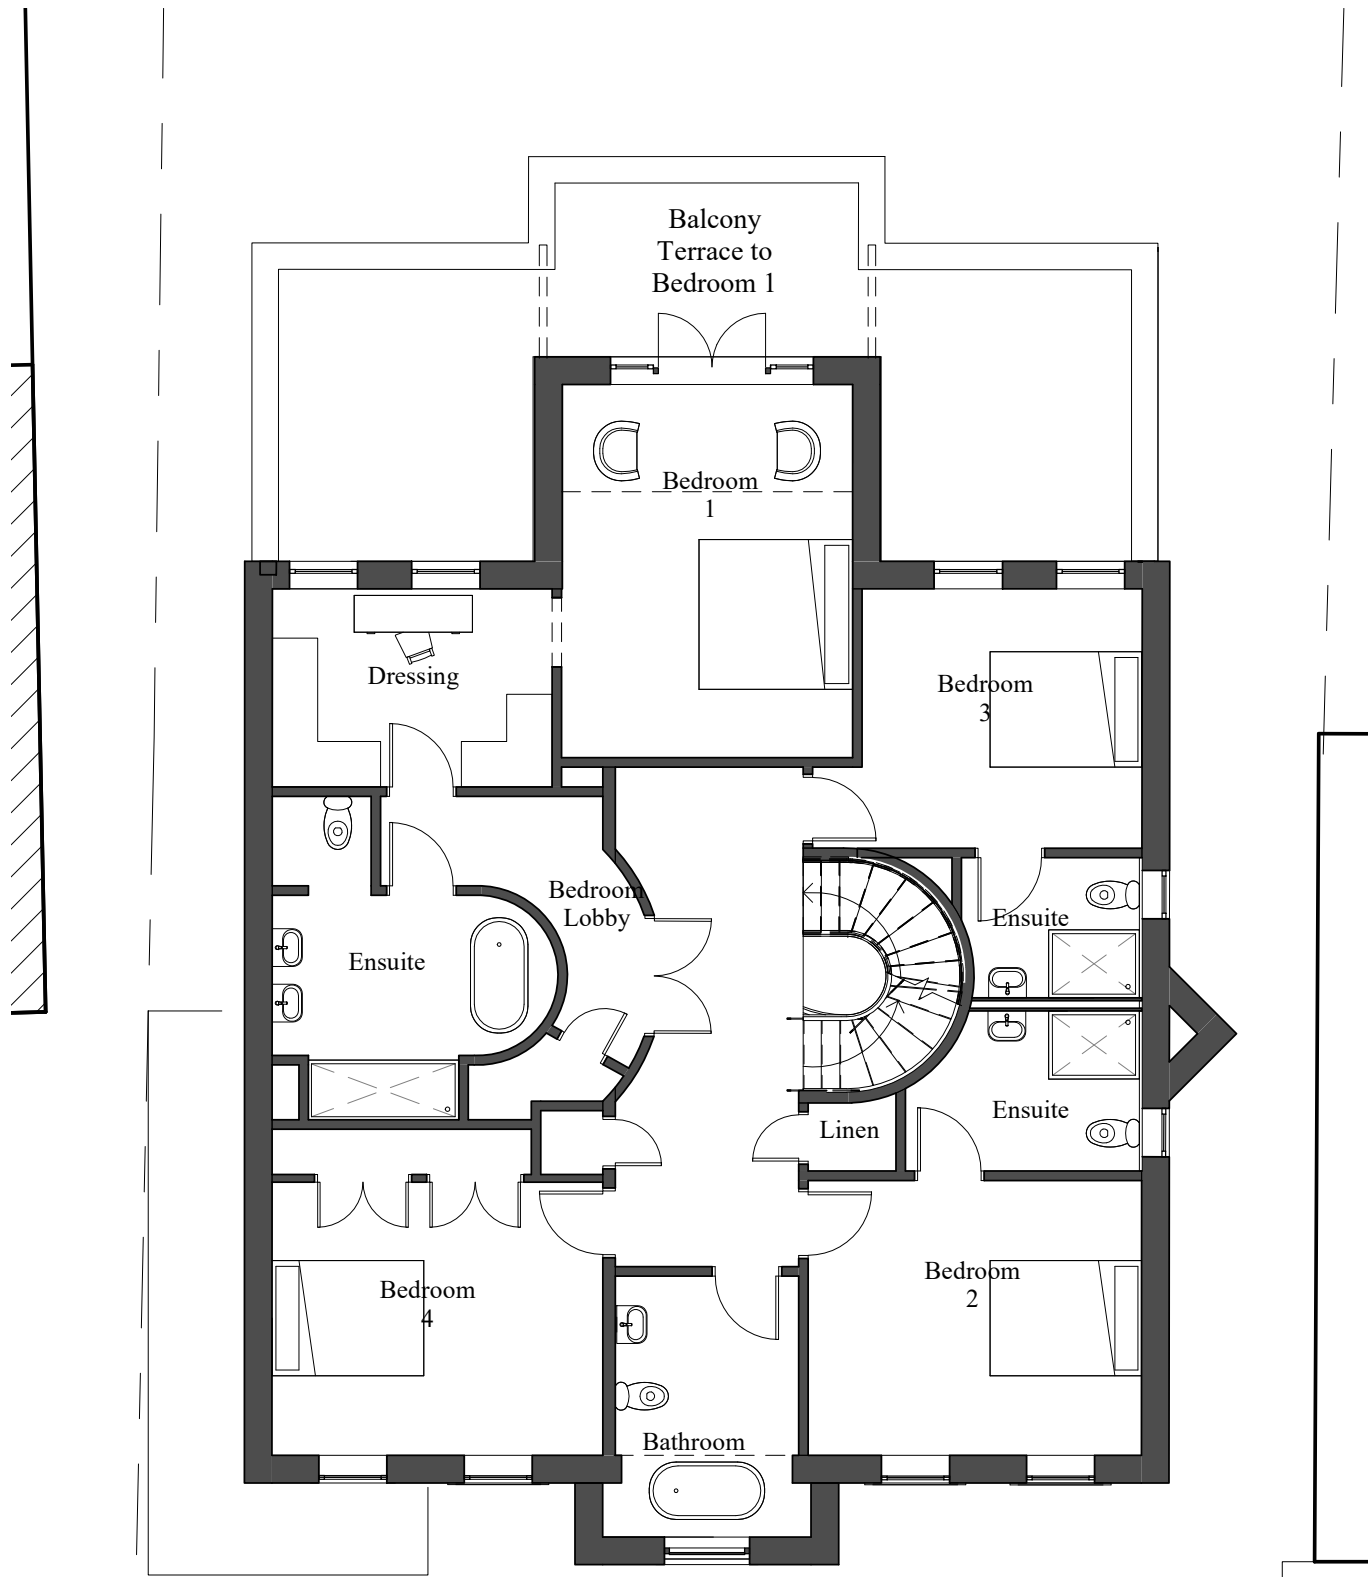

Pre App

PENTANGLE
DESIGN GROUP

SUITE 1, 21 BANCROFT HITCHIN HERTS SG5 1JW
T:01462 431133 E:pdg@pentangledesign.co.uk

JOB TITLE
Proposed Replacement Dwelling at
35 Grays Lane, Hitchin

for
DRAWING TITLE
Proposed Plans Elevations and Section

SCALE 1 : 100	DRAWING NUMBER 20	REVISION D
DATE Sept '25		
SHT SIZE A1		
JOB NUMBER 3959		

CHARTERED ARCHITECTS

DIMENSIONS TO BE CHECKED ON SITE BEFORE ANY WORKS.
ANY QUOTES REGARDING DIMENSIONS TO BE TAKEN UP WITH
PENTANGLE DESIGN GROUP.

ALL DIMENSIONS OF EXISTING BUILDINGS TO BE VERIFIED ON SITE.

THIS DRAWING IS THE COPYRIGHT OF PENTANGLE DESIGN GROUP
AND SHALL NOT BE IN ANY WAY USED OR REPRODUCED WITHOUT
THEIR PRIOR WRITTEN CONSENT.

NOTES

