
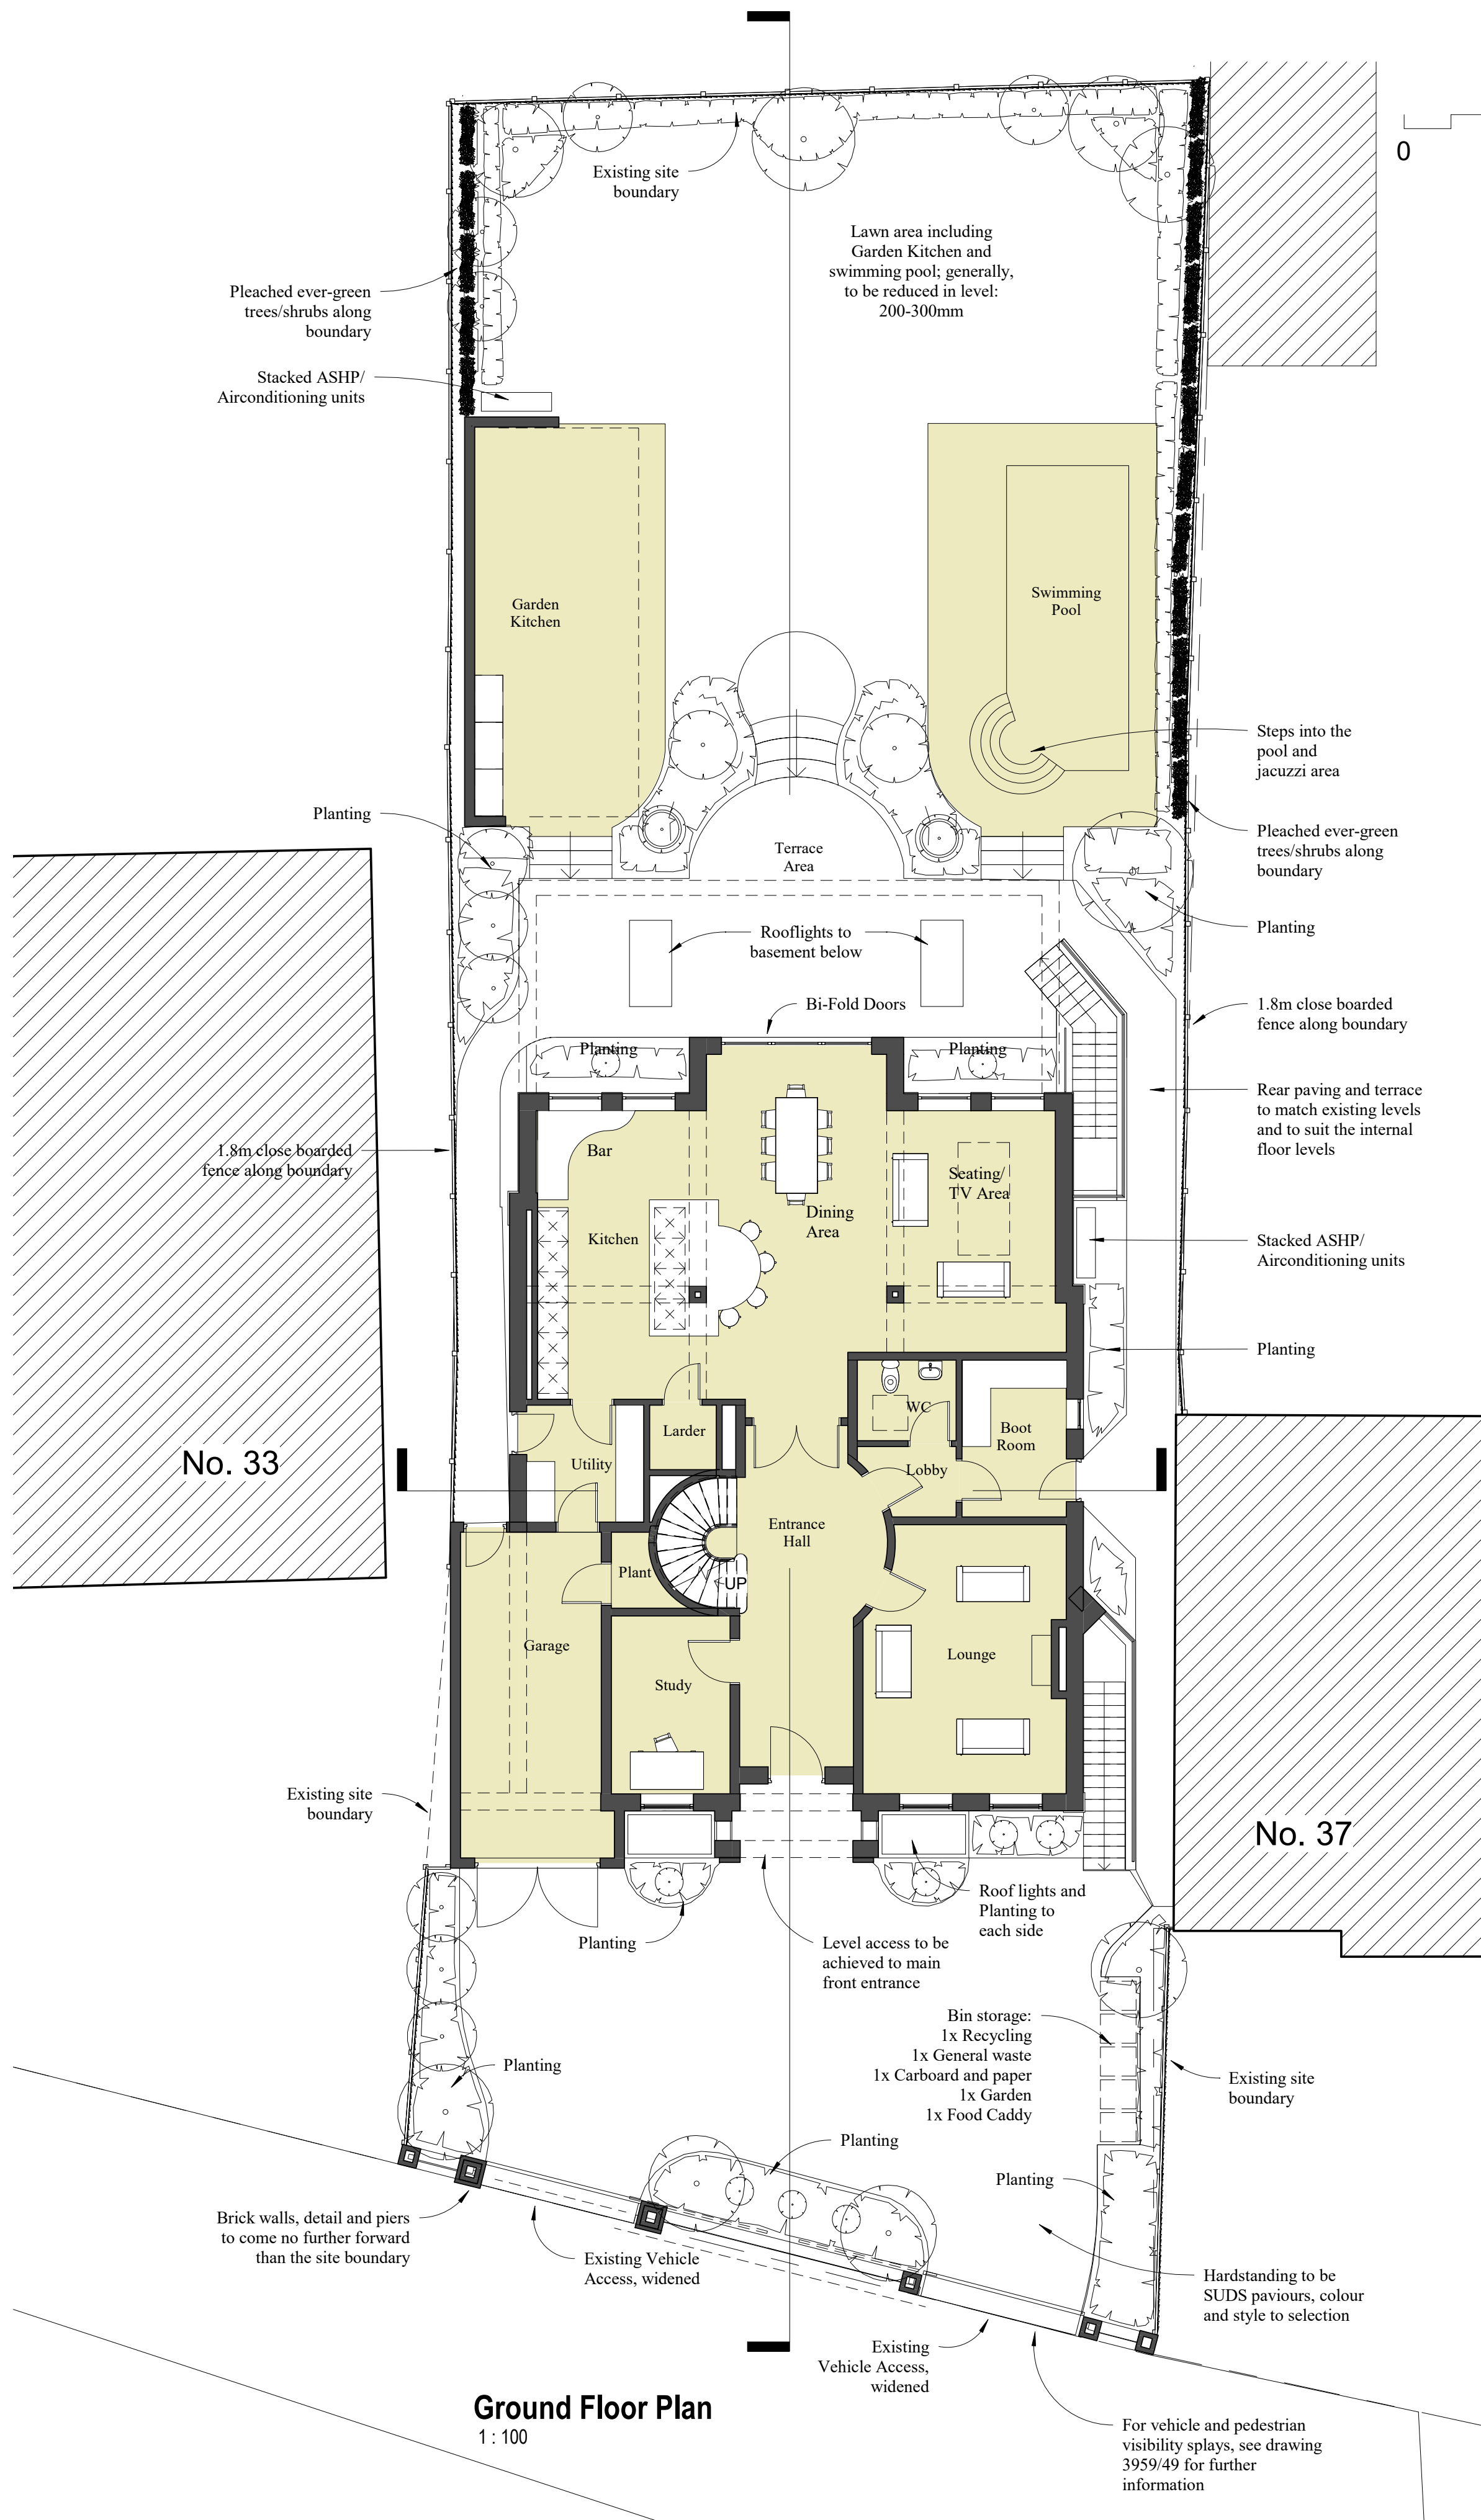


0 5 10 m

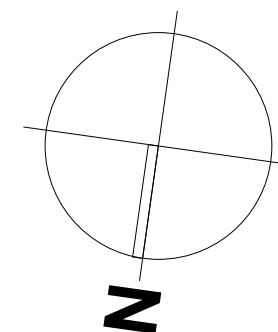

PLANNING

PENTANGLE

D E S I G N G R O U P
SUITE 1, 21 BANCROFT HITCHIN HERTS SG5 1JW
T:01462 431133 E:pdg@pentangledesign.co.uk

JOB TITLE
Proposed Replacement Dwelling at
35 Grays Lane, Hitchin

for

DRAWING TITLE

Proposed Ground Floor and Site Plan

SCALE 1 : 100	DRAWING NUMBER	REVISION
DATE Oct '25	131	-
SHT SIZE A2		
JOB NUMBER 3959		

CHARTERED ARCHITECTS