





Proposed Front Elevation
1 : 100

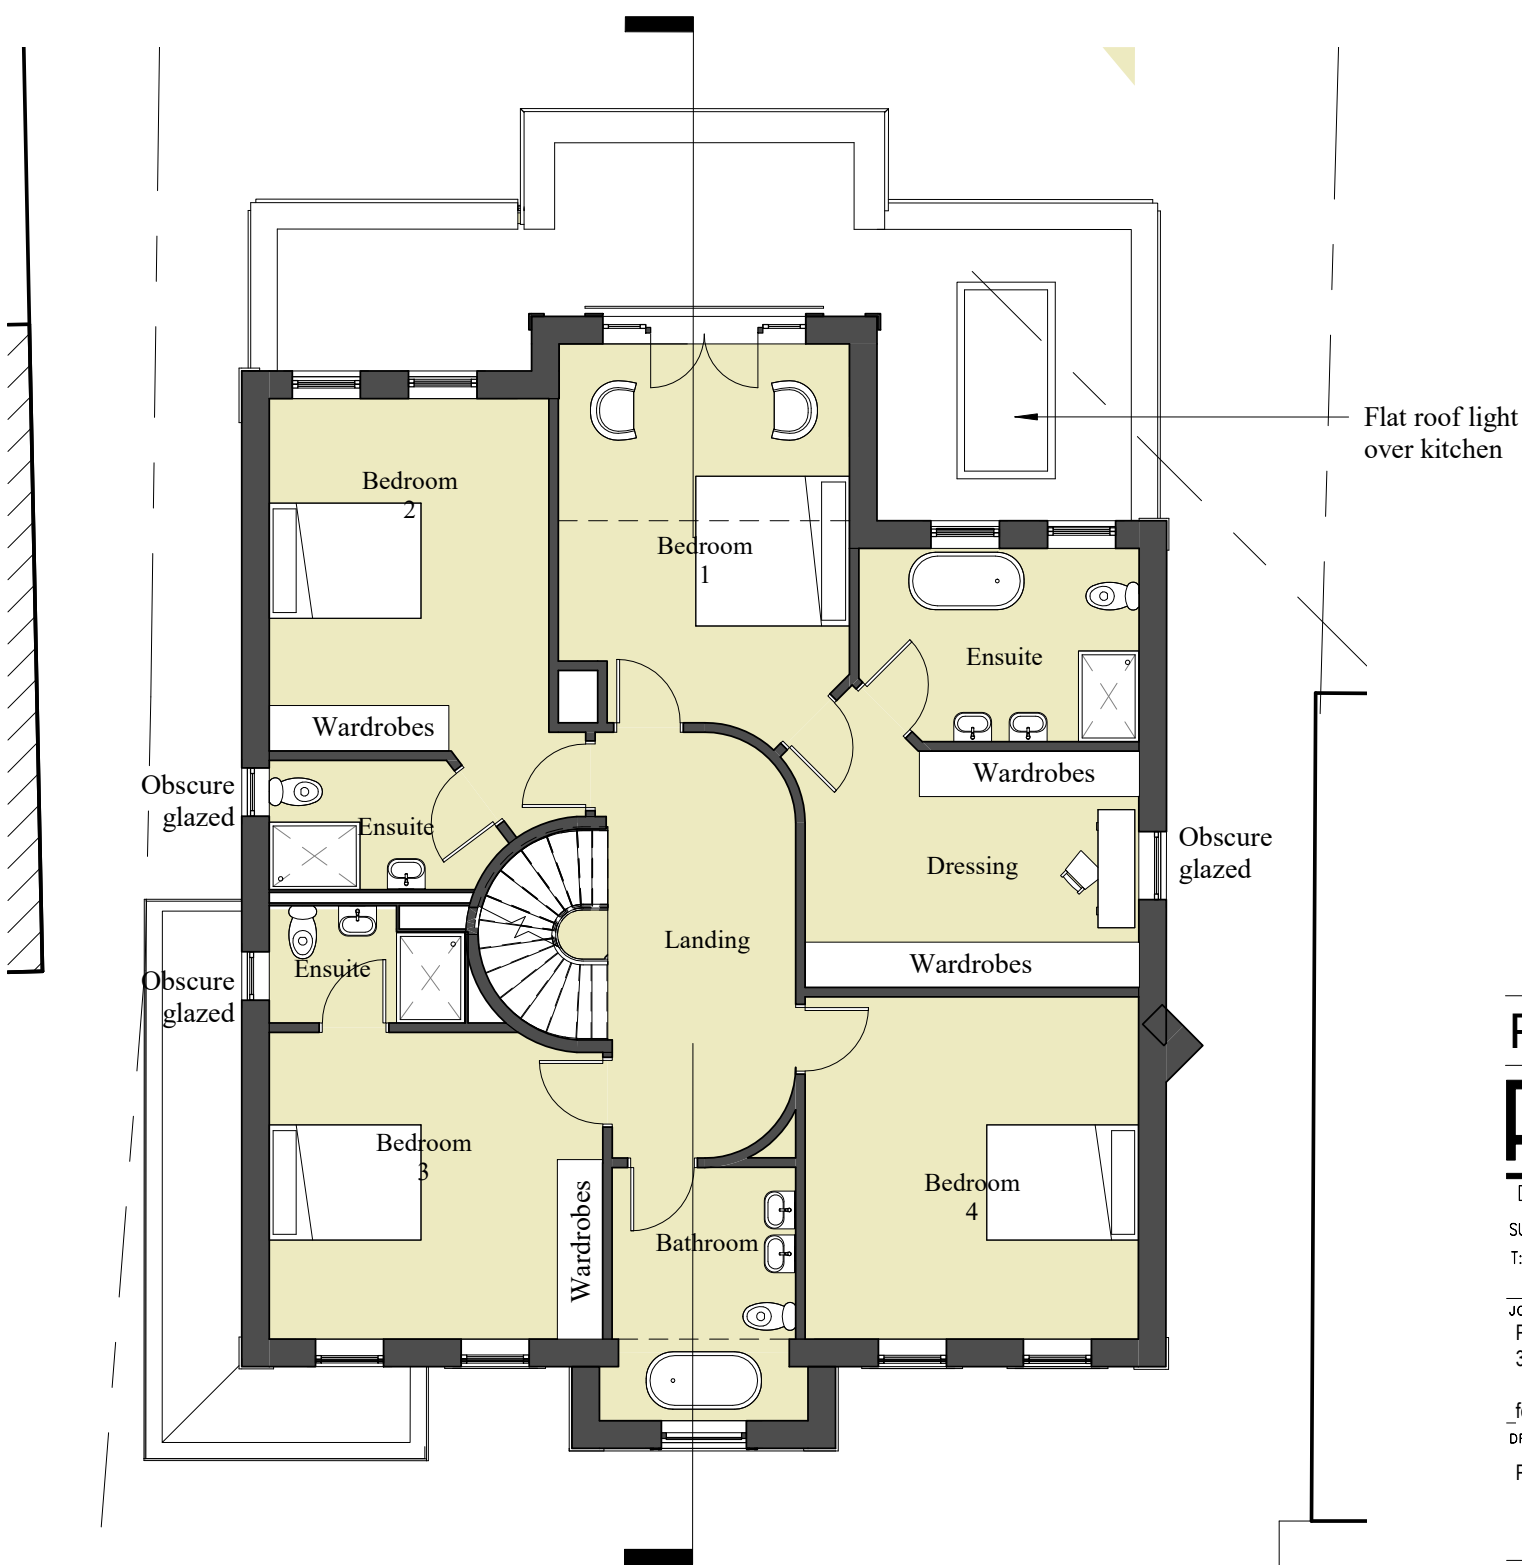

First Floor Plan
1 : 100

 

PLANNING
PENTANGLE
DESIGN GROUP

SUITE 1, 21 BANCROFT HITCHIN HERTS SG5 1JW
T:01462 431133 E:pdg@pentangledesign.co.uk

JOB TITLE
Proposed Replacement Dwelling at
35 Grays Lane, Hitchin

for
DRAWING TITLE
Proposed First Floor Plan and Front Elevation

SCALE	DRAWING NUMBER	REVISION
1 : 100		
DATE Oct '25		
SHT SIZE A3		
JOB NUMBER		
3959		

CHARTERED ARCHITECTS