




NORTH ELEVATION - Scale 1:100

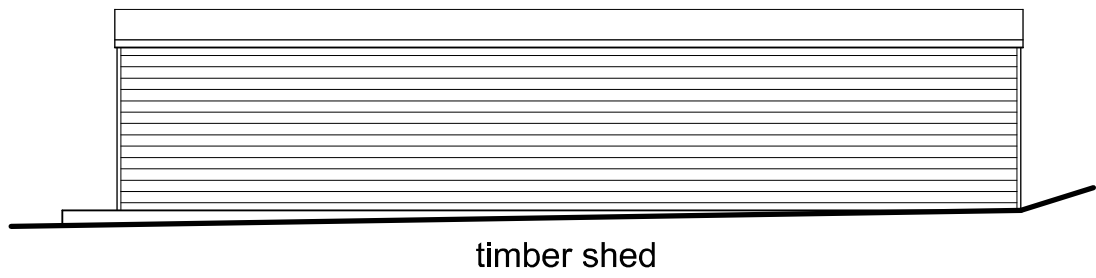

WEST ELEVATION

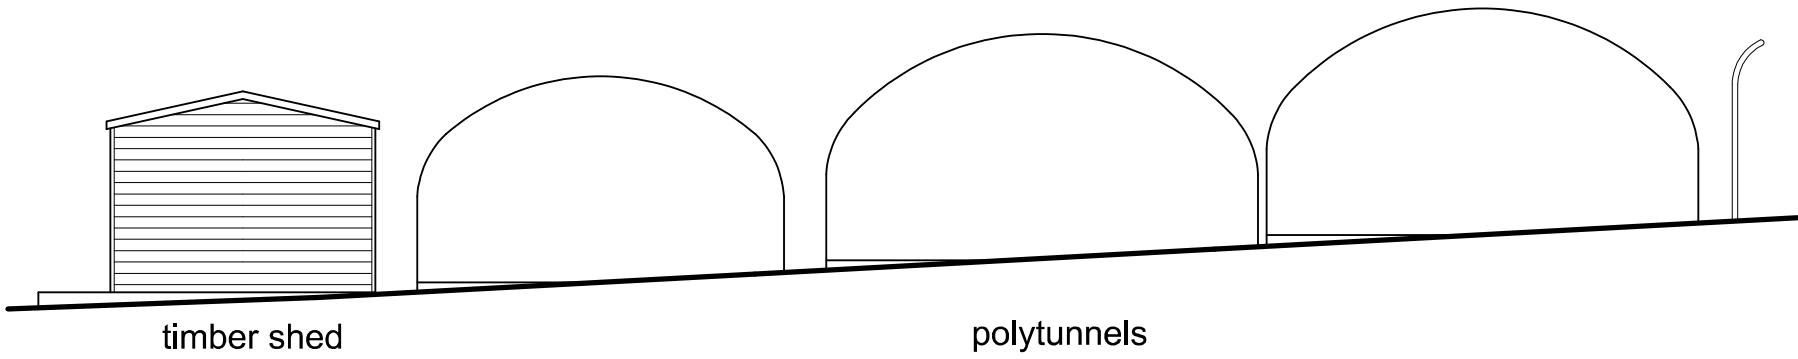


SOUTH ELEVATION

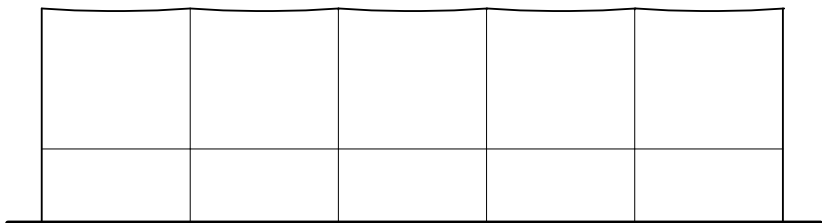

EAST ELEVATION

No.	Date	Revision	Initial

 

Project

PROPOSED DETACHED
DWELLING ON LAND AT
ASHWELL ROAD,
BYGRAVE, HERTS
SG7 5EB

Client

RICHARD YOUNG

Drawing

EXISTING ELEVATIONS

Scale 1:100 @ A2 Drawn C.R.

Checked Date Oct 25

Drawing No.

YOU/25/05

This drawing and design is copyright and must not be reproduced in part or in whole without prior written consent. Contractors must verify all dimensions on site before commencing work