



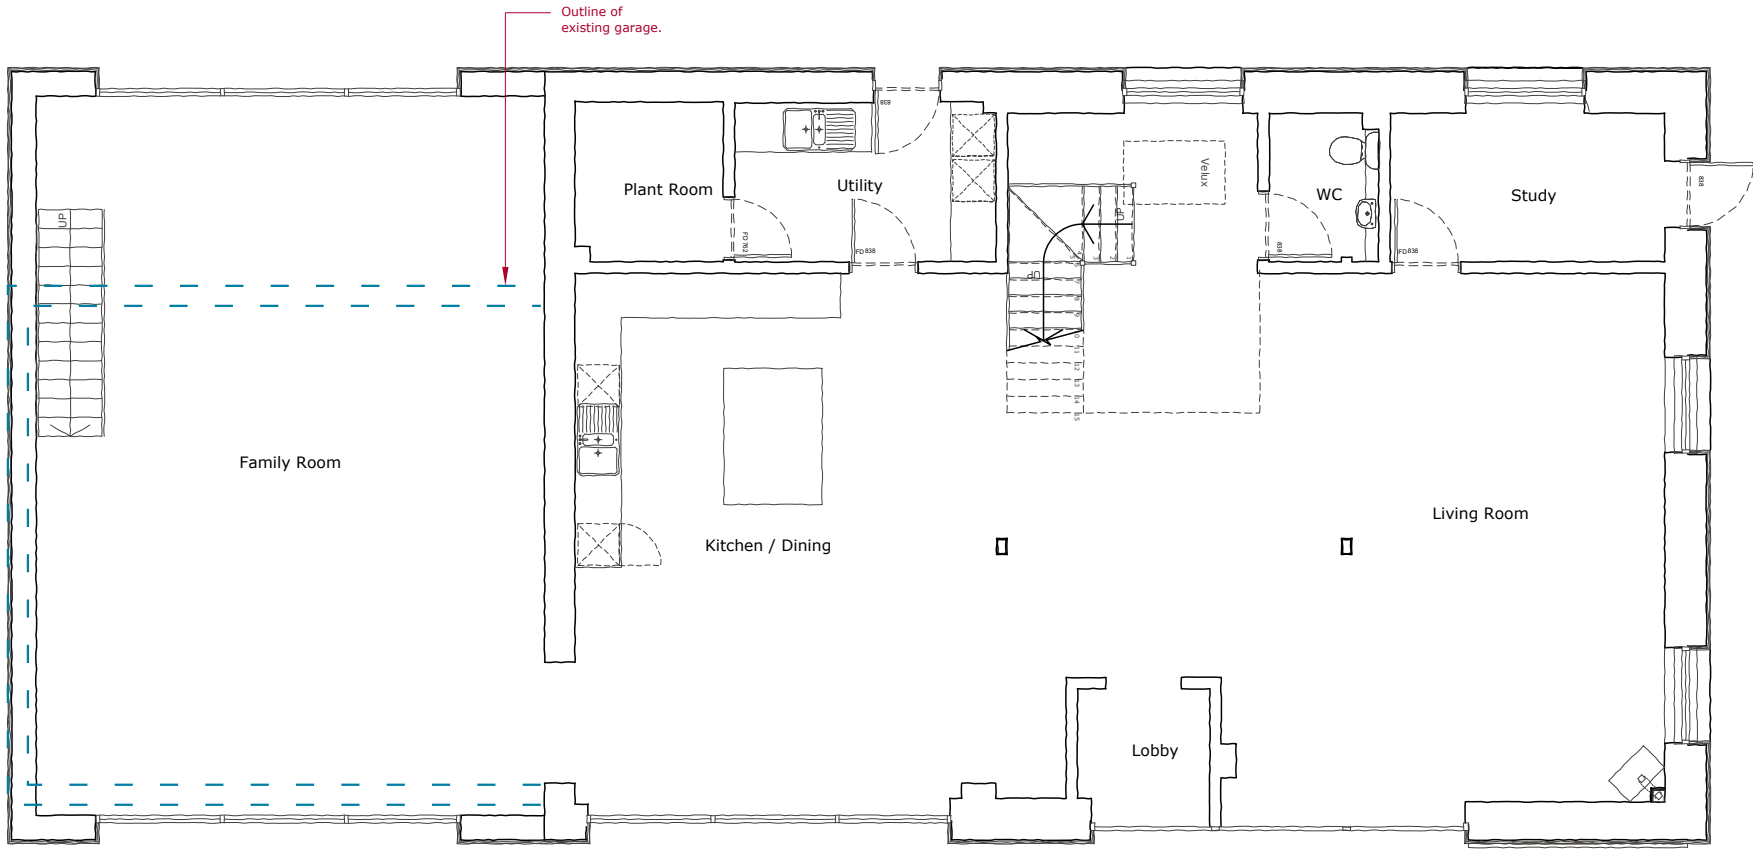

Ground Floor Plan
Scale 1:100


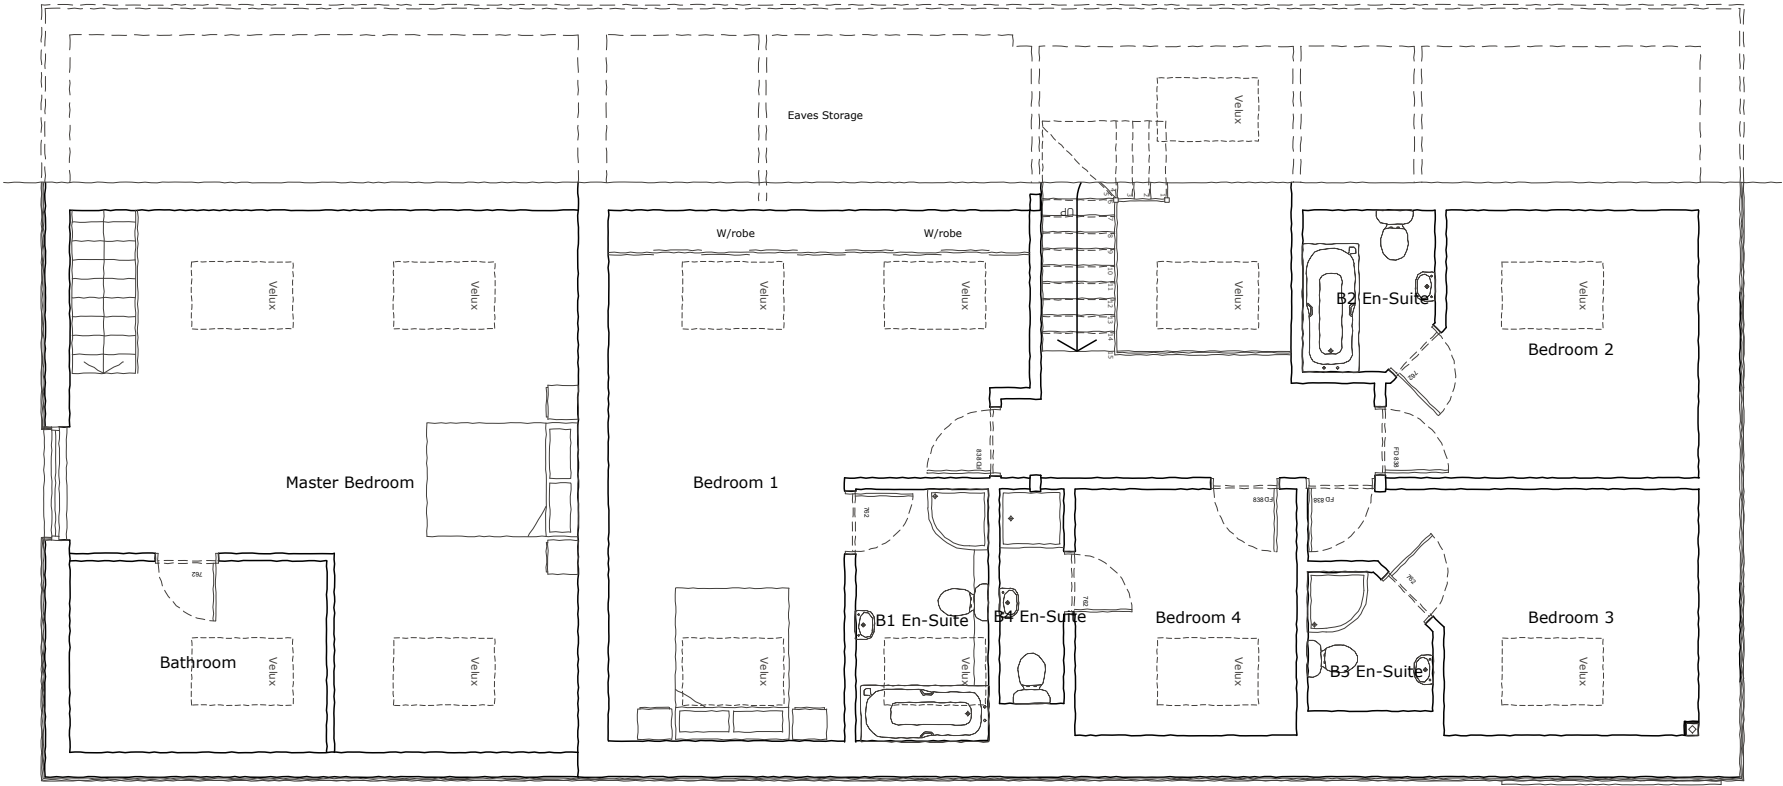


First Floor Plan
Scale 1:100

This drawing is a print and must not be scaled from. Use only noted dimensions and check all measurements on site before proceeding with the works. Any queries regarding areas, levels or dimensions must be referred back to BBR Design Services Ltd. All dimensions of existing buildings to be verified on site.

This drawing is the copyright of BBR Design Services Ltd and shall not be in any way used or reproduced without their prior written consent.

All design and construction is to be in accordance with the Construction Design and Management (CDM) Regulations 2015, and HSE guidance.

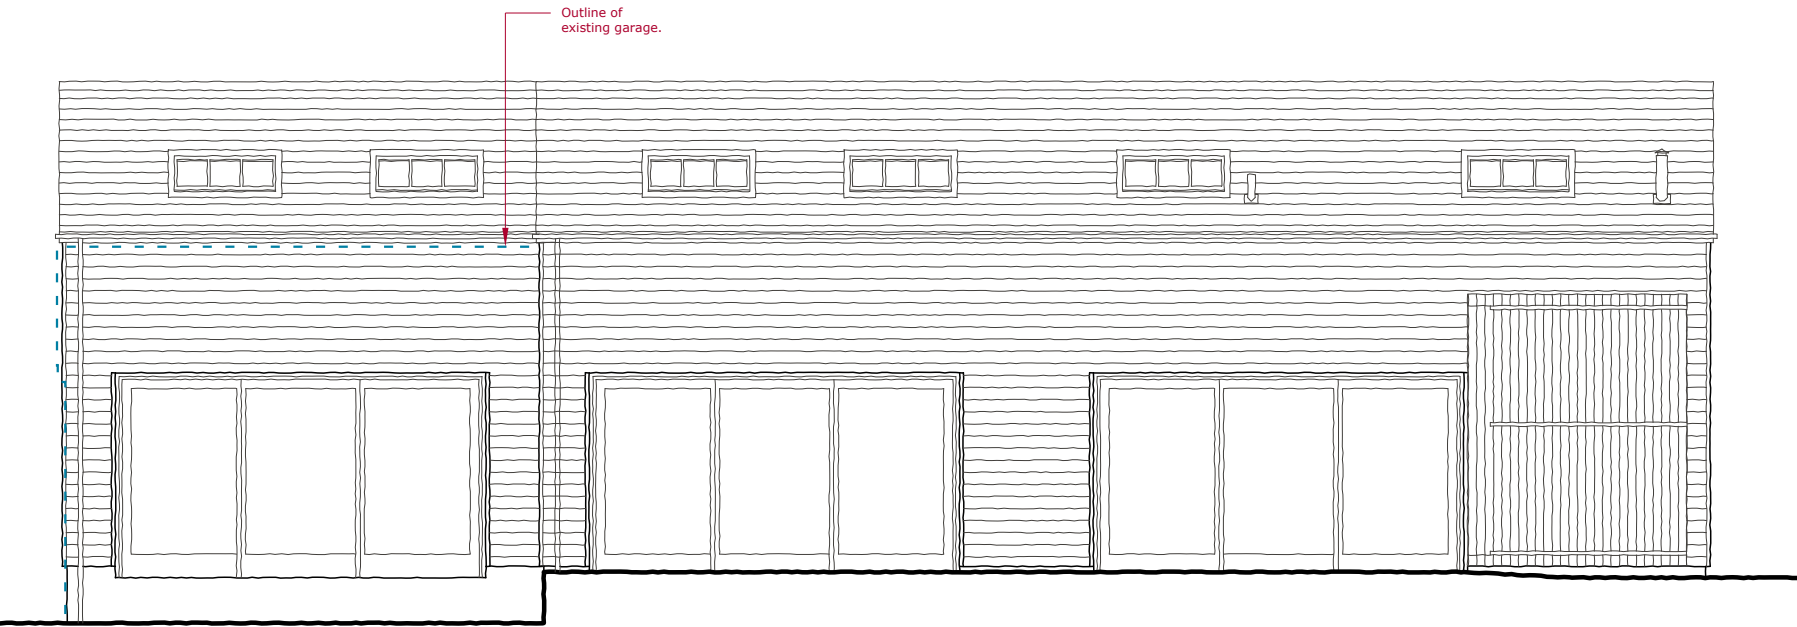 

West Elevation
Scale 1:100



South Elevation
Scale 1:100



East Elevation
Scale 1:100



North Elevation
Scale 1:100

B 15/05/2026 Extension levelled.
A 09/12/2024 Levels updated.
Rev: Date: Note: rda
By:

FOR PLANNING



01462 420800 | 01799 530097

info@bbr-design.co.uk

www.bbr-design.co.uk



Contract:
The Folly
Willian Road
Great Wymondley
Hertfordshire, SG4 7ET
Drawing Title:
ProposedPlans & Elevations

Scale:
1:100
@ A2
Job No:
24306
Drawn/check:
rda
Date:
October 2024

Drawing No:
PL03
Revision:
B
© BBR Design 2024