




1 Front Elevation
1 : 50



2 Rear Elevation
1 : 50

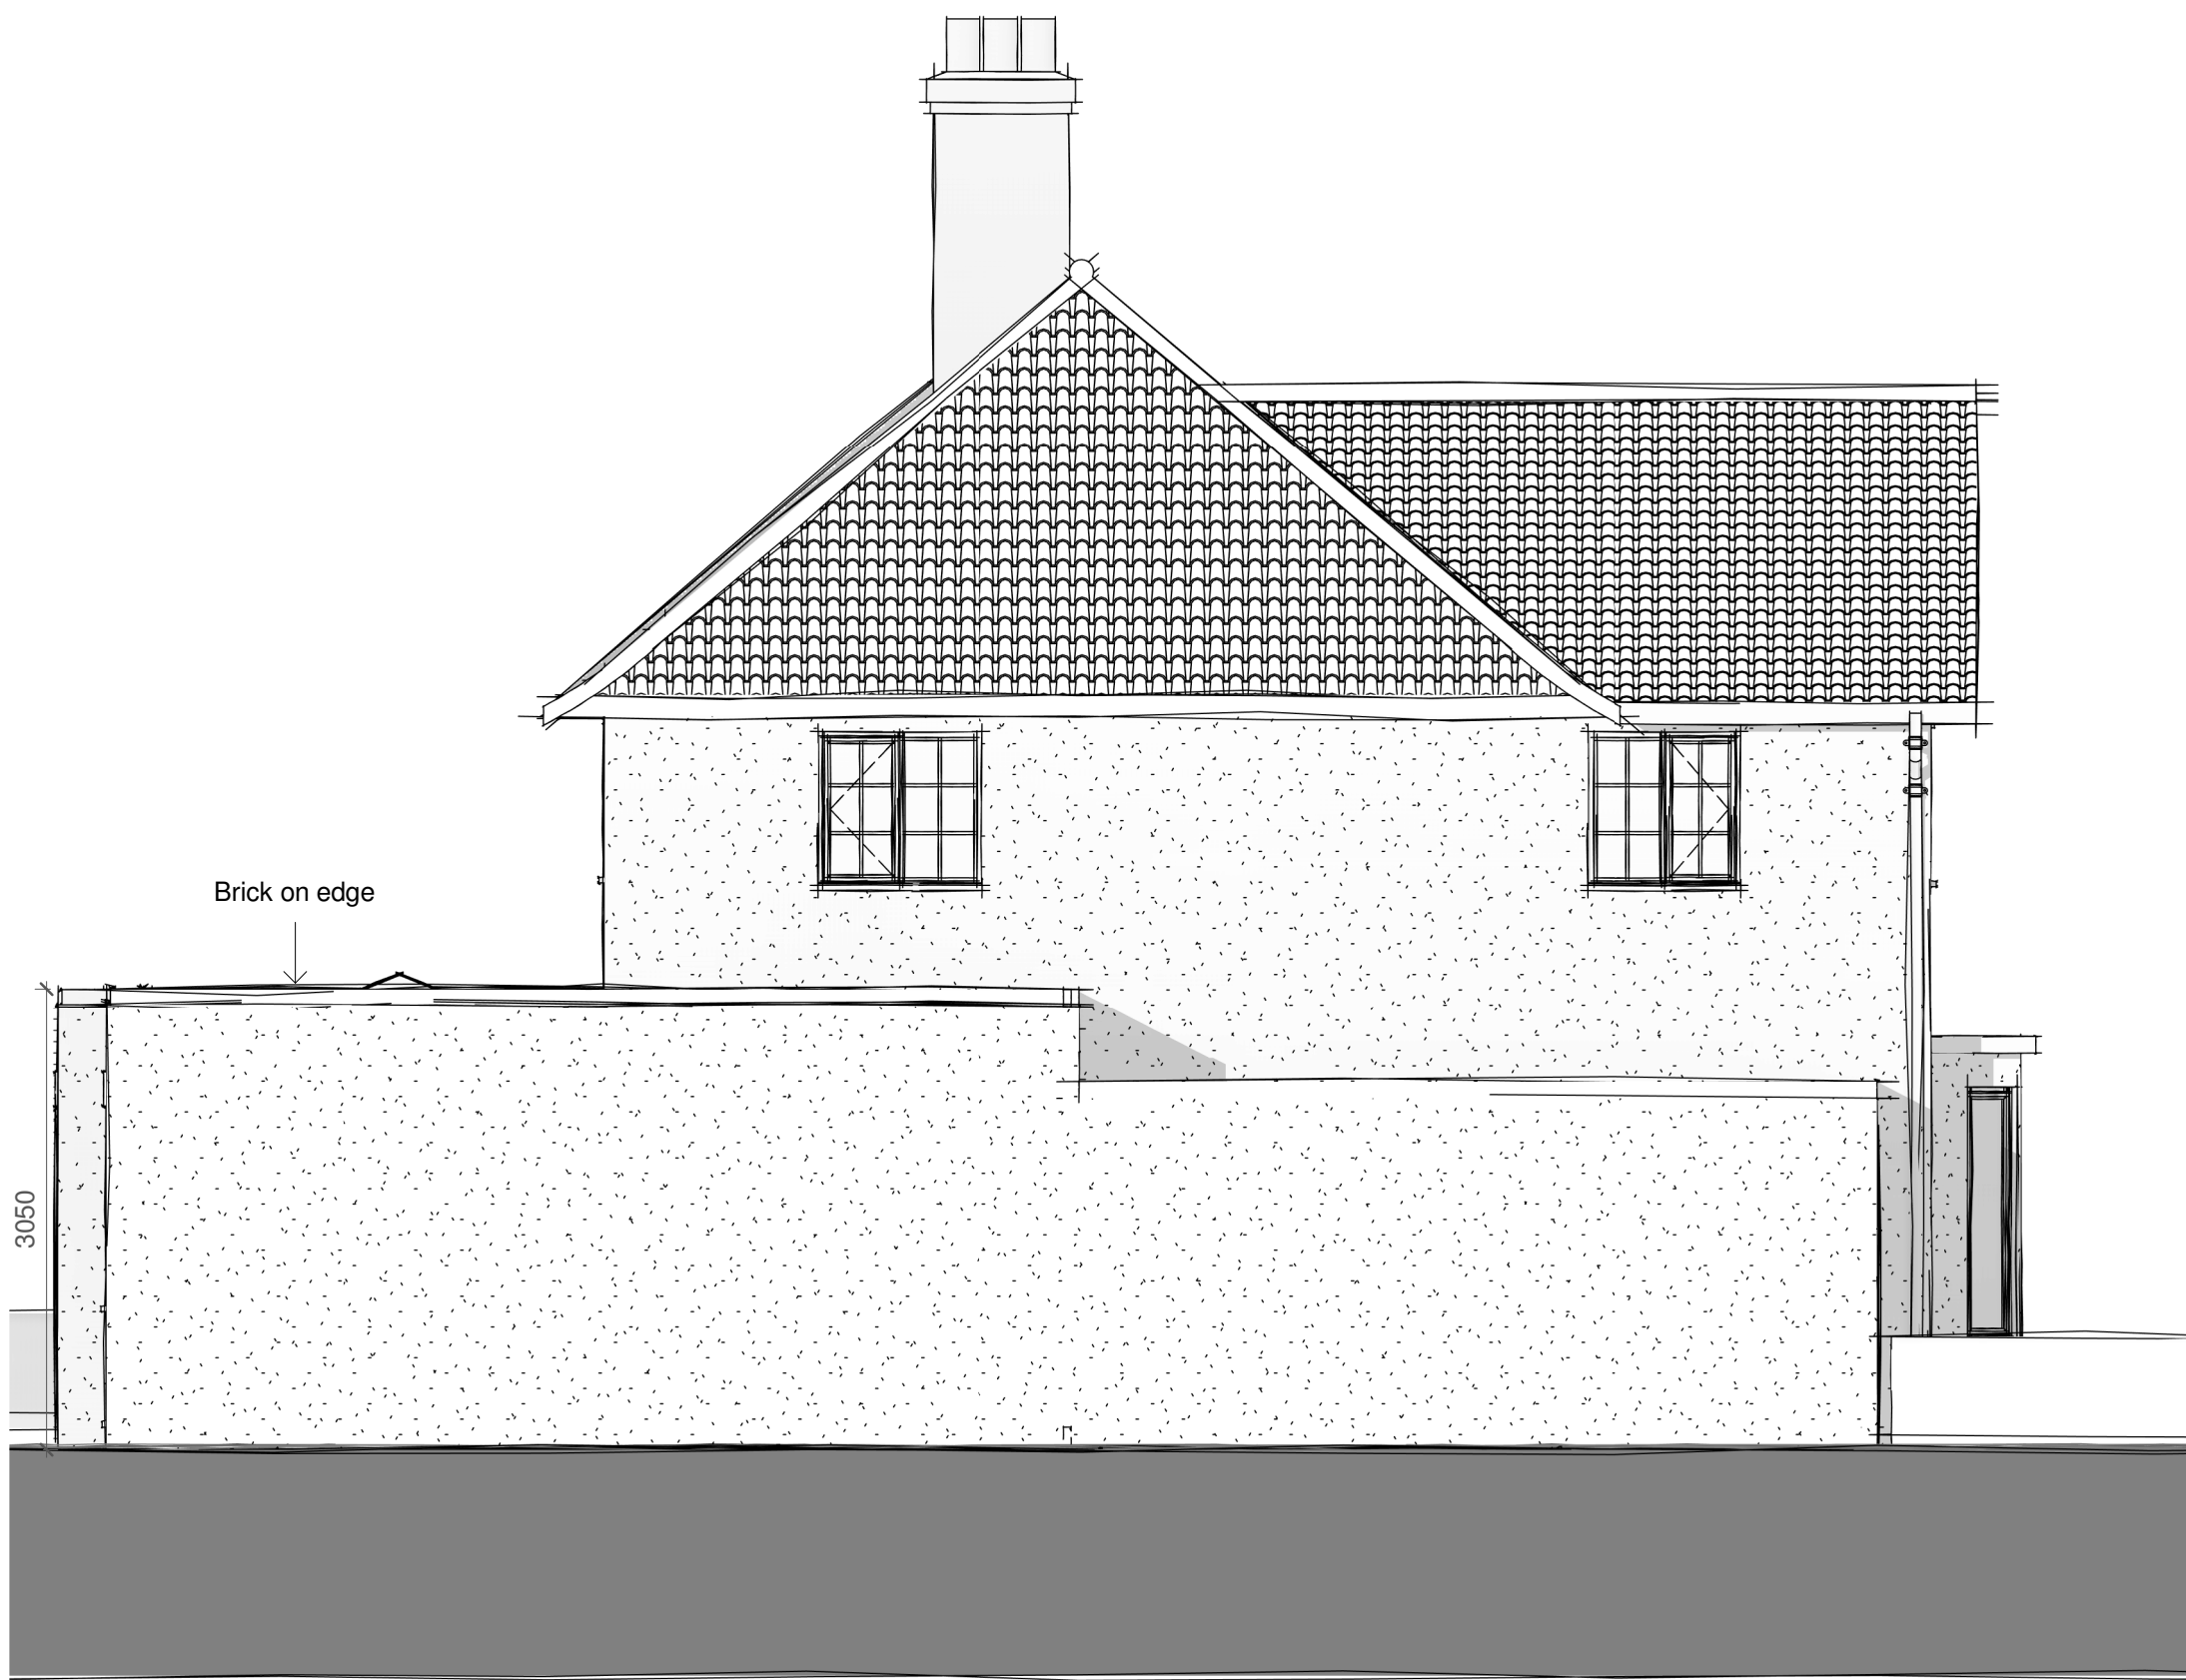

3 Side Elevation (E)
1 : 50



4 Side Elevation (W)
1 : 50


MATERIALS

Roof
Clay tiles to match existing.

Walls
Rough render to match existing.

Doors
White UPVC frames to match existing.

Windows
UPVC flush casements with mechanical joints, equal sight lines, external glazing bars and concealed trickle vents

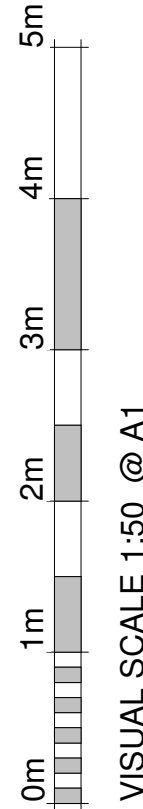

Revision Number	Revision Description	Revision Date	Issued by
Revision			

Planning

Status:

Dimensions, areas and levels where given are only approximate and subject to site survey.
All dimensions are to be checked on site. Figured dimensions only are to be taken from this drawing.
This drawing is to be read in conjunction with all relevant consultants and/or specialists drawings/documents and any discrepancies or variations are to be notified to the Architect before the affected work commences. This drawing is copyright and remains the property of the Architects.

CROE
ARCHITECTS
REGISTERED QUALIFIED ARCHITECTS / HERTFORDSHIRE

telephone: 01462 453931
email: info@croearchitects.co.uk
web: www.croearchitects.co.uk

Project:
15 South View,
Letchworth Garden City,
SG6 3JH

Client:
Mr and Mrs Hoyle

Drawing name:
As Proposed - Elevations

Scale: 1 : 50 at A1	Drawing number	Revision
Date: 03 - 26	26033 - 011	
Drawn by: AB		