




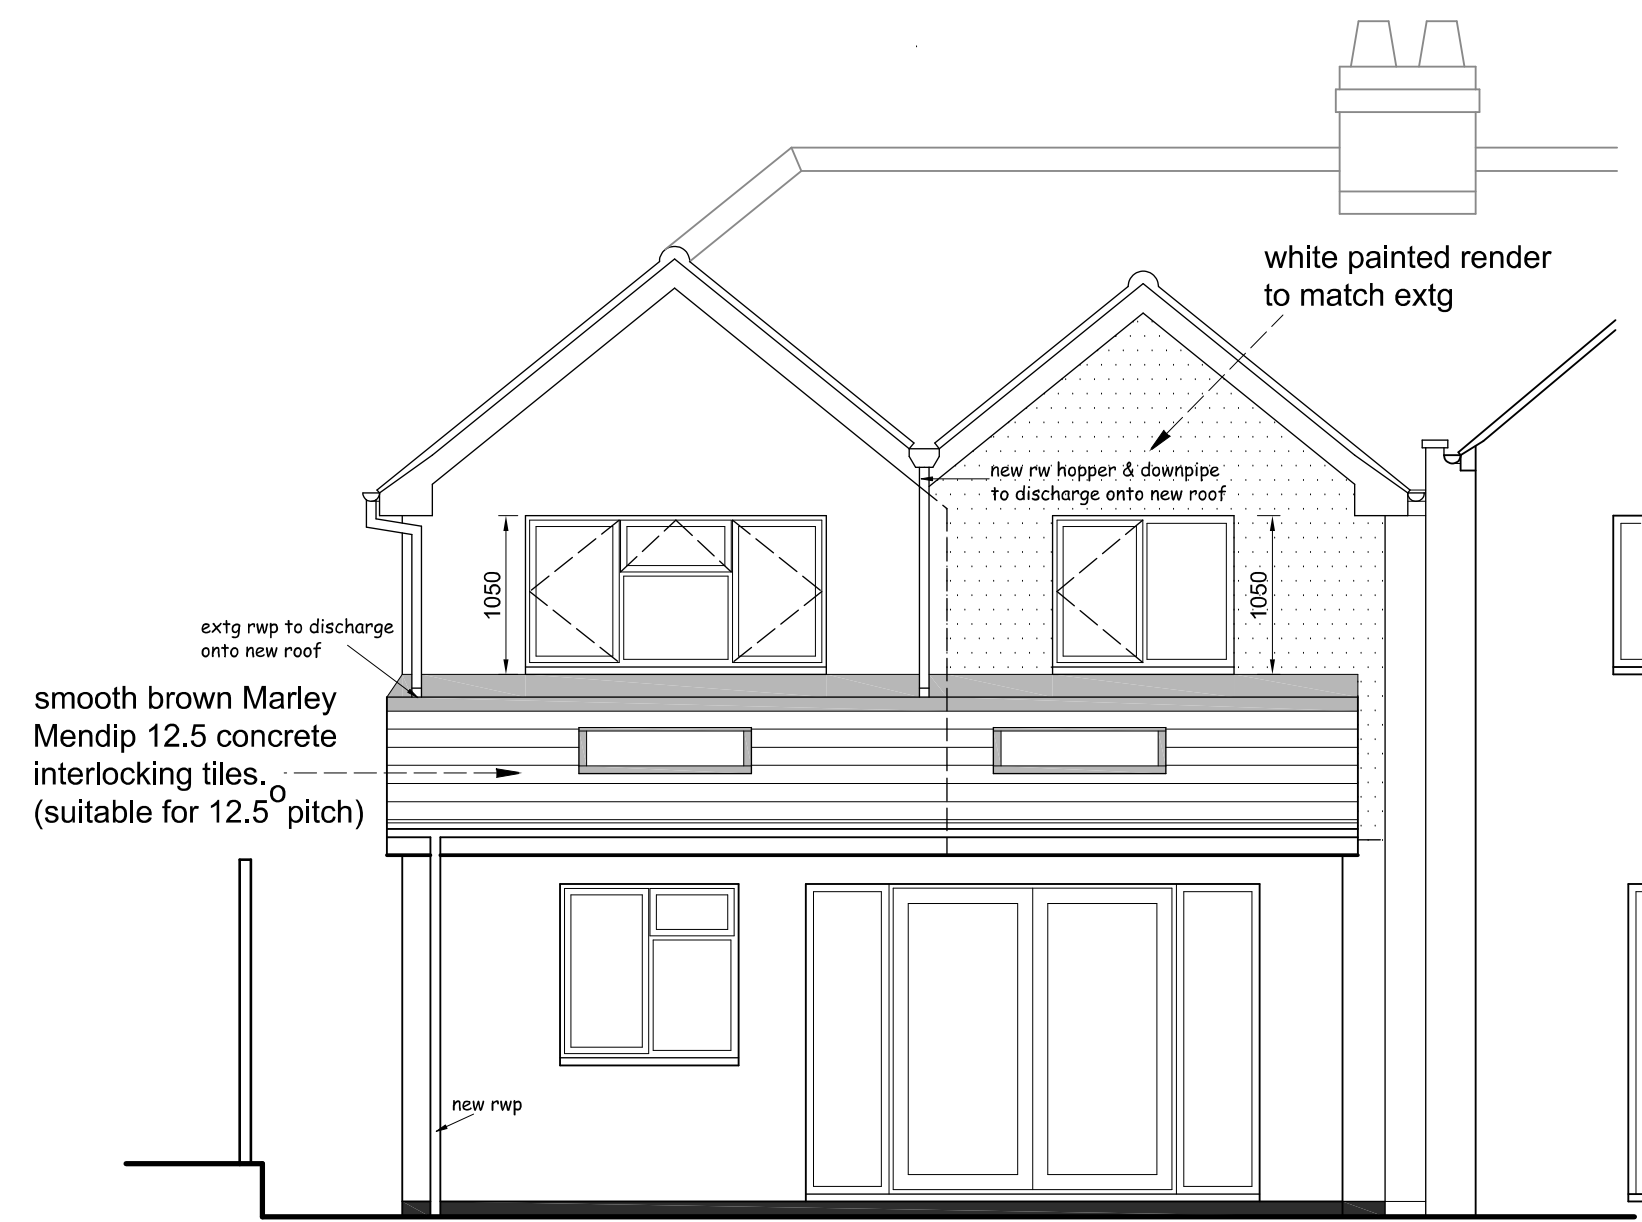

REAR (EAST) ELEVATION

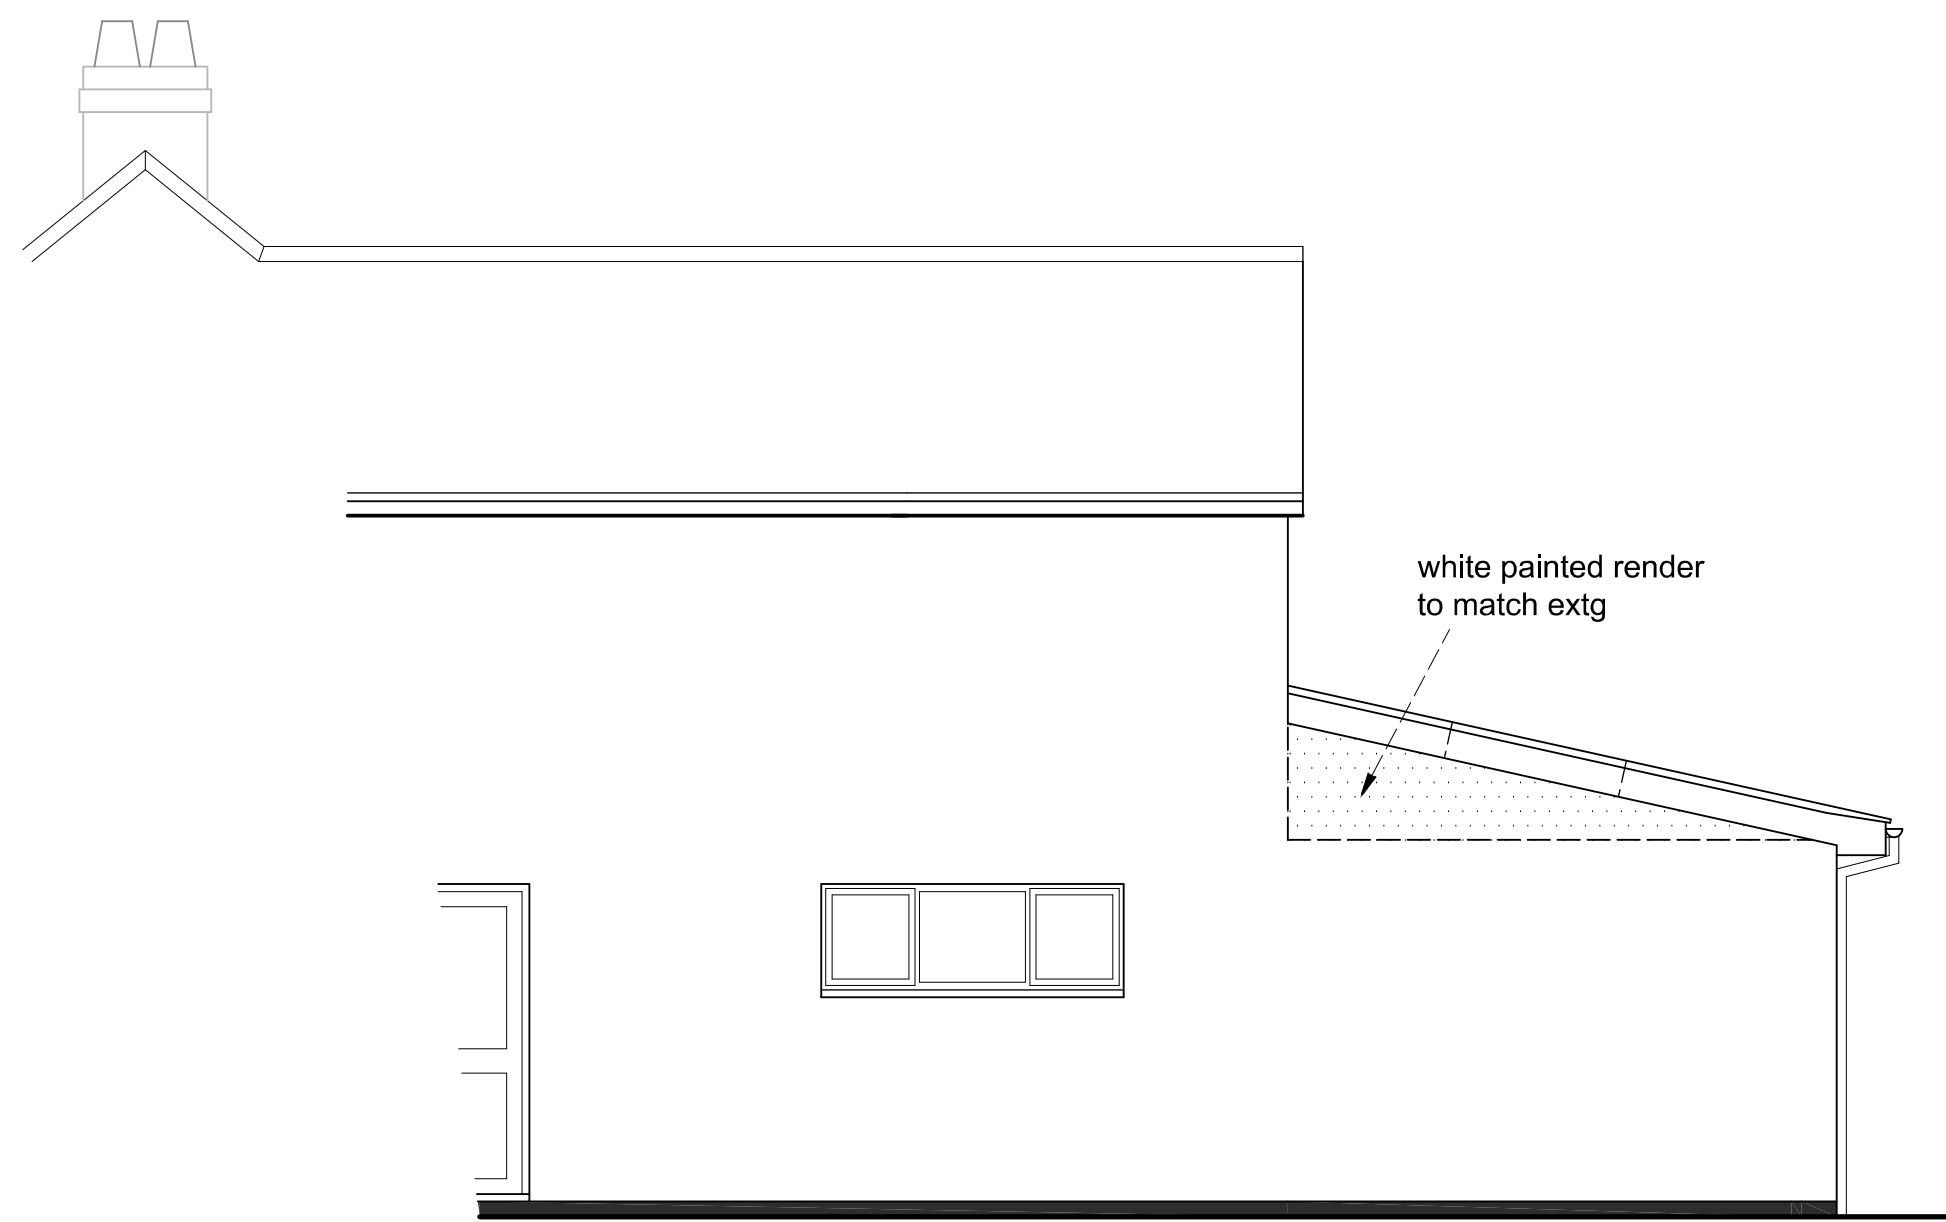


SIDE (SOUTH) ELEVATION

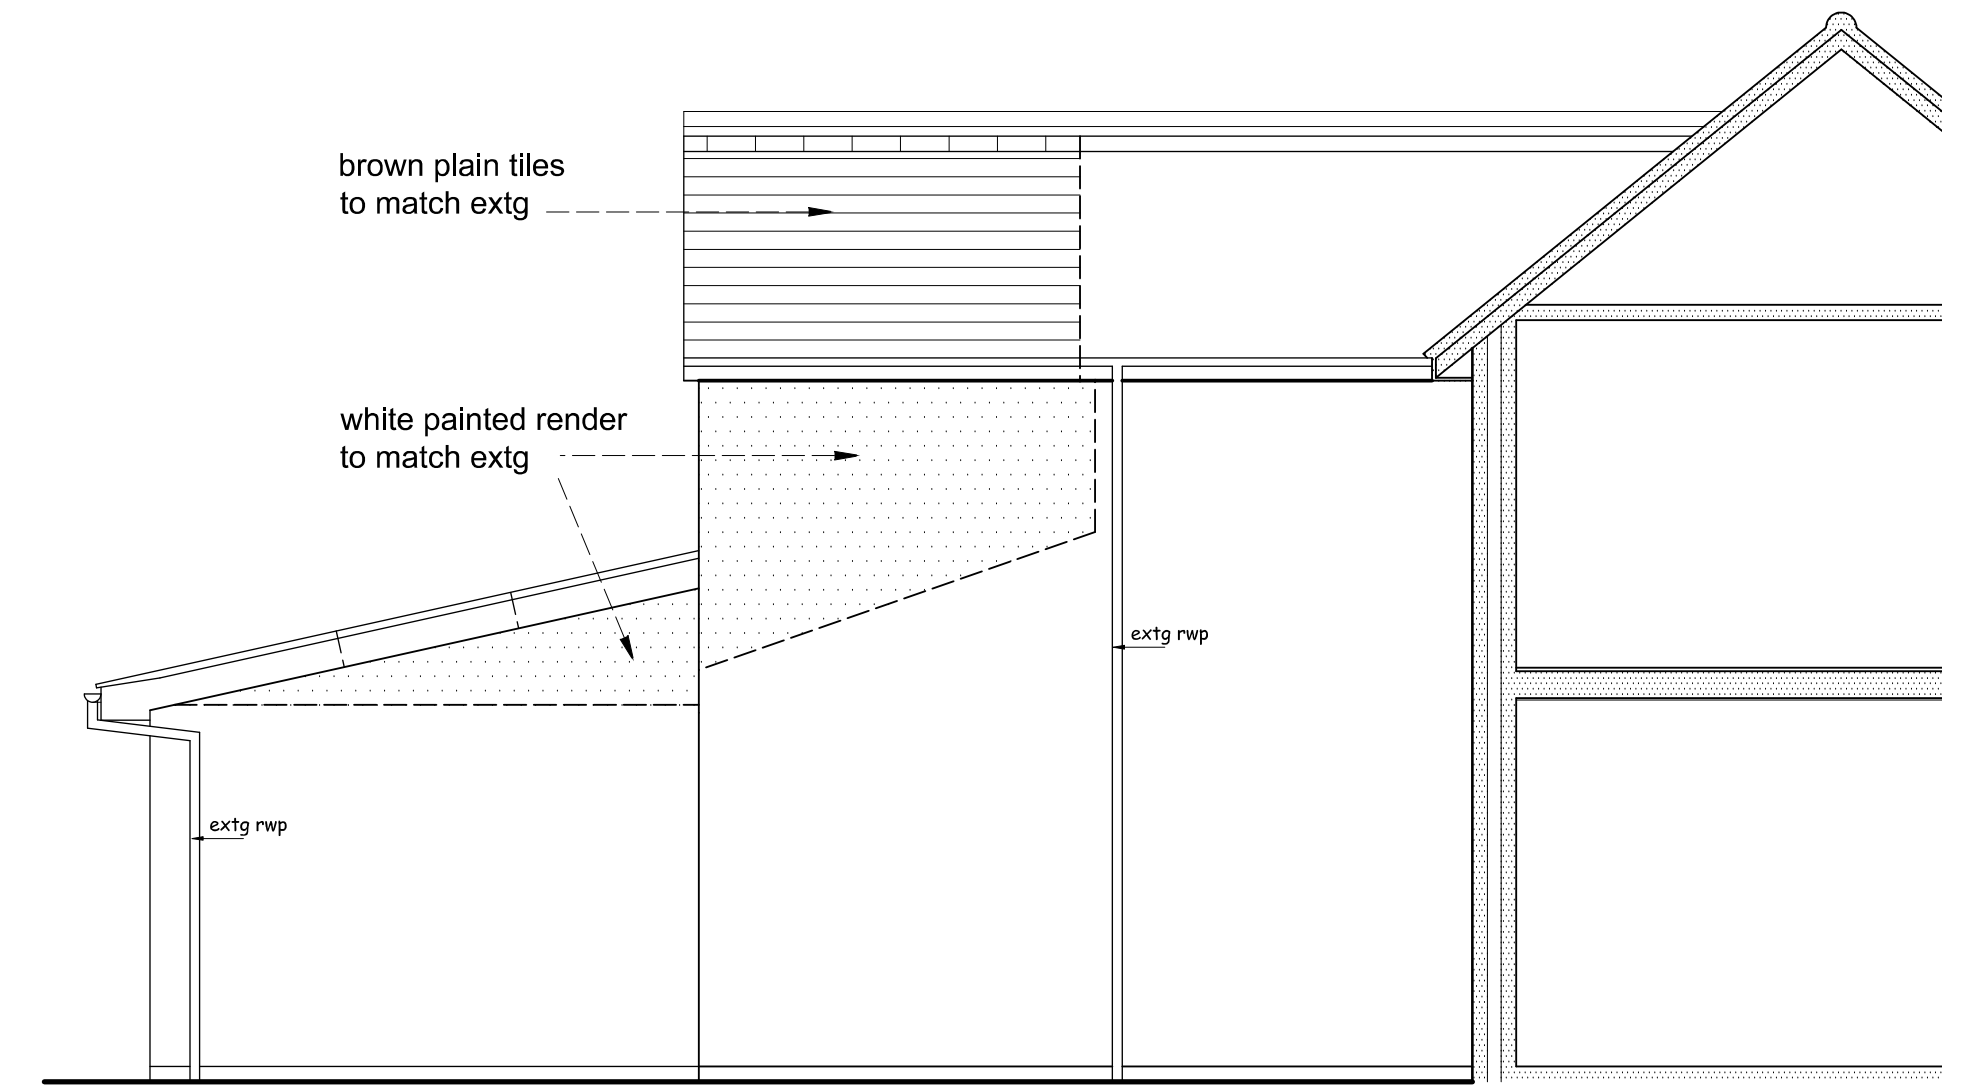


SIDE (WEST) ELEVATION / SECTION


COMMON RISE

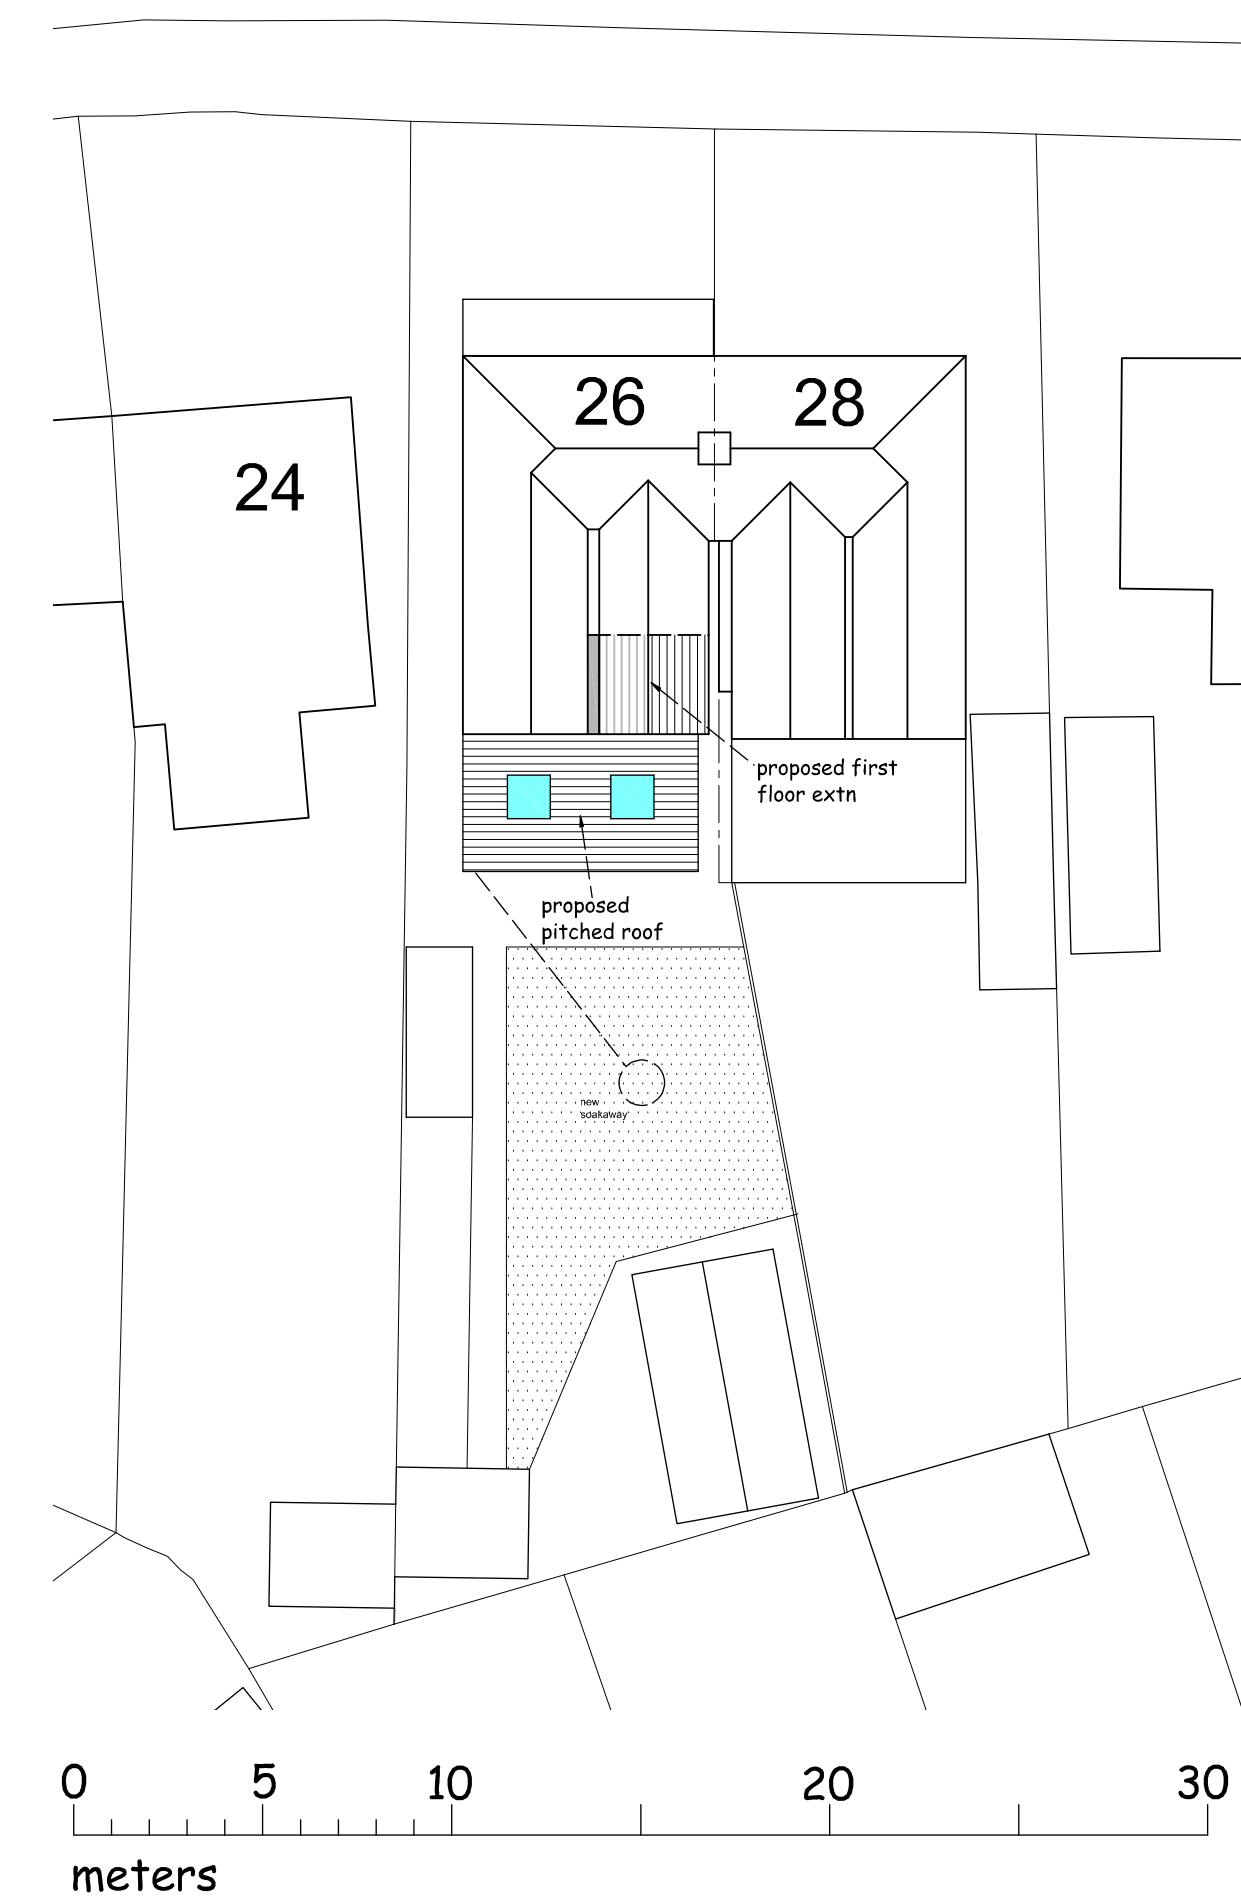

SITE PLAN 1:200

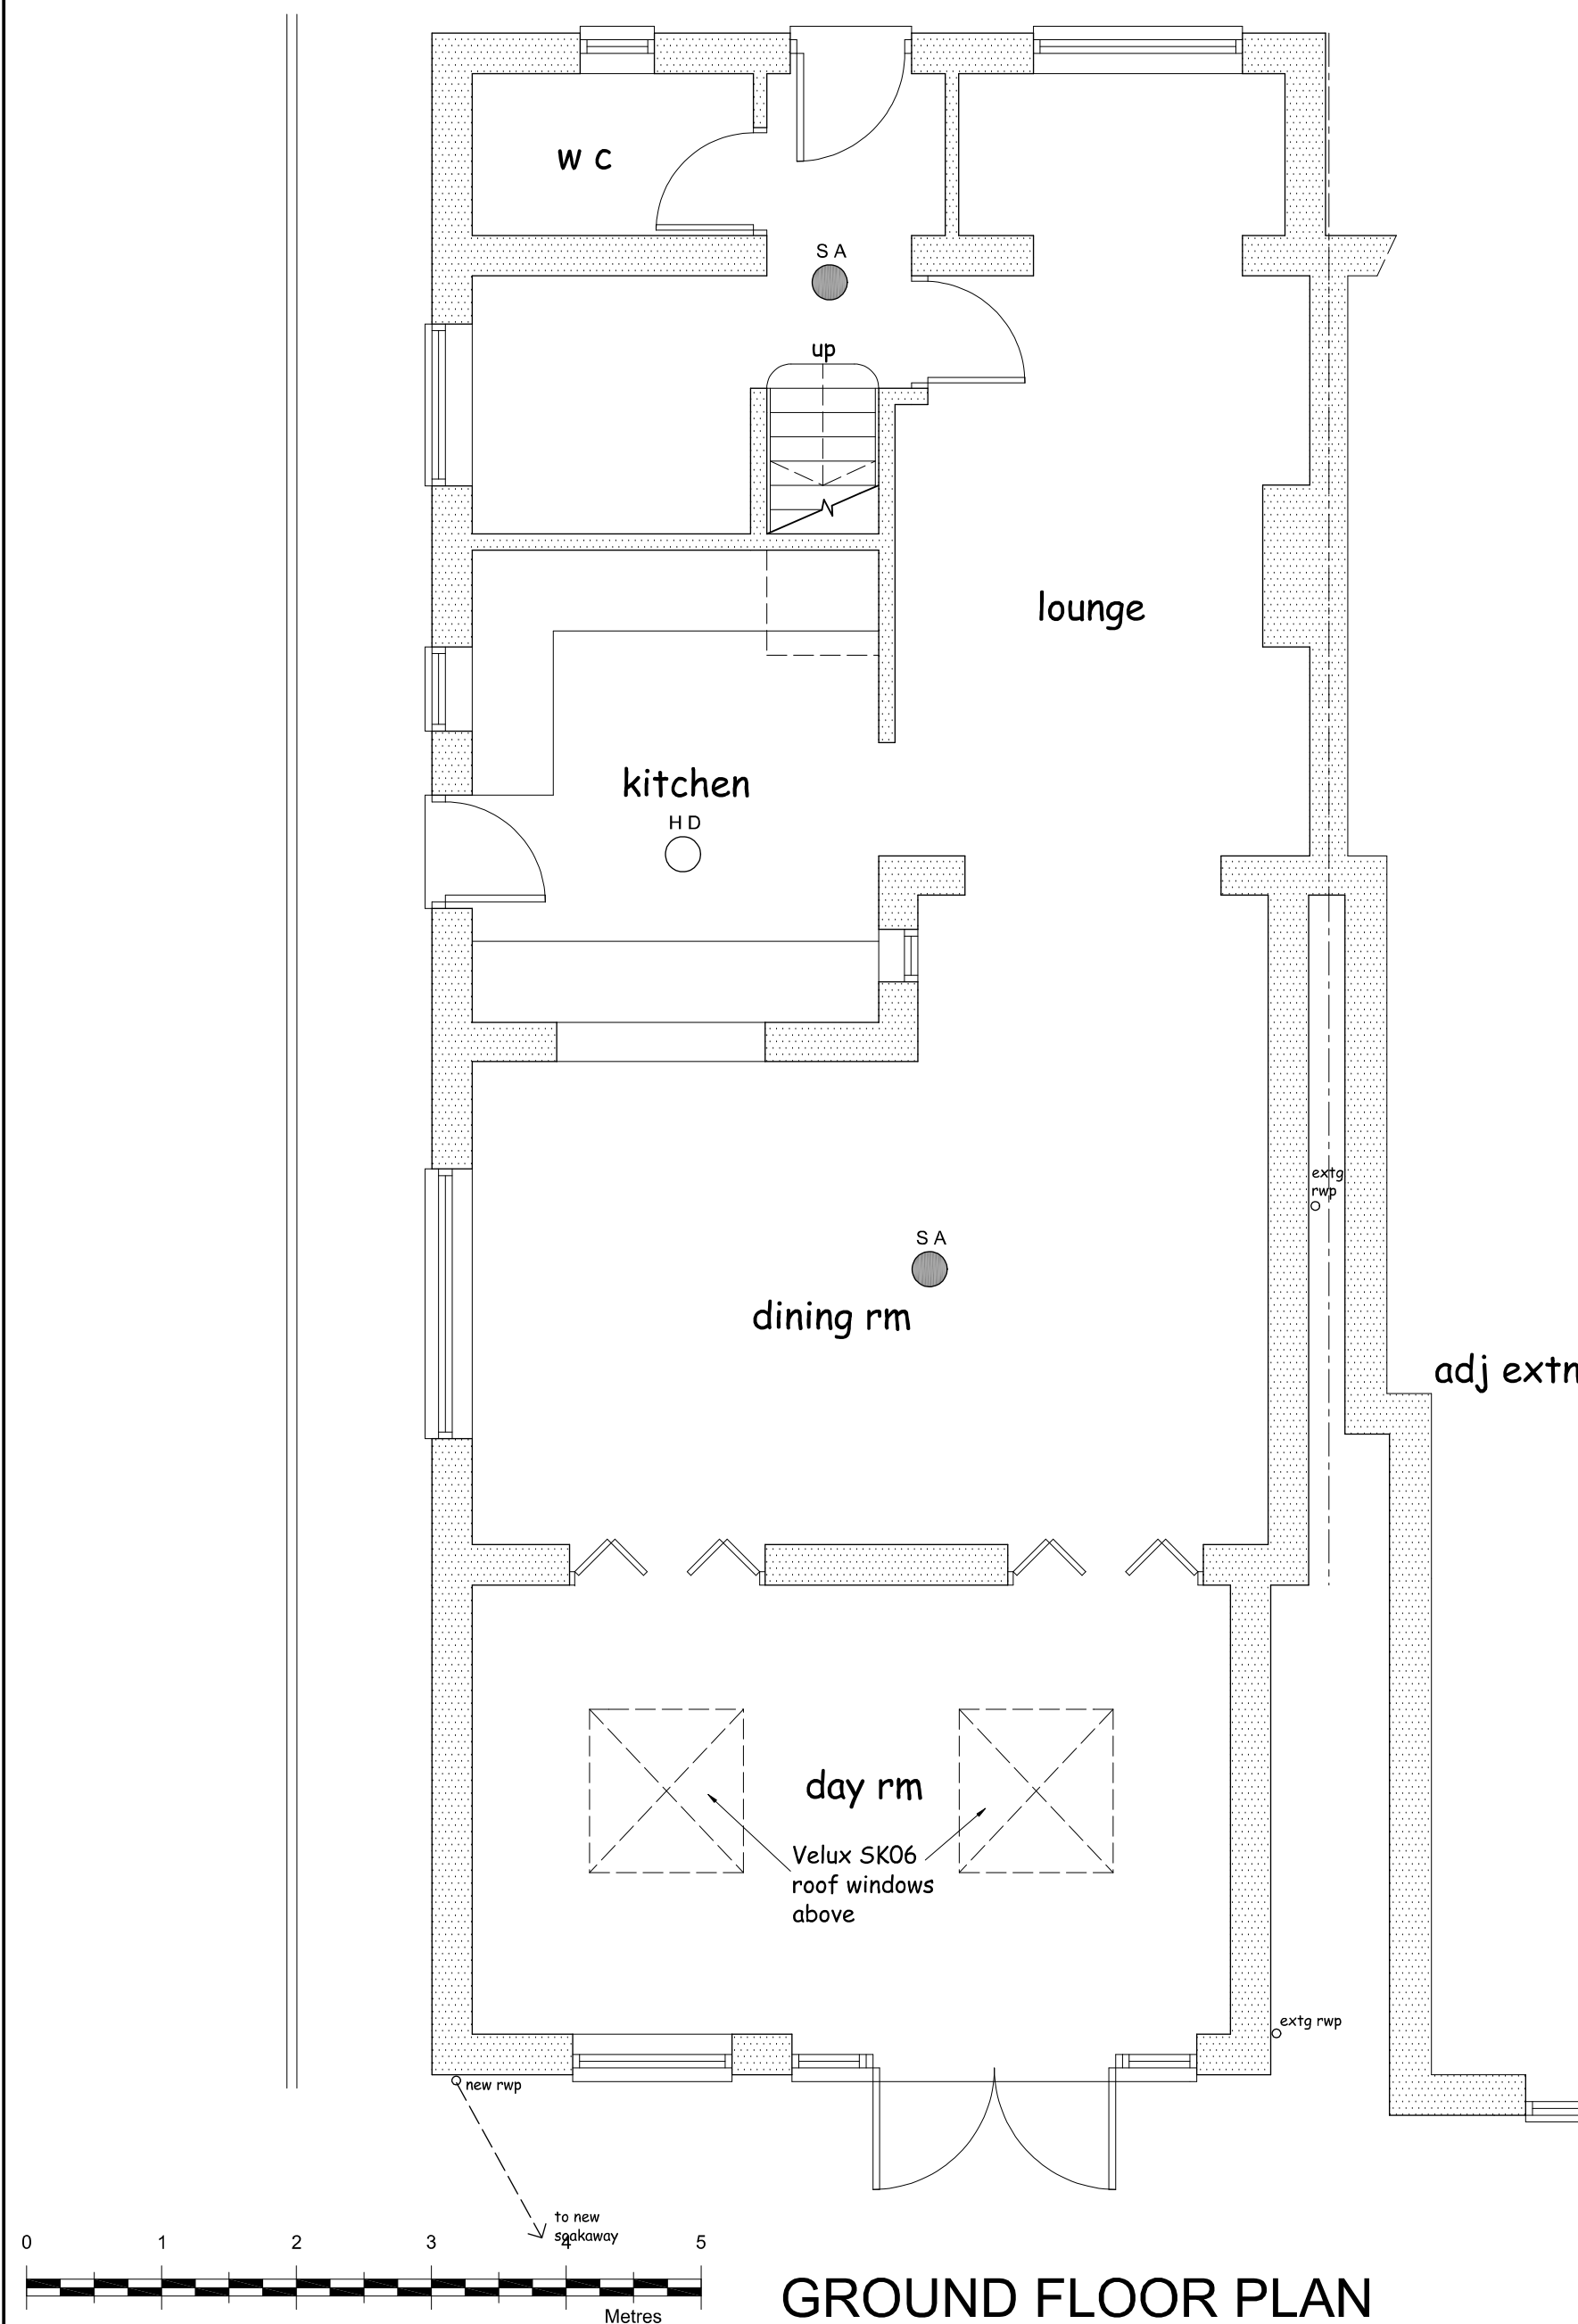

GROUND FLOOR PLAN

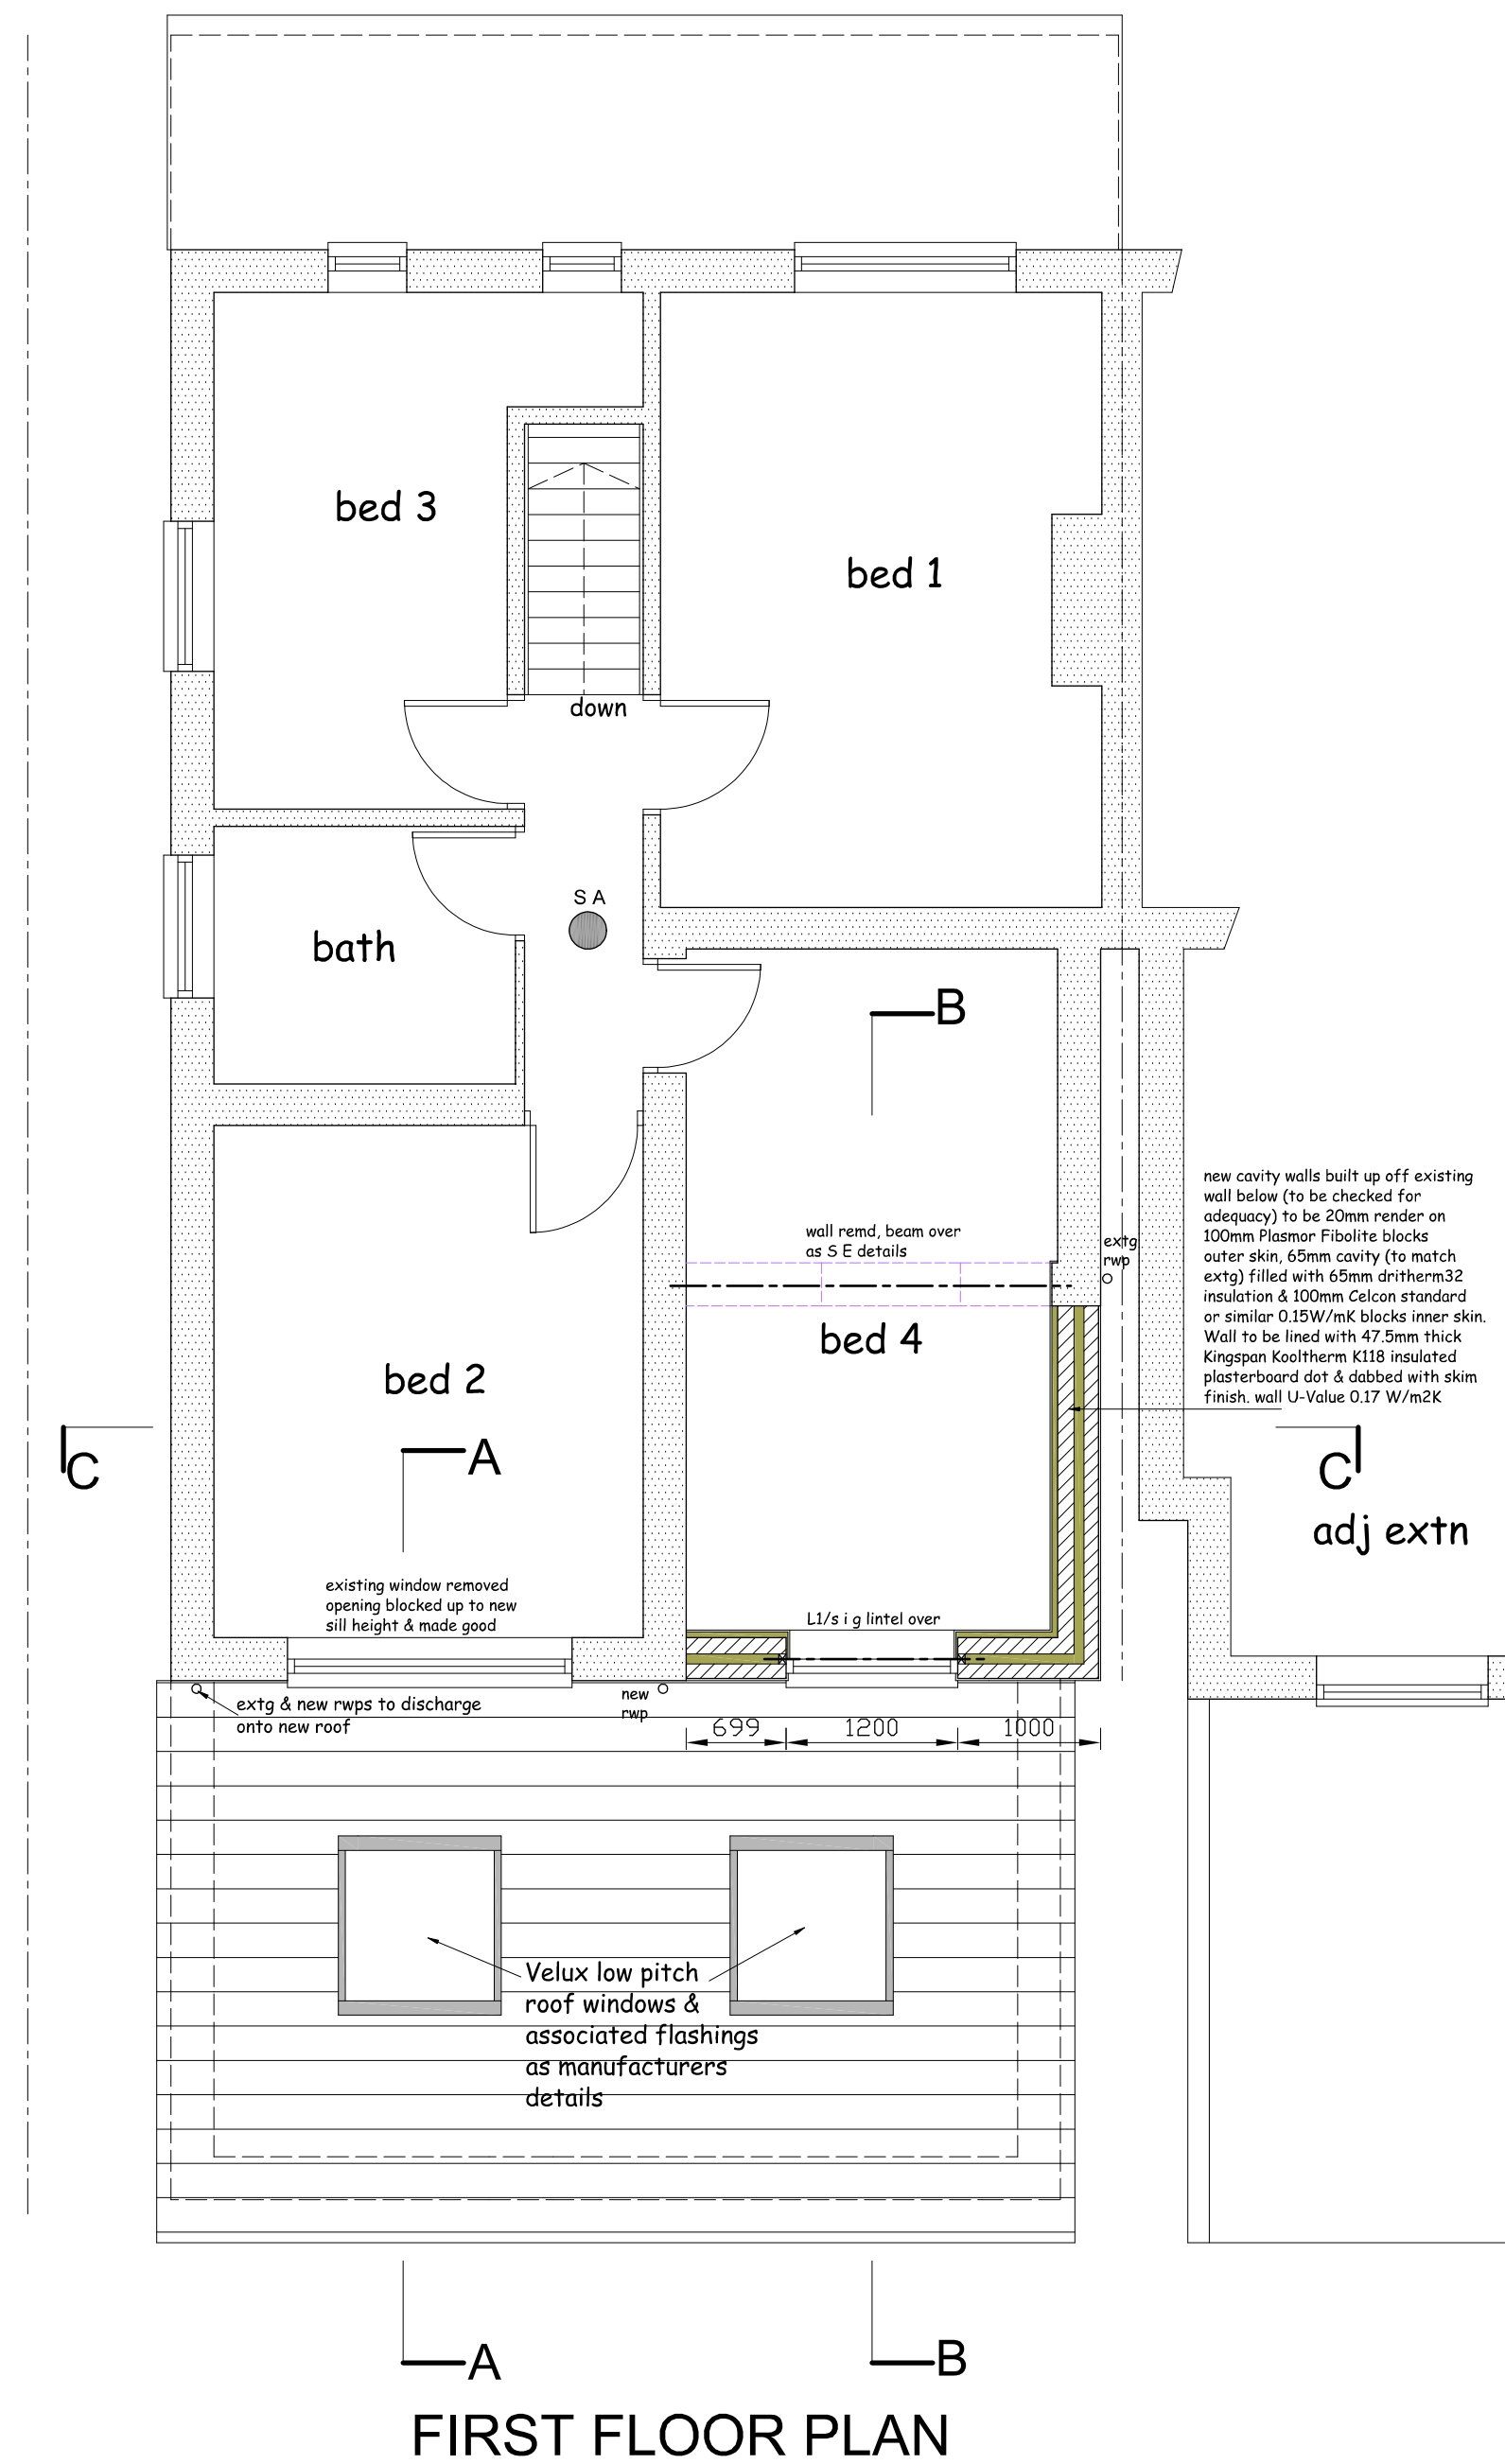

FIRST FLOOR PLAN

- SA - position of self contained smoke alarms (provide alarm in first floor common area Max 3M from bedrooms) to be interconnected, mains supplied on separate protected circuit with battery back-up installed in accordance with BS5839 Pt 6, alarms fixed to ceiling min 300mm from light fittings
- HD - Heat detector linked to alarm system

Project	PROPOSED FIRST FLOOR REAR EXTENSION AND MONO- PITCHED ROOF OVER EXISTING FLAT ROOFED REAR EXTENSION AT 26 COMMON RISE, HITCHIN, HERTS SG4 0HN		
Client	MR TOM REA		
Drawing	PROPOSED PLAN		
Scale	1:50 @ A1	Drawn	C.R
Checked	Date	April 26	
Drawing No.	REA/26/02		
This drawing and design is copyright and must not be reproduced in part or in whole without prior written consent. Contractors must verify all dimensions on site before commencing work			