




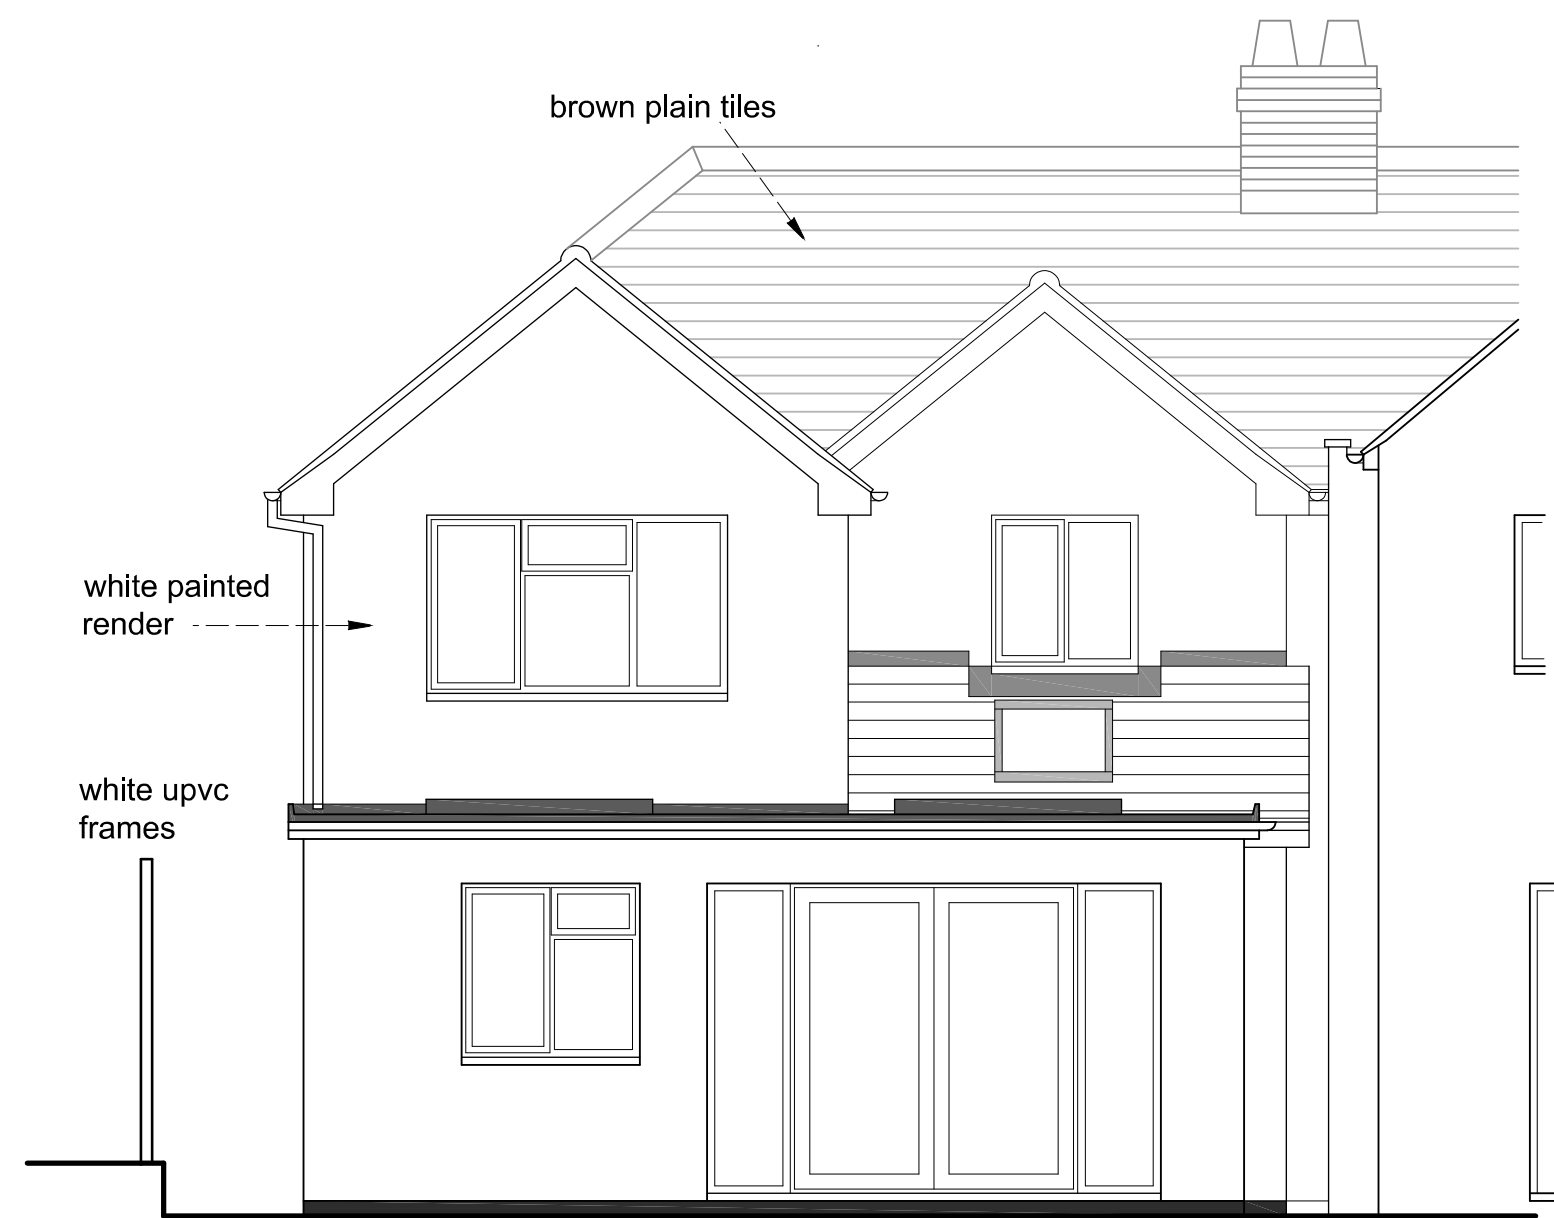


REAR (EAST) ELEVATION

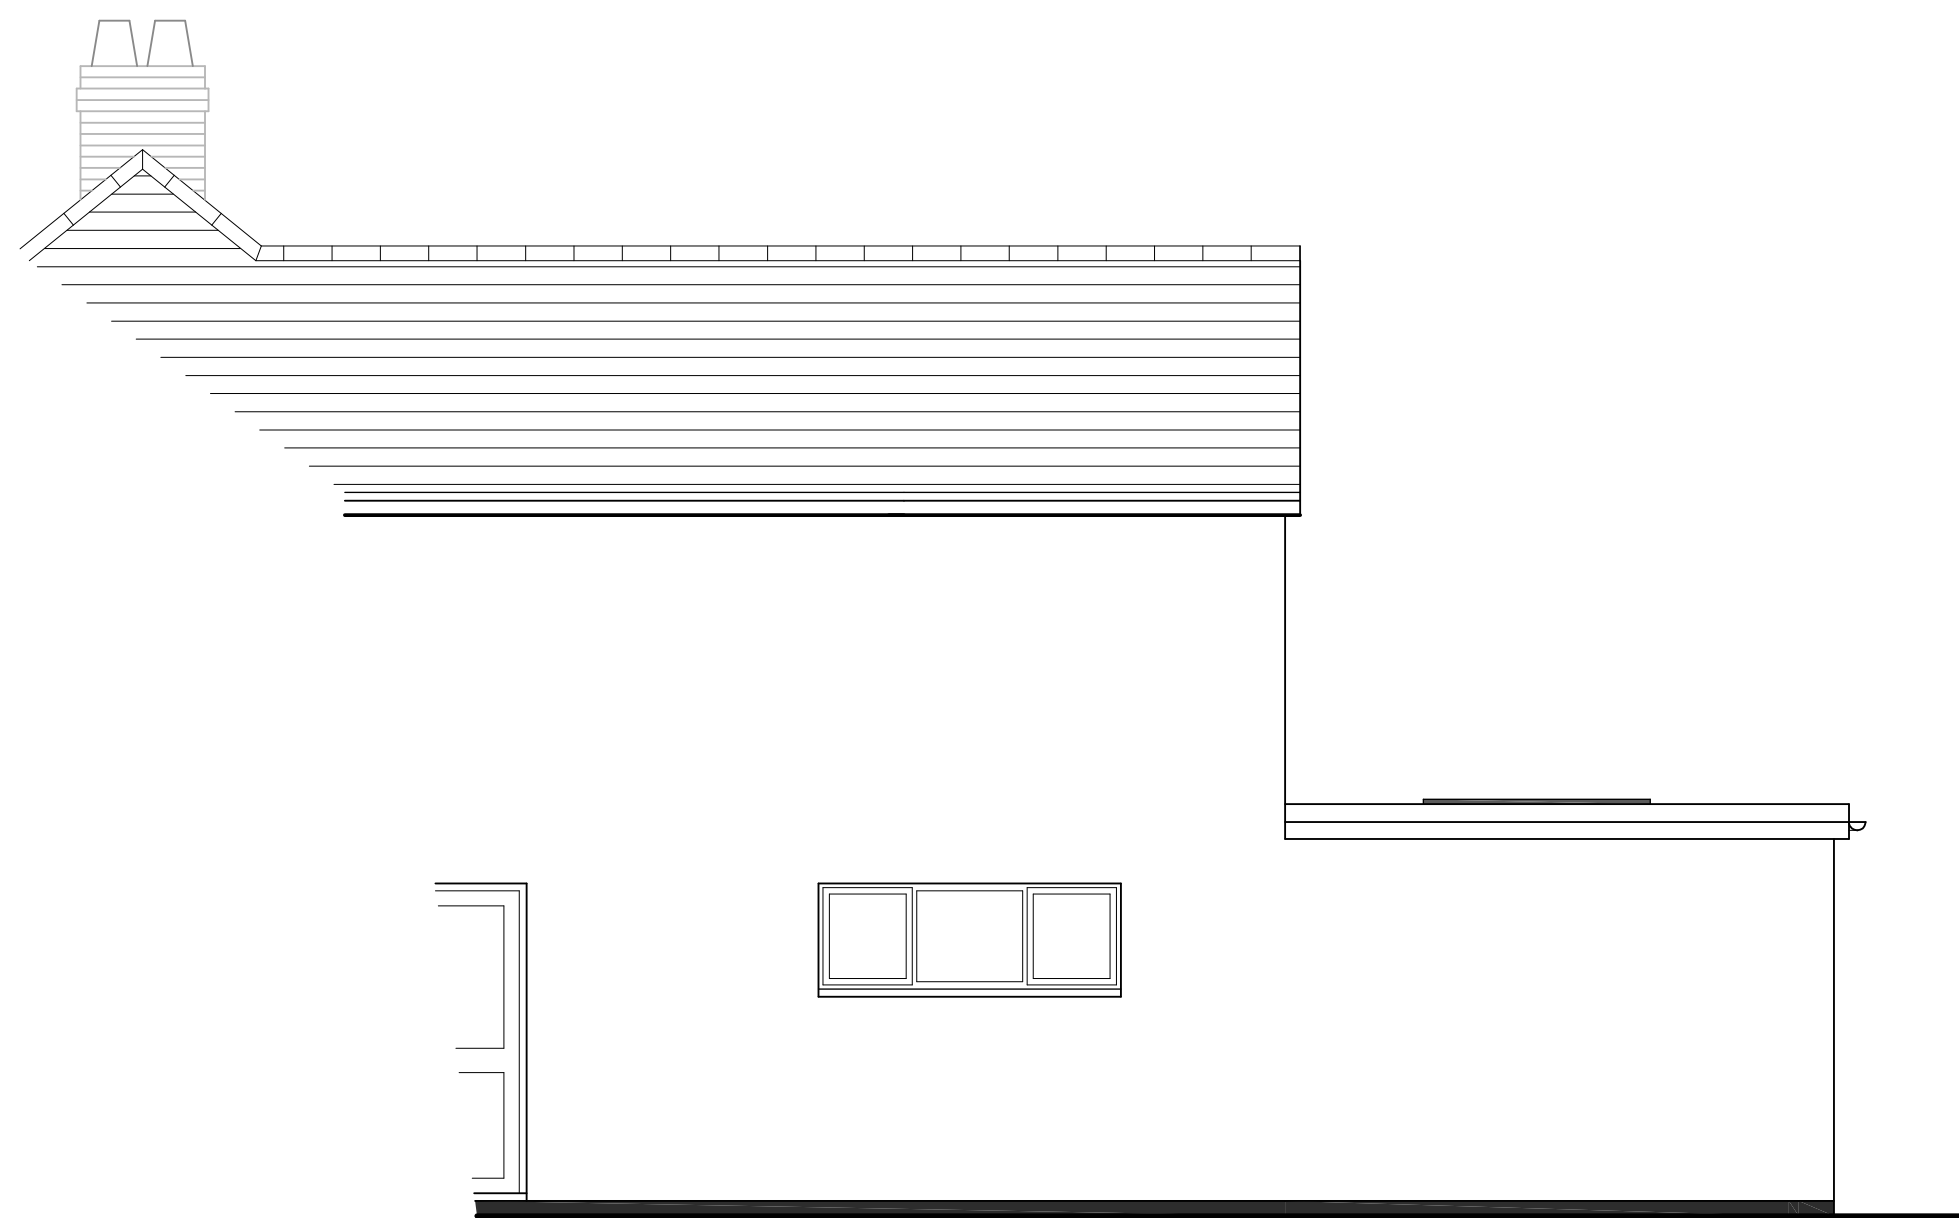


SIDE (SOUTH) ELEVATION

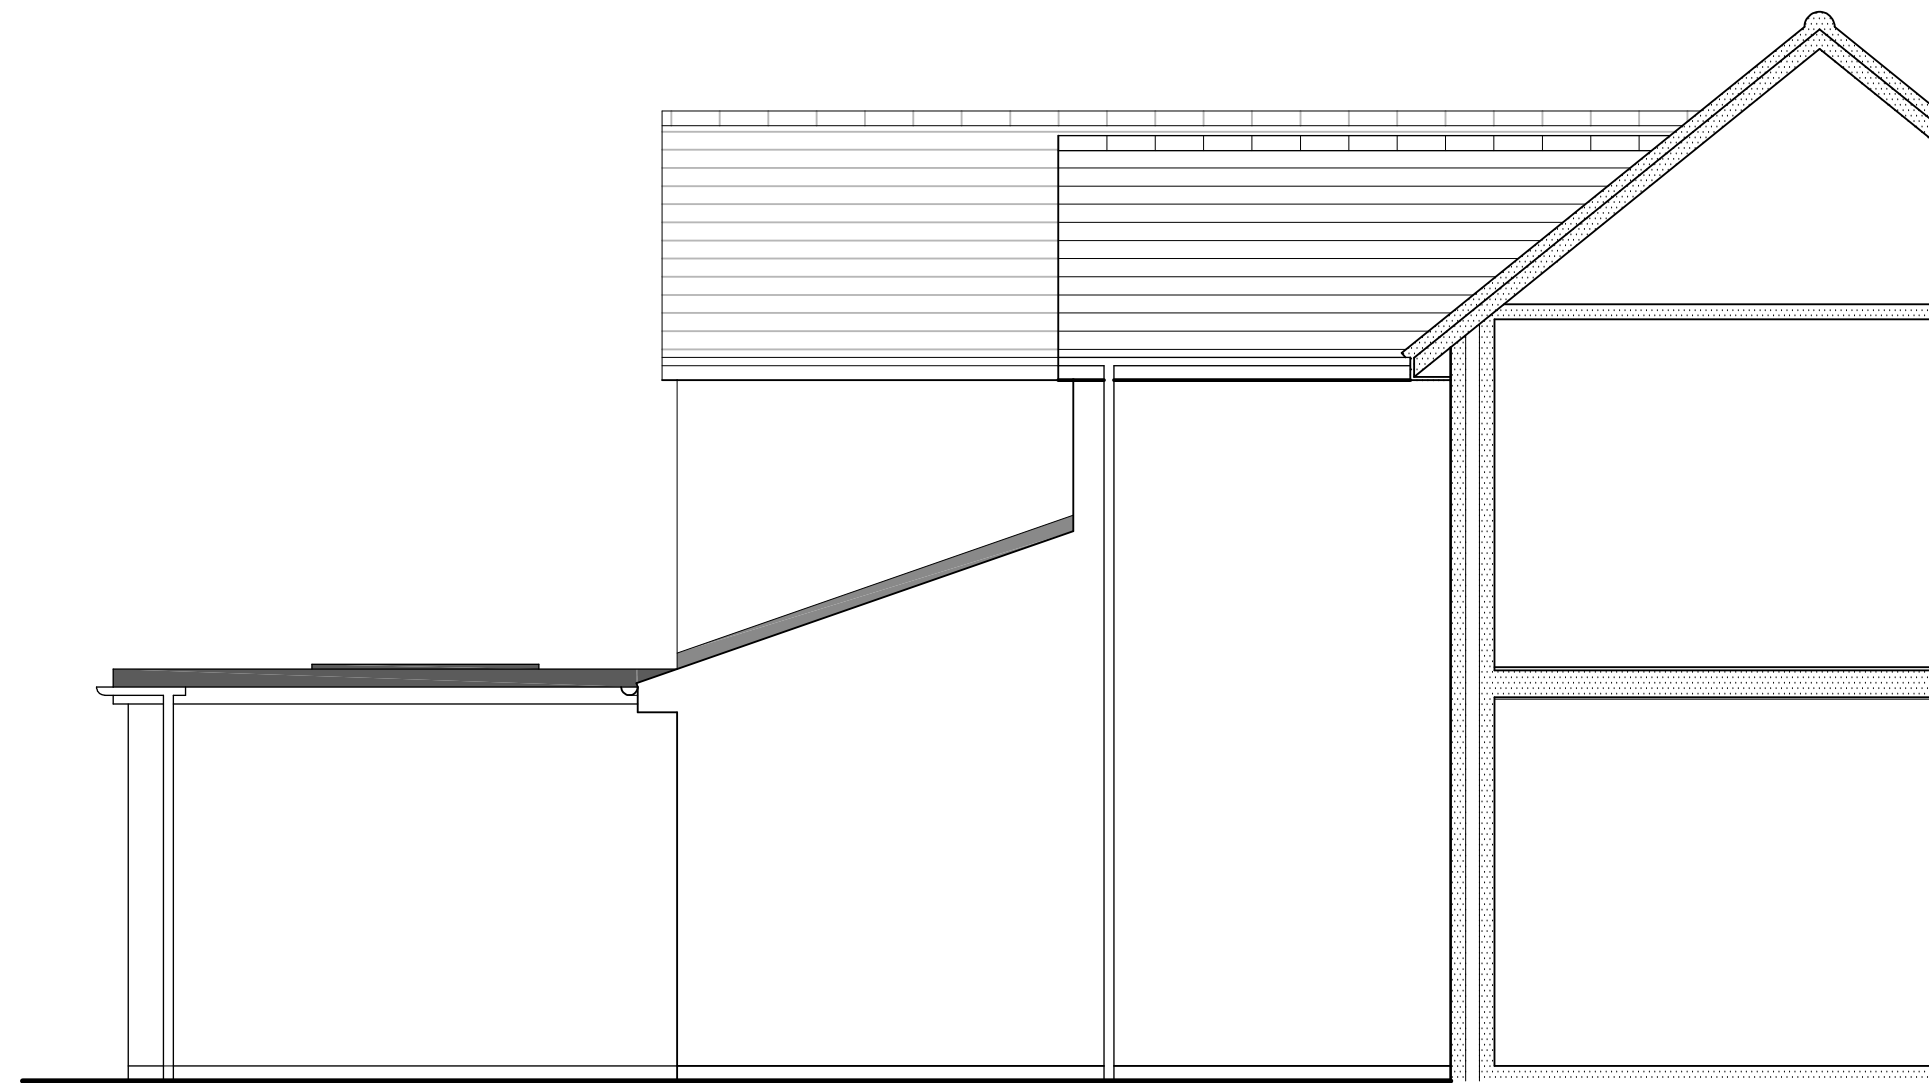


SIDE (WEST) ELEVATION / SECTION

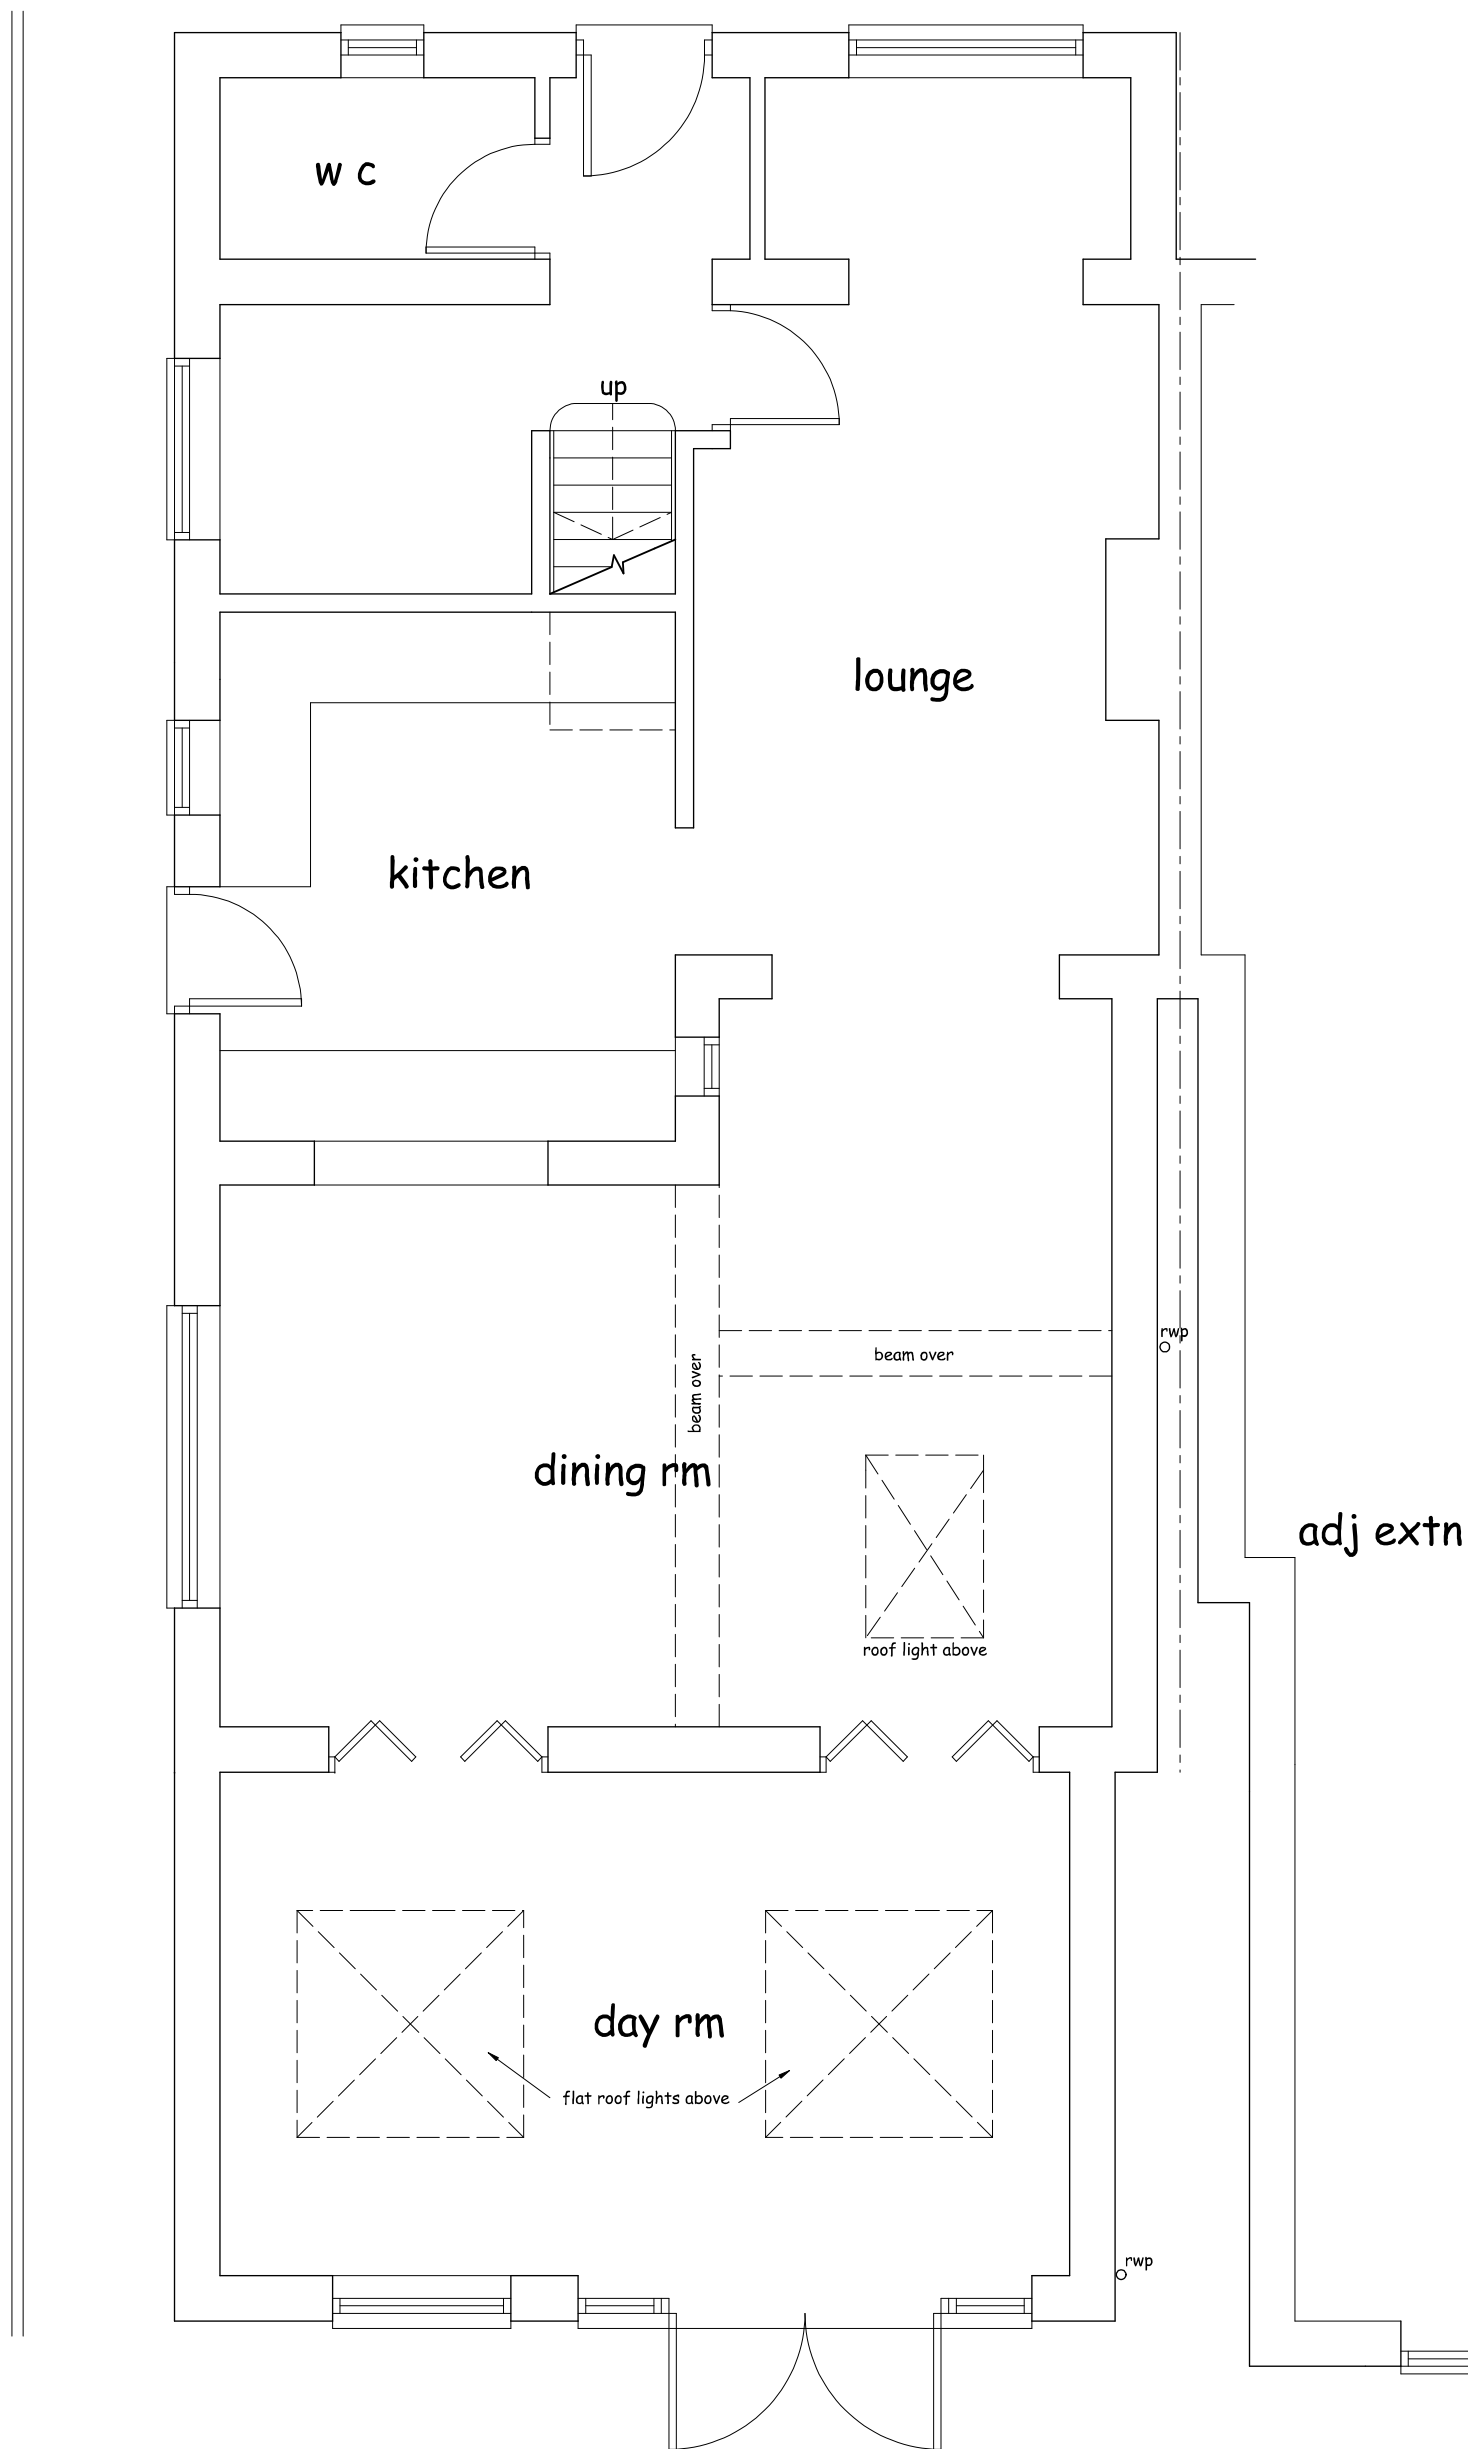

GROUND FLOOR PLAN

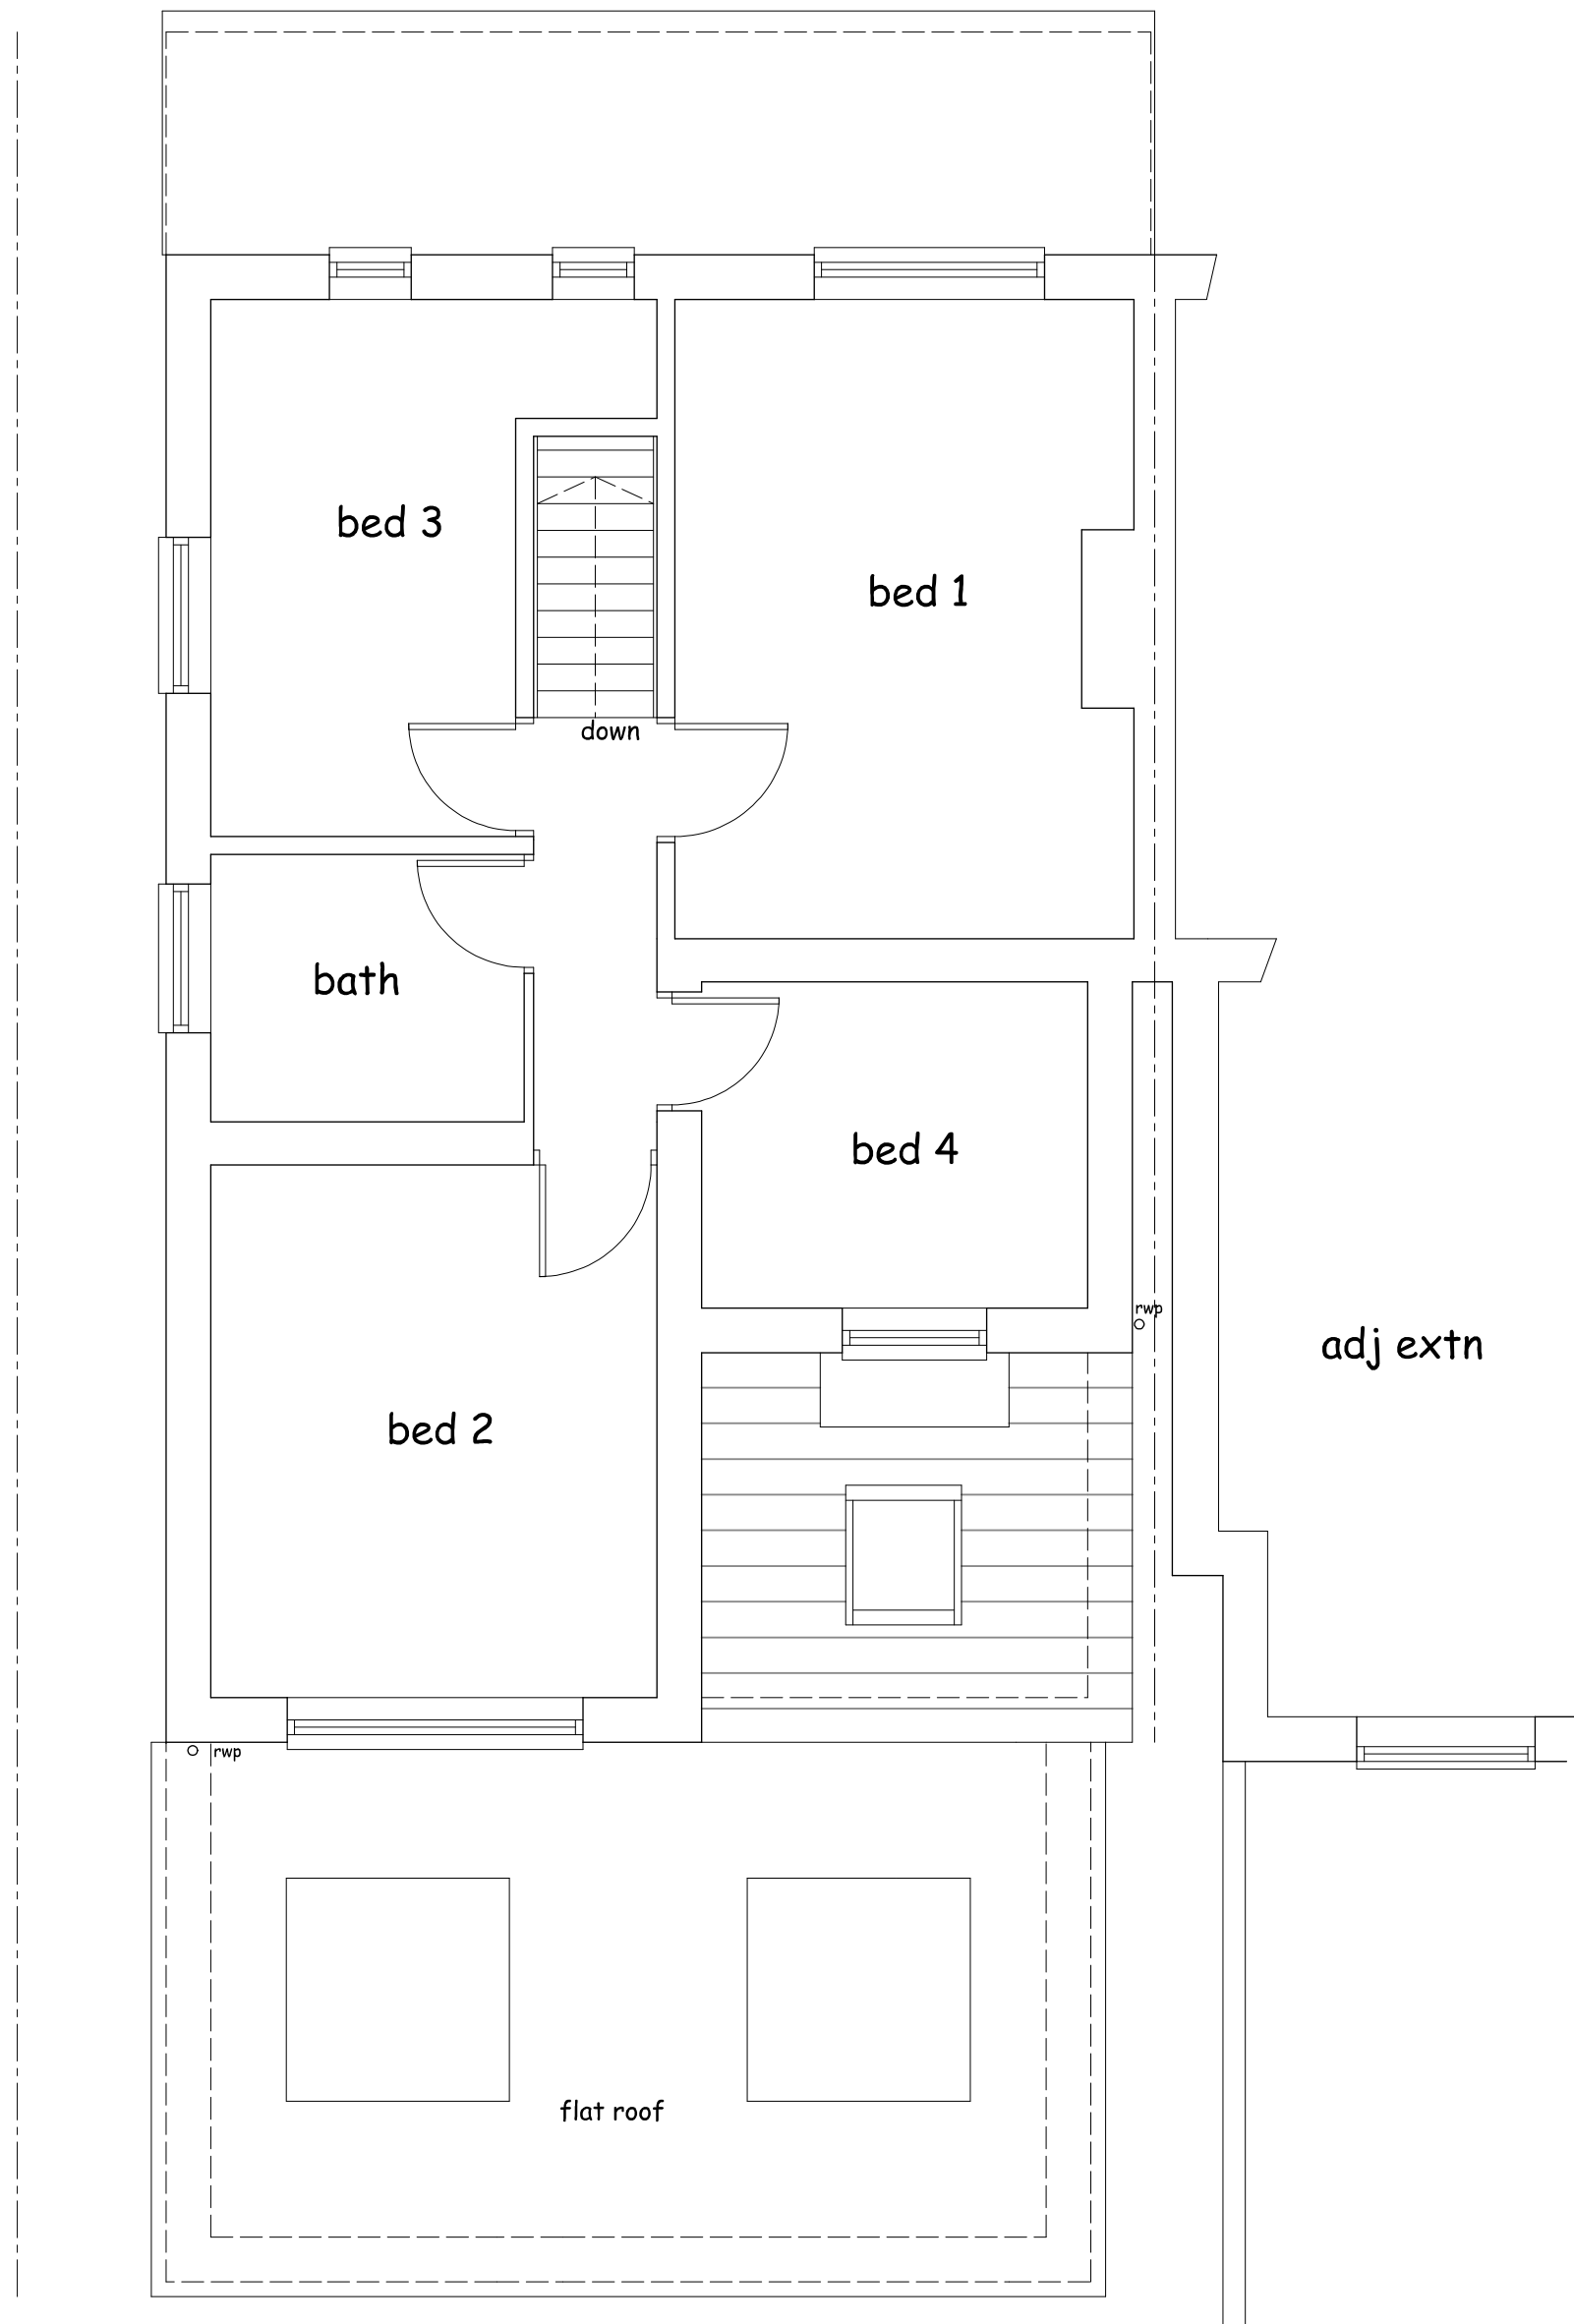

FIRST FLOOR PLAN

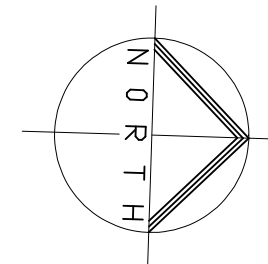

Project

PROPOSED FIRST FLOOR  
REAR EXTENSION AND MONO-  
PITCHED ROOF OVER EXISTING  
FLAT ROOFED REAR EXTENSION  
AT 26 COMMON RISE, HITCHIN,  
HERTS SG4 0HN

Client

MR TOM REA

Drawing

EXISTING PLAN

Scale 1:50 @ A1 Drawn C.R

Checked Date April 26

Drawing No.

REA/26/01

This drawing and design is copyright and must not be reproduced in part or in whole without prior written consent. Contractors must verify all dimensions on site before commencing work.

