




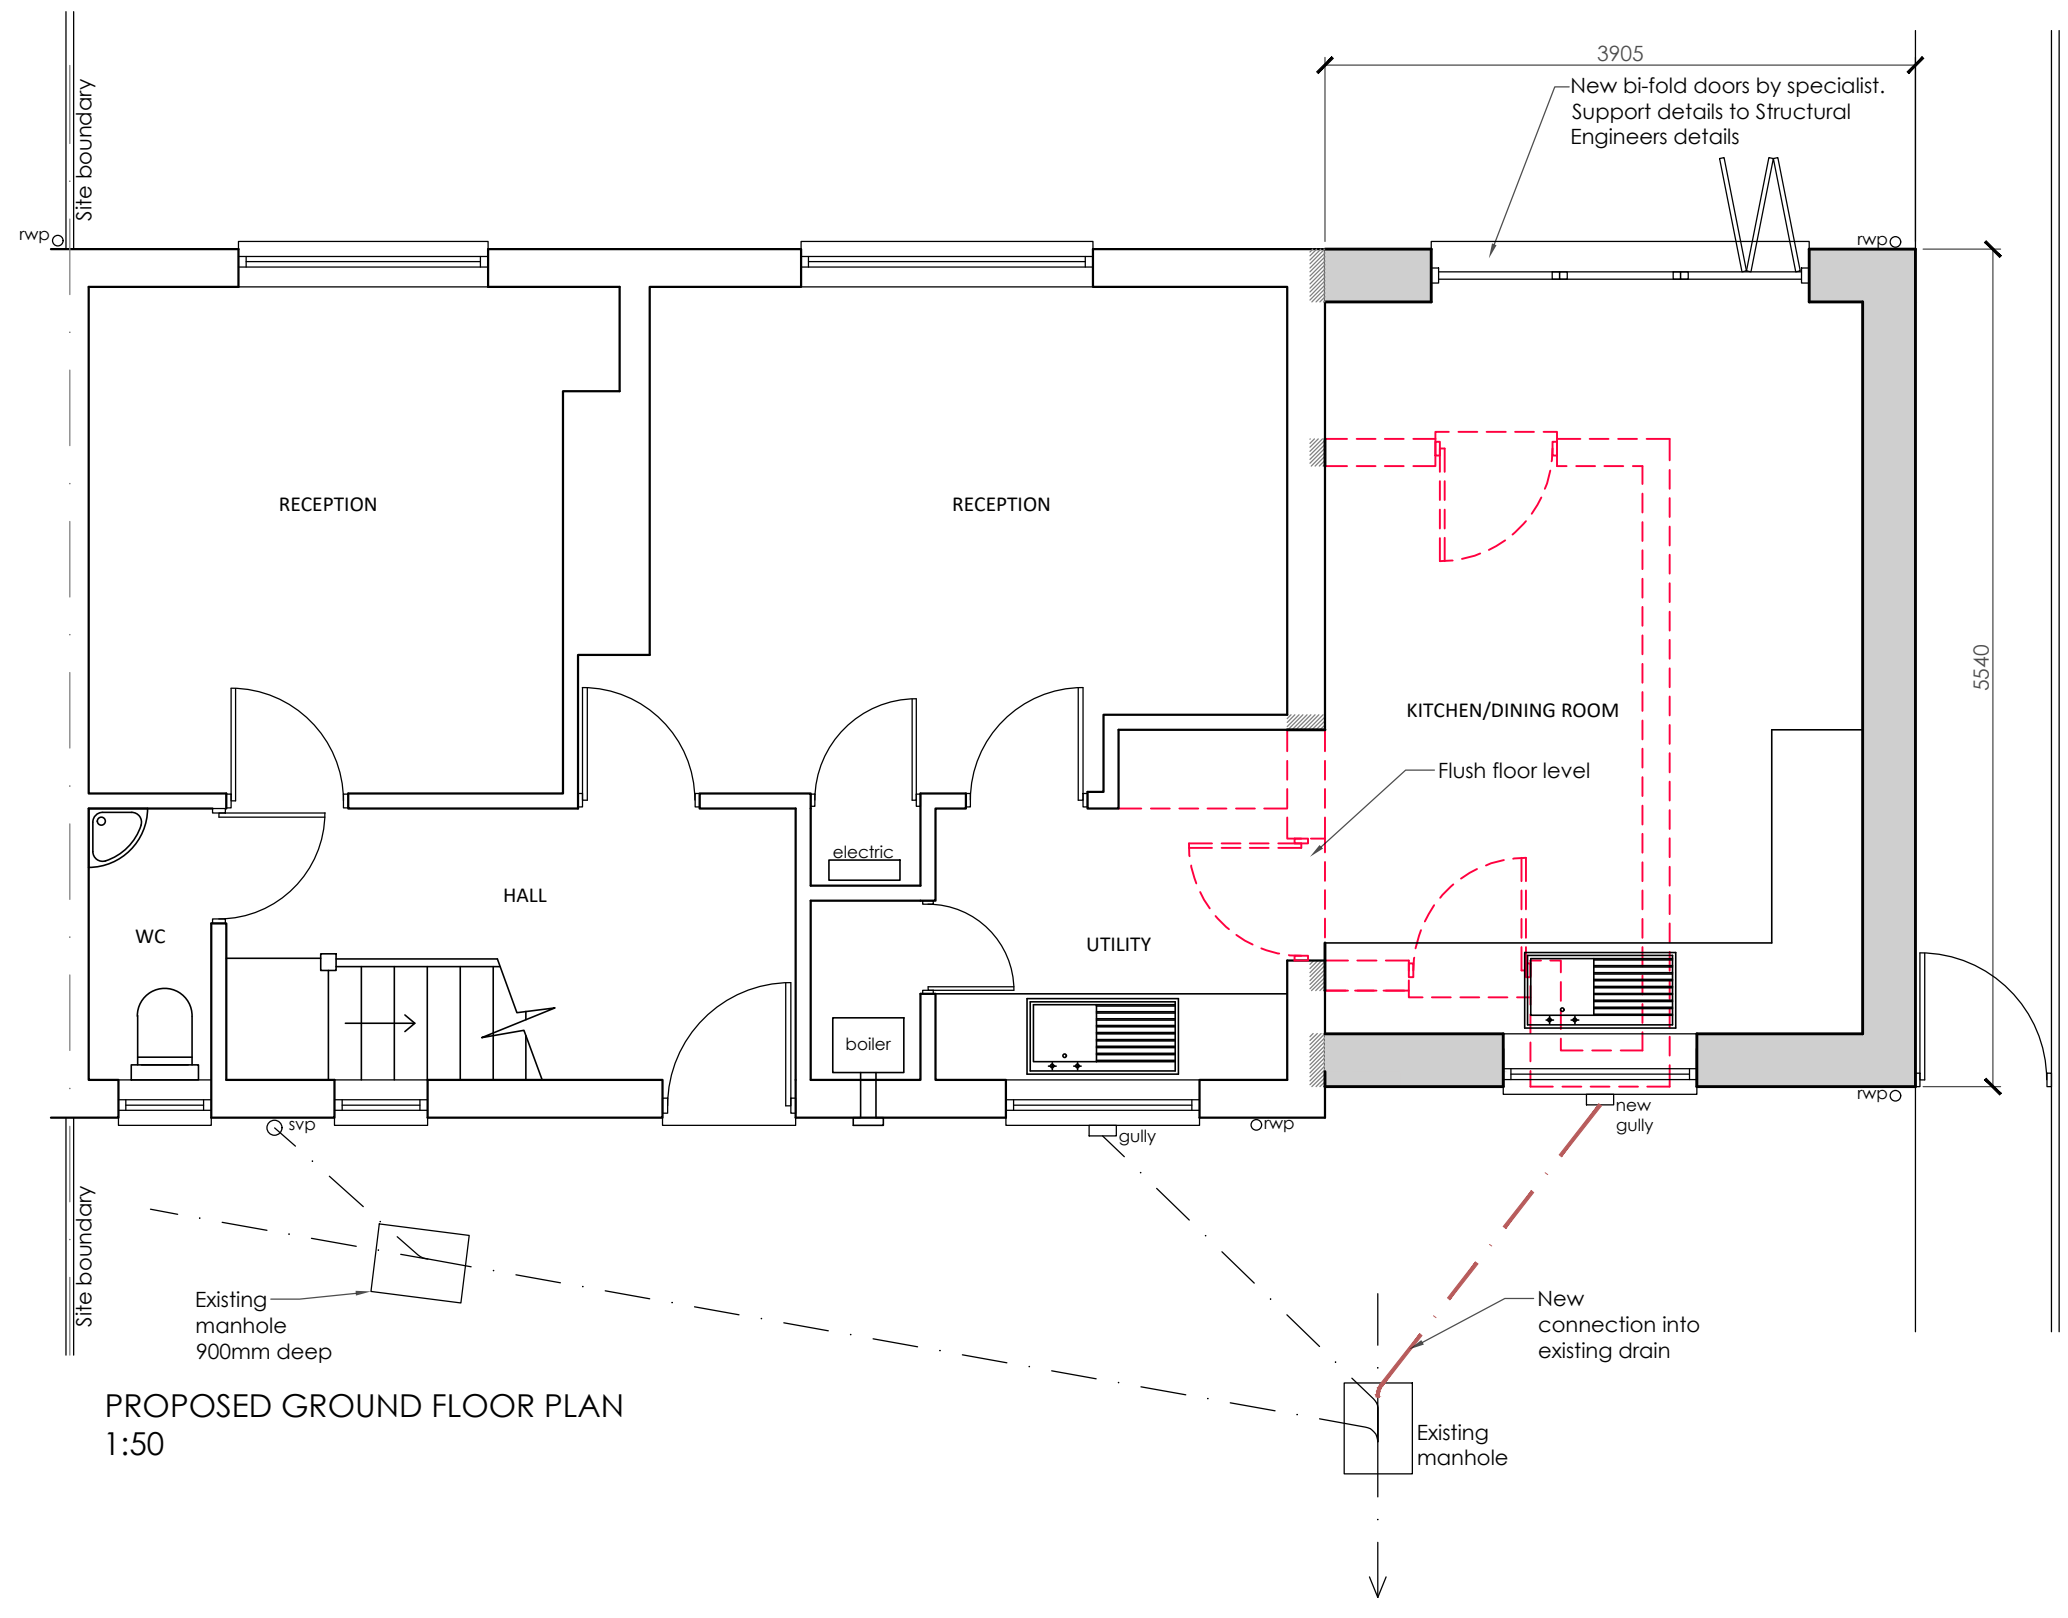


PROPOSED GROUND FLOOR PLAN
1:50

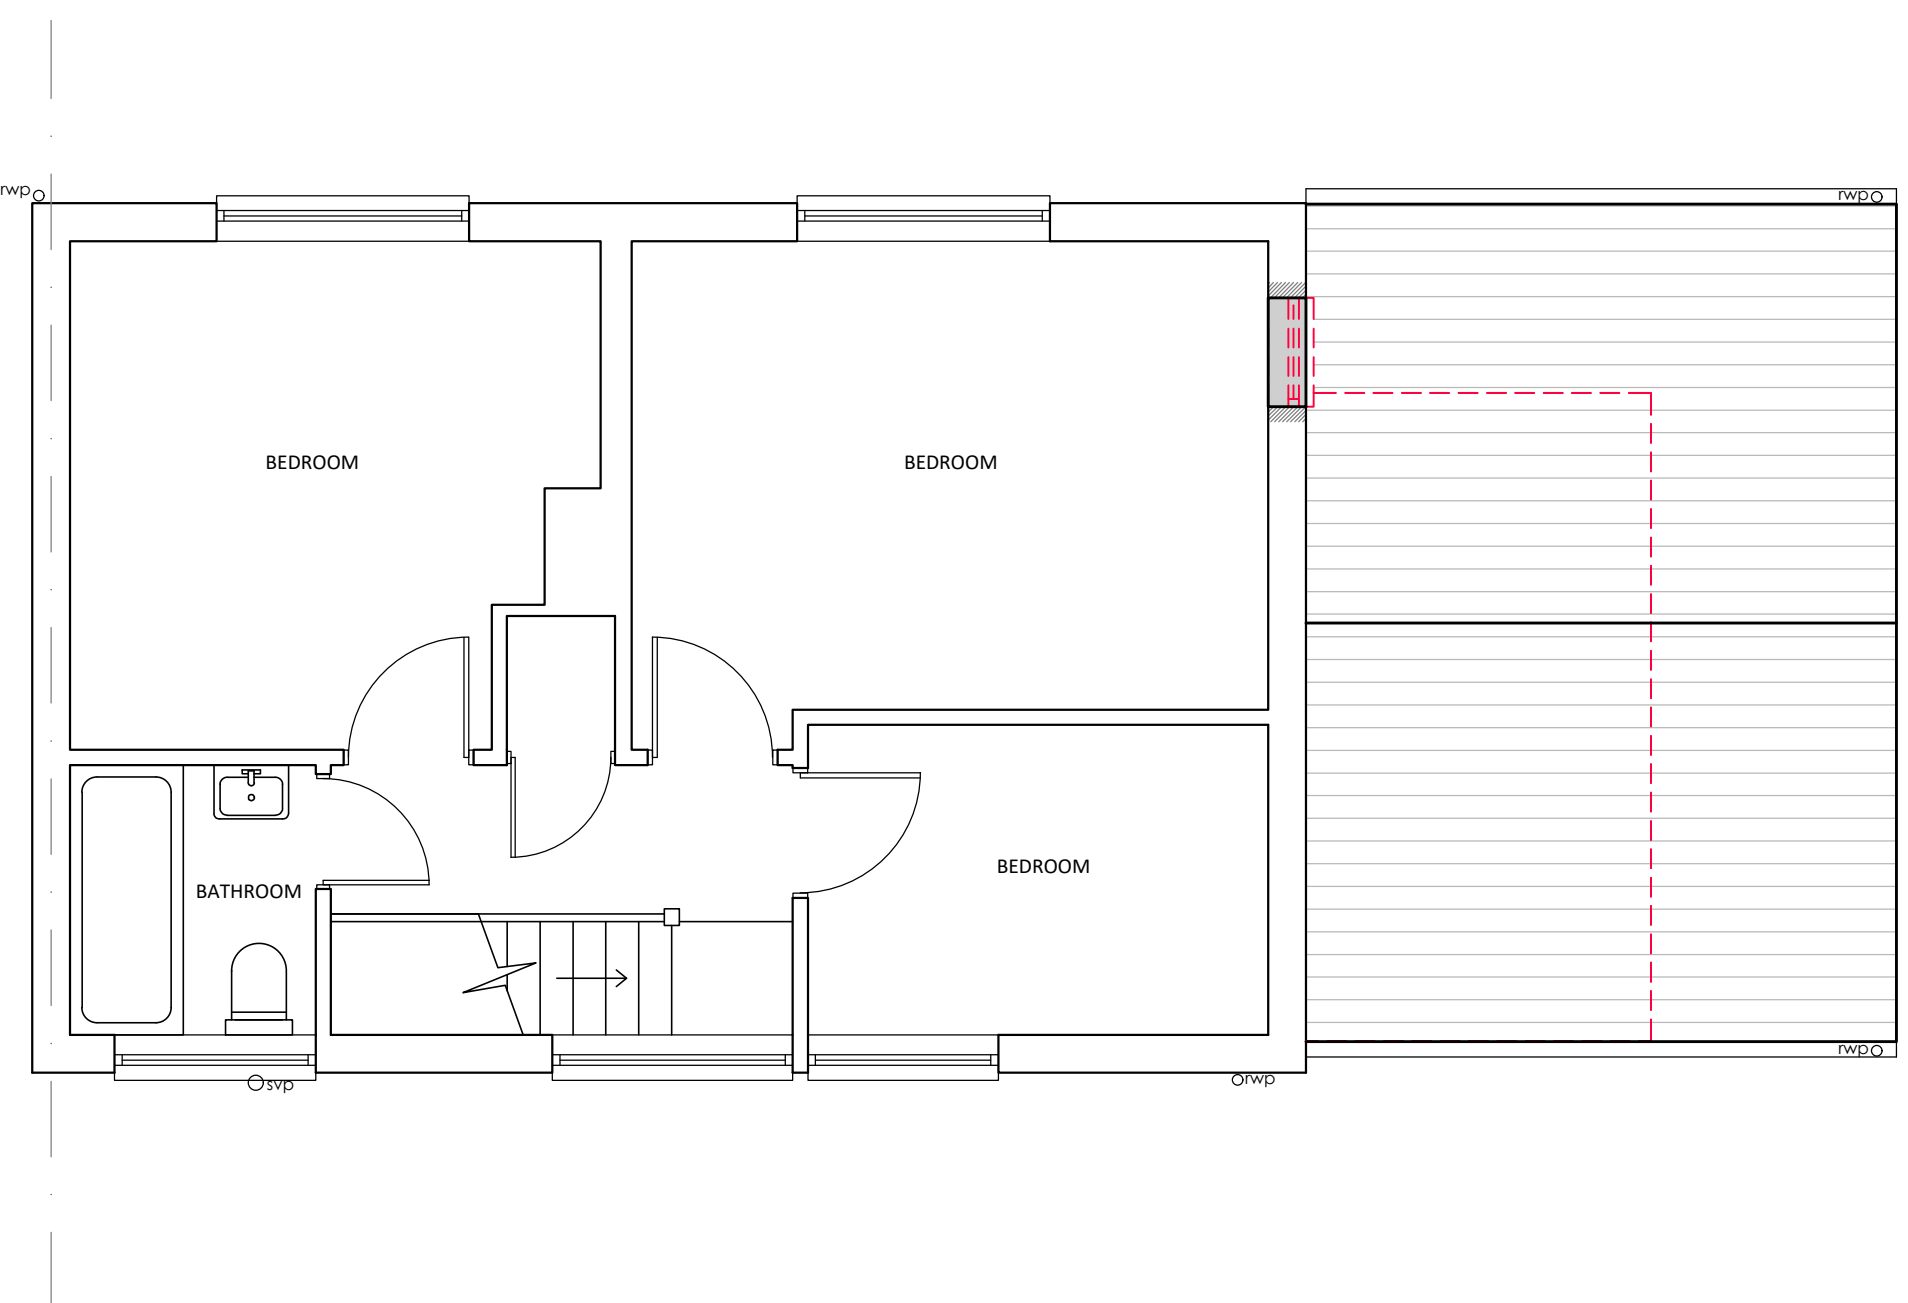

PROPOSED FIRST FLOOR PLAN
1:50

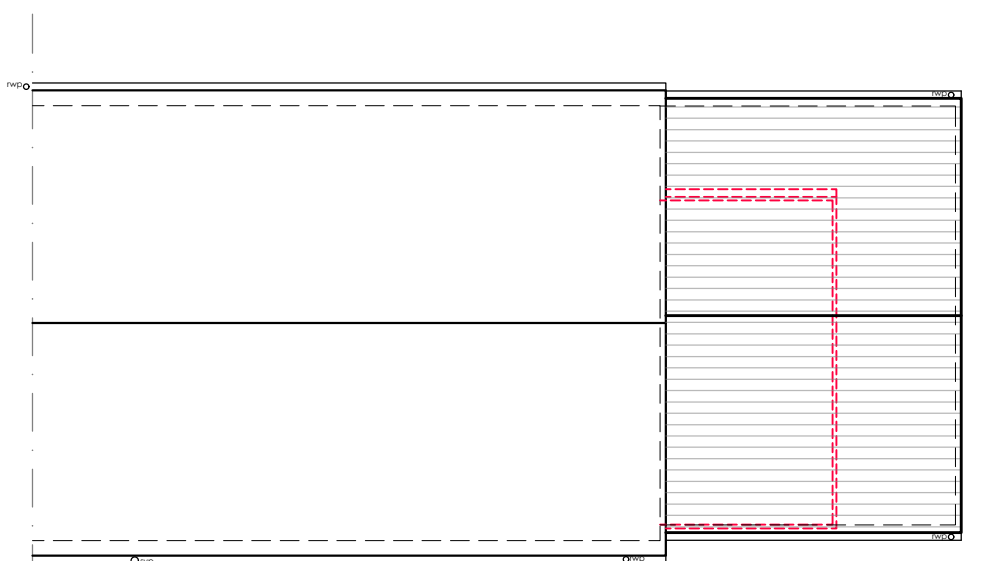

PROPOSED ROOF PLAN
1:100

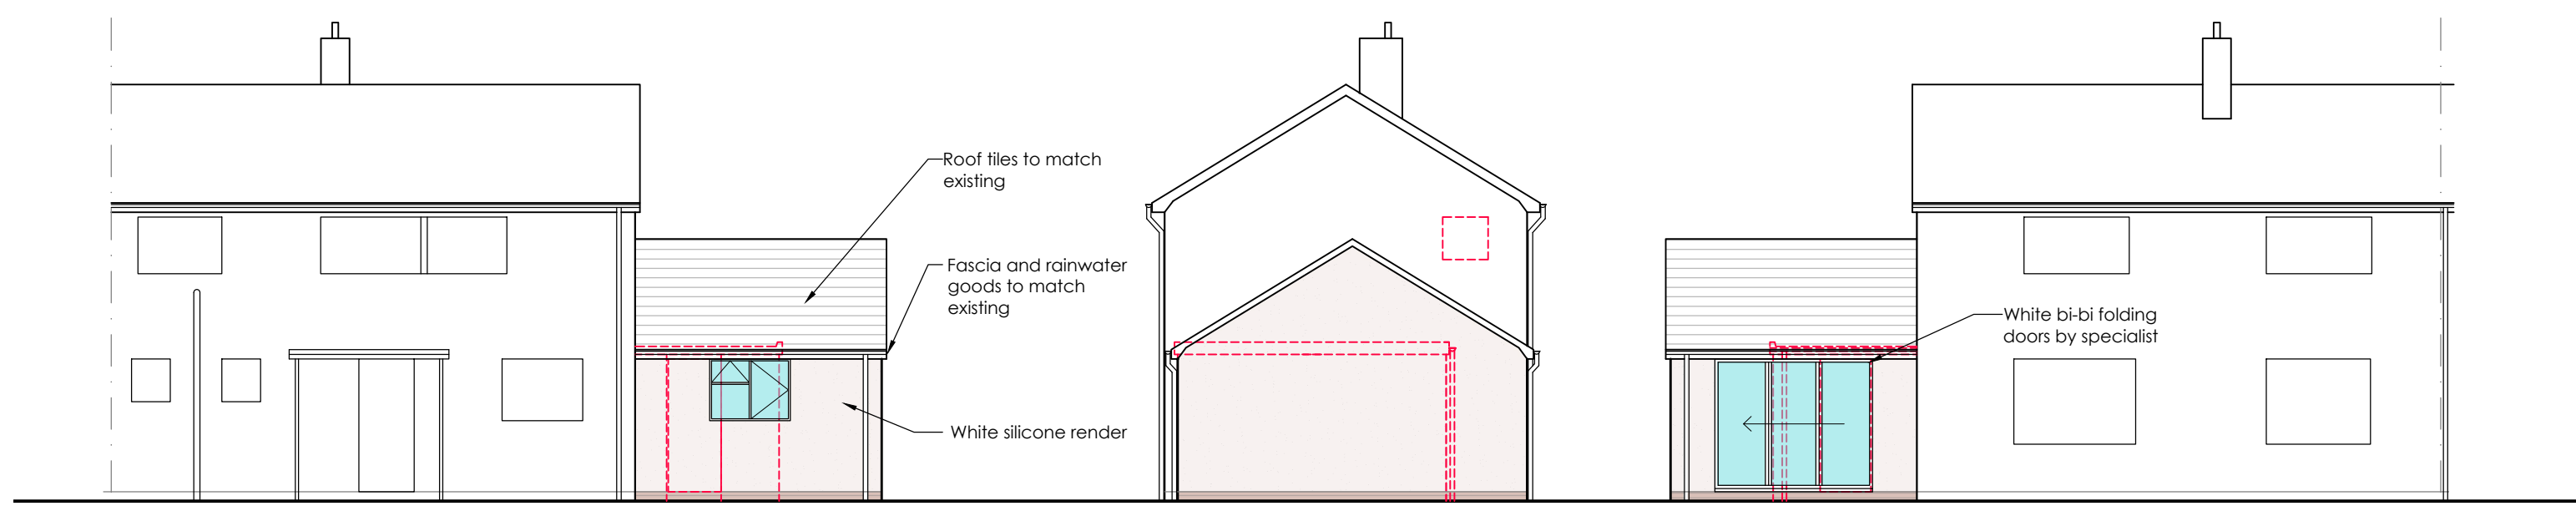

PROPOSED FRONT ELEVATION
1:100

PROPOSED SIDE ELEVATION
1:100

PROPOSED REAR ELEVATION
1:100

1-50



DO NOT SCALE FROM THIS DRAWING.
CHECK ALL DIMENSIONS ON SITE. ANY DISCREPANCIES TO BE NOTIFIED
TO LYNWOOD ASSOCIATES IMMEDIATELY.

THIS DRAWING IS PROTECTED BY COPYRIGHT. IT MAY NOT BE
REPRODUCED IN ANY FORM OR BY ANY MEANS FOR ANY PURPOSE,
WITHOUT GAINING PRIOR WRITTEN PERMISSION FROM LYNWOOD
ASSOCIATES LTD

REV DESCRIPTION

PROJECT:
SINGLE STOREY SIDE EXTENSION
15 ICKWILD WALK
ROYSTON
S68 7JG

CLIENT:
MR & MRS WHITE

TITLE:
PROPOSED PLANS AND ELEVATIONS

DATE: SEPT 2025
DRAWN: AS
CHECKED: DB
SCALE: 1-50/100 @ A1
DRG. NO: 2490-02
REVISION: