




Units 1-9 Front Elevations
1 : 100

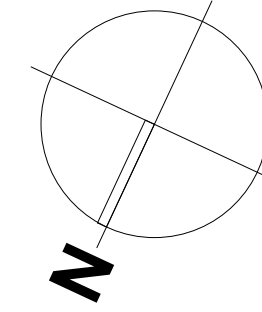


0 5 10 m

NOTES



Front Door Detail
1 : 20

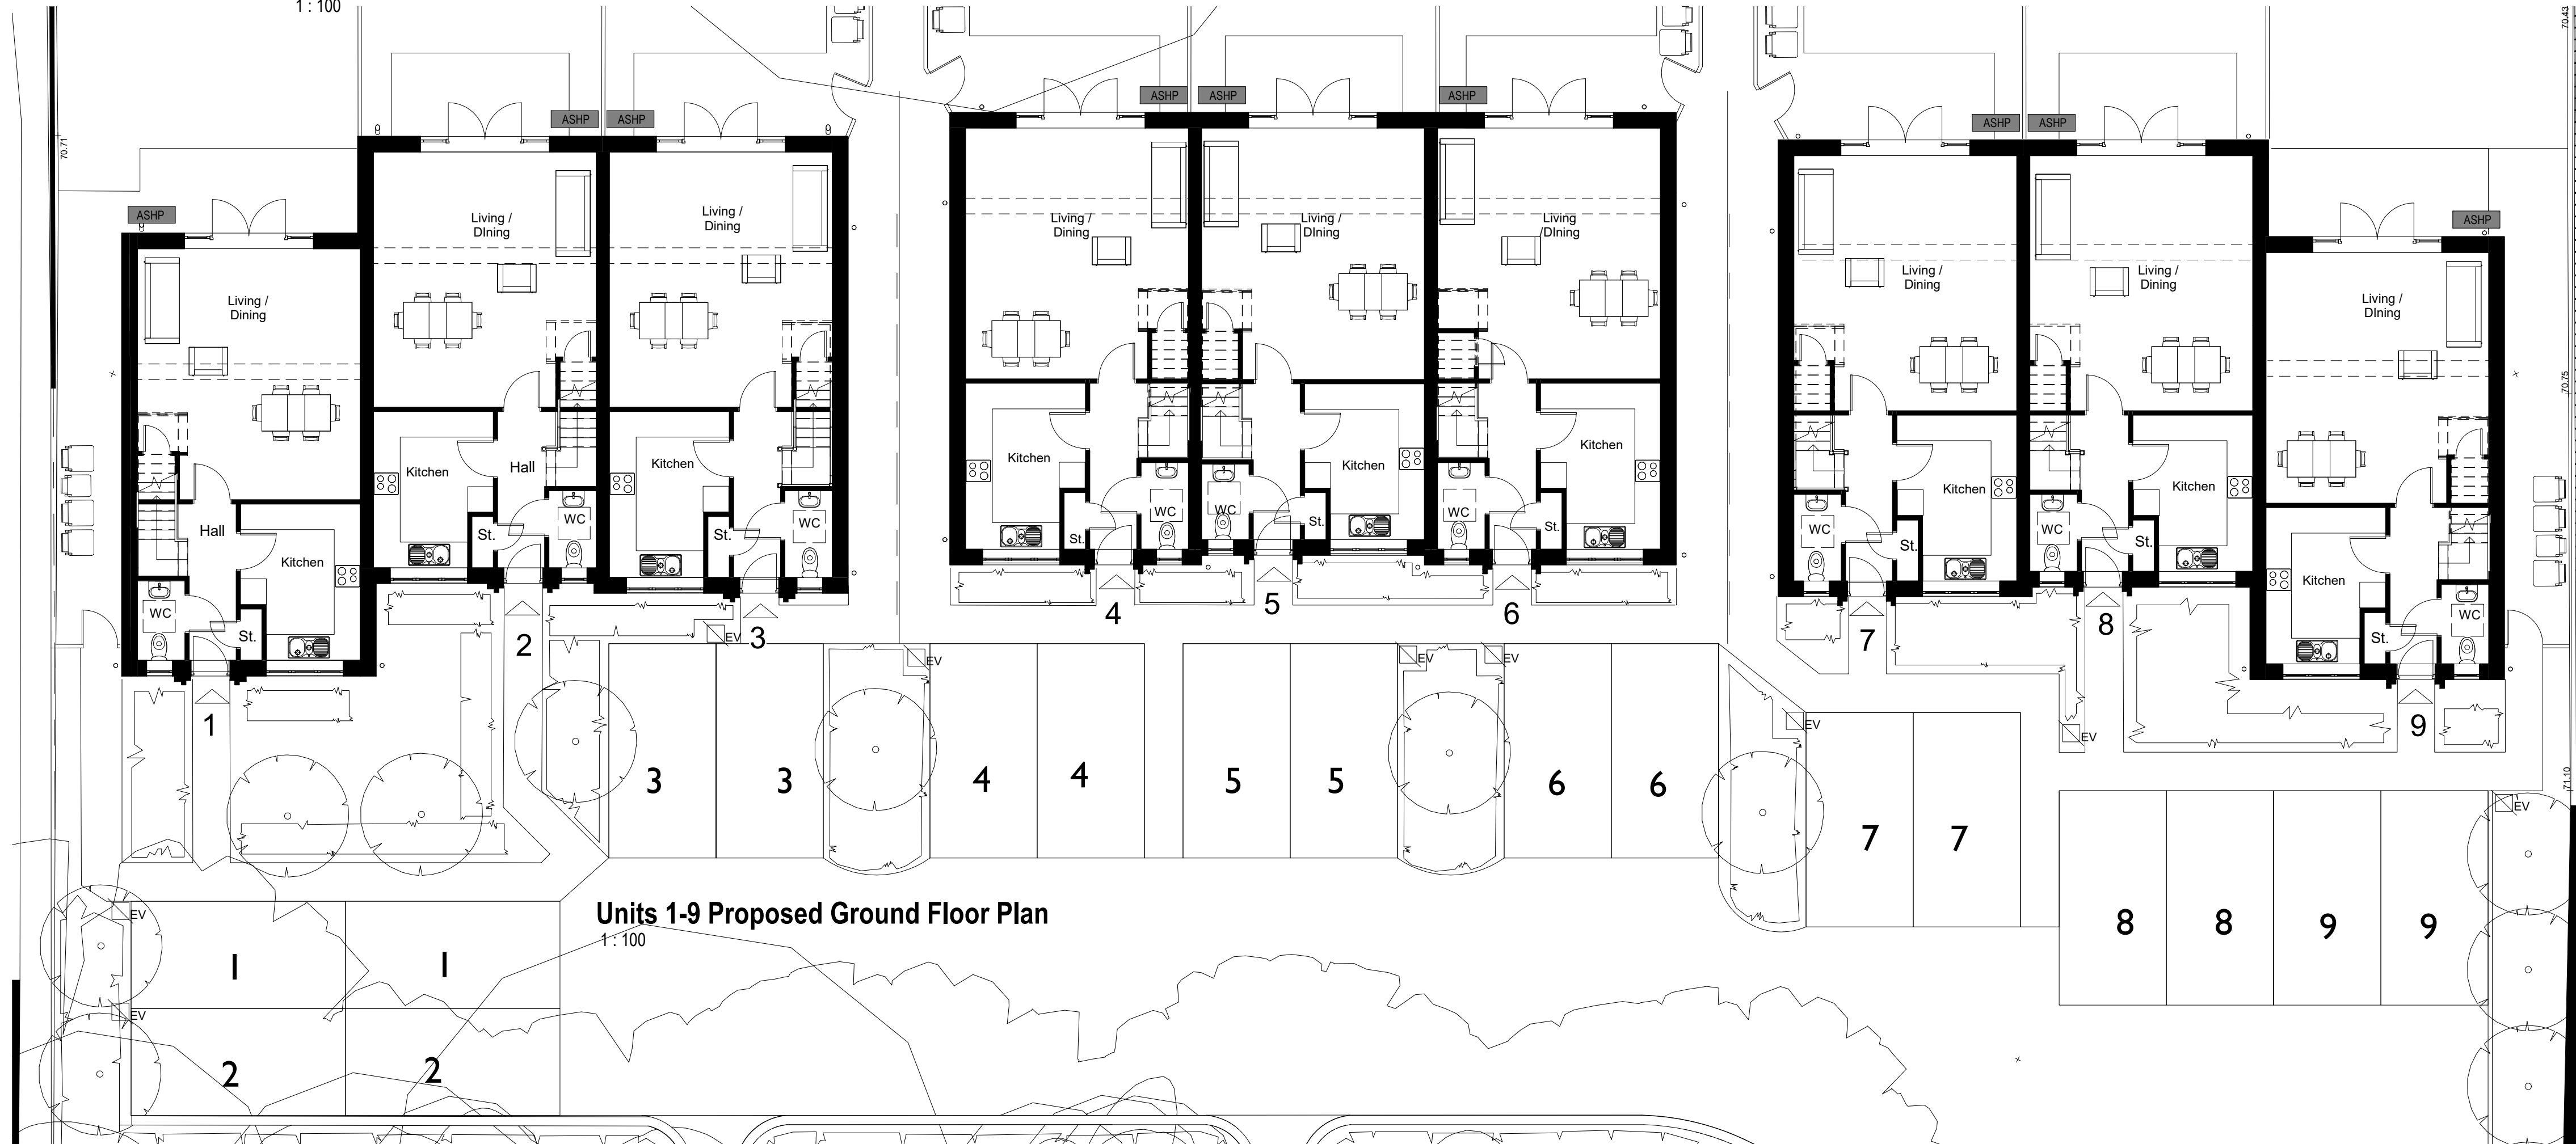

Units 1-9 Proposed Ground Floor Plan
1 : 100

PLANNING
PENTANGLE
DESIGN GROUP
SUITE 1, 21 BANCROFT HITCHIN HERTS SG5 1JW
T:01462 431133 E:pdg@pentangledesign.co.uk

JOB TITLE
Proposed Residential Development
at Glebe Road Industrial Estate
for
DRAWING TITLE
Units 1-9 Ground Floor Plan and Front Elevation

SCALE As indicated	DRAWING NUMBER	REVISION
DATE April '25	61	F
SHT. SIZE A1		
JOB NUMBER 3879		
CHARTERED ARCHITECTS		