


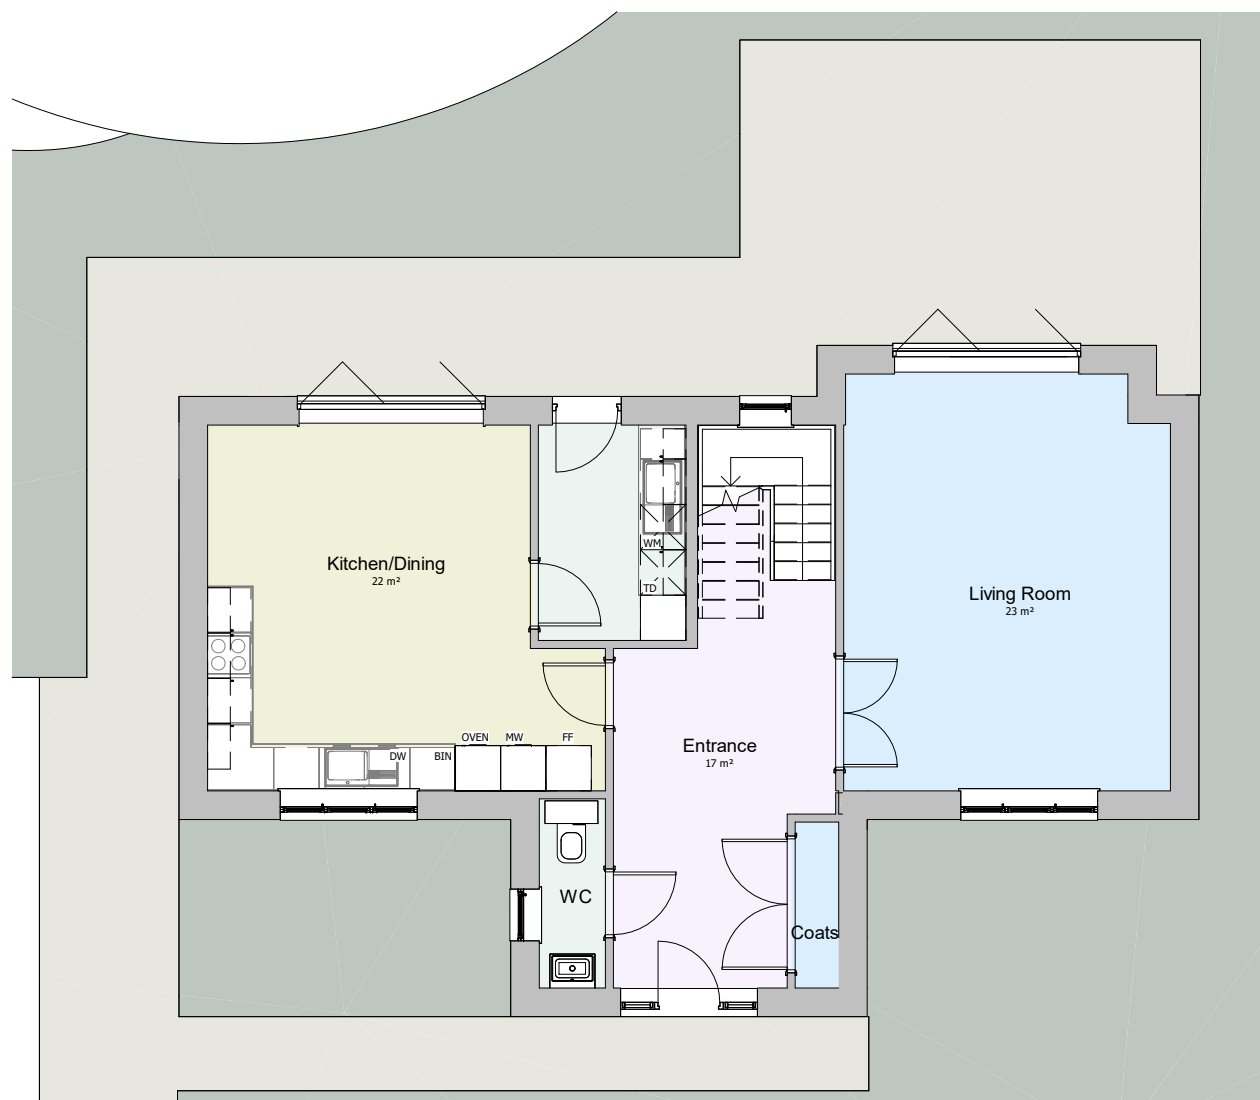


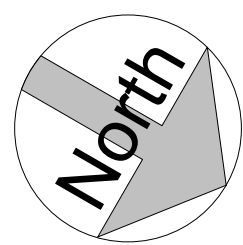

1 **P4 GF LVL**
1 : 100

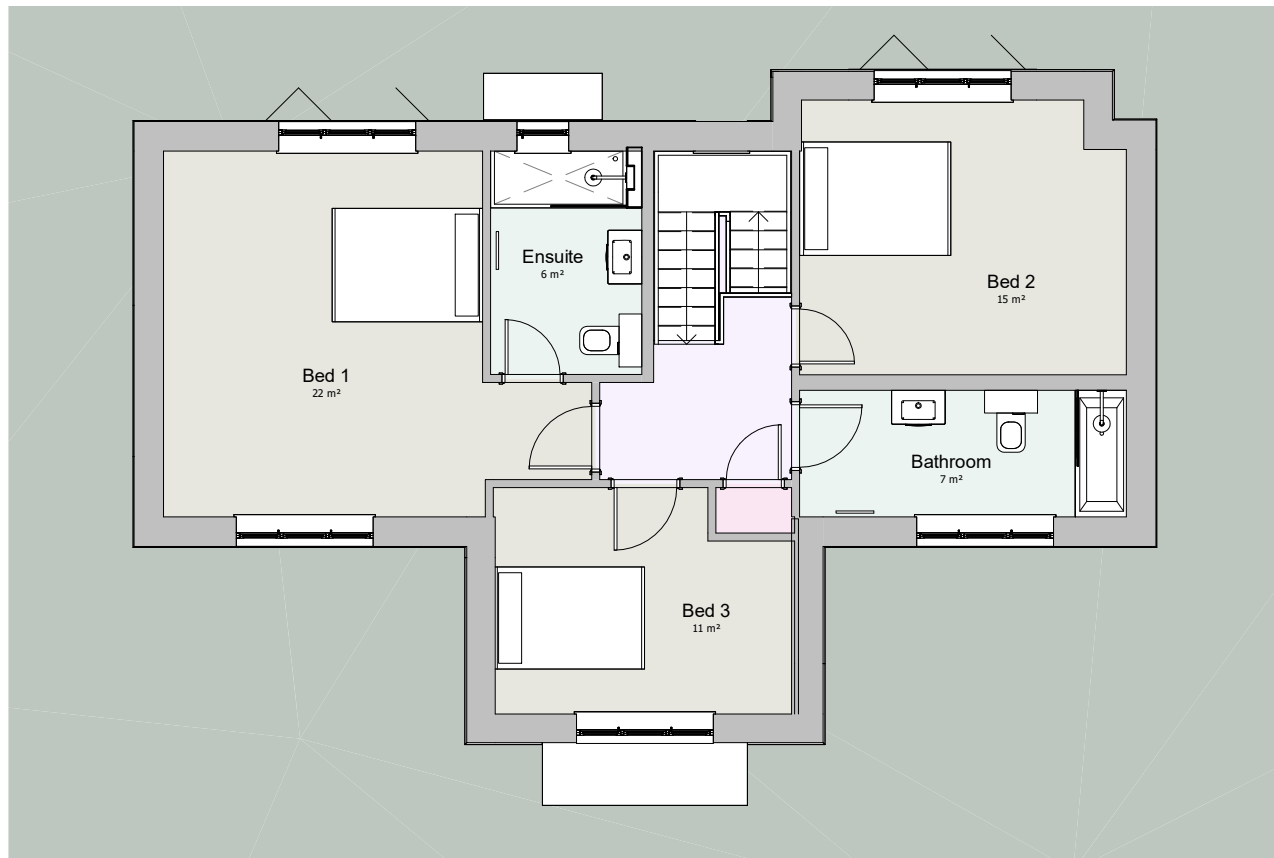


2 **P4 1F LVL**
1 : 100

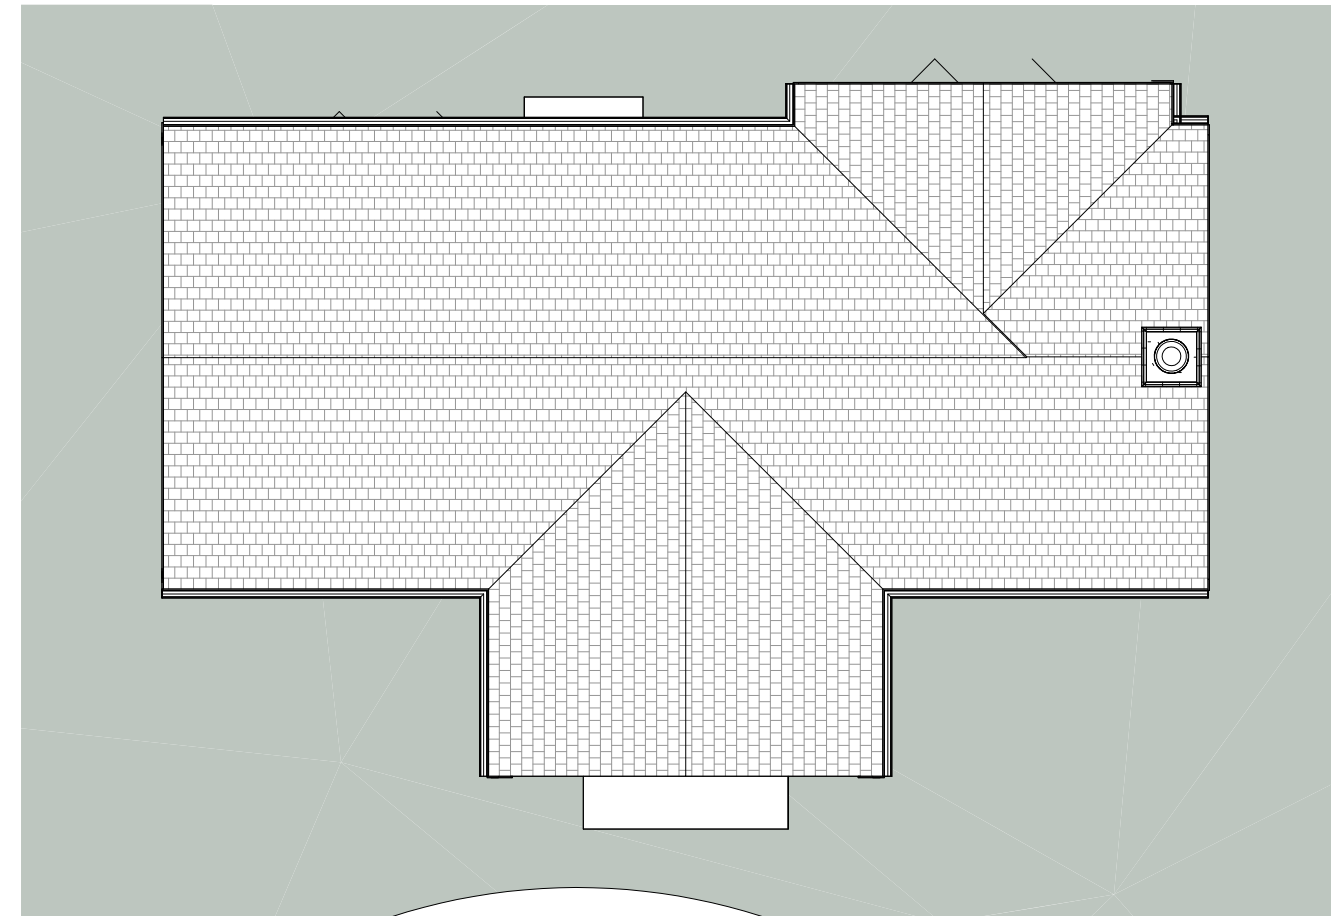

3 **P4 RIDGE LVL**
1 : 100




4 **Plot 4 Front Elevation**
1 : 100

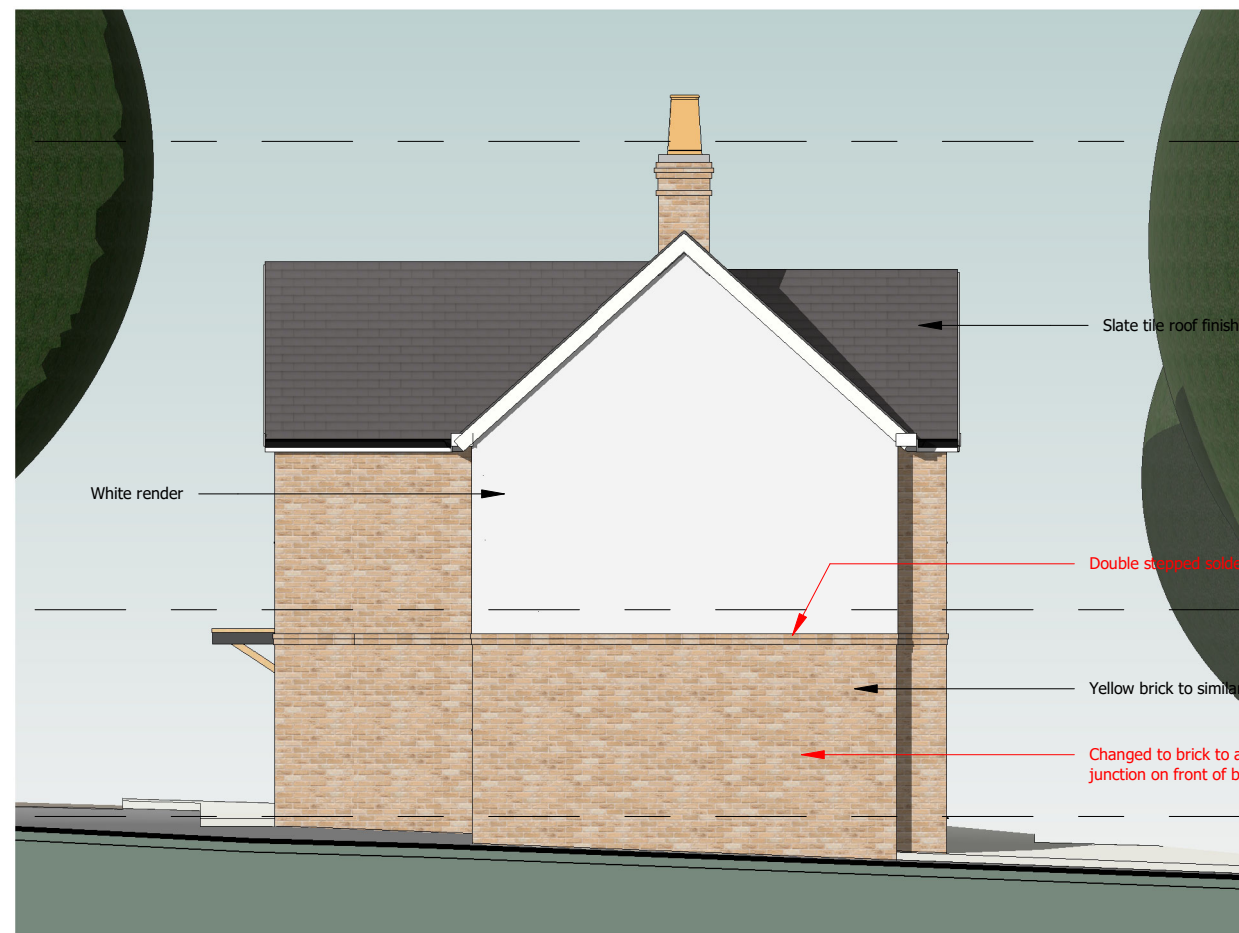


5 **Plot 4 Side elevation - Other**
1 : 100



6 **Plot 4 Rear Elevation**
1 : 100

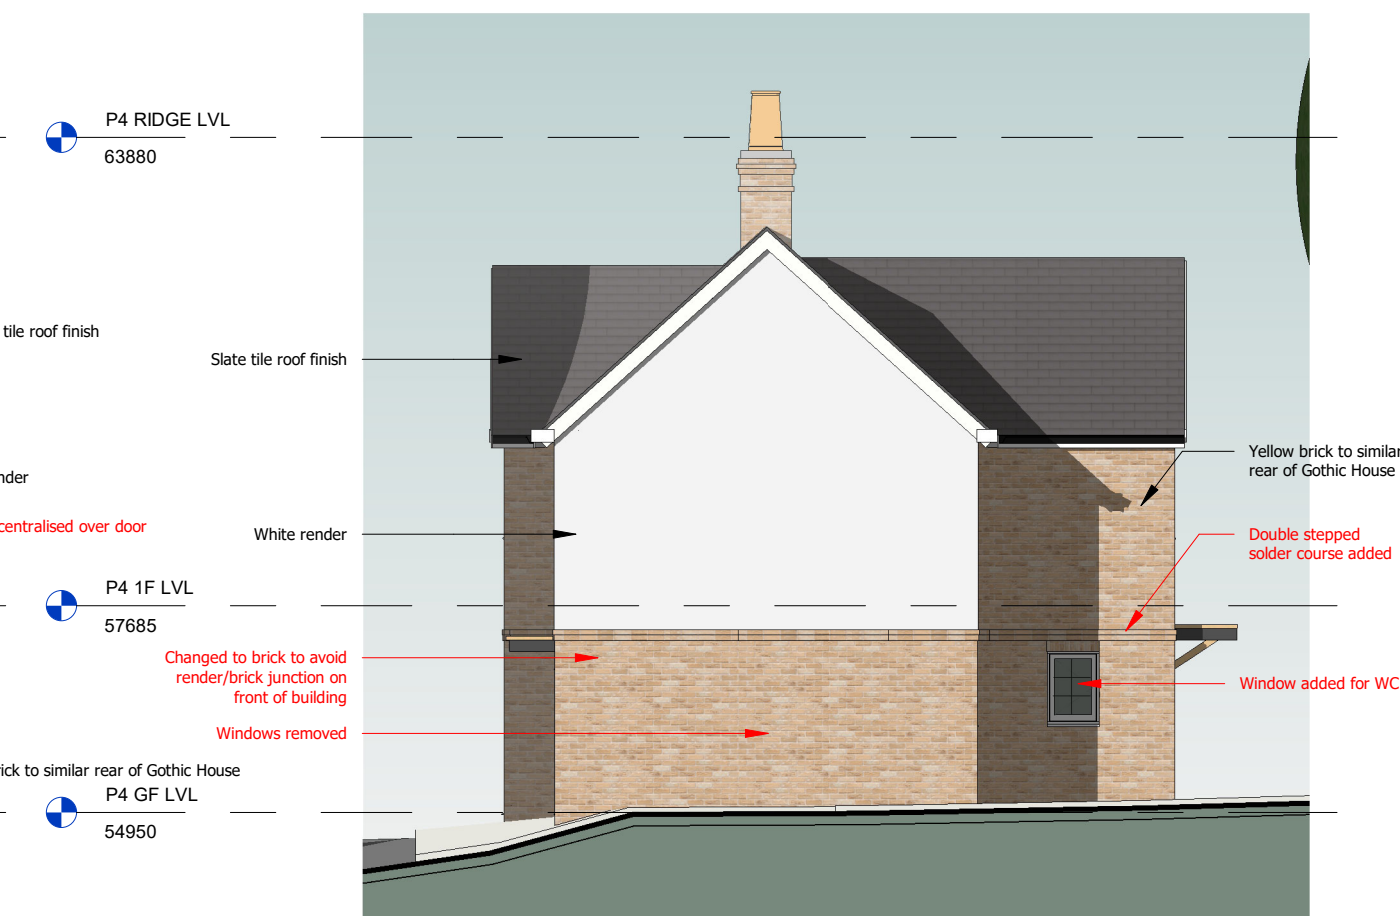

7 **Plot 4 Side Elevation**
1 : 100

 

GRAPHIC SCALE: 1:100

This drawing is protected under Copyright and at no time should any portion of this drawing be reproduced or copied without the permission of the Designer (Design Copyright Act 1968). This drawing must not be used for purposes other than that for which it is provided. It is supplied without liability for any errors or omissions. Drawings only to be scaled for planning application purposes, all dimensions to be checked on site. All drawings subject to Statutory Authority Approval.

No.	Revision Description	Date	Drawn	Checked
A	Planning Issue	20.05.24		
B	Updated to Planners Comments	15.07.24		



project	GOTHIC GROVE
client	MK Properties (Northampton) Ltd

07590073160 The Basement, 324 Liverpool Road, London, N7 8PU	nucleus DESIGN STUDIO www.nucleusdesignstudio.co.uk richard@nucleusdesignstudio.co.uk
---	---

status Building Control	address	Land to the Rear of Gothic House, Graveley, SG4 7LG			
	title	Proposed Plot 4 Plans & Elevations			
	date	scale	project no	dwg no.	rev
	05/03/24	1 : 100	23-03	41	B

DRAWING TO
REPLACE 2075-PL06-D