



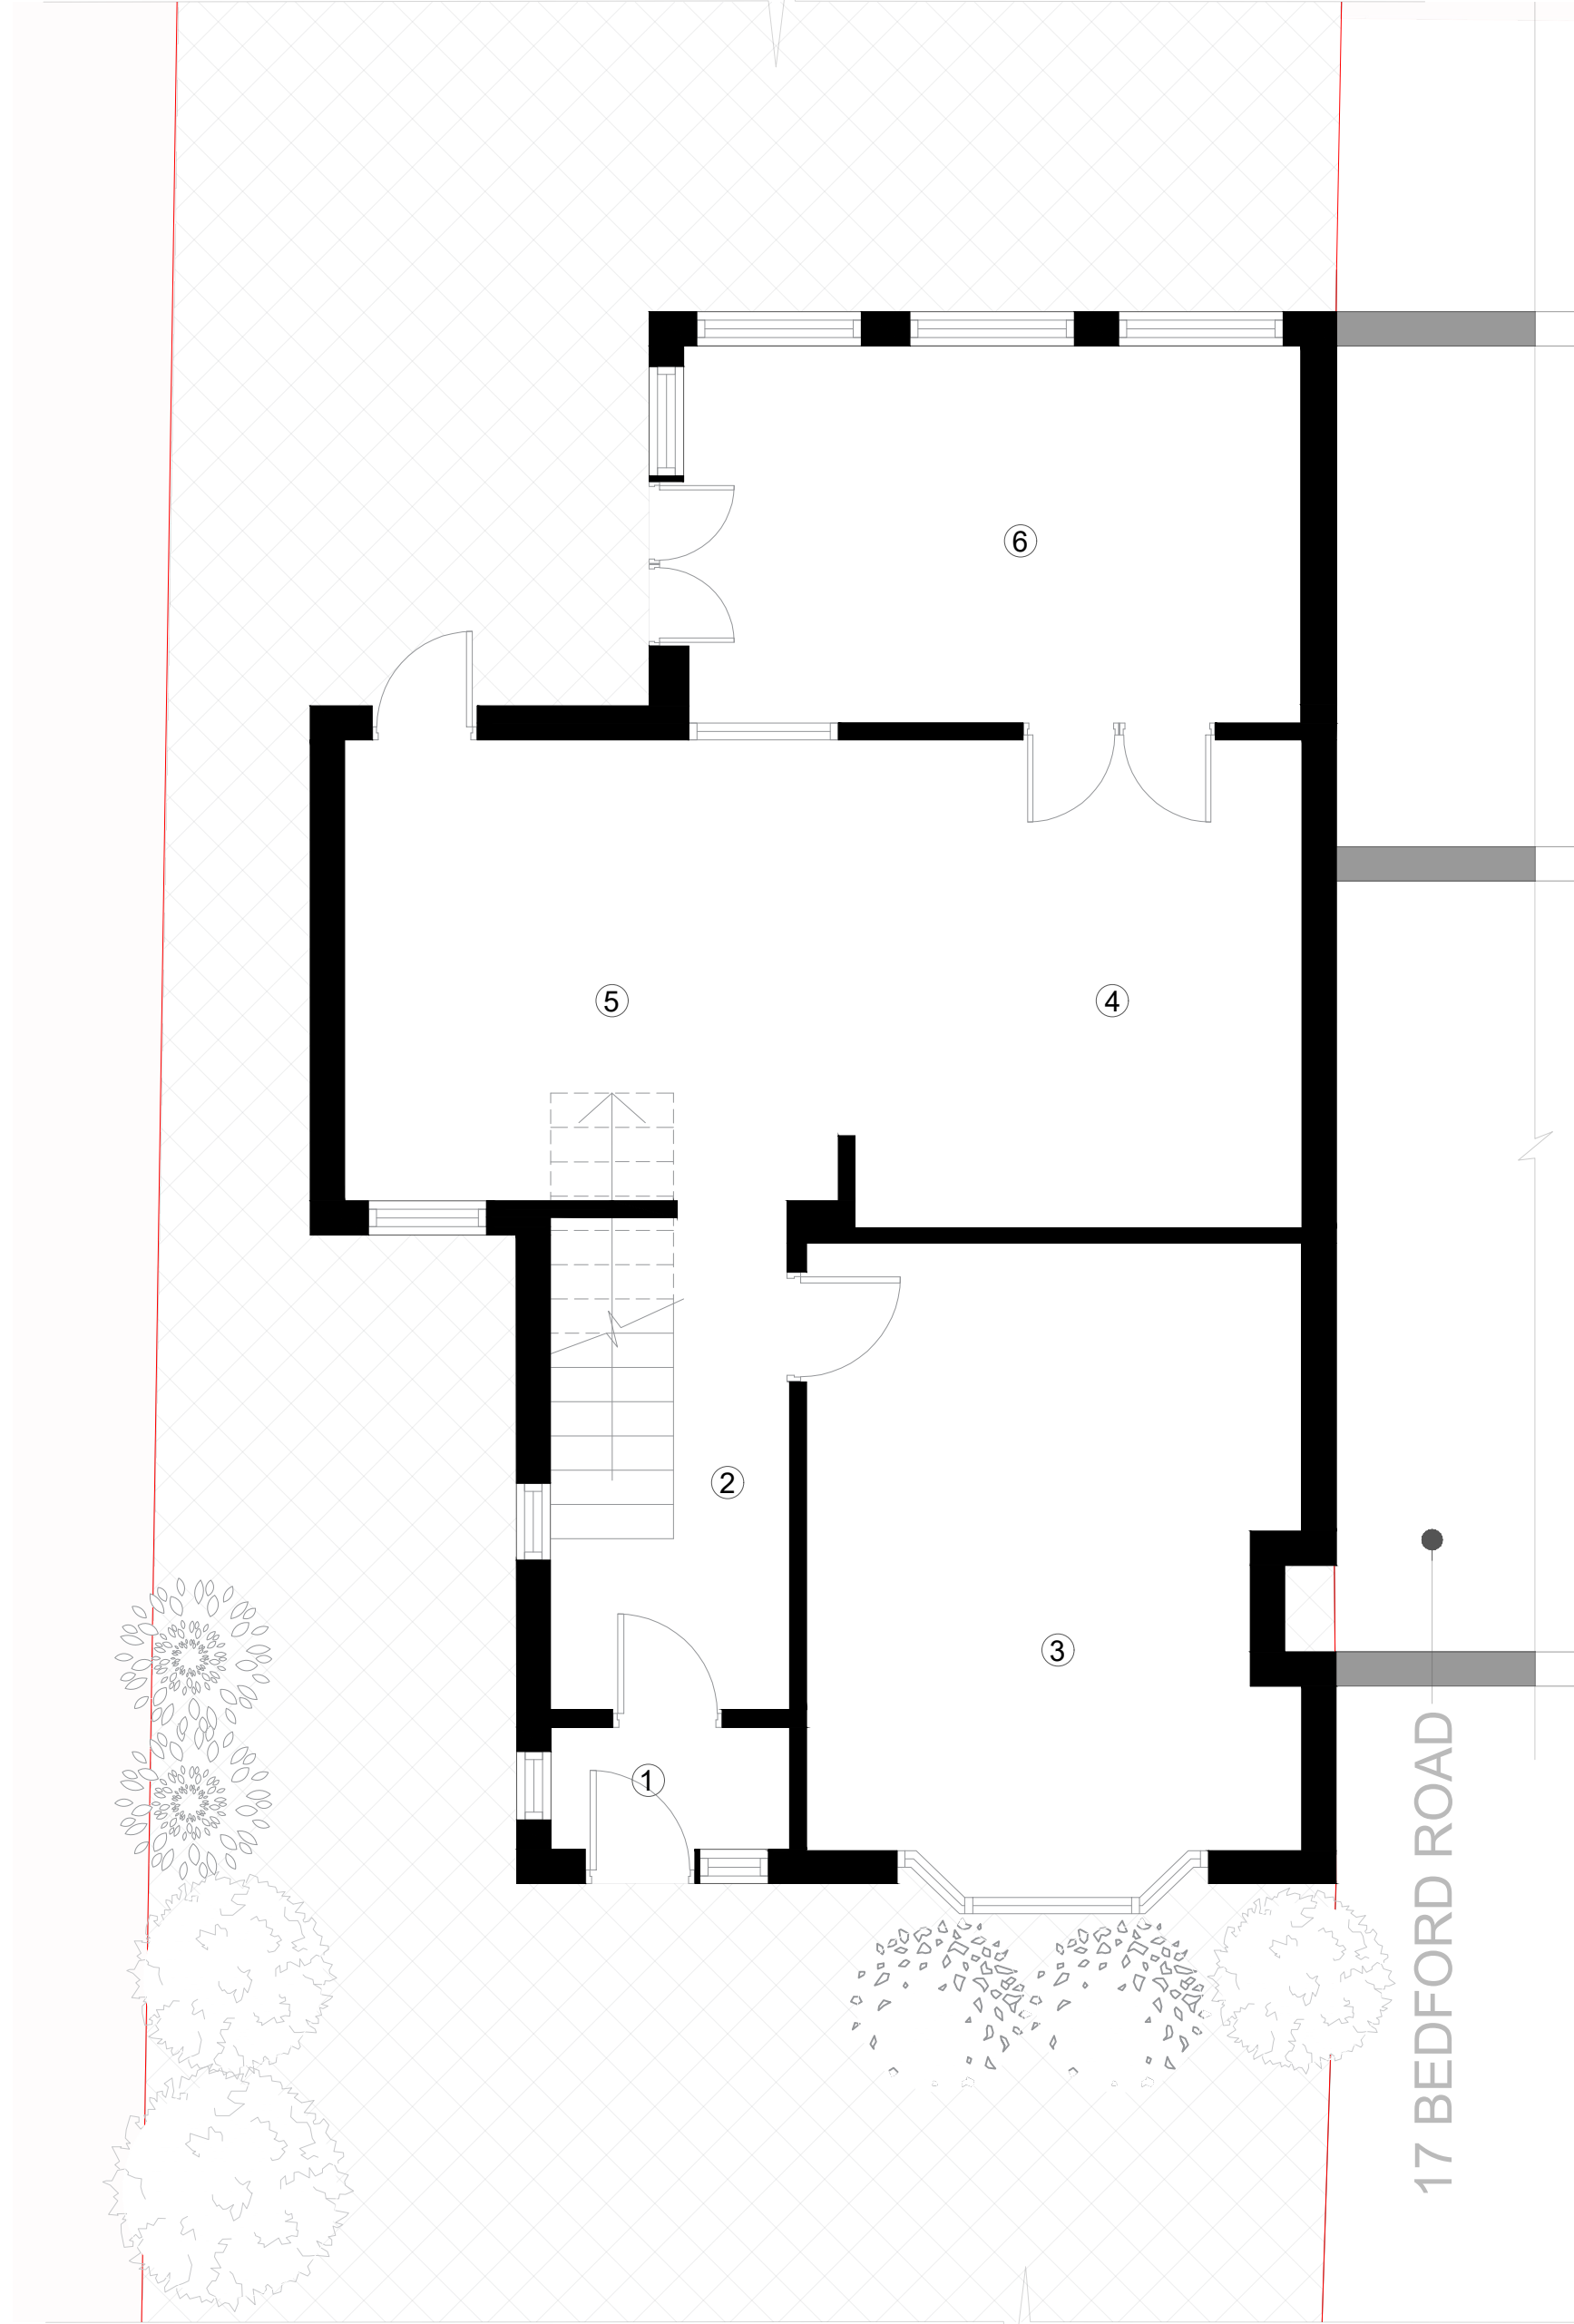

GROUND FLOOR PLAN | 1:50

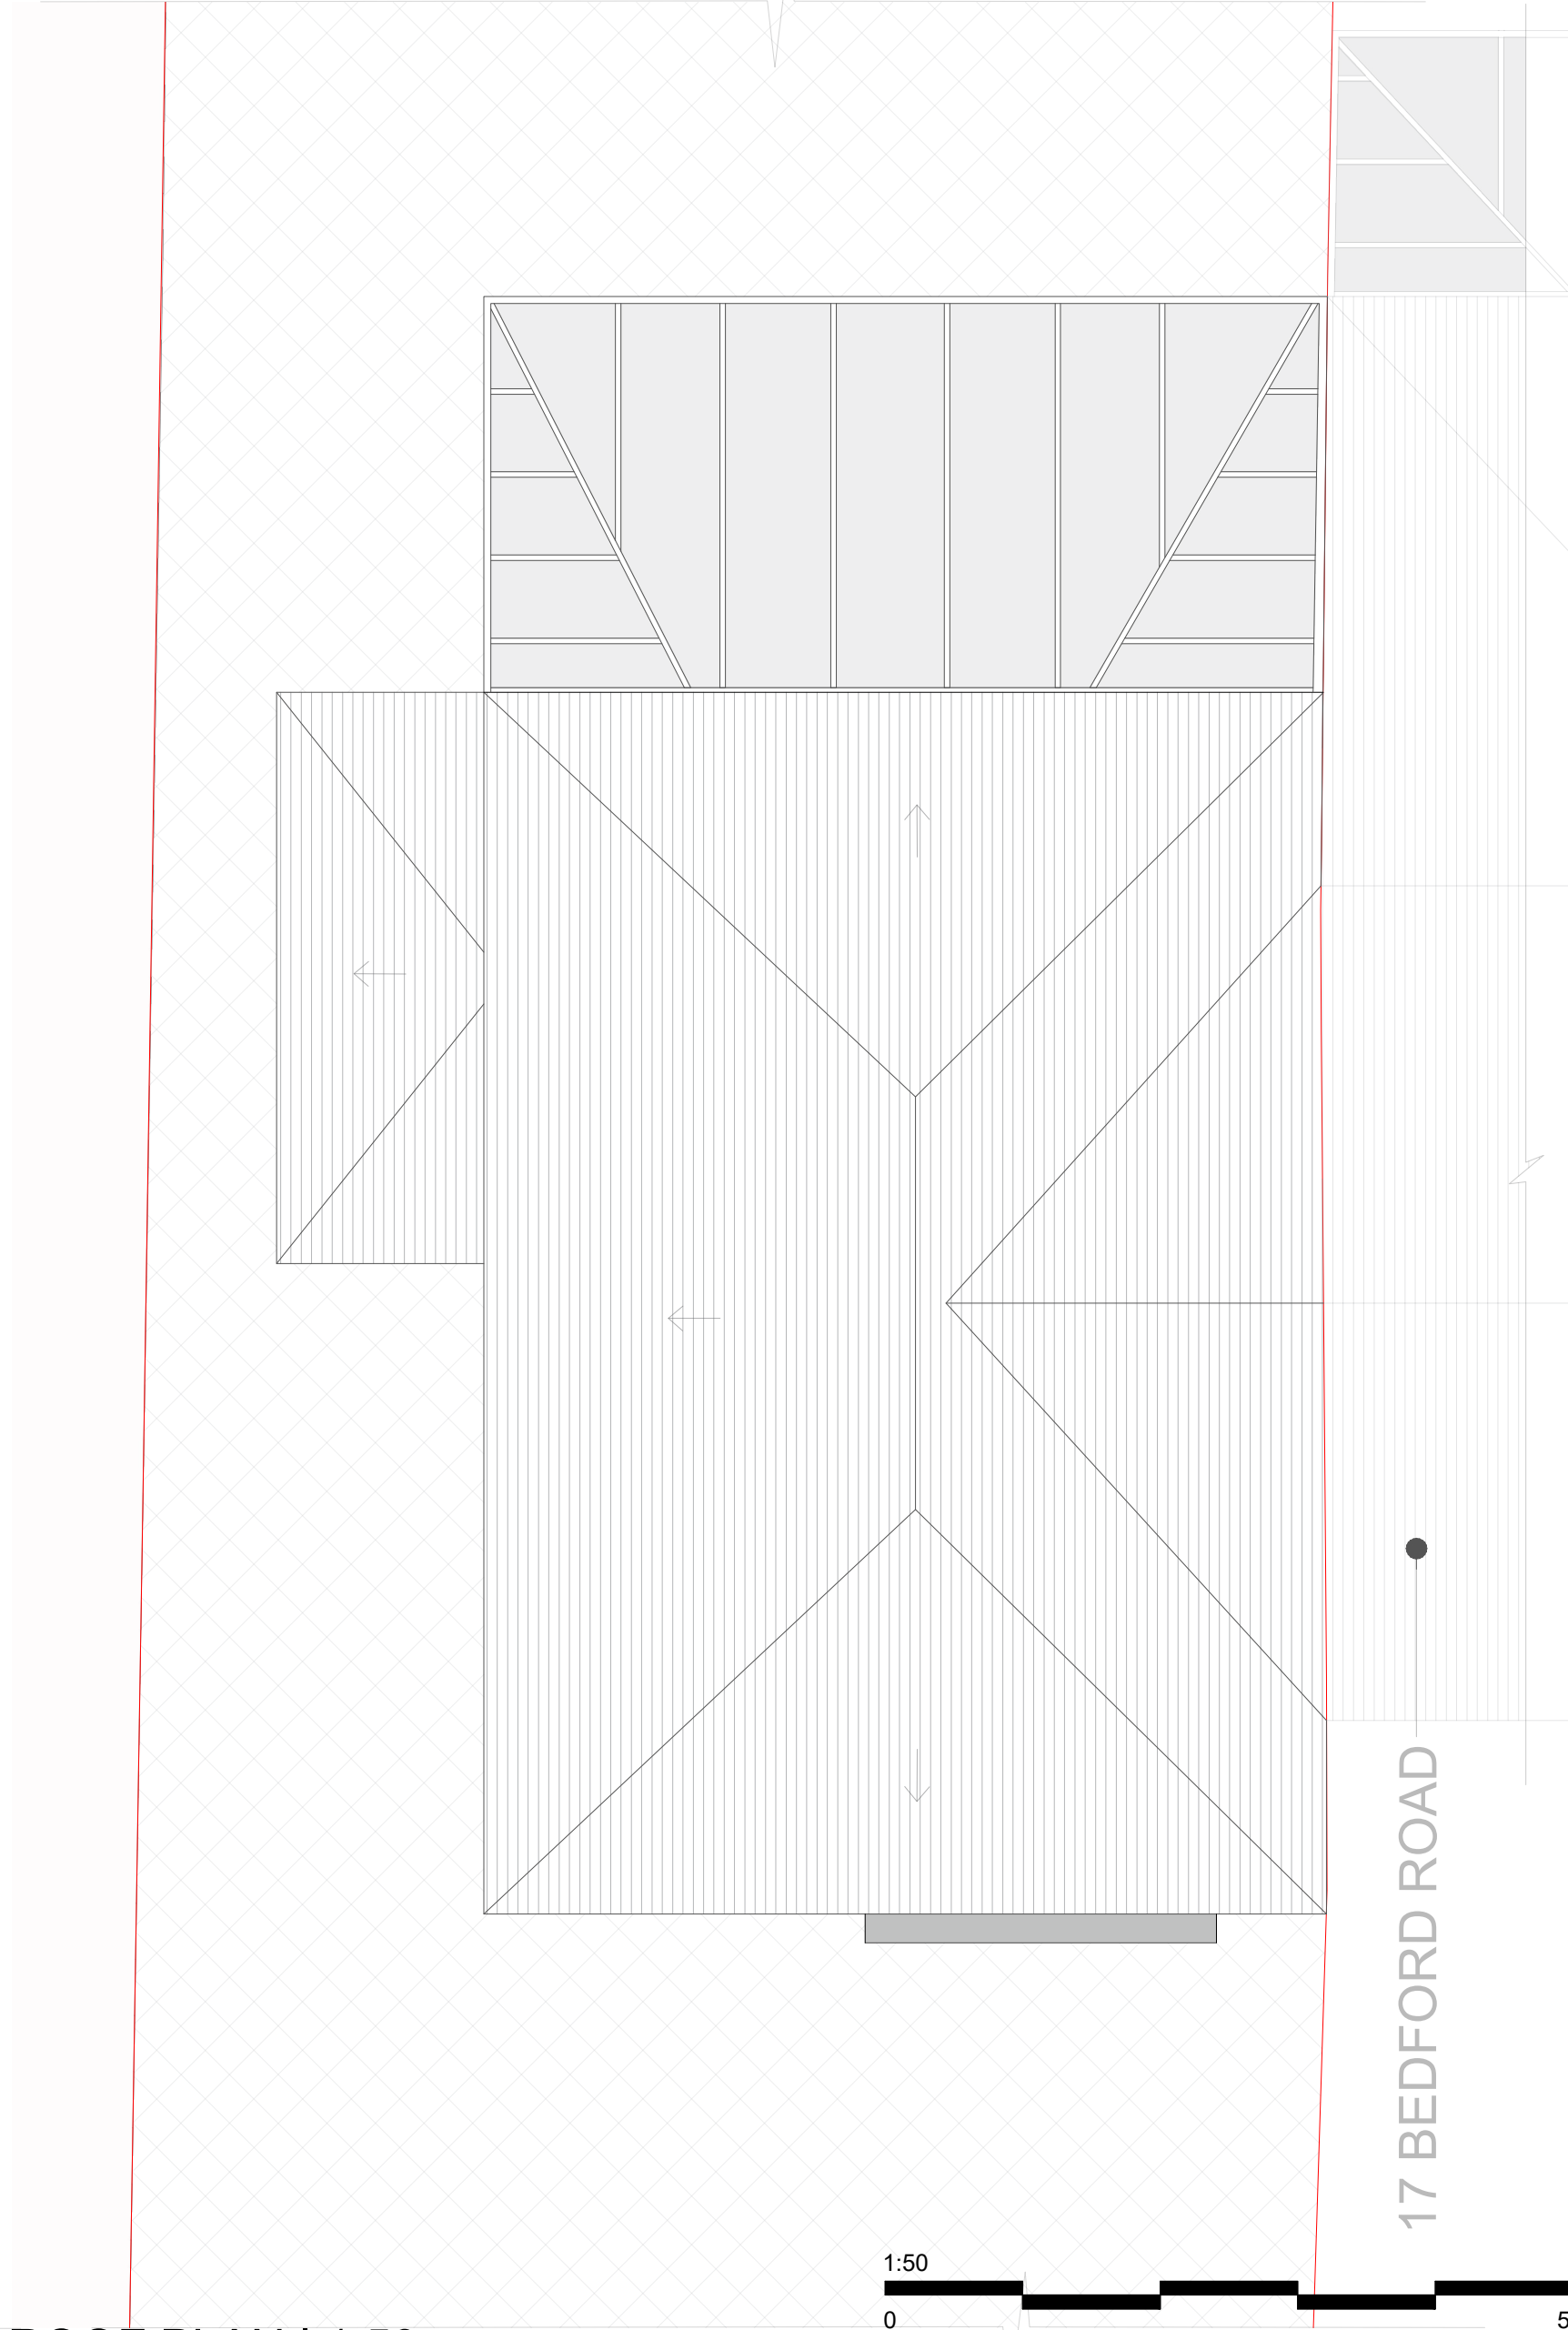

ROOF PLAN | 1:50



Paradigm Architects

NOTES

1. OTHER: 1.55 SQM
2. OTHER: 6.26 SQM
3. LIVING ROOM: 15.57 SQM
4. KITCHEN: 11.60 SQM
5. DINNING: 12.10 SQM
6. OTHER: 12.38 SQM

1. All Dimensions to be checked on site..
2. The landscape areas demarcated including levels are for representation purposes only and may vary on site.
3. The drawing is for the planning purposes only..
4. Drawing outside of the red site boundary line is indicative and for site / neighborhood context understanding only.

NUMBER 02 REVISIONS

DATE


VALID FOR CONSTRUCTION IF STAMPED AND SIGNED BY ARCHITECT

PROJECT STAGE

PROJECT TITLE

19 BEDFORD ROAD,
SG6 4DJ.

KEY PLAN

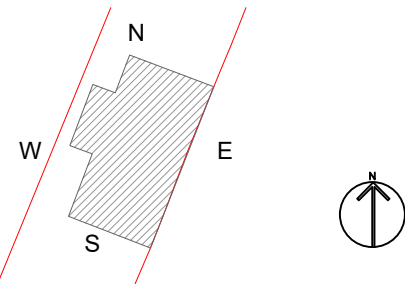

DRAWING TITLE

EXISTING PLANS

1:50	@A2	SCALE
MC		DRAWN
NV		CHECKED
004520		PROJECT NO.

COMPANY DETAILS

team@paradigmarchitects.co

07397902652