



HOUSE 3

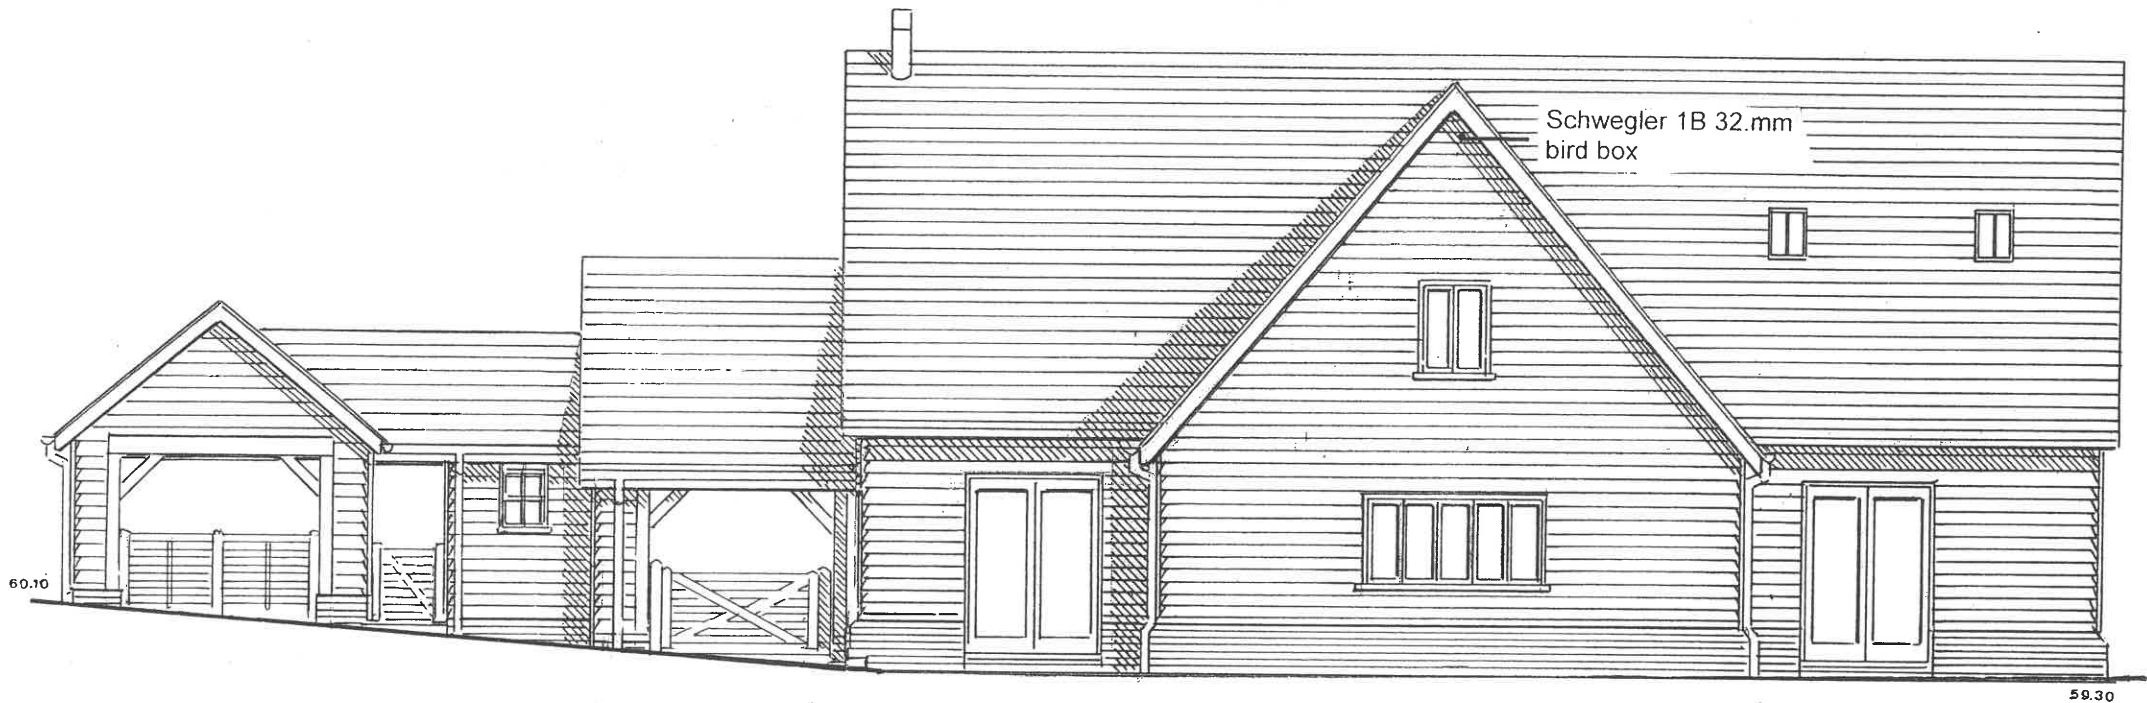

NORTH EAST ELEVATION

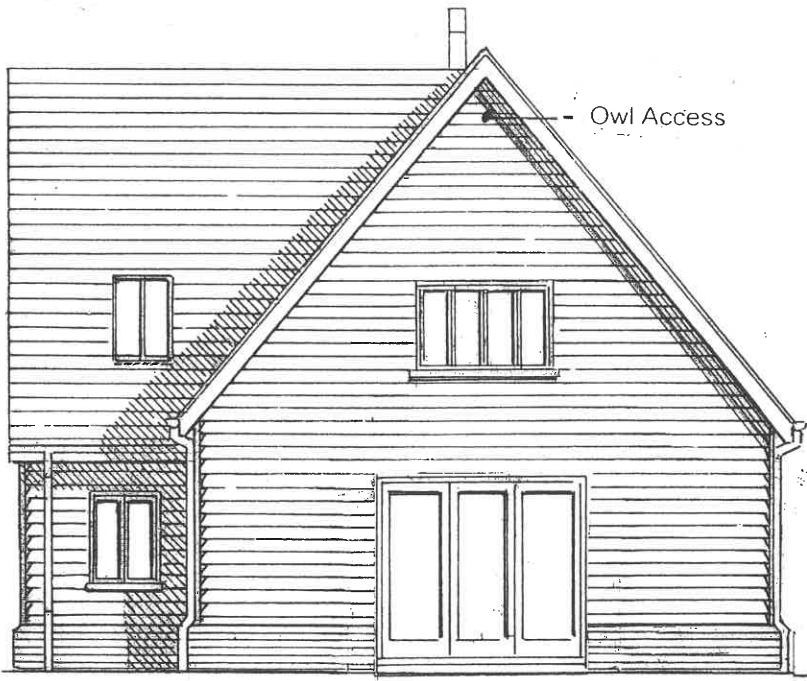

NORTH WEST ELEVATION

- Roof :- Plain brown hand-made clay tiles
- Walls :- Stained feather-edged boarding
- Plinth :- Soft red stock brickwork
- Fenestration :- Timber narrow module casements , timber glazed doors
- Eaves :- Open eaves with exposed rafters
- Rainwater Goods :- Black half round metal gutters and metal round down pipes
- Skylights :- Low profile conservation roof lights
- Flue Pipe :- Black coated pipe and vent
- Entrance Door :- Natural oak vertically boarded door
- Posts & Brackets :- Natural oak posts and brackets on soft red brick plinths


REVISION 'A' MAY 2026
Amended Elevational Detailing
to all Six Dwellings

HOUSE 3

Revised Design for Conversion of
Existing Listed Barns and Proposed
Four Barn Style Dwellings with
Covered Parking and Associated
Works at Site West of Lordship
Farmhouse, Pirton Road, Holwell
Hertfordshire

Ivan J. Clarke & John W. Barrett
Hall Farm East, Letchworth Lane
Letchworth Garden City
Hertfordshire SG6 3NH
Tel. 01462 685251
e-mail johnandivan@btconnect.com

Scale 1 : 100
Date : Feb.2025
Ref. W319A

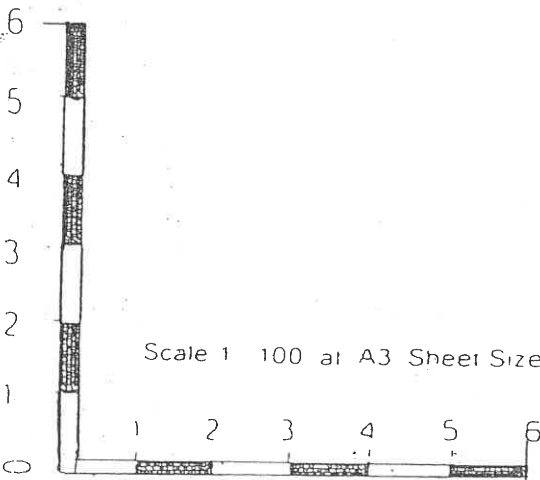

Scale 1 : 100 at A3 Sheet Size

