


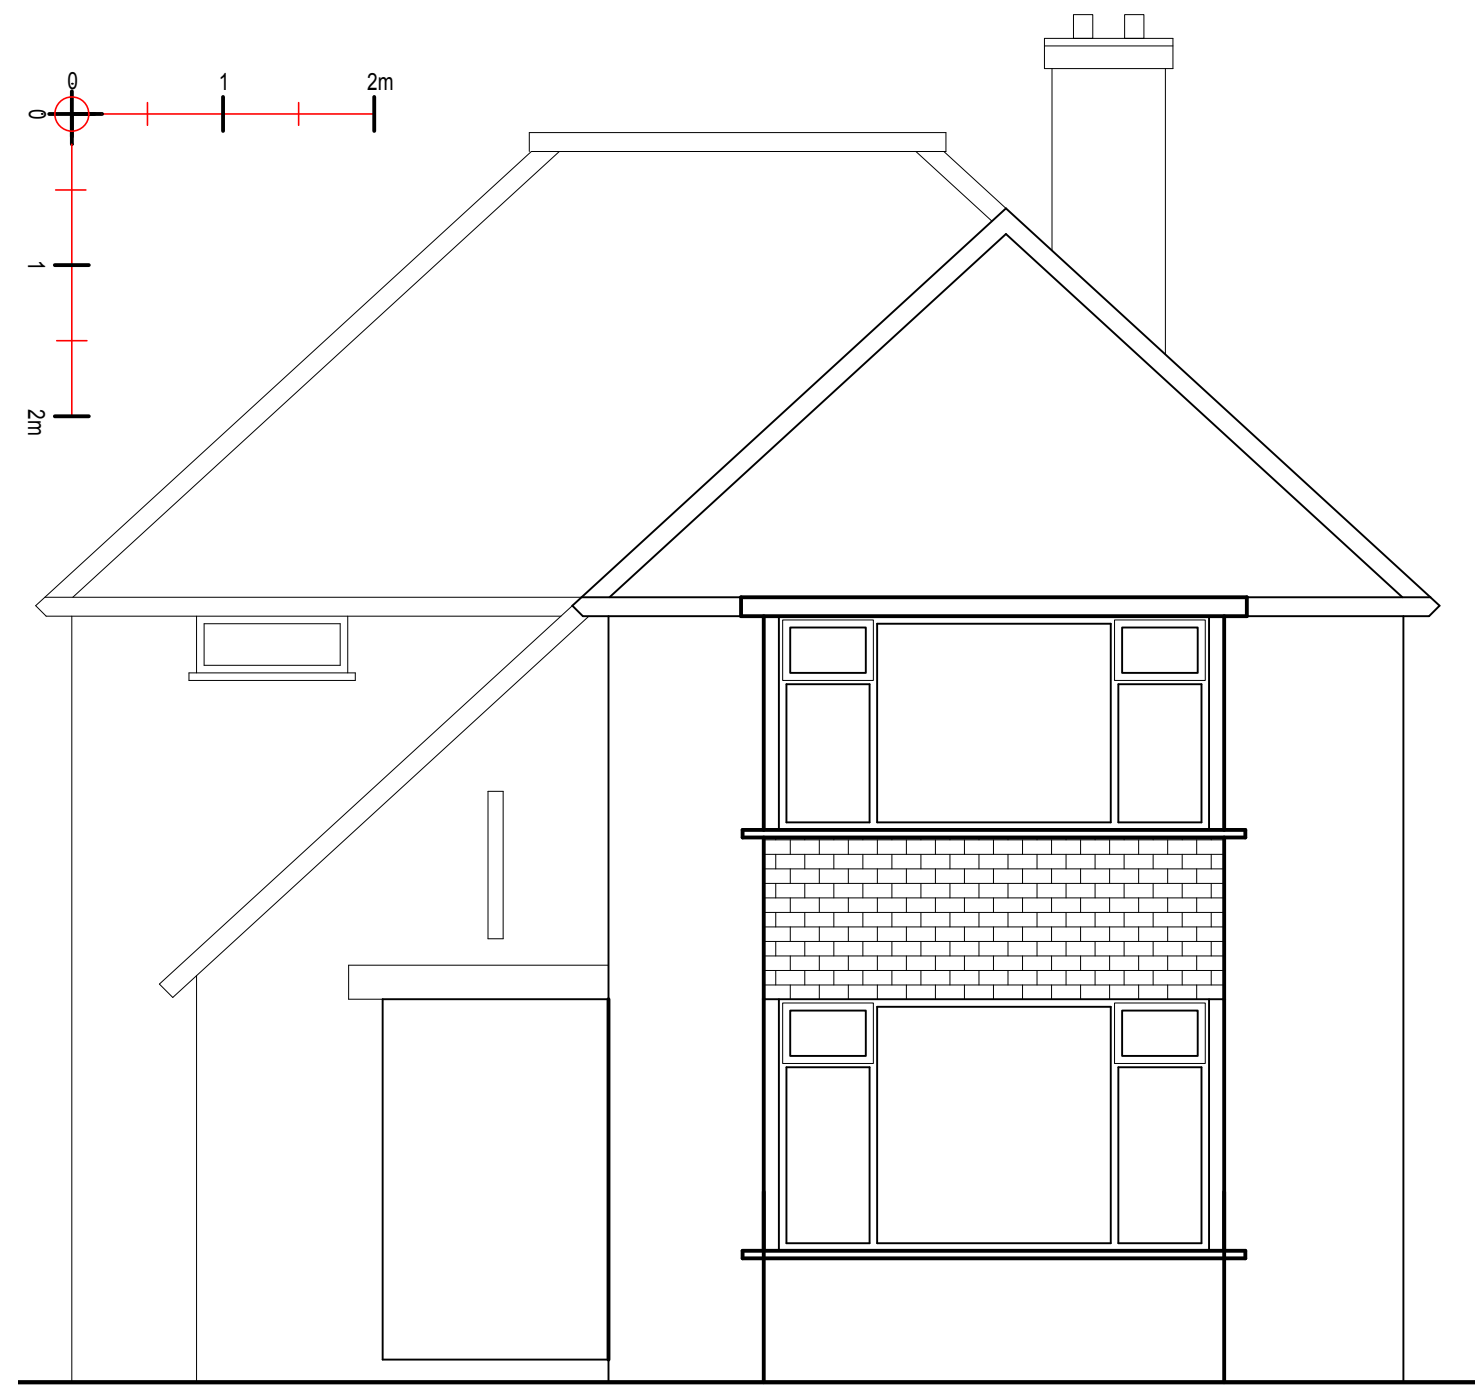


Front / South Elevation As Existing @ 1:50



Right / East Elevation As Existing @ 1:50



Rear / North Elevation As Existing @ 1:50

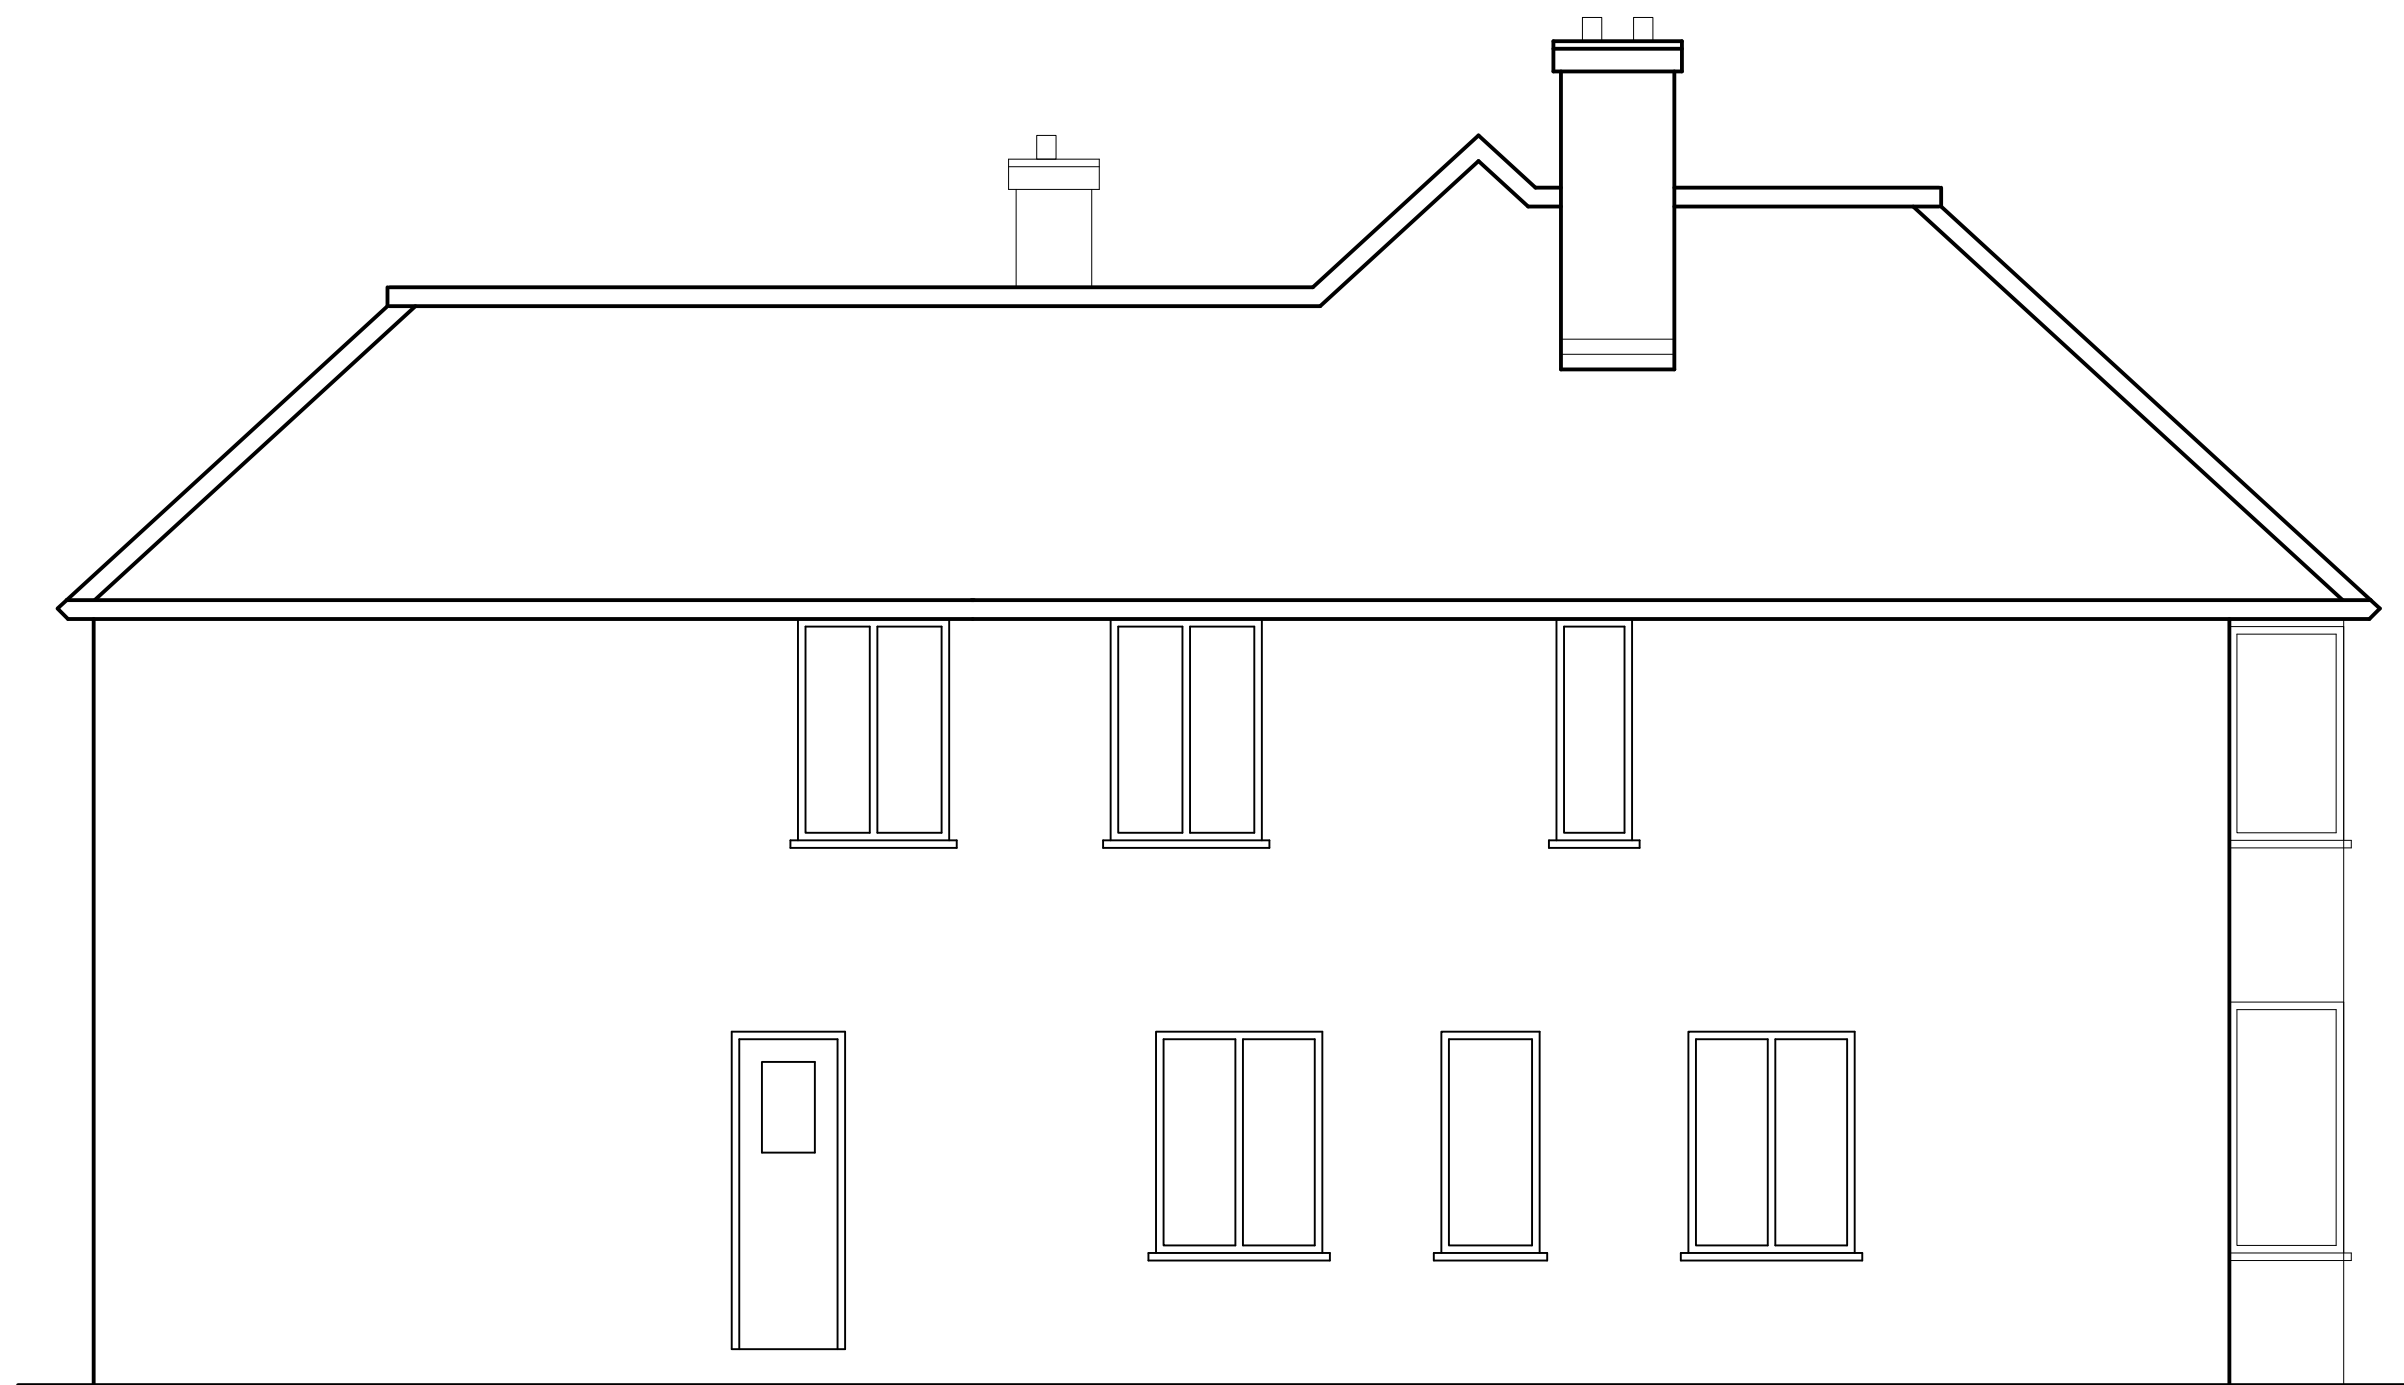

Left / West Elevation As Existing @ 1:50

DRAWING BASED ON INFORMATION SUPPLIED BY CLIENT

CONTRACTORS NOTES:
The contractor must check all dimensions on site and advise of any discrepancies.
It is the contractors responsibility to ensure that all works are in compliance with the current
requirements of statutory regulations: Building Regulations, British Standards etc.
IF IN DOUBT ASK!

Scott AssociatesLLP m:07944878080 / david@scott-assoc.co.uk www.scott-assoc.co.uk	Client Joanne Pykerman	Title Proposed Rear Extension Elevations As Existing	Drawn By	Date August 2025
	Site 17 St. Martin's Road Knebworth SG3 6ER		Drawing No. 22525-20	Rev A
		Scale As noted Sheet size: A1		

© This drawing is the copyright of Scott Associates LLP and shall not be reproduced without permission. No part of this drawing may be reproduced, stored in a retrieval system or transmitted in any form or by any means without the prior permission of Scott Associates LLP.