




FRONT ELEVATION
SCALE 1:100




SIDE ELEVATION (1)
SCALE 1:100




REAR ELEVATION
SCALE 1:100

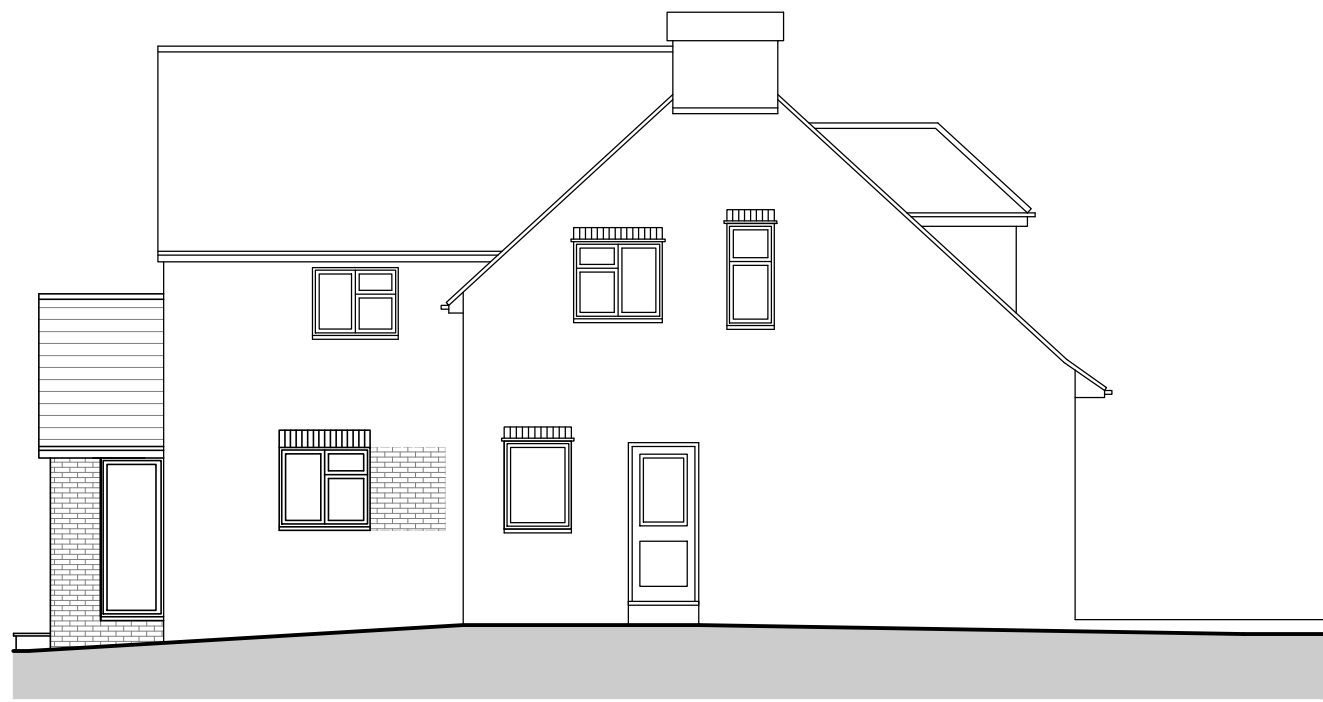


SIDE ELEVATION (2)
SCALE 1:100

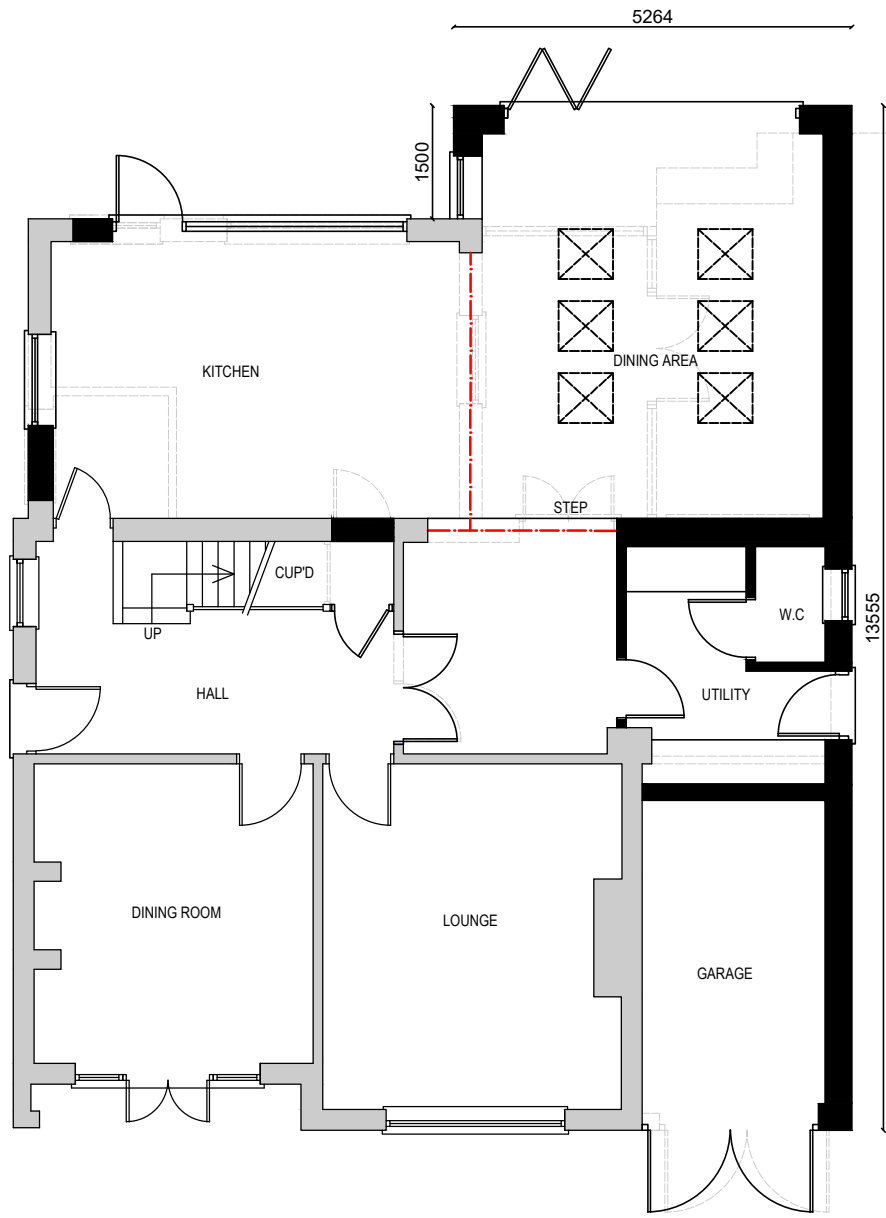


GROUND FLOOR PLAN
SCALE 1:100

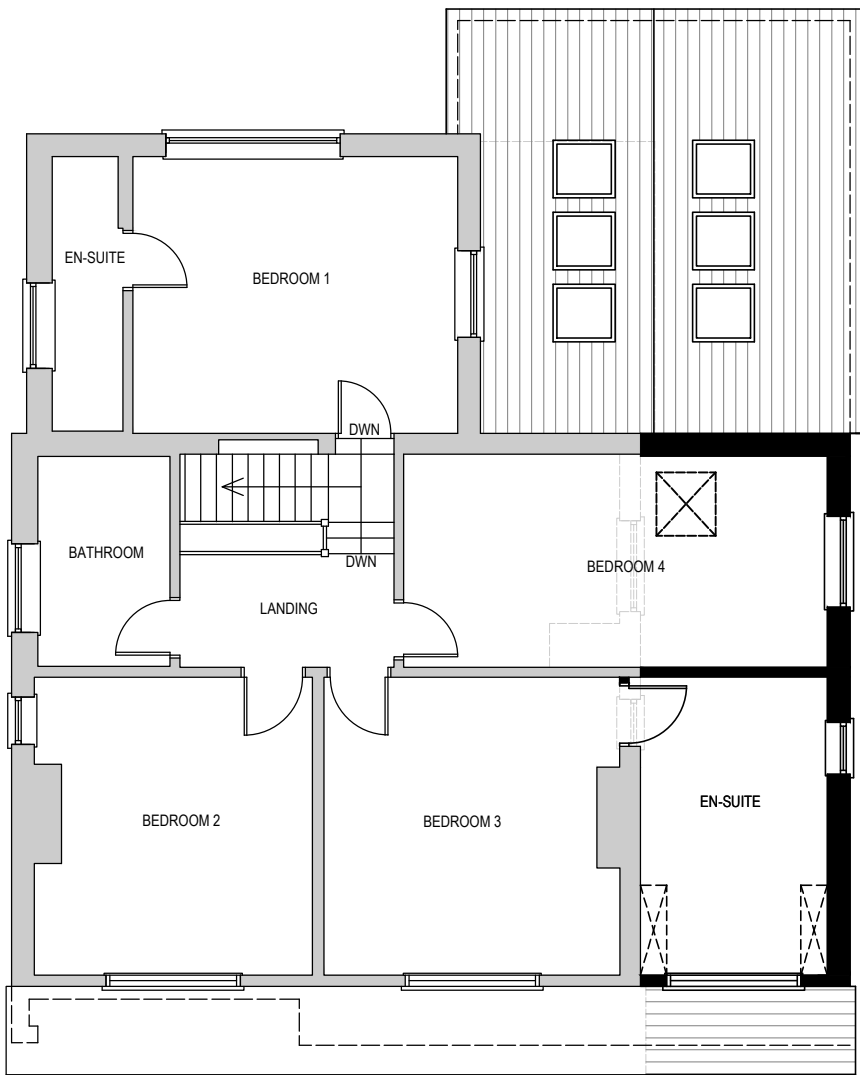

FIRST FLOOR PLAN
SCALE 1:100

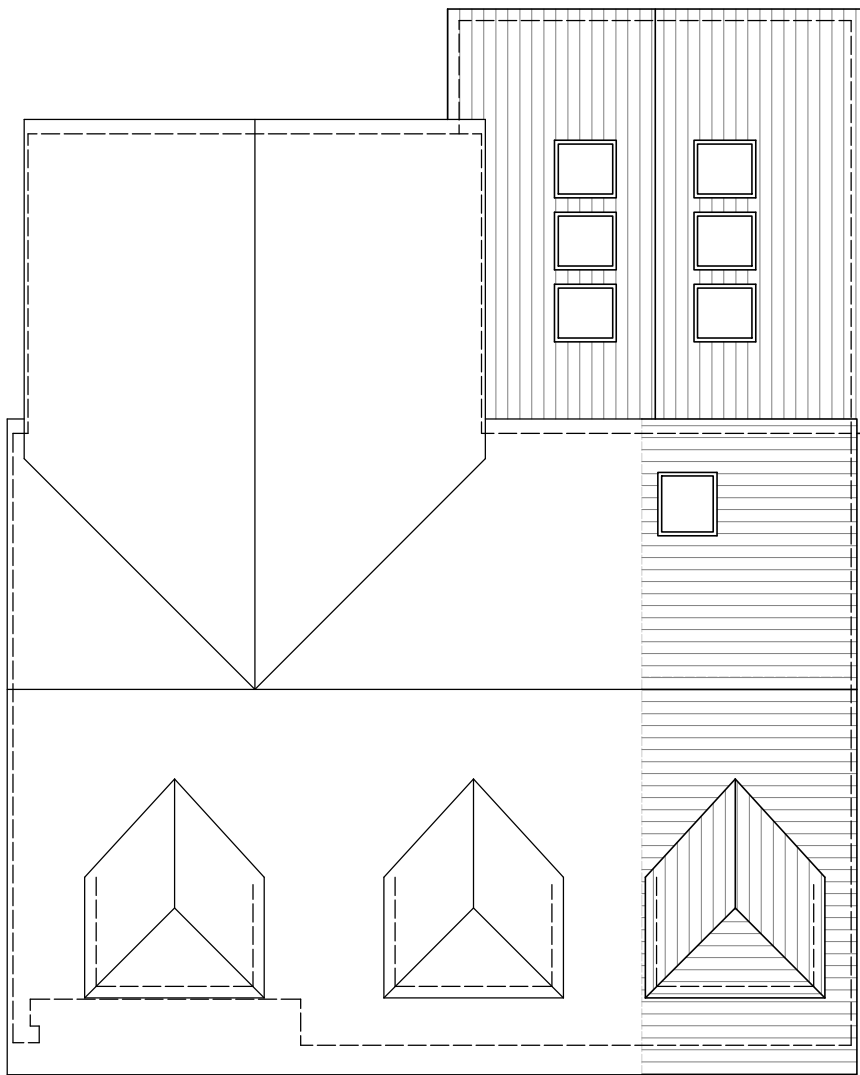

ROOF PLAN
SCALE 1:100

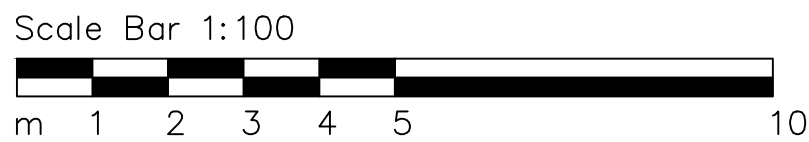

B	27/10/25	MINOR AMENDMENTS
A	23/09/25	MINOR AMENDMENTS
REV	DATE	DESCRIPTION
RTMDesign Architectural Services Planning & Building Regulation Drawings		
5 Prebendal Drive, Slip End, LU1 4JN M 07979 575 456 E enquiries@rtmdesign.co.uk		
CLIENT MR & MRS R STICHBURY		
ADDRESS WAYSIDE KIMPTON ROAD WELWYN HERTFORDSHIRE AL6 9NN		
TITLE PLANNING APPLICATION PROPOSED PLANS AND ELEVATIONS		
SCALE - AS SHOWN @ A1		DATE - OCT '25
JOB No.	DRAWING No.	REVISION
267	PL_08	B