




- | No. | Note |
|-----|---|
| 1 | All dimensions to be verified on site by GENERAL CONTRACTOR prior to any work, setting out or shop drawings being prepared. |
| 2 | © copyright SAUNDERS BOSTON LIMITED. All rights reserved.
This drawing remains the property of SAUNDERS BOSTON LIMITED at all times and may not be reproduced or copied in whole or in part without their prior written consent. |
| 3 | This drawing and related specifications are for use only in the stated location. |
| 4 | This drawing is to be read in conjunction with all other Consultants drawings and specifications. |
| 5 | Drainage has not been surveyed and any/all pipe locations and below ground drainage runs are indicative. |
| 6 | It is assumed that all works will be carried out by a competent contractor who will be working, where appropriate, to an approved method statement. |

GF Plan Proposed
1 : 100

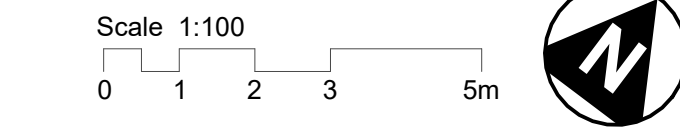

 Saunders Boston Architects		The Generator, The Gallery, King's Wharf The Quay, Exeter EX2 4AN T: 01223 367733 office@saundersboston.co.uk		The Generator, The Gallery, King's Wharf The Quay, Exeter EX2 4AN T: 01392 349627 www.saundersboston.co.uk	
PLANNING		Scale 1 : 100 @A1		Revision P03	
SBA Project Code 2157	Drawn KP Checked BH	Date 25/02/26	Suitability Code	project 2157	originator zone level type role number -SBA-LC-00 -DR-A-0001

P03	Planning Revision	08/05/26	KP	BH
P02	Planning Issue	24/04/26	KP	BH
P01	Preliminary Issue	25/02/26	KP	BH
No.	Revision	Date	Chk.	Auth.

North Herts District Council
Job
NHLC - Decarb Phase 2
Drawing
Proposed Ground Floor Plan