




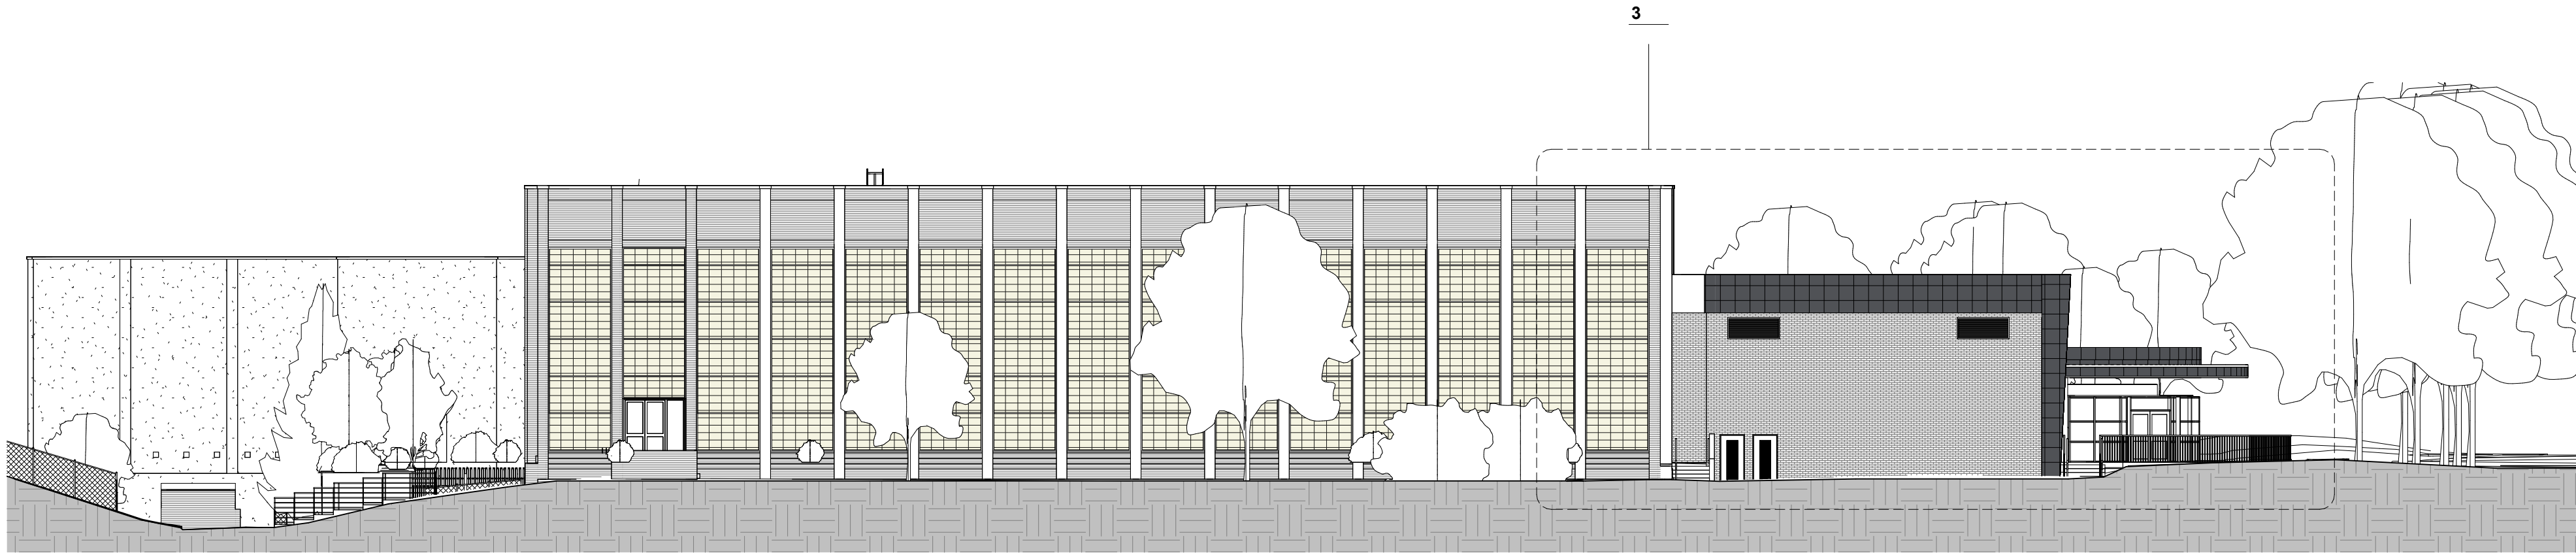

1 North Elevation - Existing
1 : 200

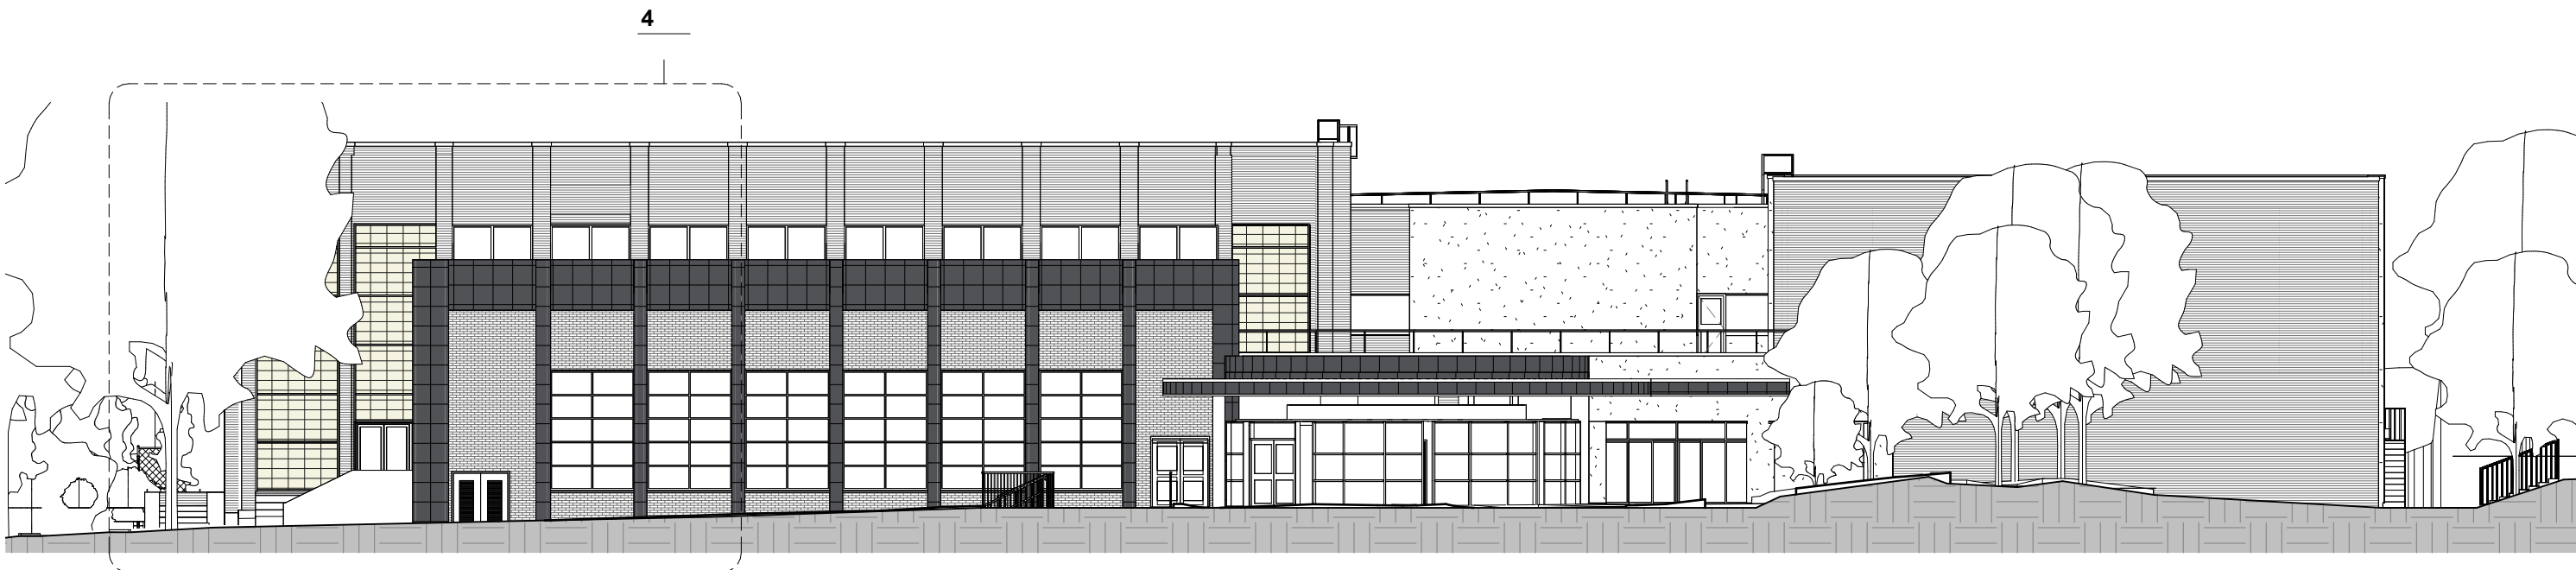

2 West Elevation - Existing
1 : 200

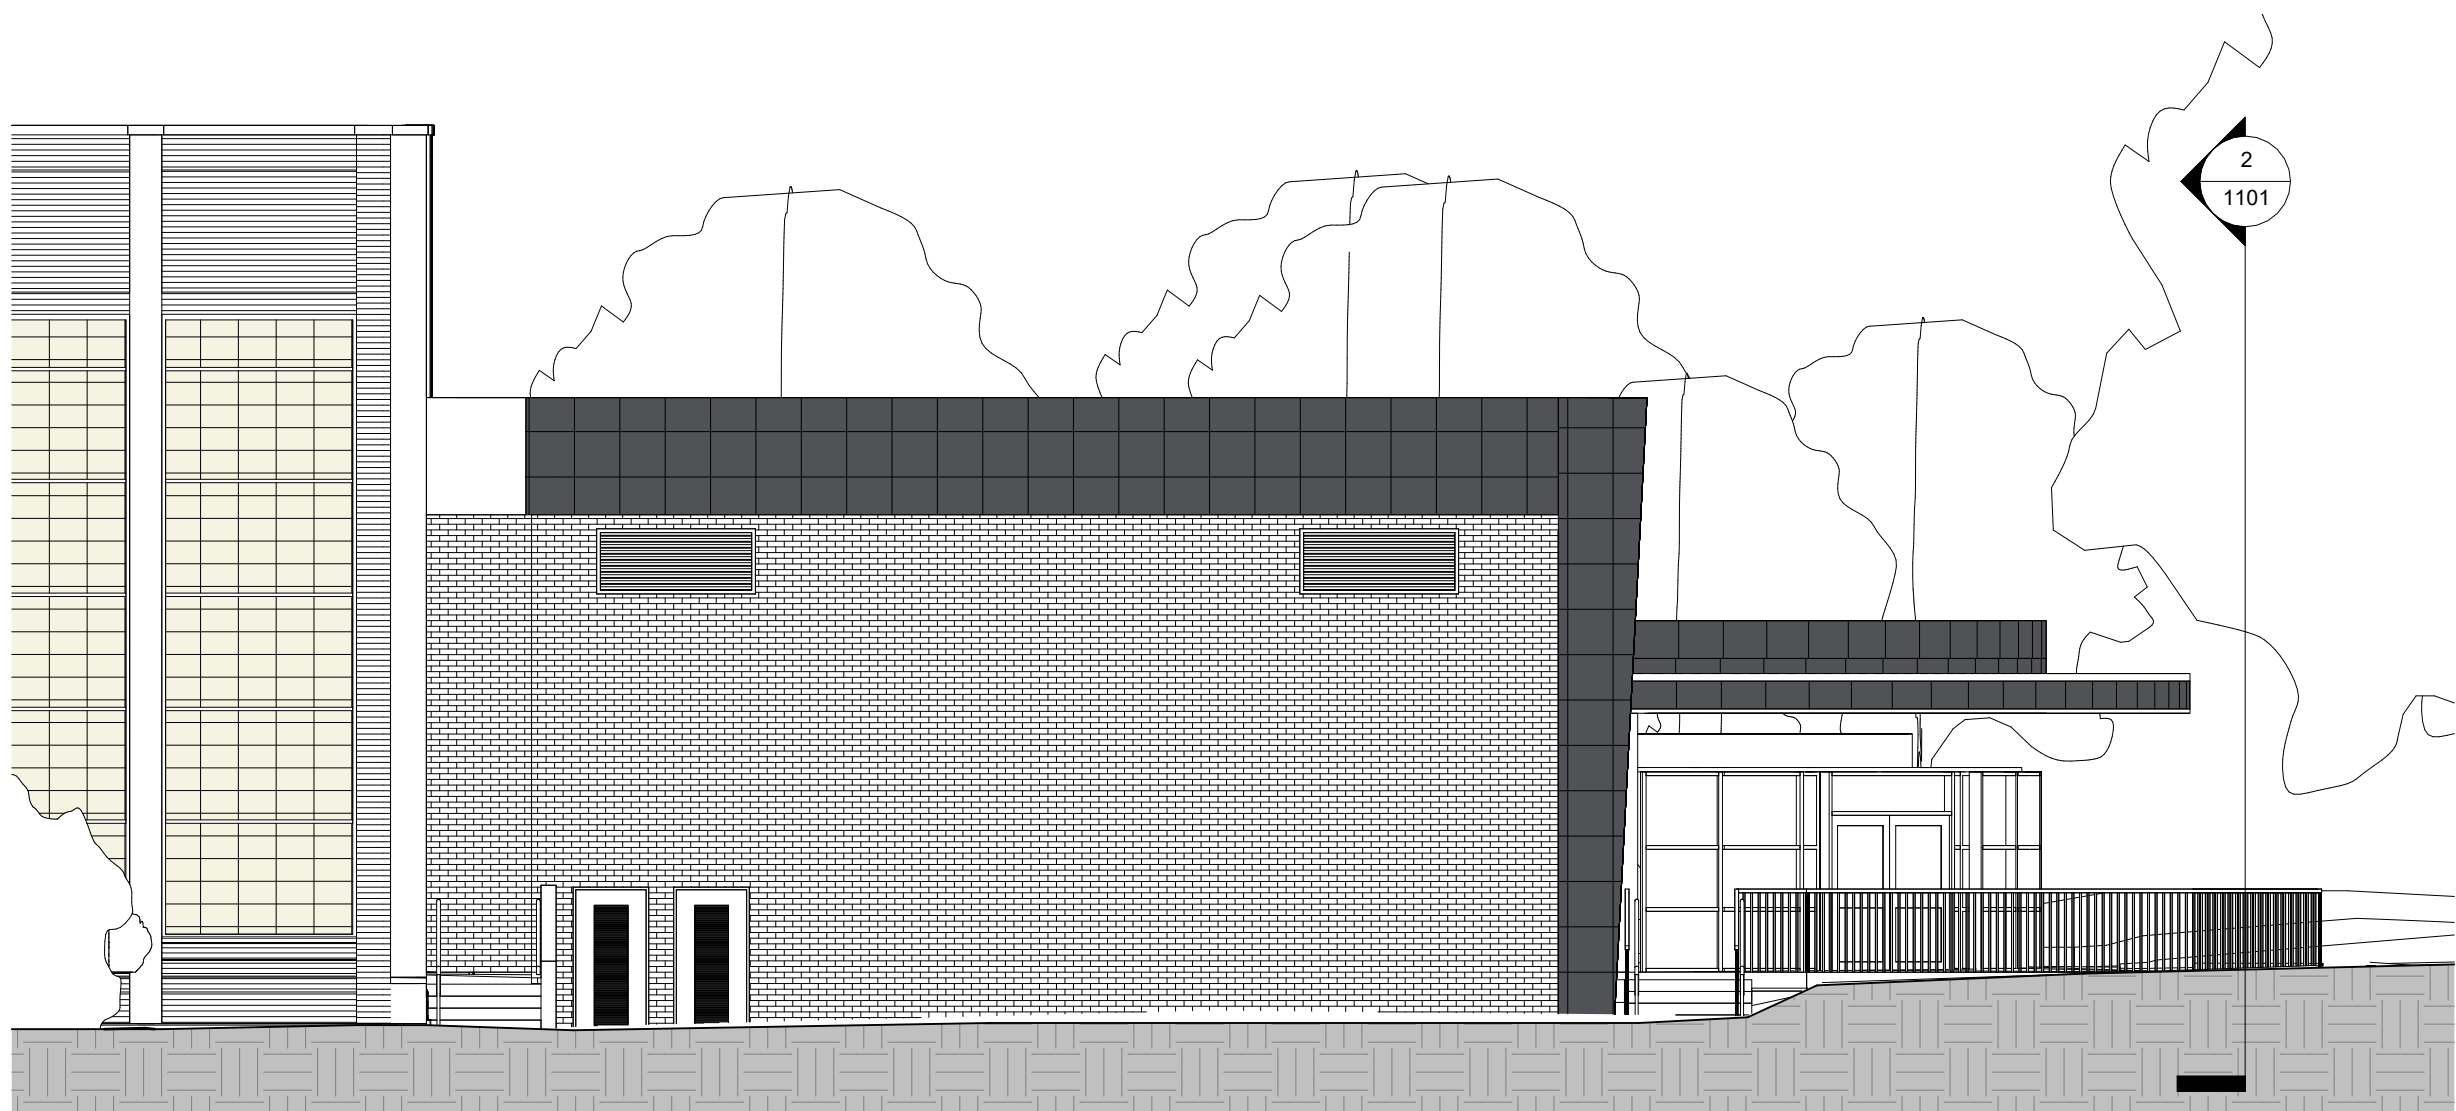

3 North Elevation - Existing - Detail
1 : 100



4 West Elevation - Existing - Detail
1 : 100

- | No. | Note |
|-----|---|
| 1 | All dimensions to be verified on site by GENERAL CONTRACTOR prior to any work, setting out or shop drawings being prepared. |
| 2 | © copyright SAUNDERS BOSTON LIMITED. All rights reserved.
This drawing remains the property of SAUNDERS BOSTON LIMITED at all times and may not be reproduced or copied in whole or in part without their prior written consent. |
| 3 | This drawing and related specifications are for use only in the stated location. |
| 4 | This drawing is to be read in conjunction with all other Consultants drawings and specifications. |
| 5 | Drainage has not been surveyed and any/all pipe locations and below ground drainage runs are indicative. |
| 6 | It is assumed that all works will be carried out by a competent contractor who will be working, where appropriate, to an approved method statement. |

Scale 1:200
0 2 4 6 10m

Scale 1:100
0 1 2 3 5m



**Saunders
Boston
Architects**

Eastern Gate House, 119 Newmarket Road,
Cambridge CB5 8HA
T: 01223 367733
office@saundersboston.co.uk

The Generator, The Gallery, King's Wharf
The Quay, Exeter EX2 4AN
T: 01392 349627
www.saundersboston.co.uk

PLANNING			
SBA Project Code	Drawn	Date	
2157	KP	20/04/26	
	Checked	Suitability Code	
	BH		

North Herts District Council
Job
NHLC - Decarb Phase 2
Drawing
Existing Elevations

As indicated @A1				Revision			
project	originator	zone	level	type	role	number	
2157	-SBA-LC-ZZ	-DR-A	-1101				