

Notes as approved :


- a. Replaced wood window - white
- b. New timber front porch door with fixed glazing panel
- c. Existing brick wall
- e. New rooflight
- f. New zinc cladding frame
- g. New oak timber louvered screen
- h. Existing side gate
- i. New brick wall to match existing
- j. New slimline aluminium sliding doors bronze anodised
- k. New flat roof
- l. Widflower flat roof
- m. Aluminium flashing
- n. White fascia
- o. New door - wood
- p. New slimline aluminium fixed windows bronze anodised
- q. Oak frame for window
- r. New PV panels
- s. New wood window white to match the adjacent windows

Notes as proposed:




- a. Replace white UPVC existing windows with **aluminium** window - white
- b. New timber front porch door with fixed glazing panel
- c. Existing brick wall
- e. New rooflight
- f. New aluminium RAL 7013 cladding frame**
- g. New **iroko** timber cladding and louvered screen
- h. Existing side gate
- i. New brick wall to match existing
- j. New slimline aluminium sliding doors bronze anodised
- k. New flat roof
- l. Widflower flat roof
- m. Aluminium flashing **RAL 7013**
- n. White fascia
- o. New door - wood
- p. New slimline aluminium windows **RAL 7013**
- q. Oak frame for window
- r. New PV panels
- s. New **white aluminium** window white to match the adjacent windows (**frosted glazing**)
- t. Replace existing UPVC windows with aluminium window RAL 7013**
- u. Seamless glazed balustrade**

West Elevation West CC as Approved

downtakings

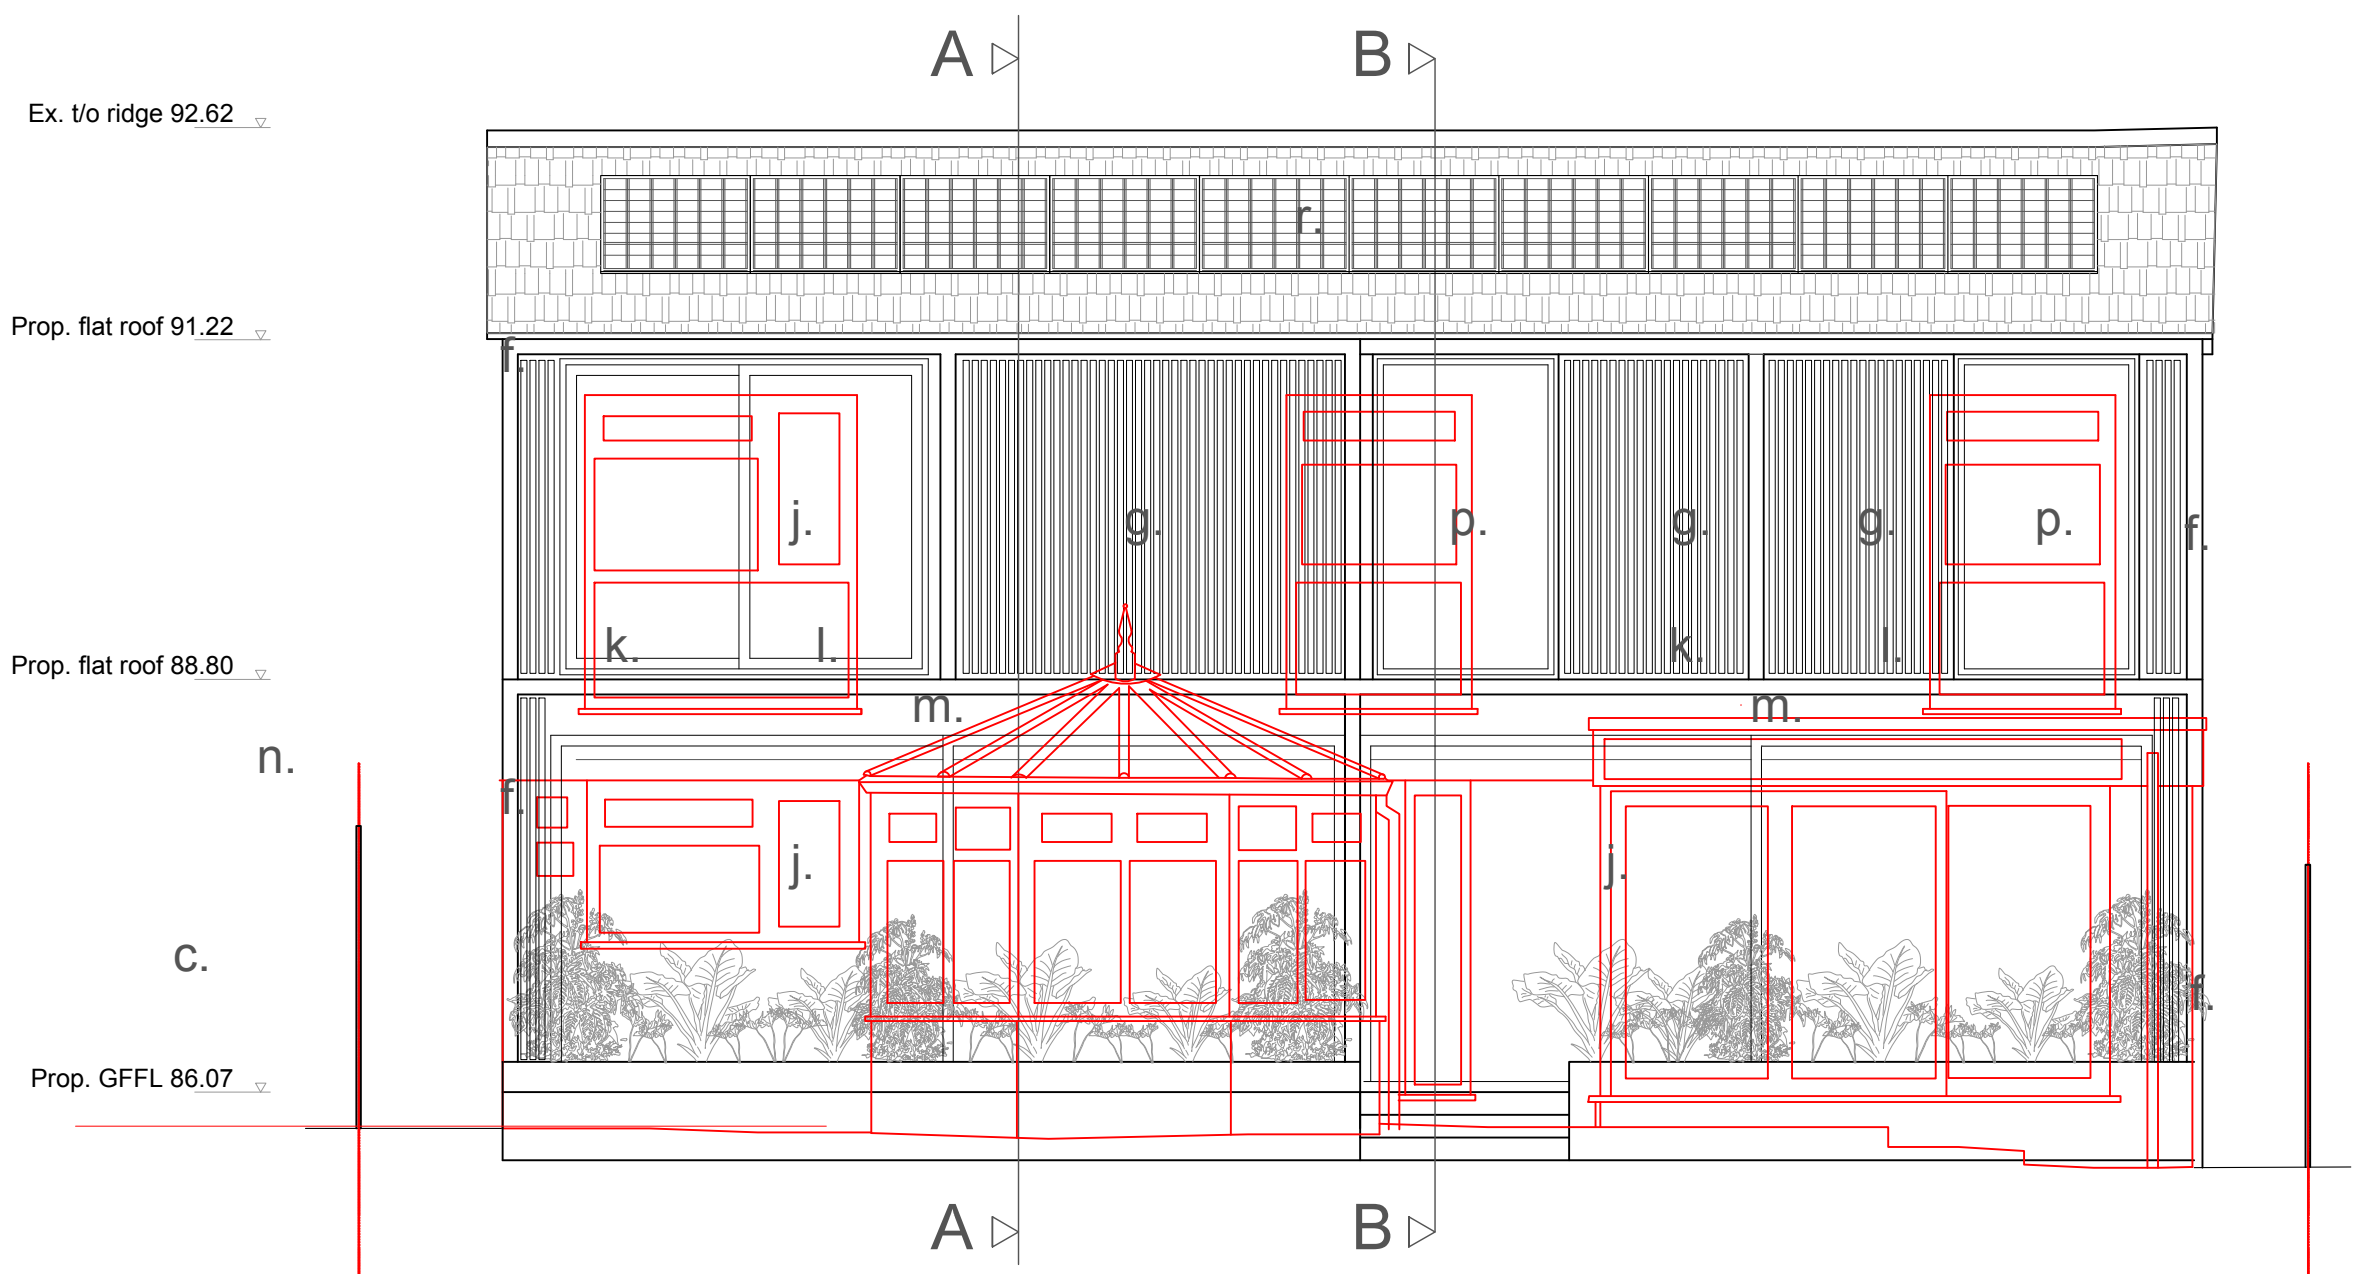

West Elevation West CC as Proposed

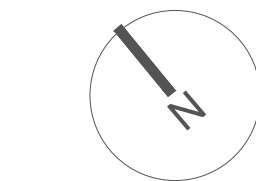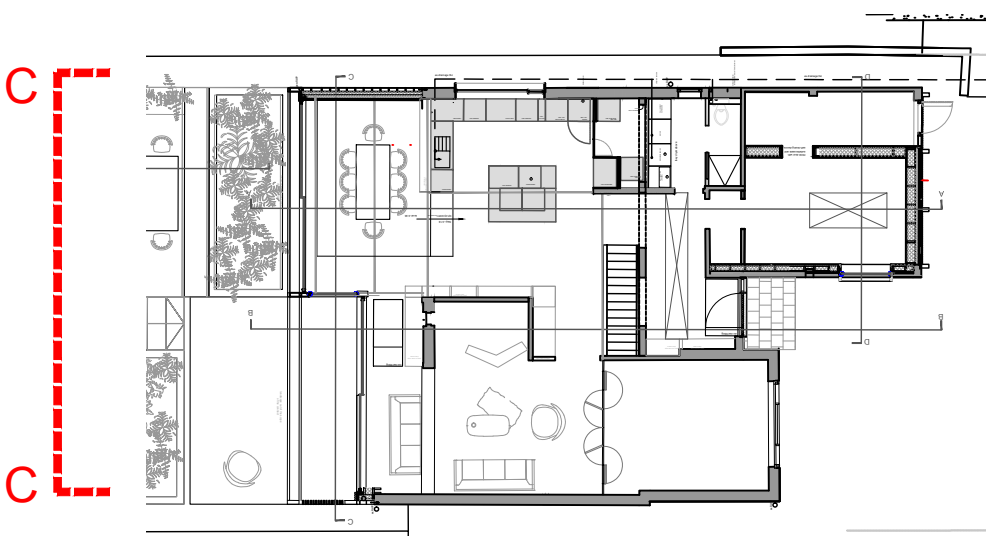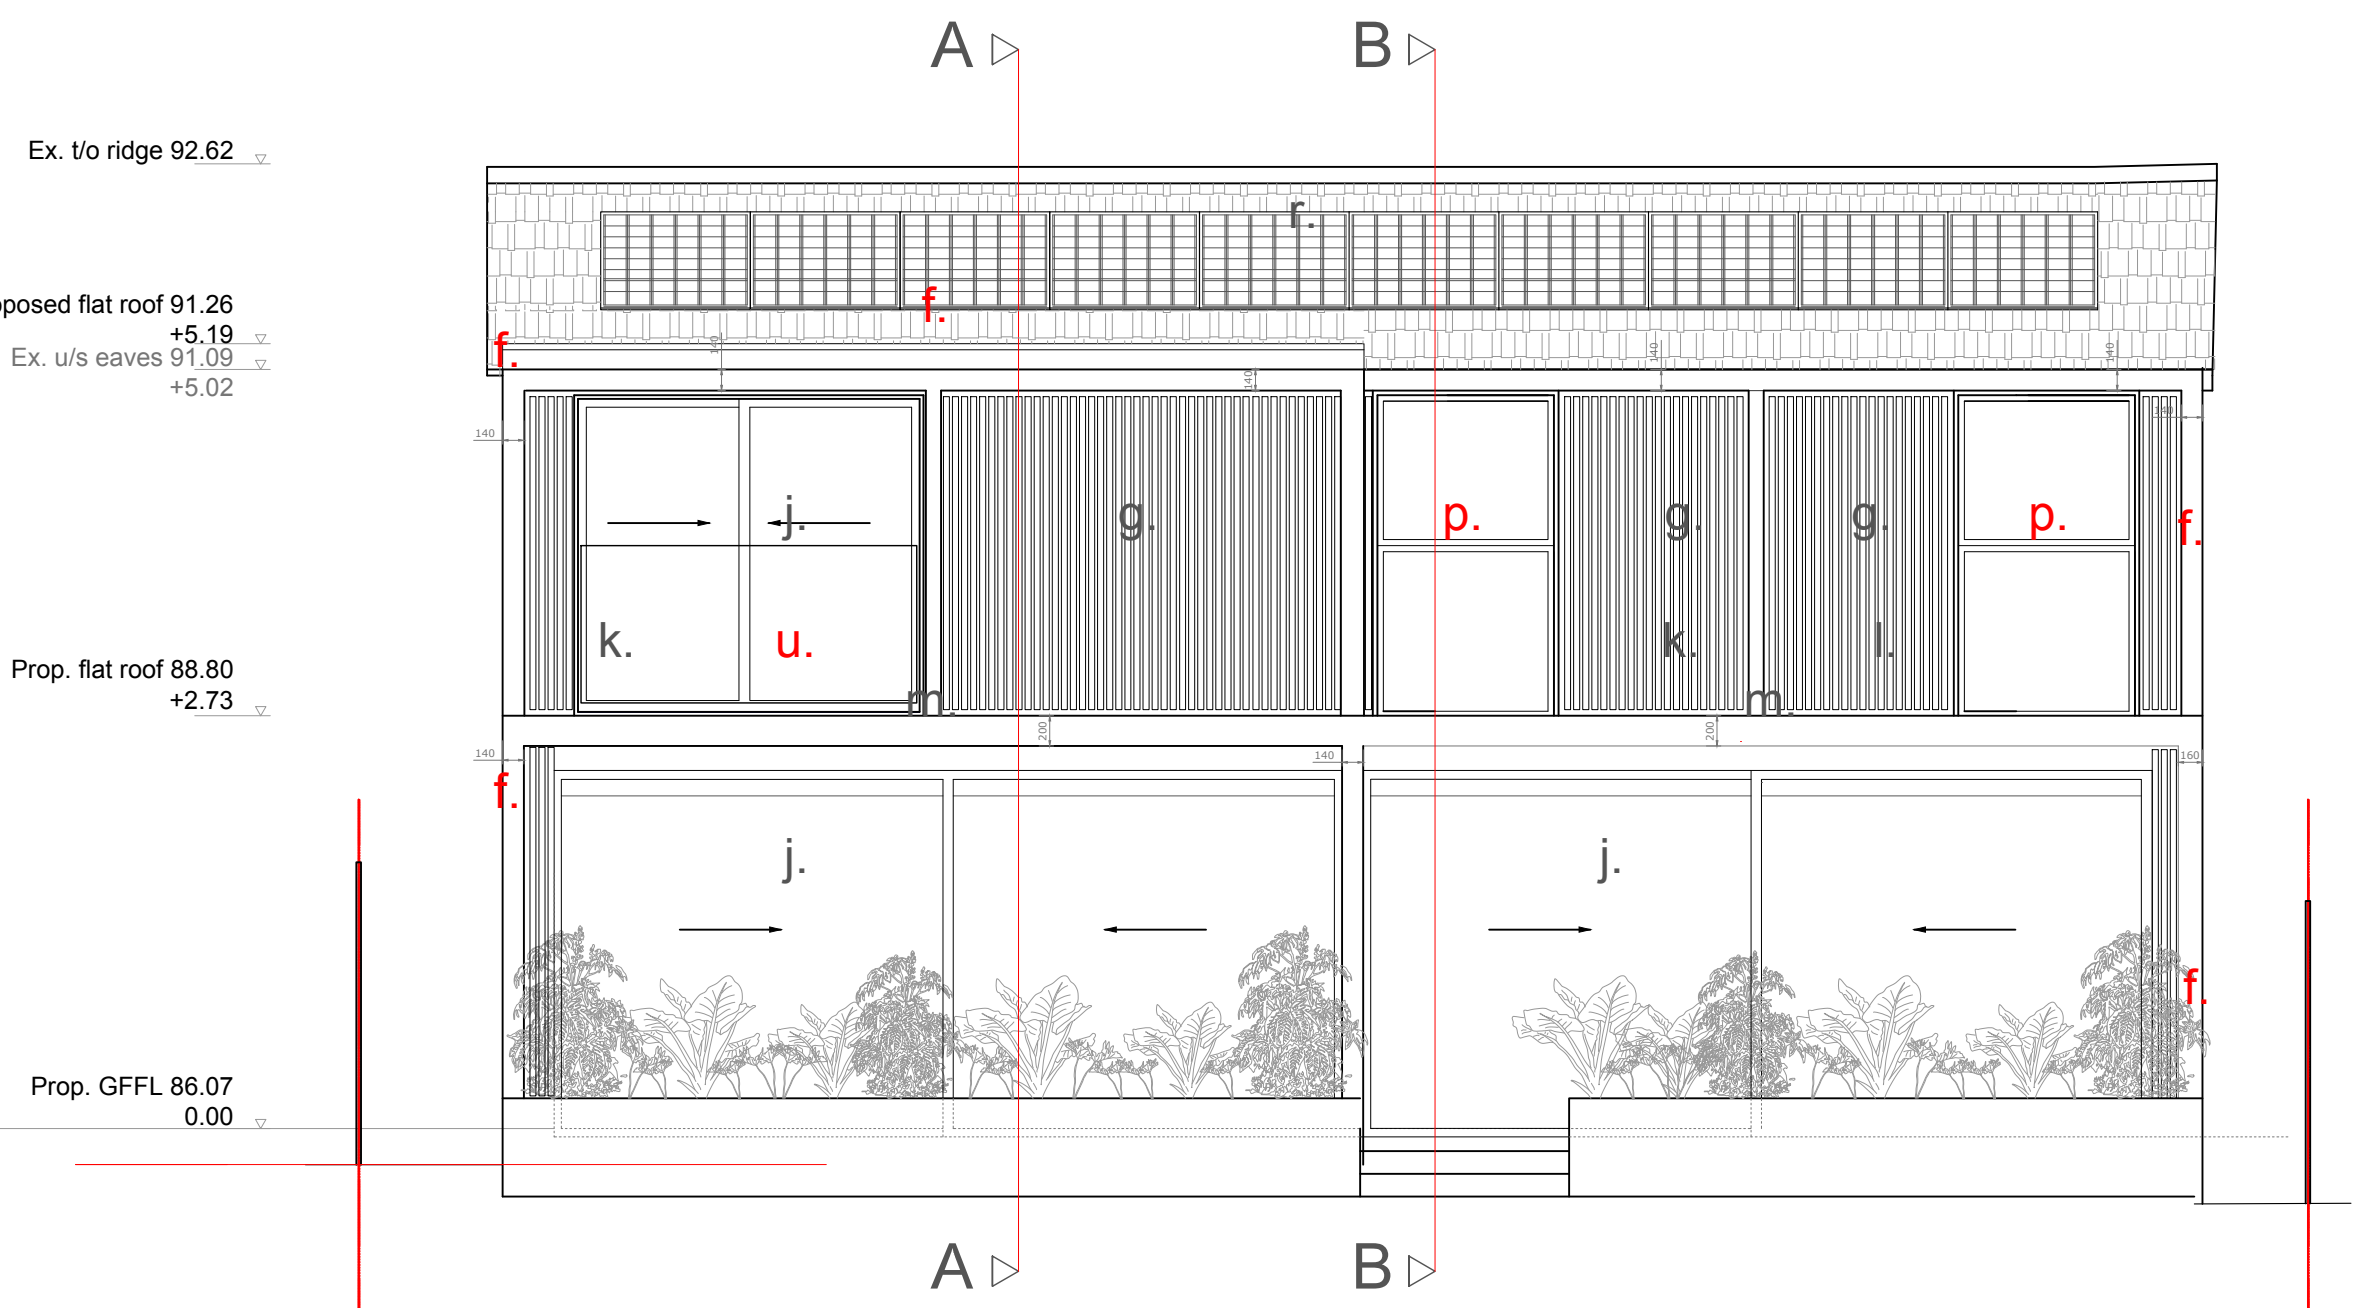

Suite 4a, 30 Bancroft
Hitchin, SG5 1LE
01462 236666
michael@michaelcollinsarchitects.com
www.michaelcollinsarchitects.com

Note: This drawing is copyright

Do not scale from this drawing
Note: to be read in conjunction with Structural Engineers
Information, specification and drawings

All setting out dimensions to be checked on site by
contractor and any discrepancies to be noted ASAP.
Windows, steelwork, to be site sized.

All sundry work not shown to be undertaken in accordance
with the British Standards.

Note: This drawing is not a deed plan.

Michael Collins Architect LLP

6 Chaomans Letchworth
Job No. 188 Elevations West CC
as proposed

Stage: Stage 3
Status: **Non-material amendment**

009

REVISION: **B** Scale 1:50@A1