



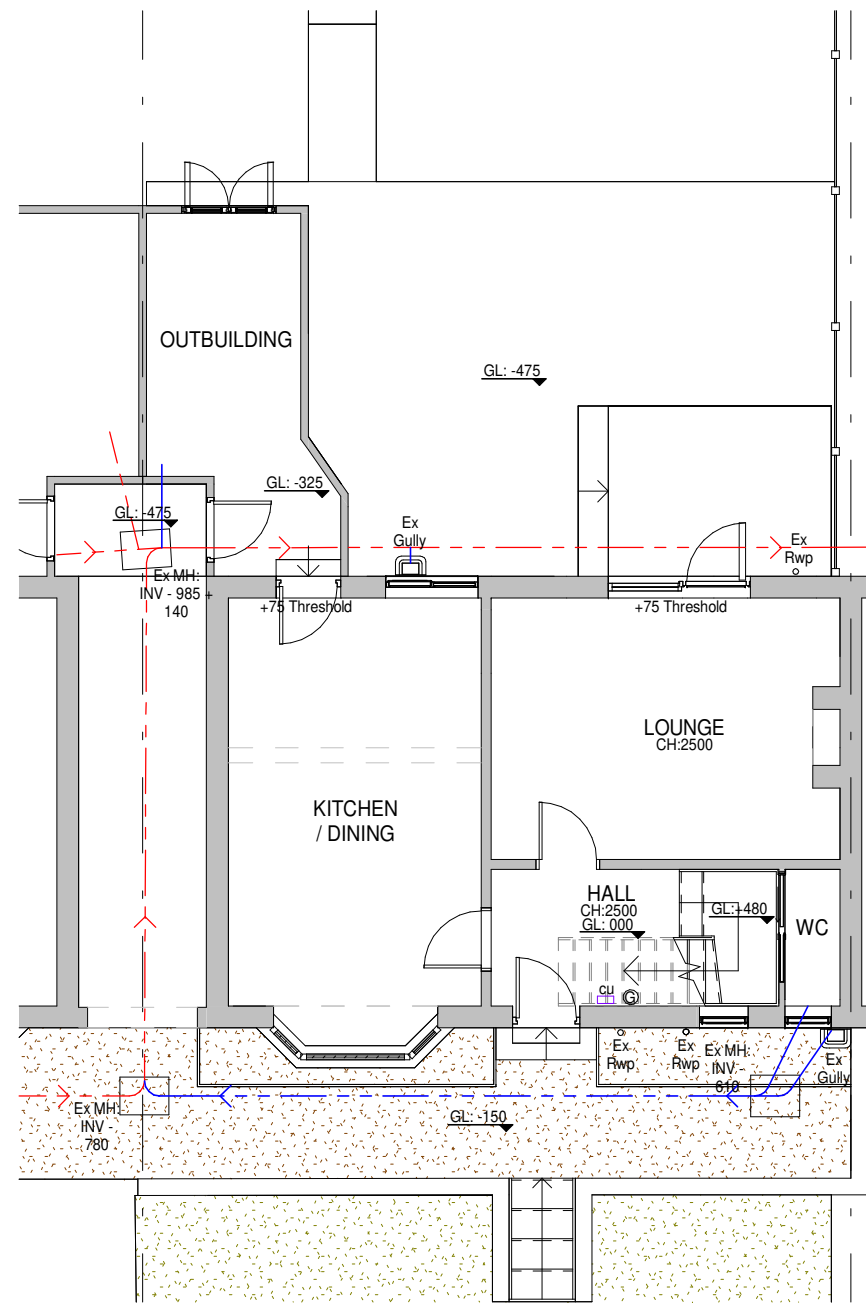


1 Existing Ground Floor Plan
1 : 100

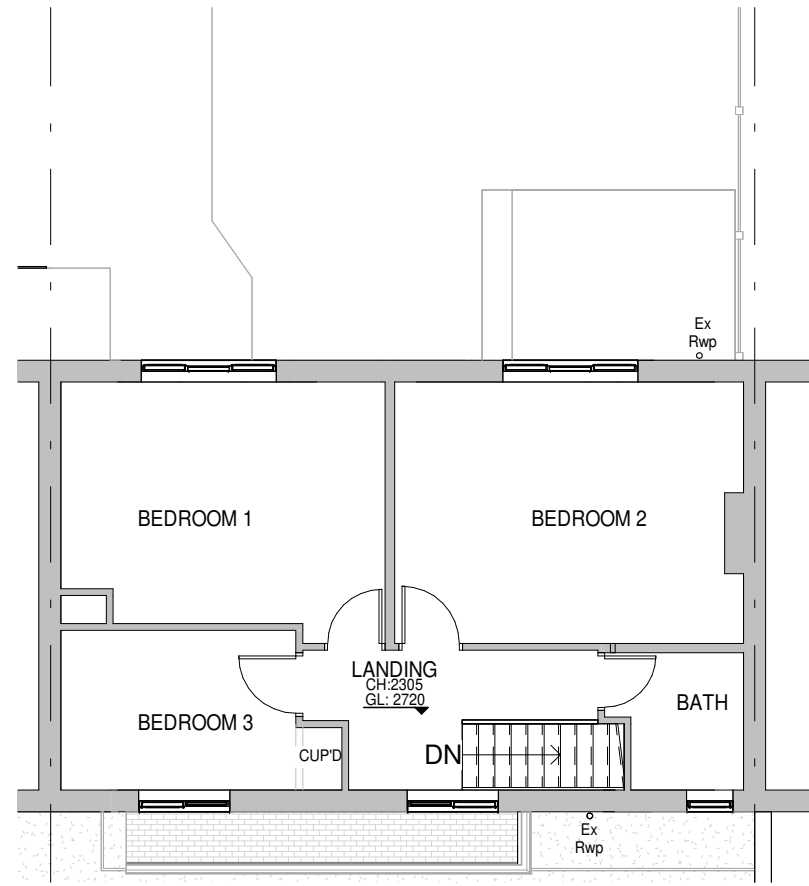

2 Existing First Floor Plan
1 : 100




3 Existing North Elevation
1 : 100

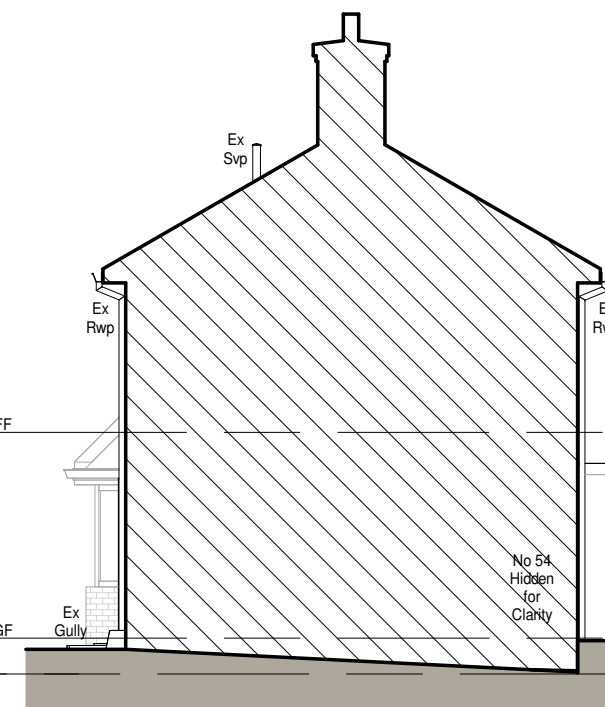

4 Existing West Elevation
1 : 100



5 Existing South Elevation
1 : 100

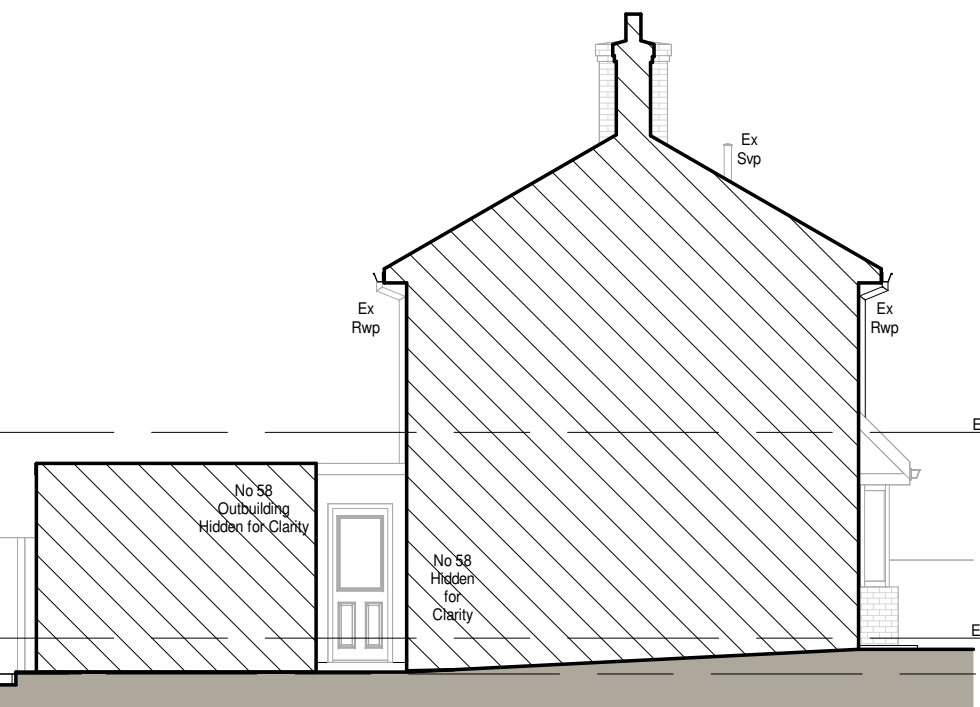


6 Existing East Elevation
1 : 100

KEY PLAN


Site Boundary
Proposed Brick
Proposed Flat Roof
Landscaping
Composite Decking

MATERIALS


Walls
Existing Face Brick
Proposed Face Brick to Match & Brick Headers
Roof
Existing Concrete Interlocking Roof Tile & Plain Tile
Proposed Resin Flat Roof
Windows
Existing UPVC Windows
Proposed UPVC Windows to Match & Proposed Roof Light
Doors
Existing UPVC Doors
Proposed UPVC Doors and Aluminium Sliding Doors

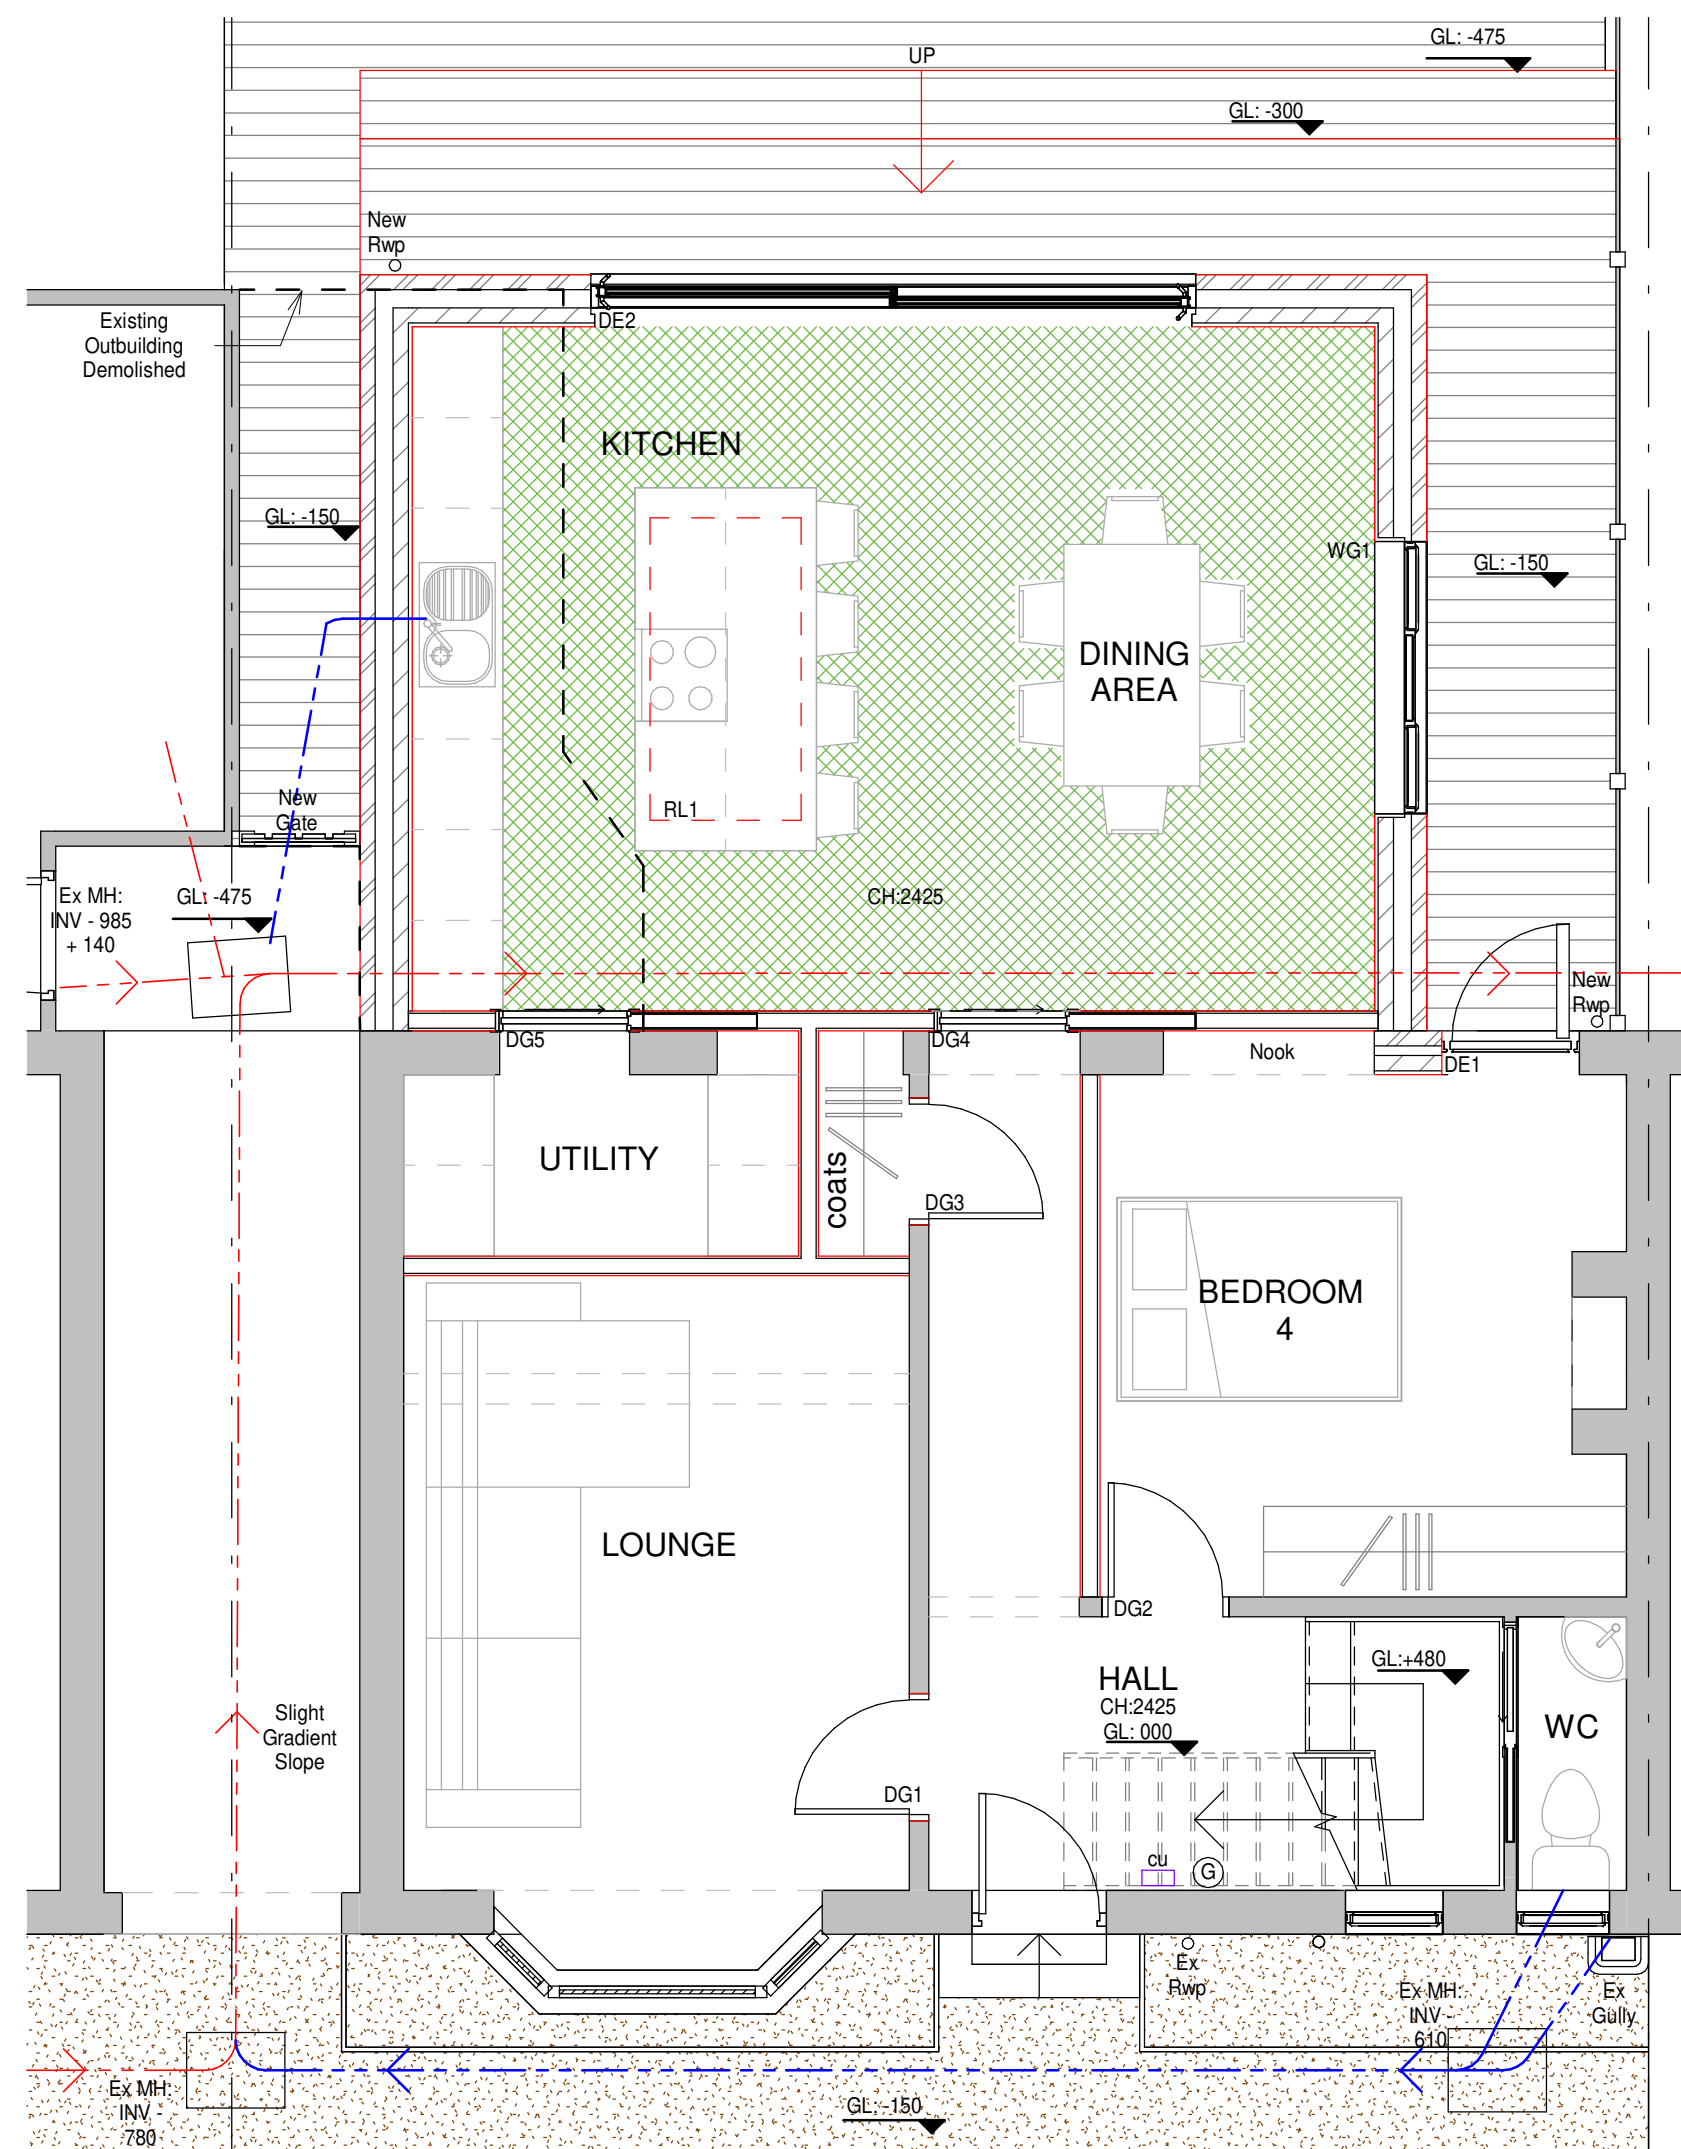


7 Proposed Ground Floor Plan
1 : 50

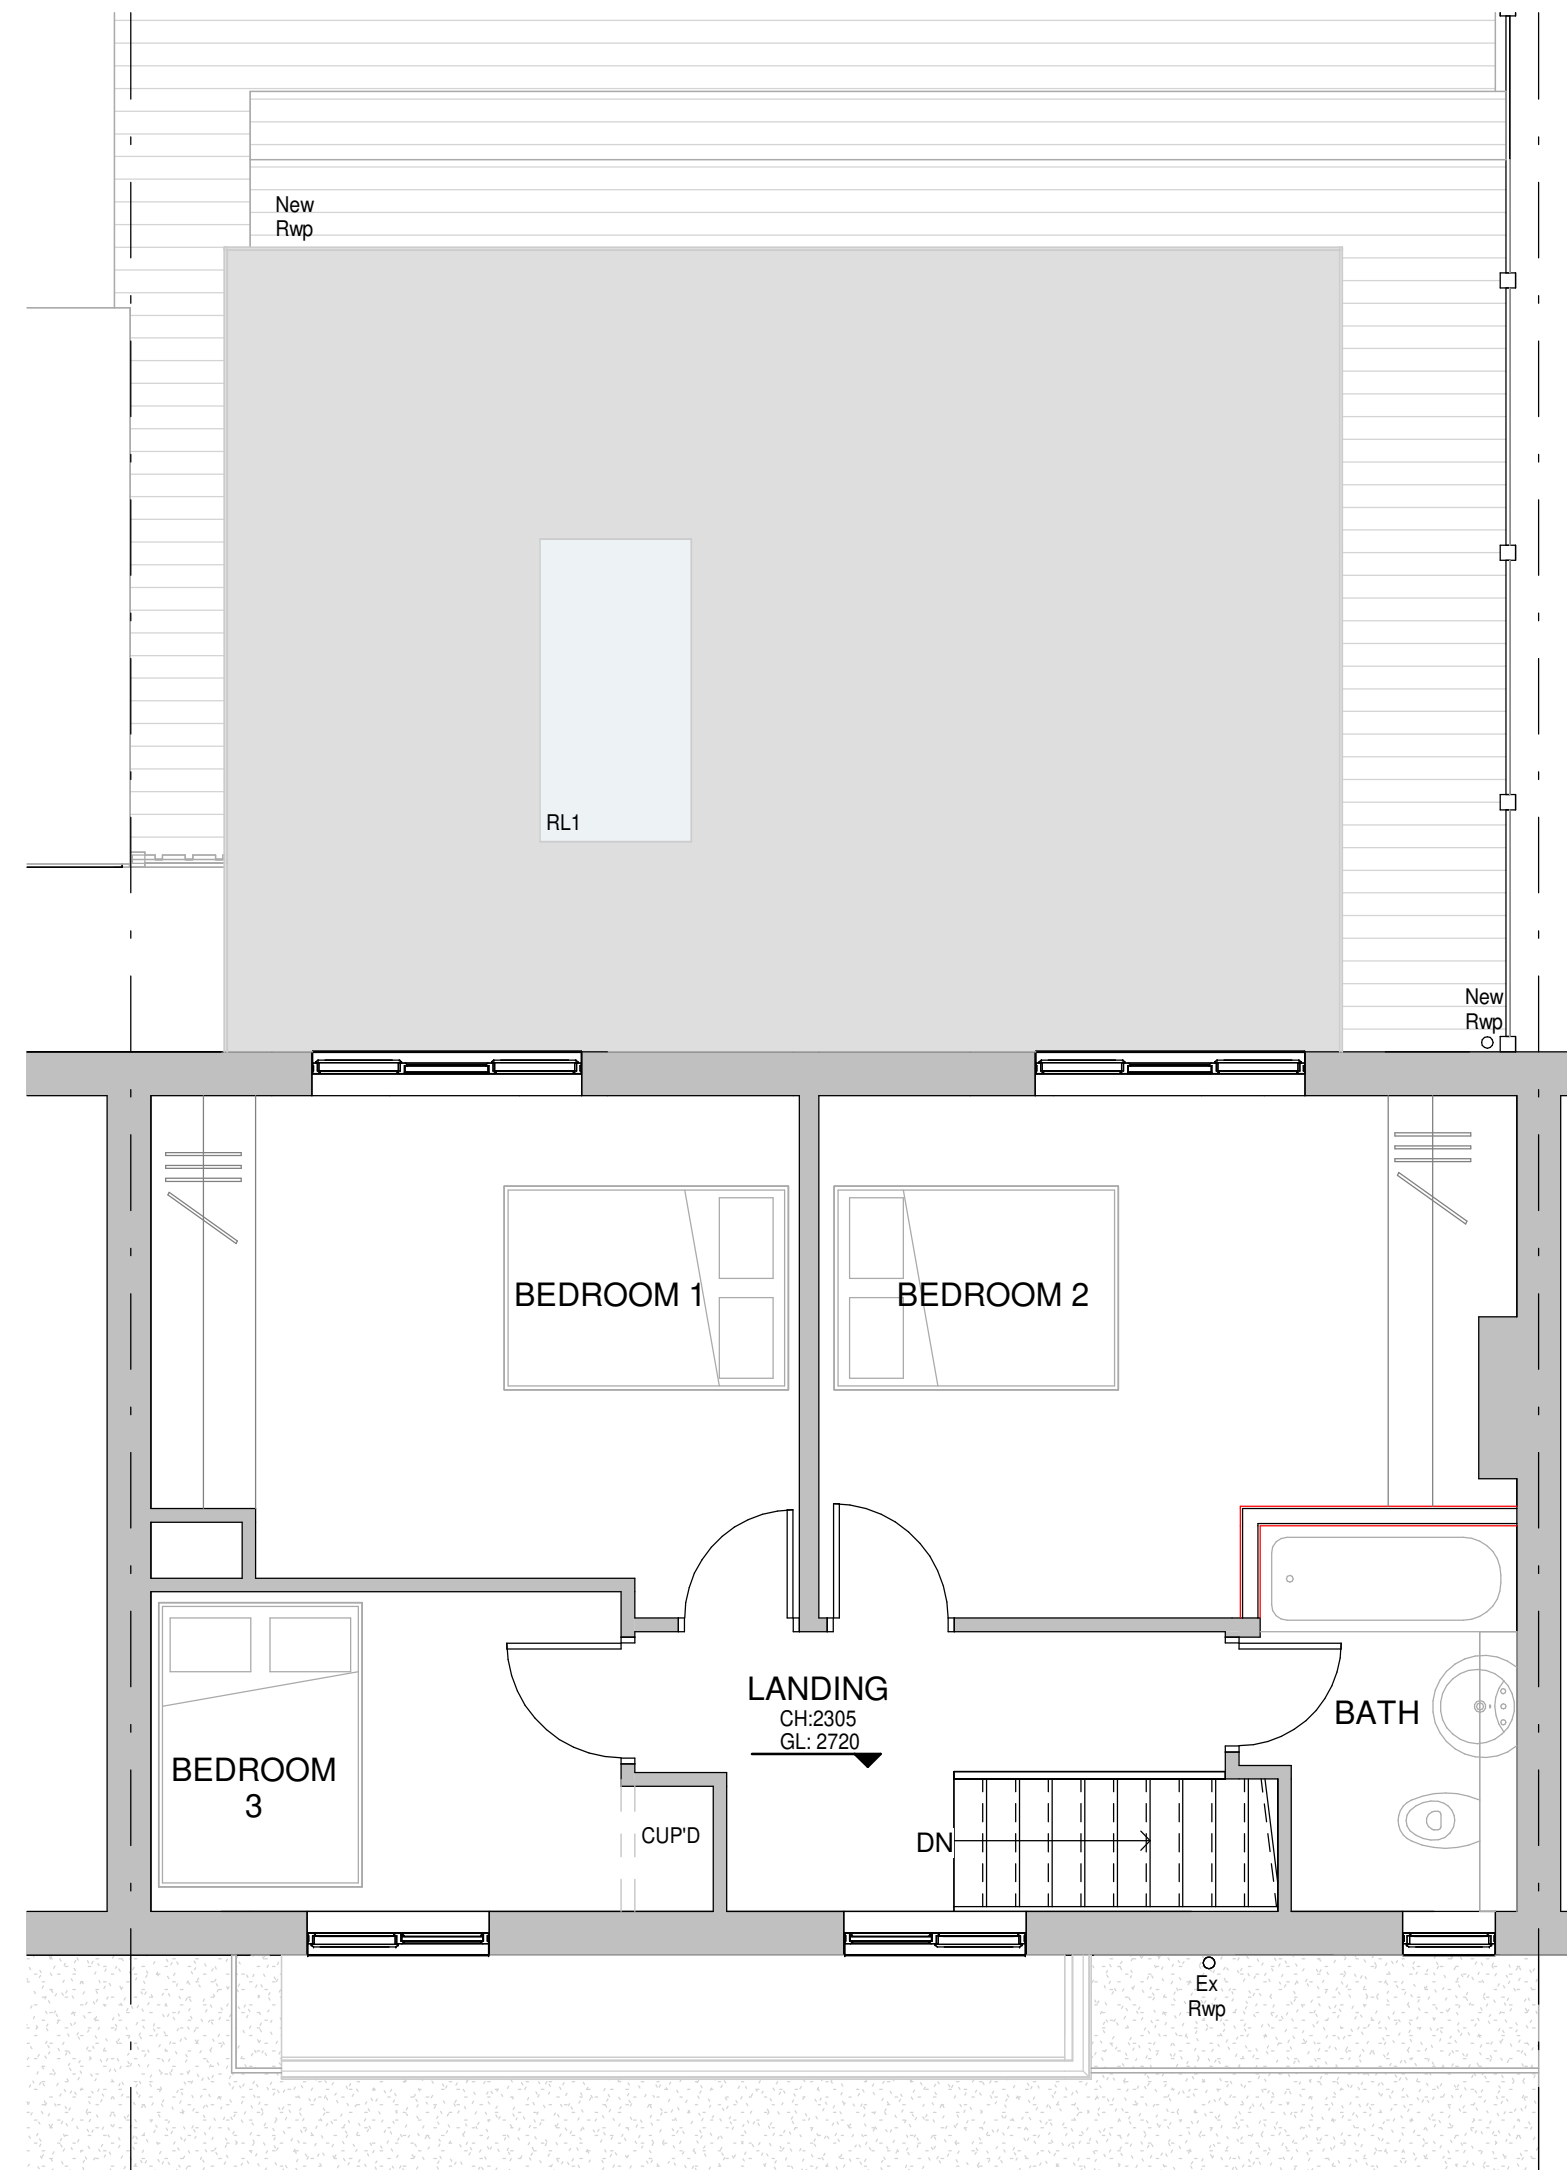


8 Proposed First Floor Plan
1 : 50

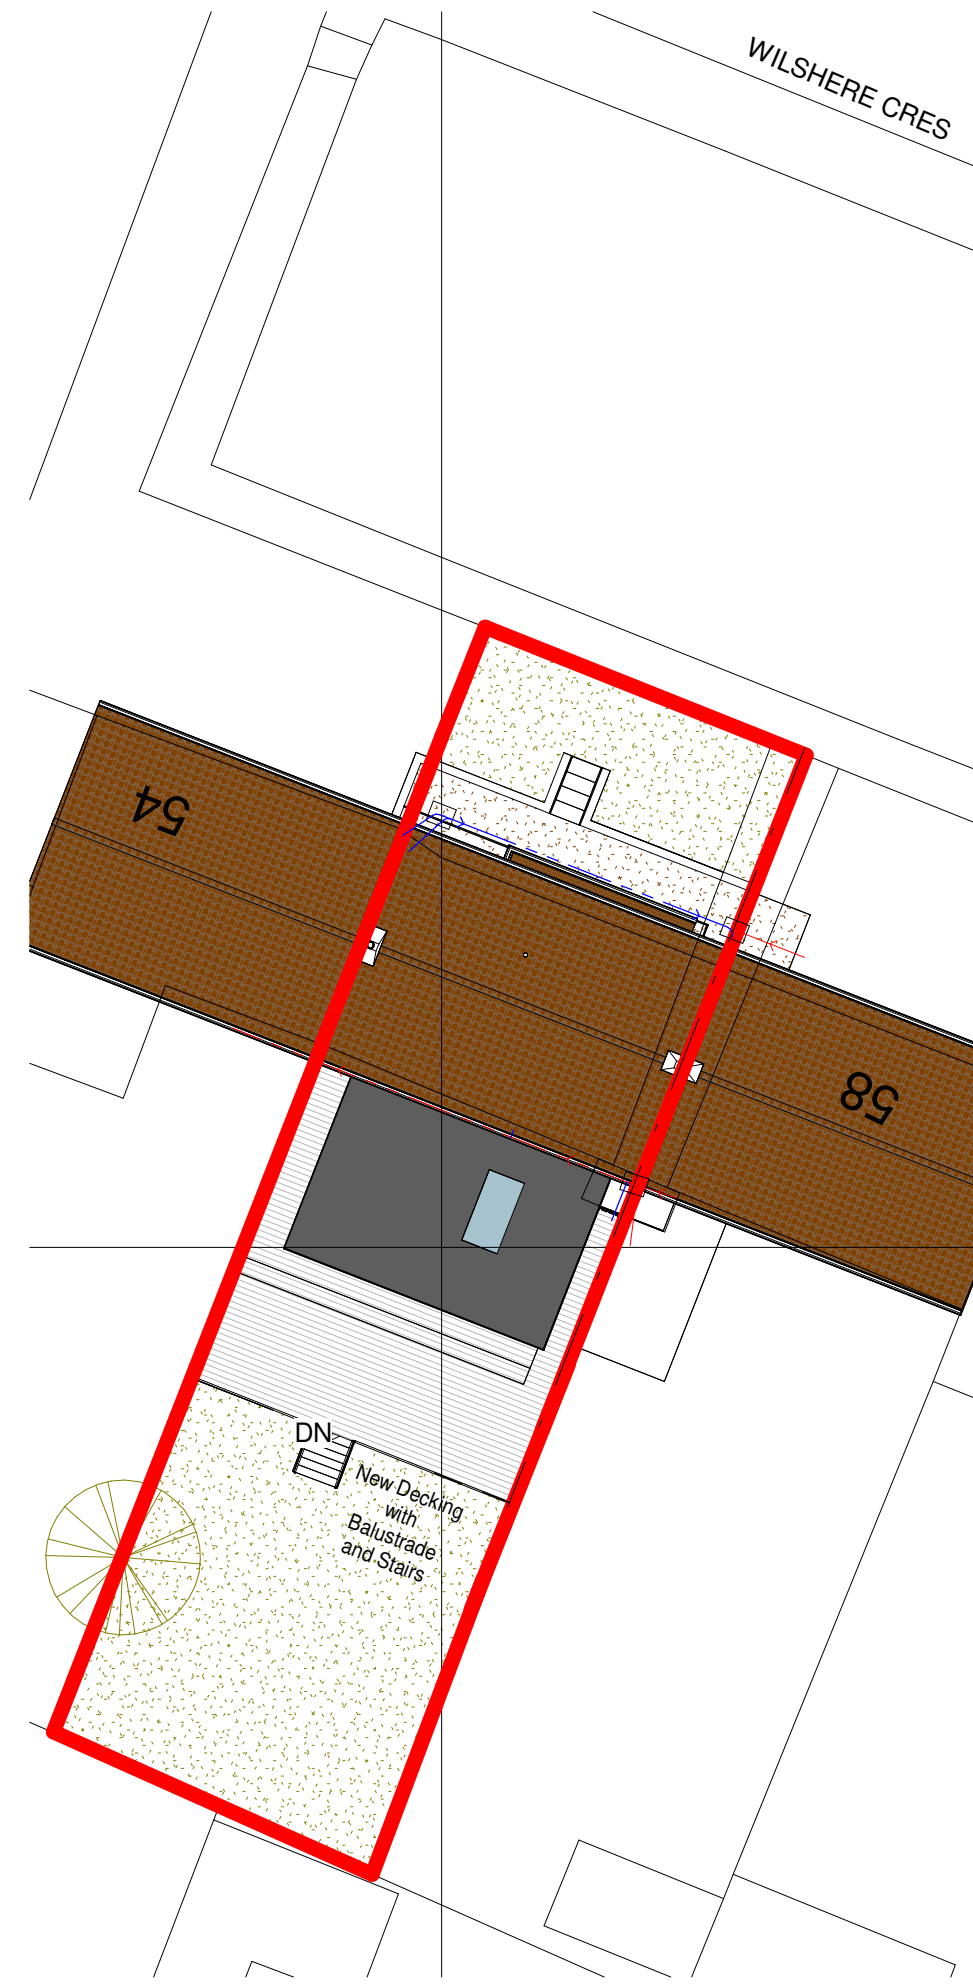

9 Proposed Roof/Site Plan
1 : 200

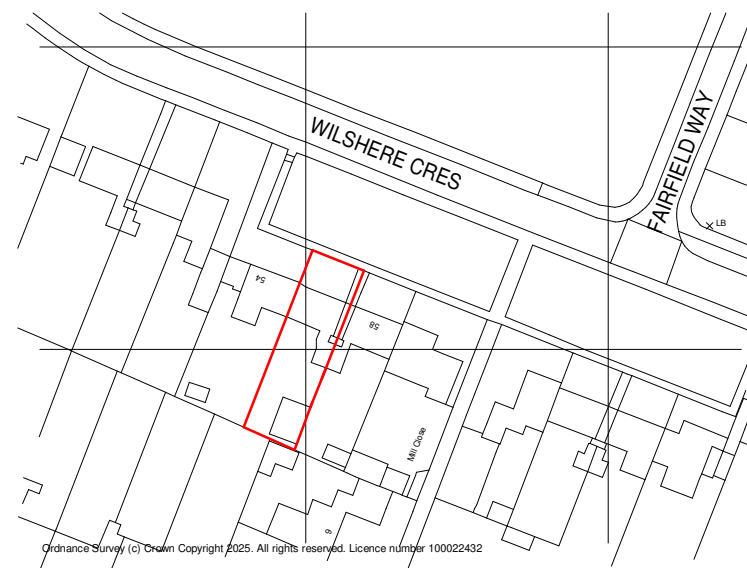

10 Location Plan
1 : 1250

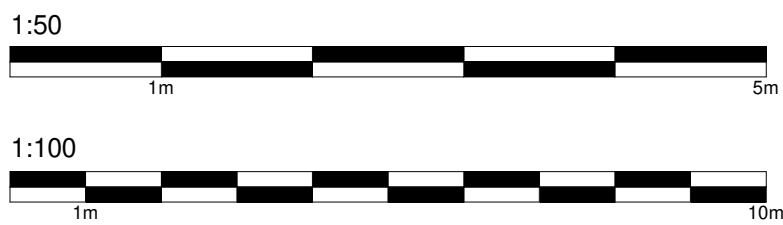

A Add Side Door and 08/01/2026 GHM
Decking/Stairs

HET
HOME EXTENSION TEAM
4 Brand Street, Hitchin, Hertfordshire, SG5 1HX
Tel: (01462) 440099 E-mail: hitchin@het.co.uk

CLIENT:
Mr Stannard
PROJECT:
56 Wilshire Crescent
Hitchin
Hertfordshire
SG4 0PQ

DRAWING TITLE:
Single Storey Rear Extension, following
Demolition of Existing Outbuilding, with Proposed
Decking and Stairs to Rear Garden

Existing Plans, Proposed Plans,
Proposed Roof/Site Plan & Location
Plan

SCALE: As indicated	DATE: 15/12/2025	DRAWN: GHM	CHECKED: DC/TB
------------------------	---------------------	---------------	-------------------

DWG. NO. HET-1863/01	REV. A
-------------------------	-----------