

KEY PLAN


- Site Boundary
Proposed Brick
Proposed Flat Roof
Landscaping
Composite Decking

MATERIALS


- Walls
Existing Face Brick
Proposed Face Brick to Match & Brick Headers
- Roof
Existing Concrete Interlocking Roof Tile & Plain Tile
Proposed Resin Flat Roof
- Windows
Existing UPVC Windows
Proposed UPVC Windows to Match & Proposed Roof Light
- Doors
Existing UPVc Doors
Proposed UPVc Doors and Aluminium Sliding Doors



1 Proposed South Elevation
1 : 50

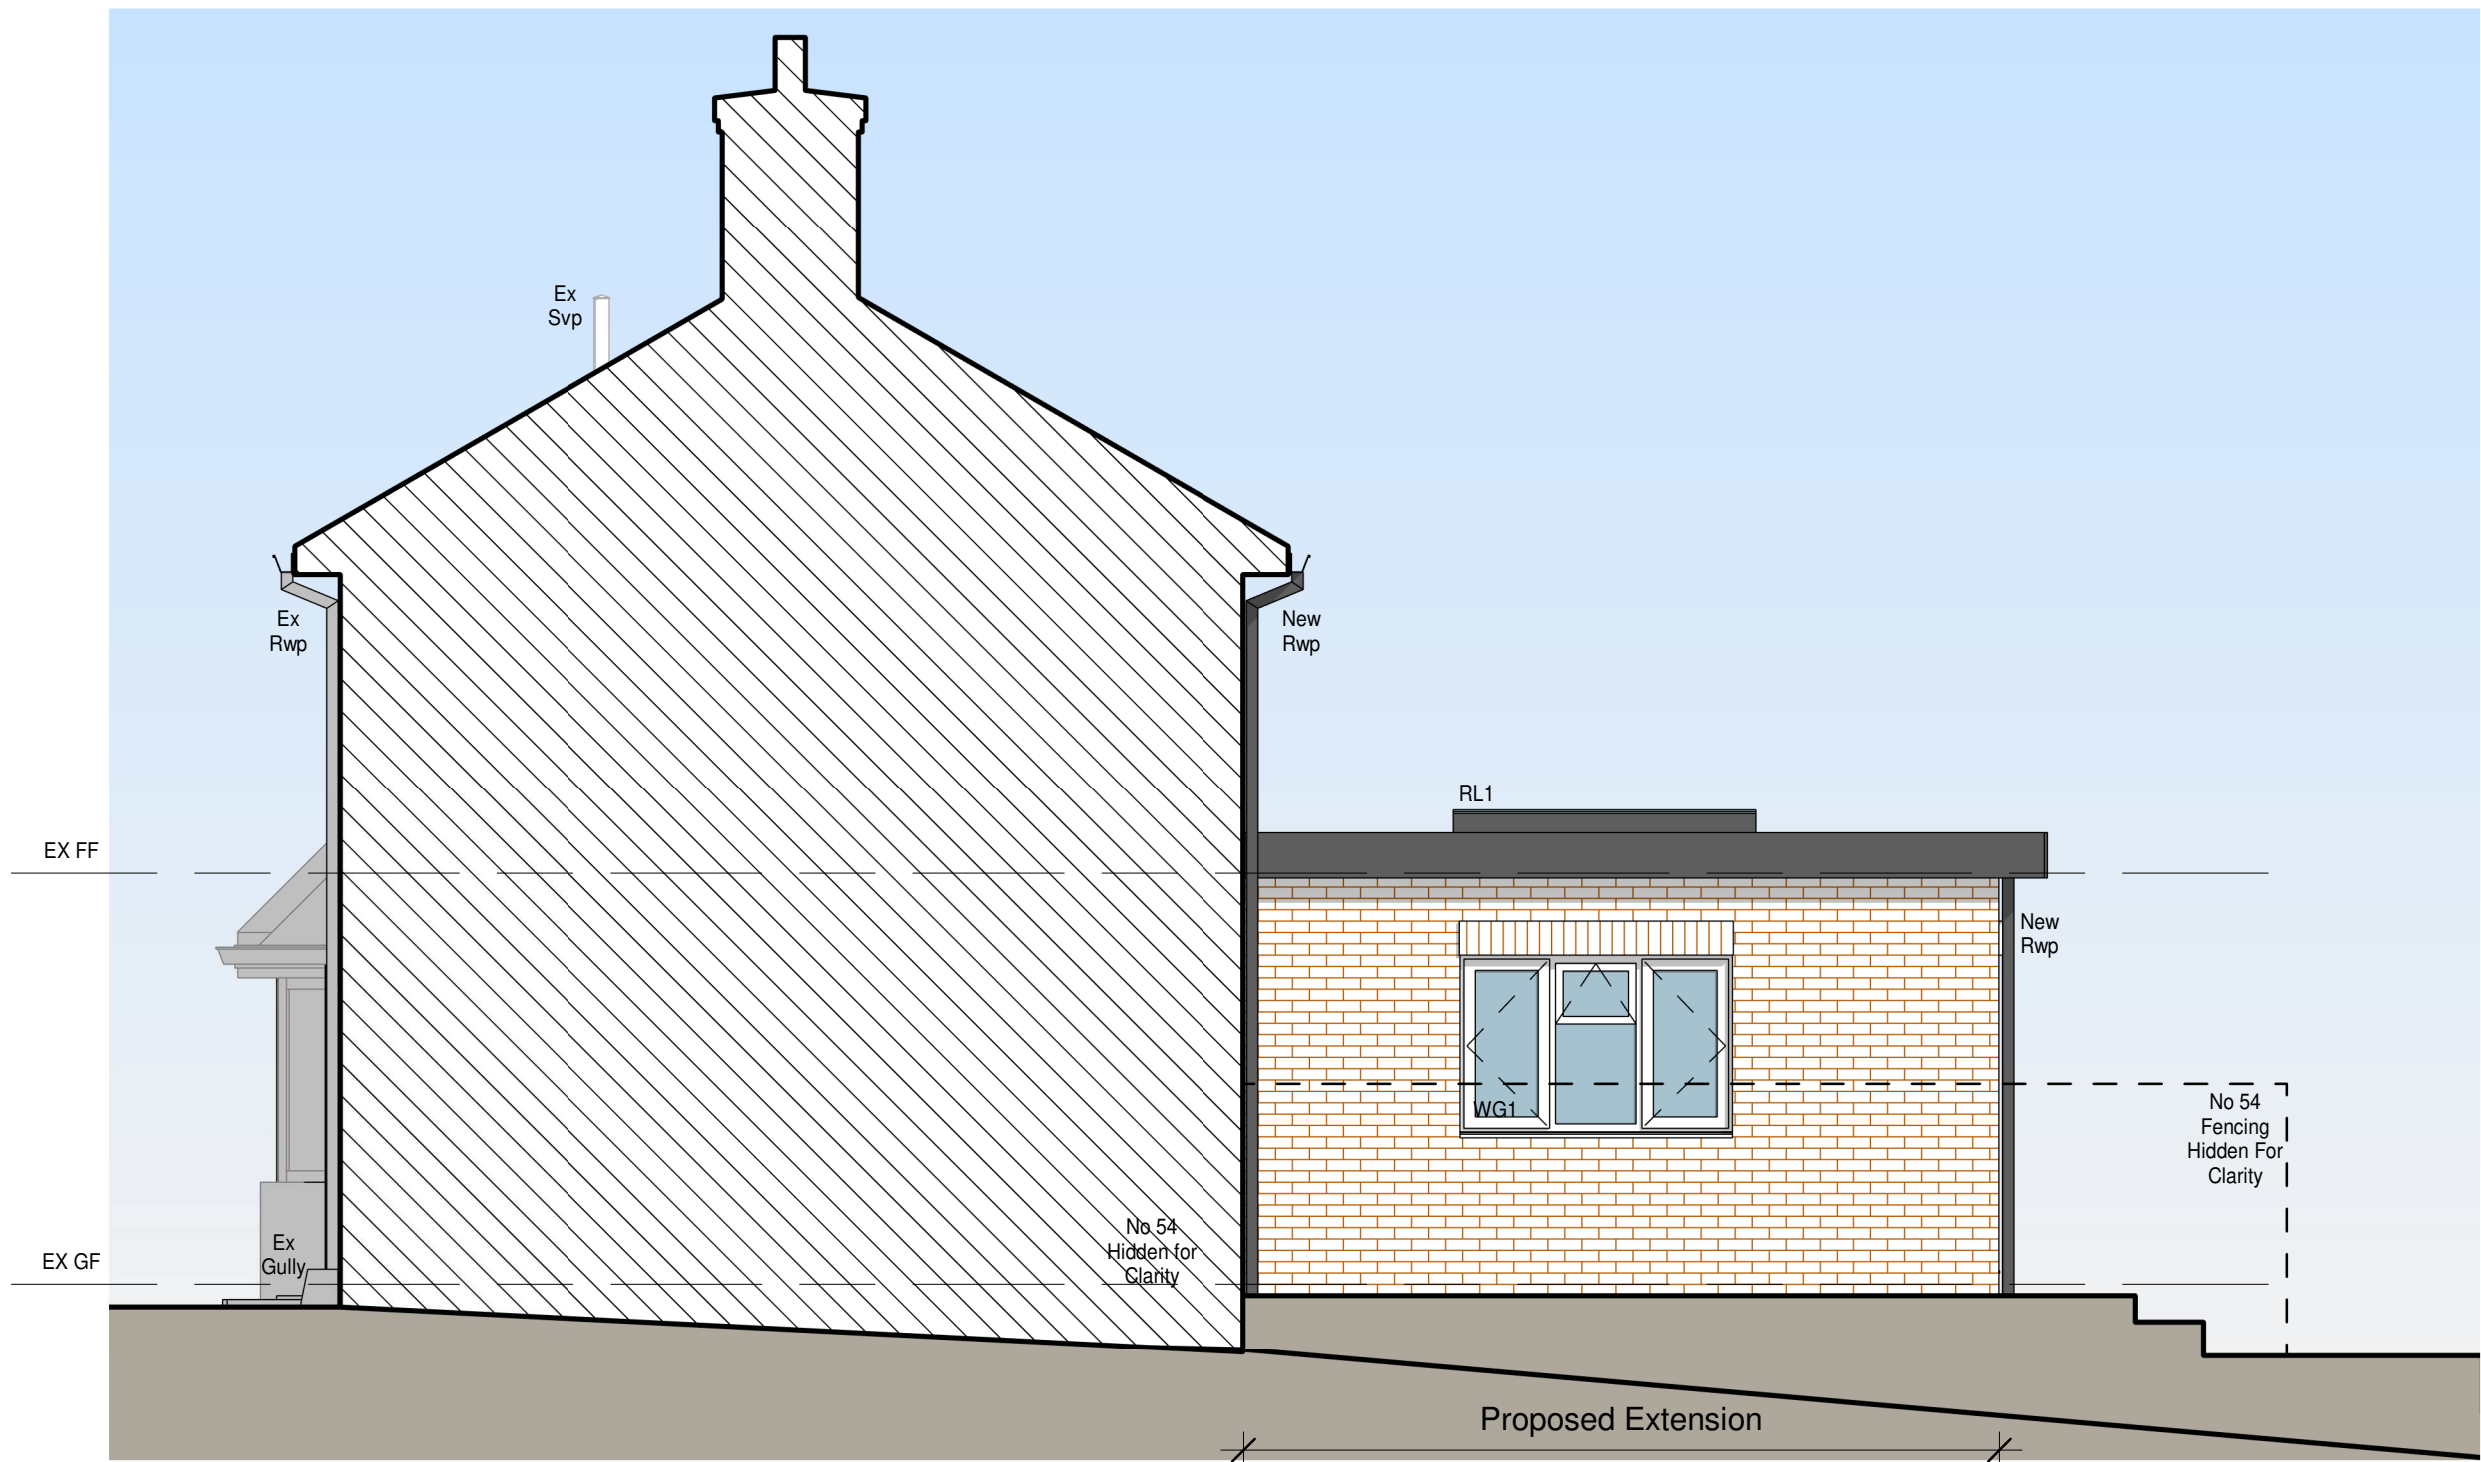


2 Proposed West Elevation
1 : 50

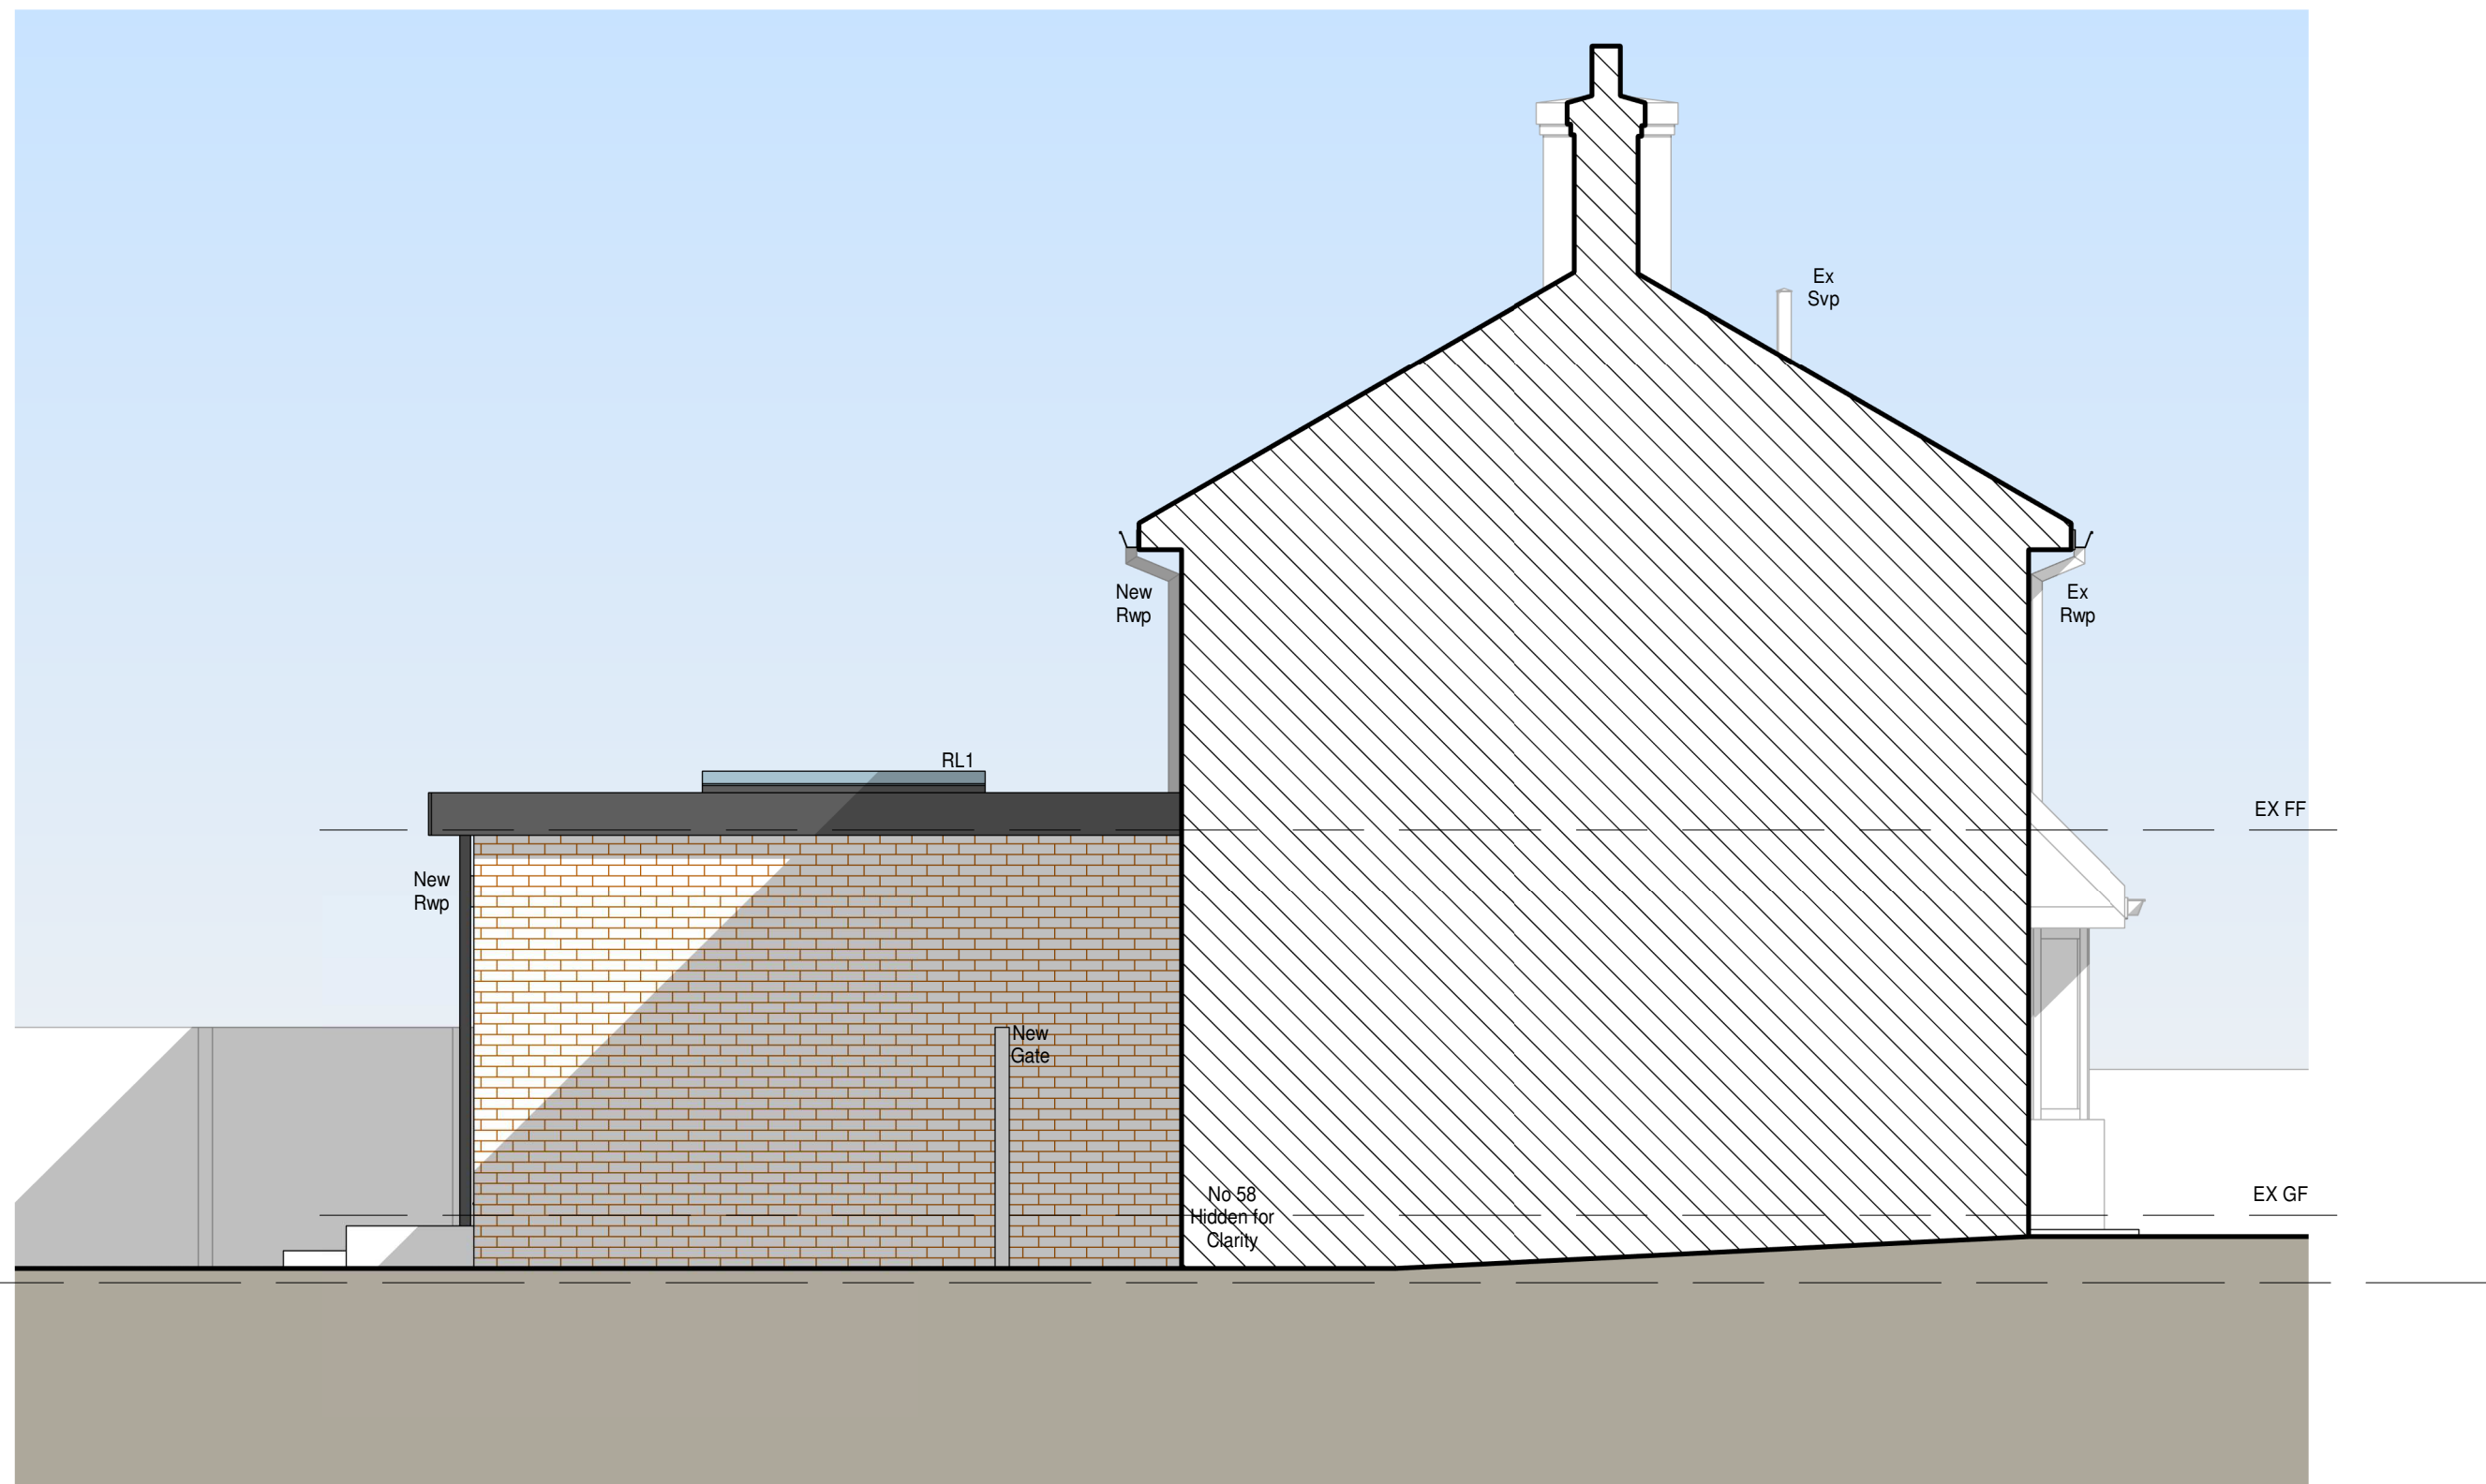

3 Proposed East Elevation
1 : 50



4 3D View

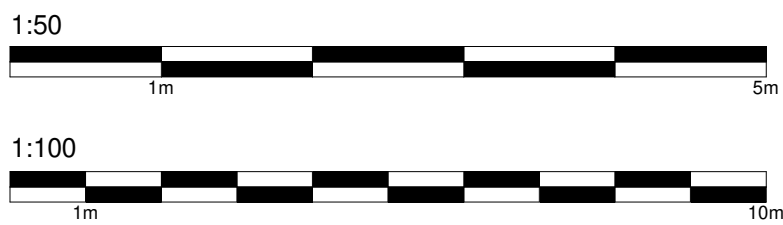

A Add Side Door and 08/01/2026 GHM
Decking/Stairs

HET
HOME EXTENSION TEAM
4 Brand Street, Hitchin, Hertfordshire, SG5 1HX
Tel: (01462) 440099 E-mail: hitchin@het.co.uk

CLIENT:
Mr Stannard

PROJECT:
56 Wilshire Crescent
Hitchin
Hertfordshire
SG4 0PQ

DRAWING TITLE:
Single Storey Rear Extension, following
Demolition of Existing Outbuilding, with Proposed
Decking and Stairs to Rear Garden

Proposed Elevations & 3D View

SCALE:	DATE:	DRAWN:	CHECKED:
1 : 50	15/12/2025	GHM	DC/TB
DWG. NO.	REV.		
HET-1863/02	A		