




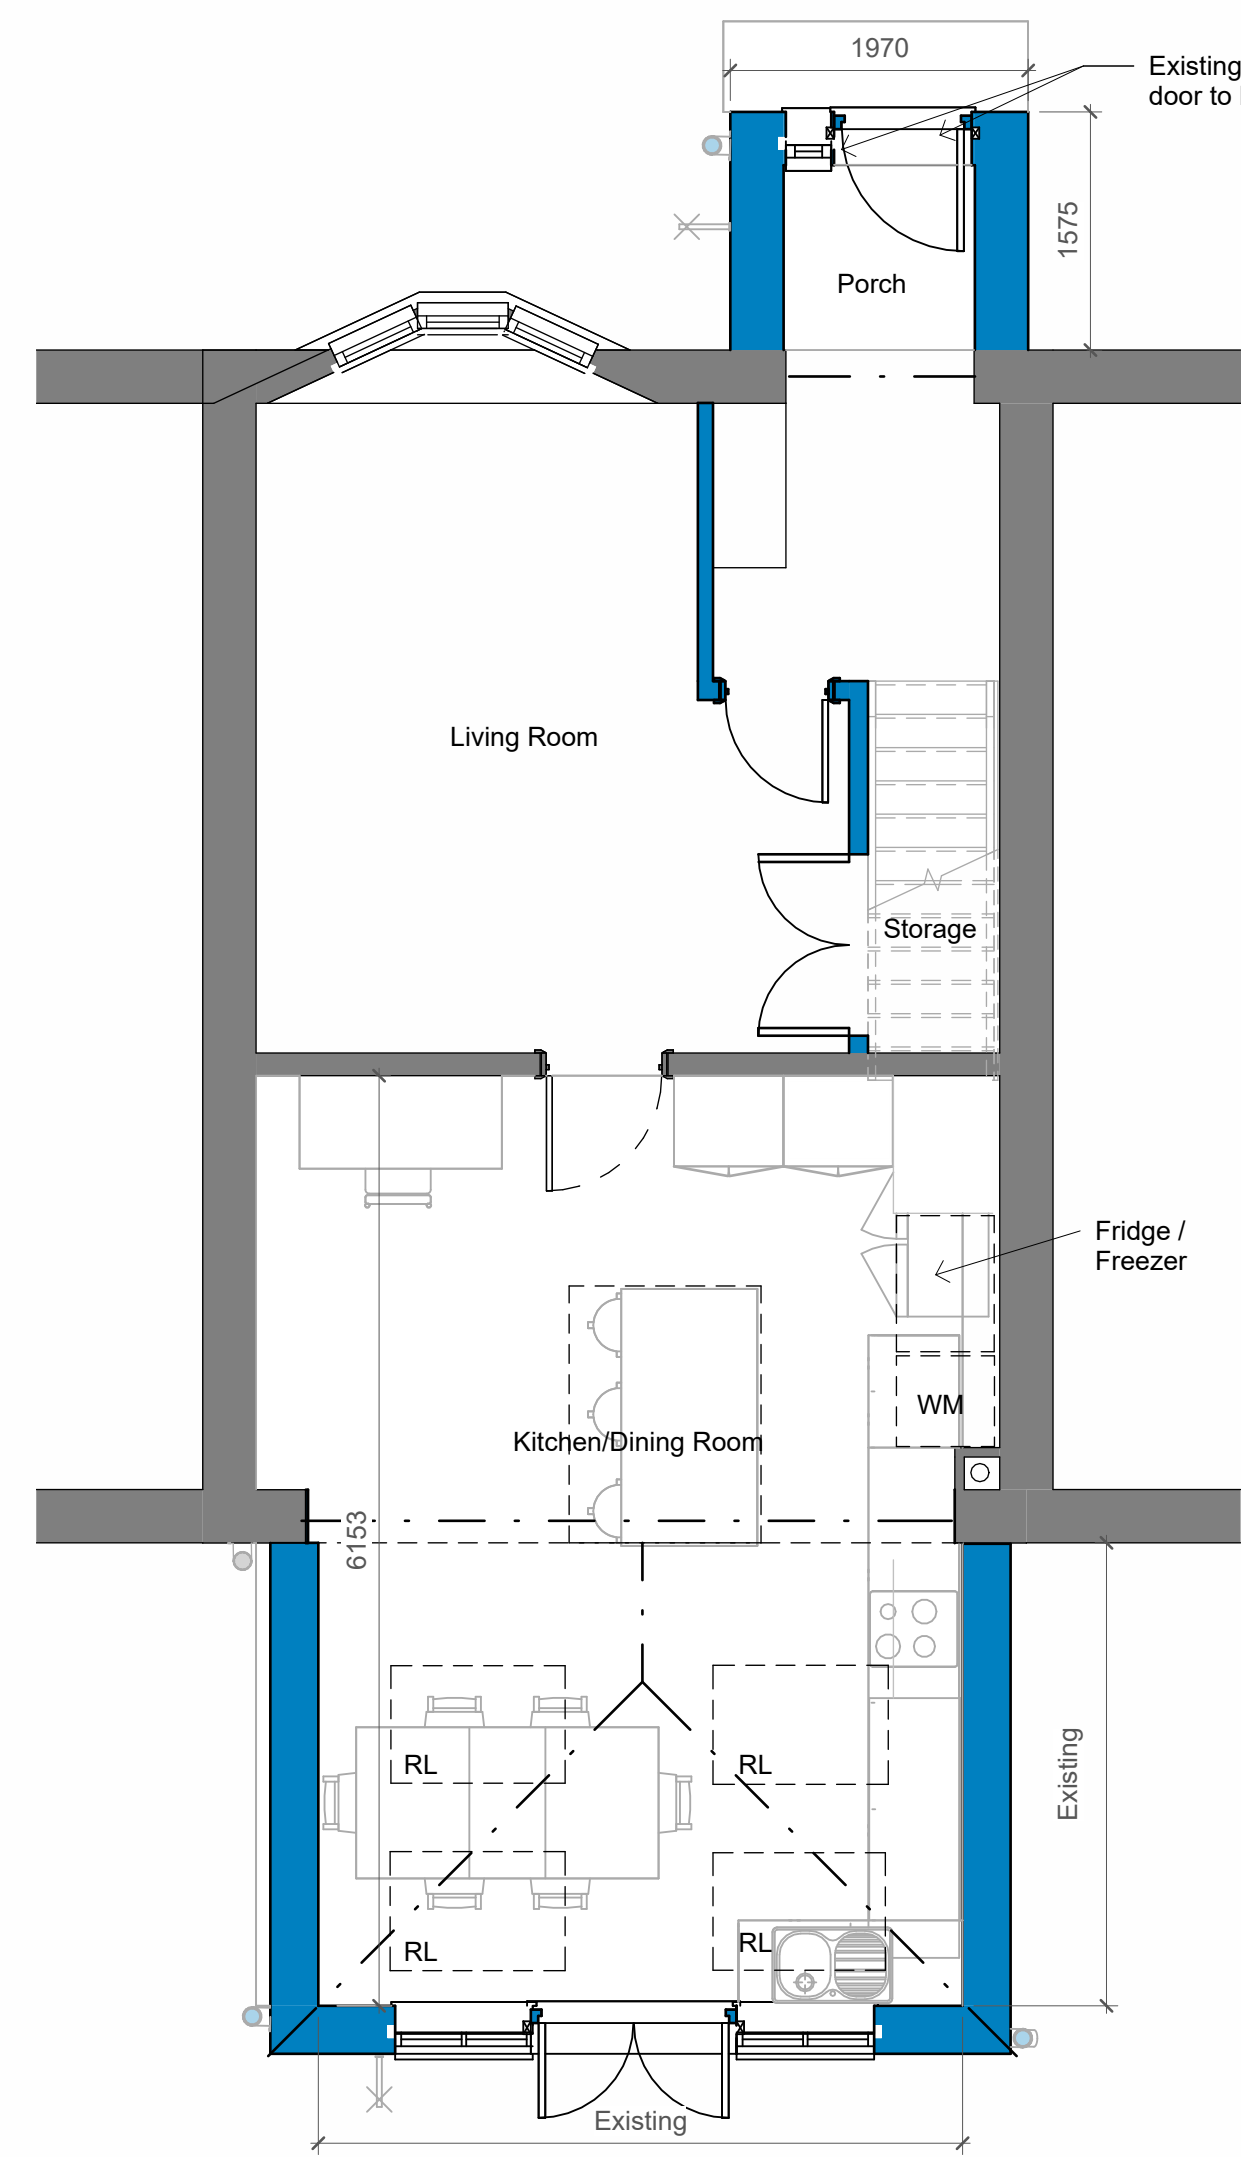

1 Ground Floor - As Proposed  
1 : 50

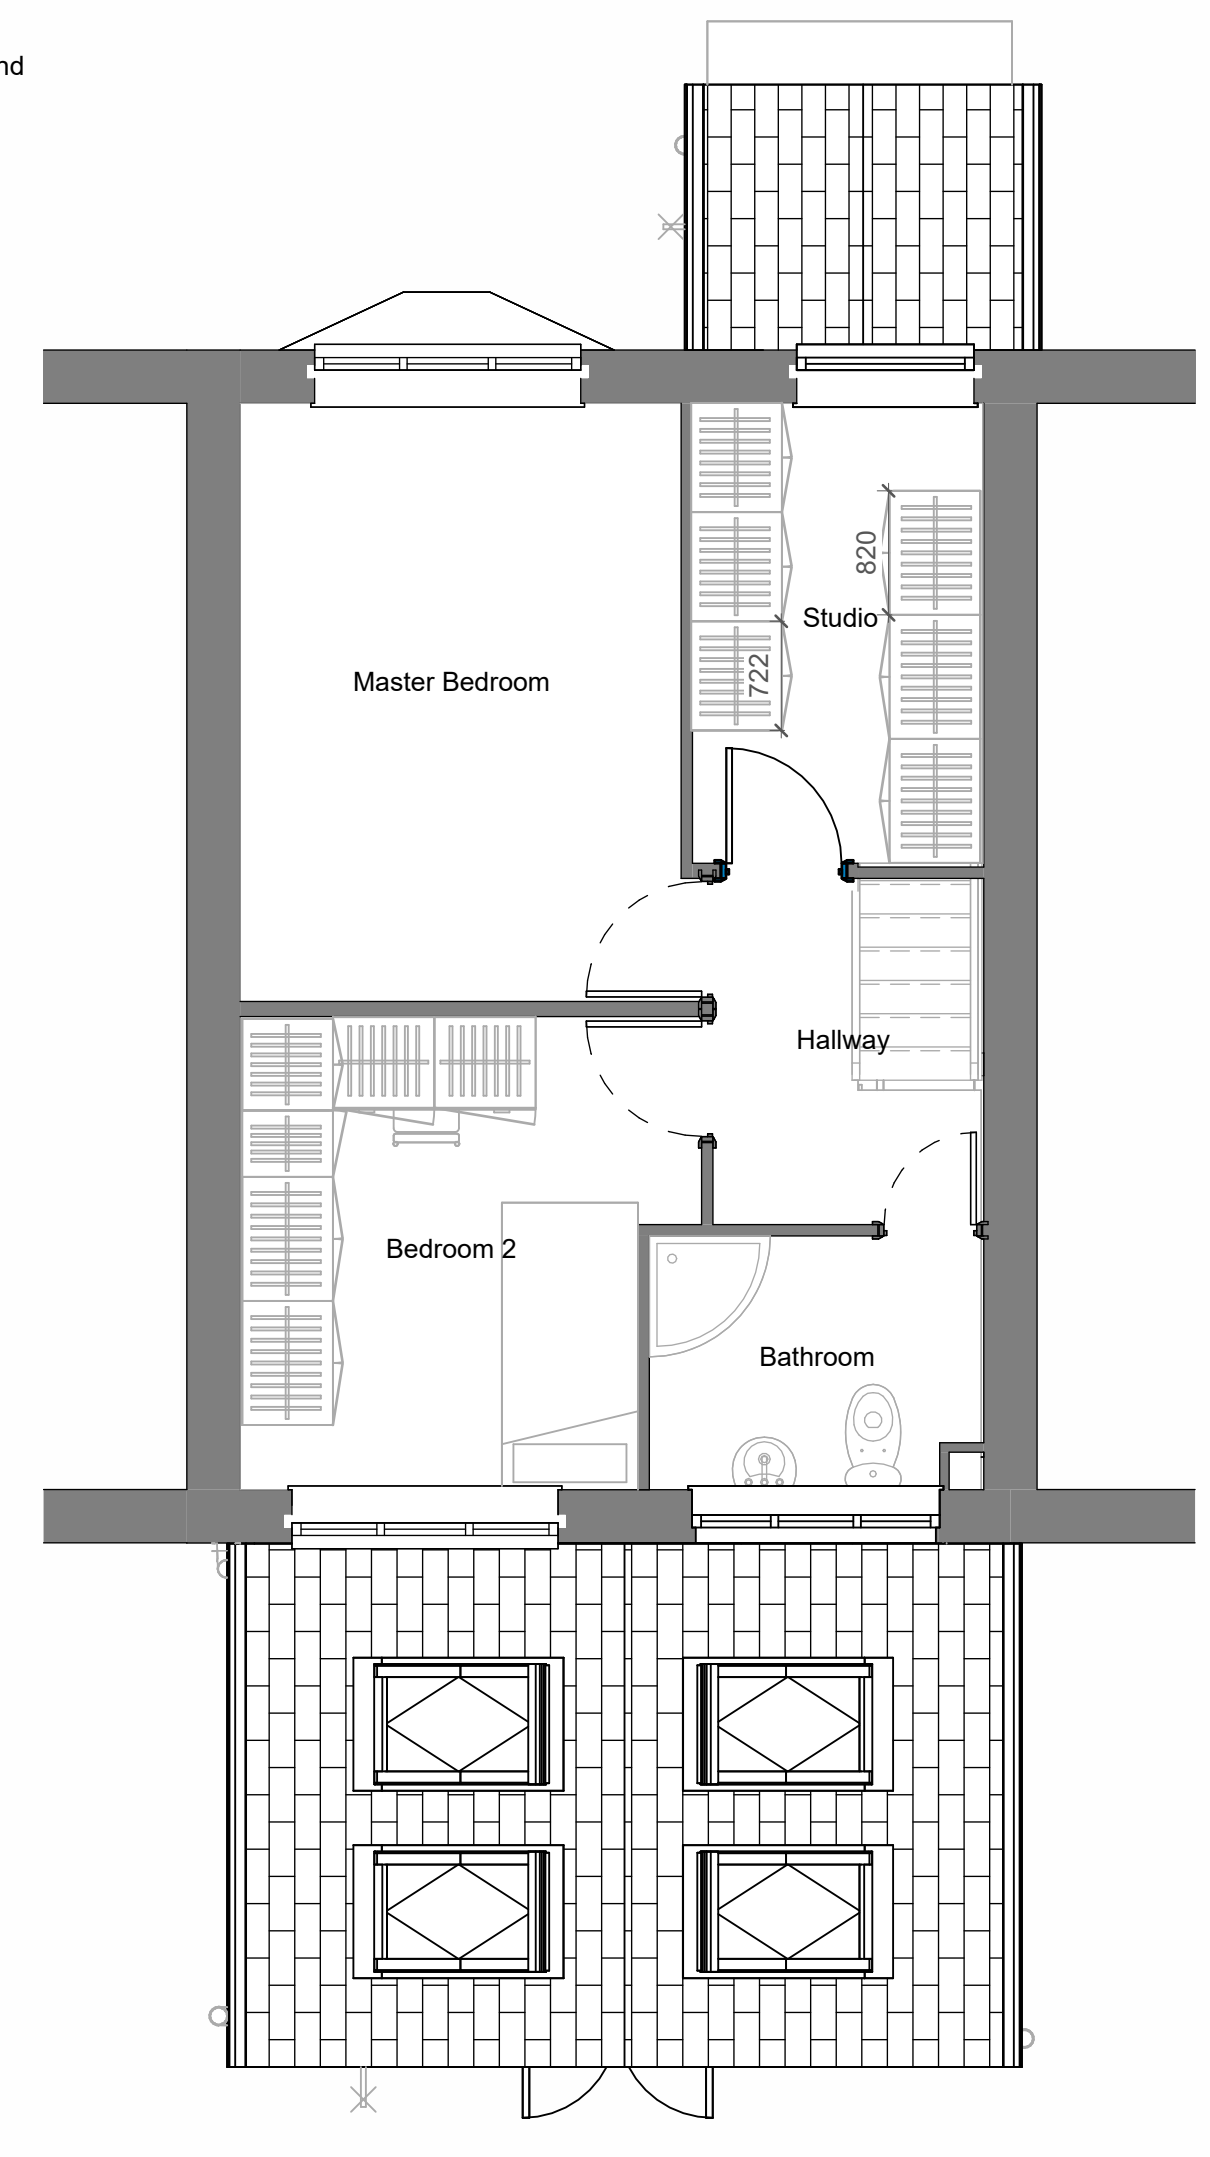


2 First Floor - As Proposed  
1 : 50

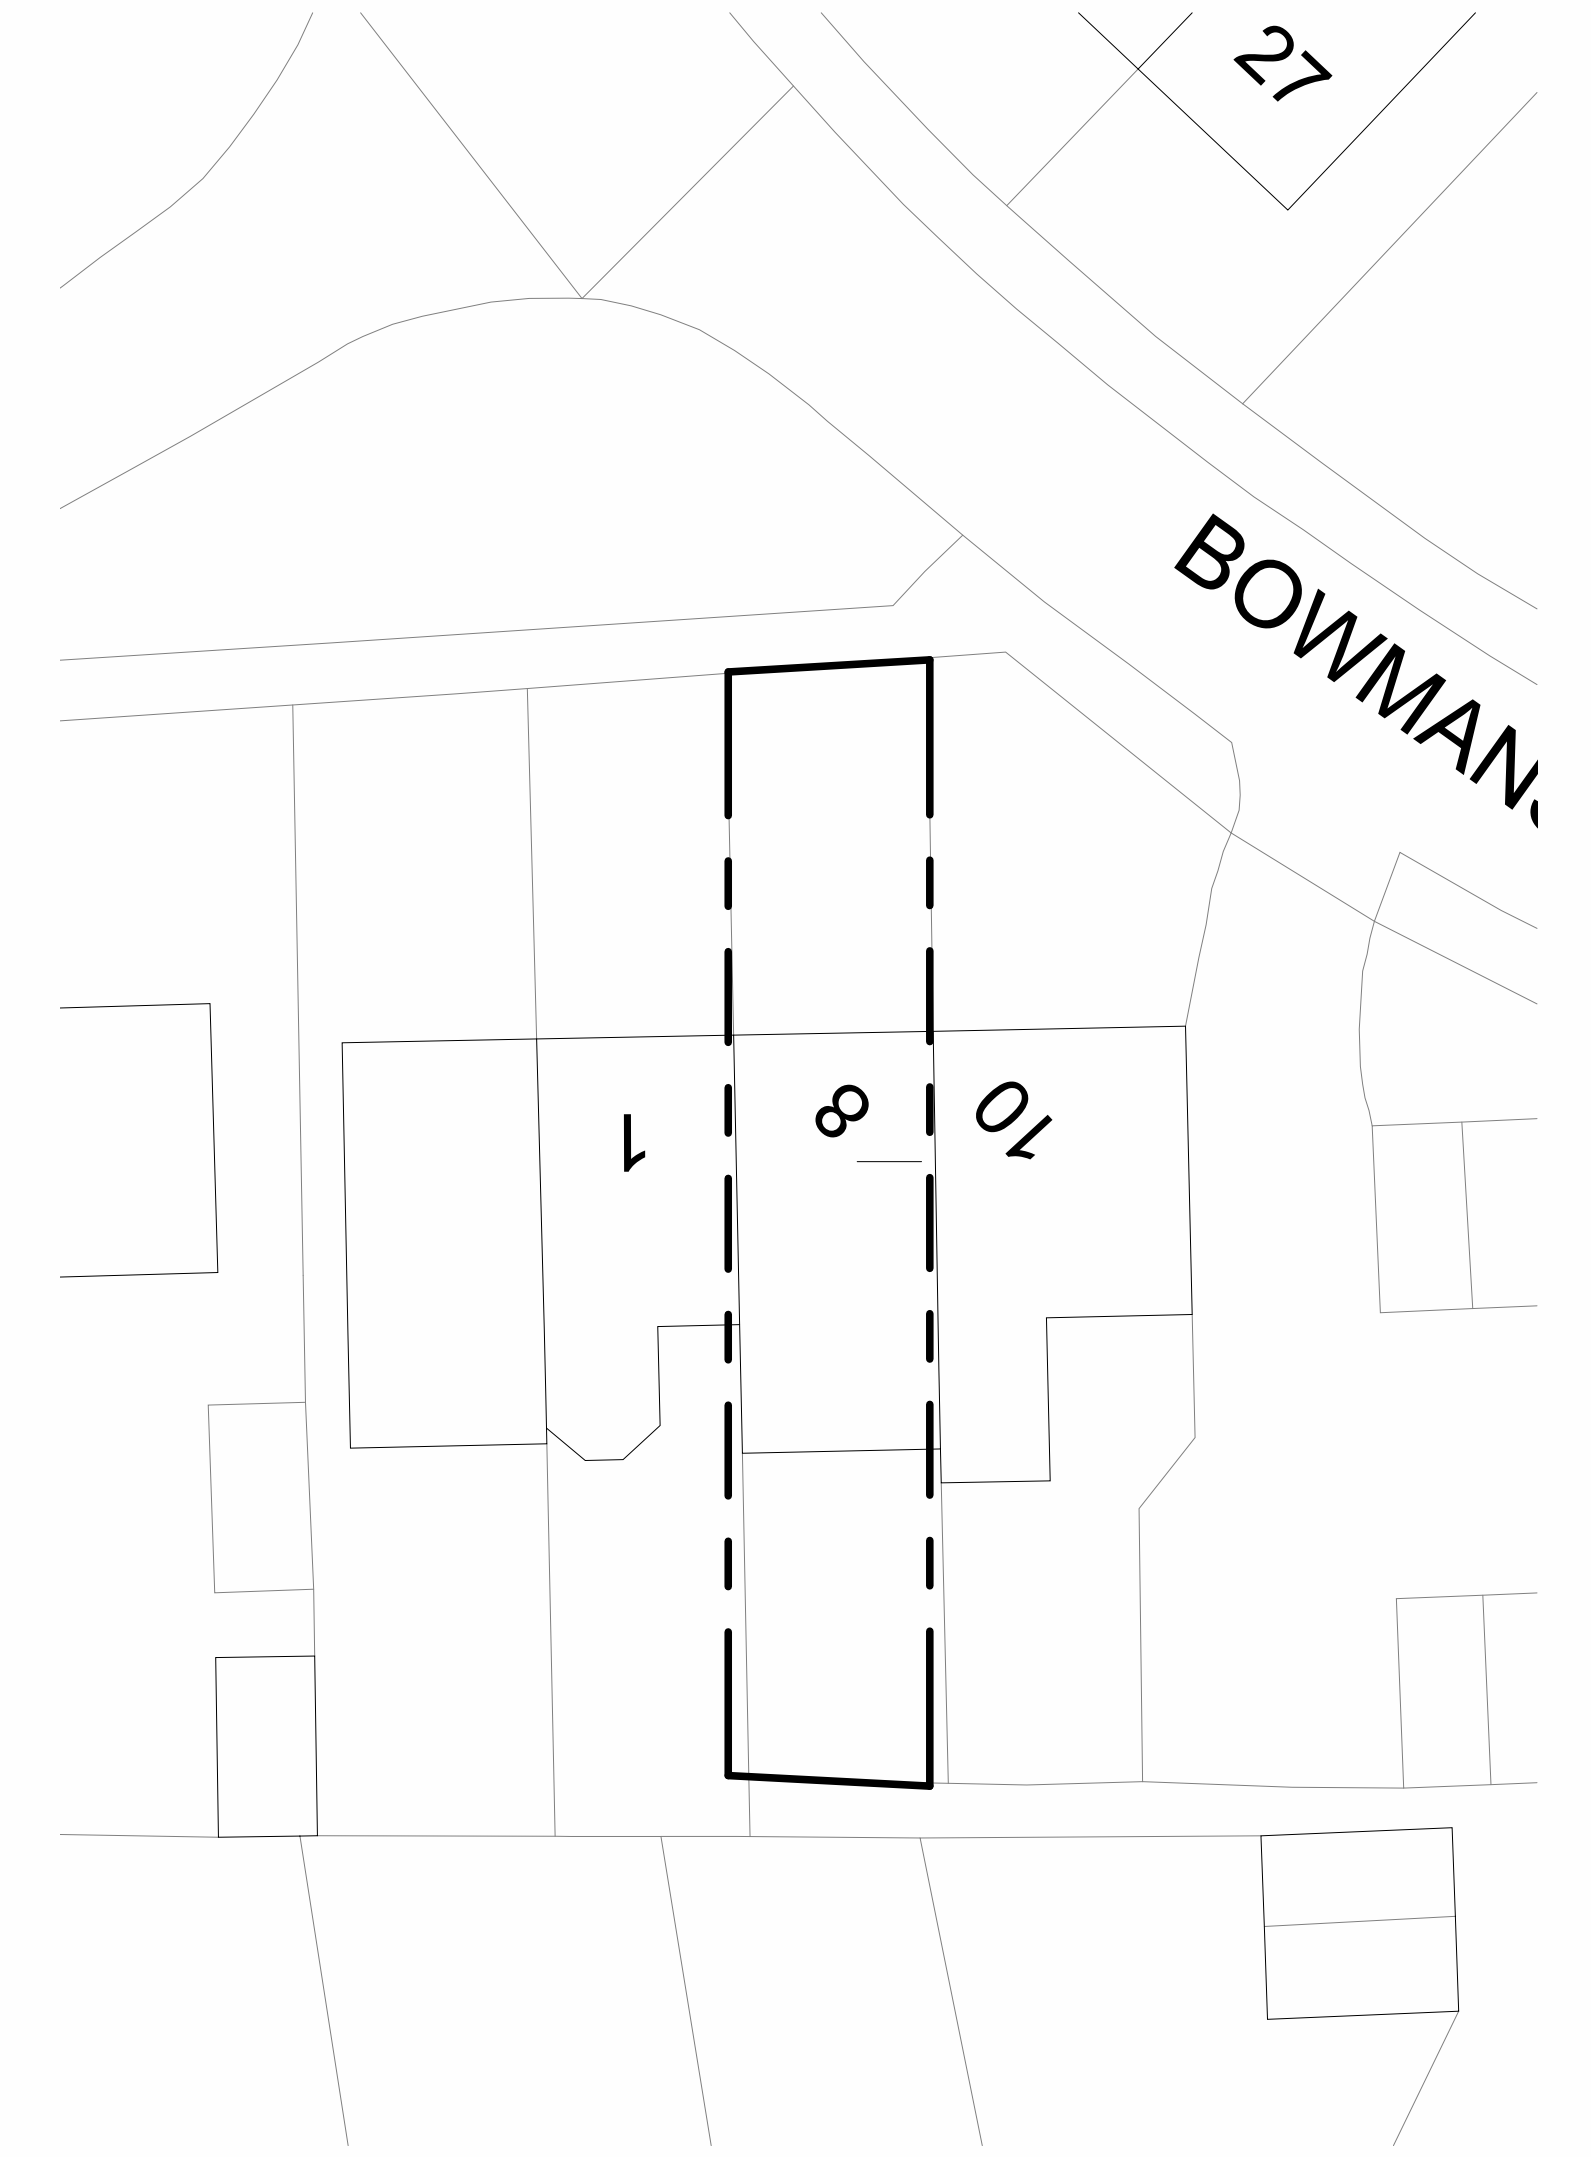


7 Block Plan - As Proposed  
1 : 200




3 Front Elevation (N) - As Proposed  
1 : 50

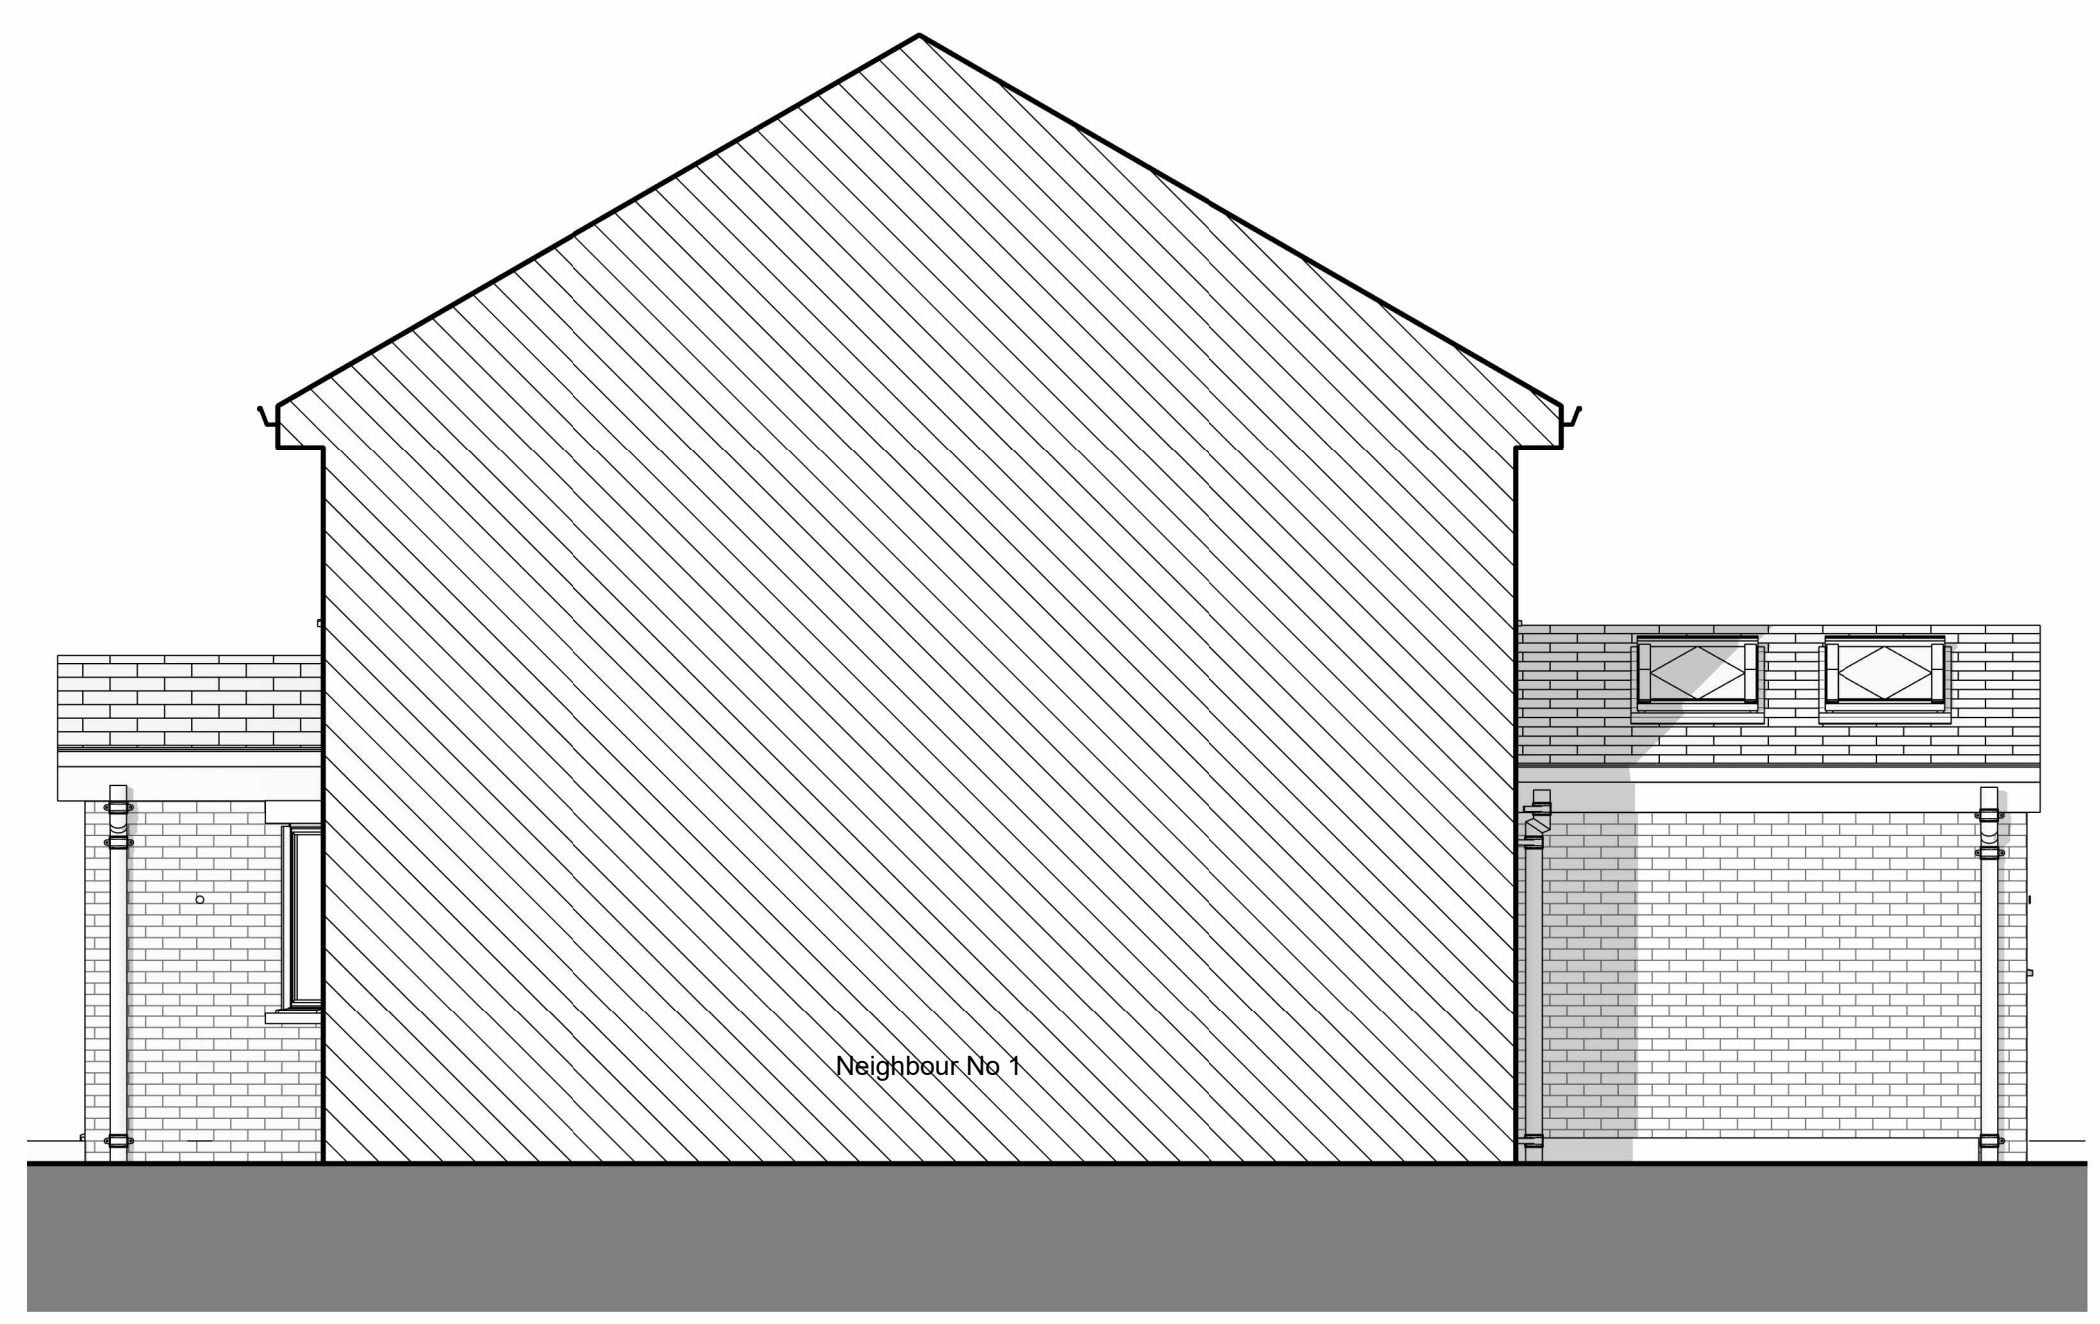

6 Side Elevation (W) - As Proposed  
1 : 50

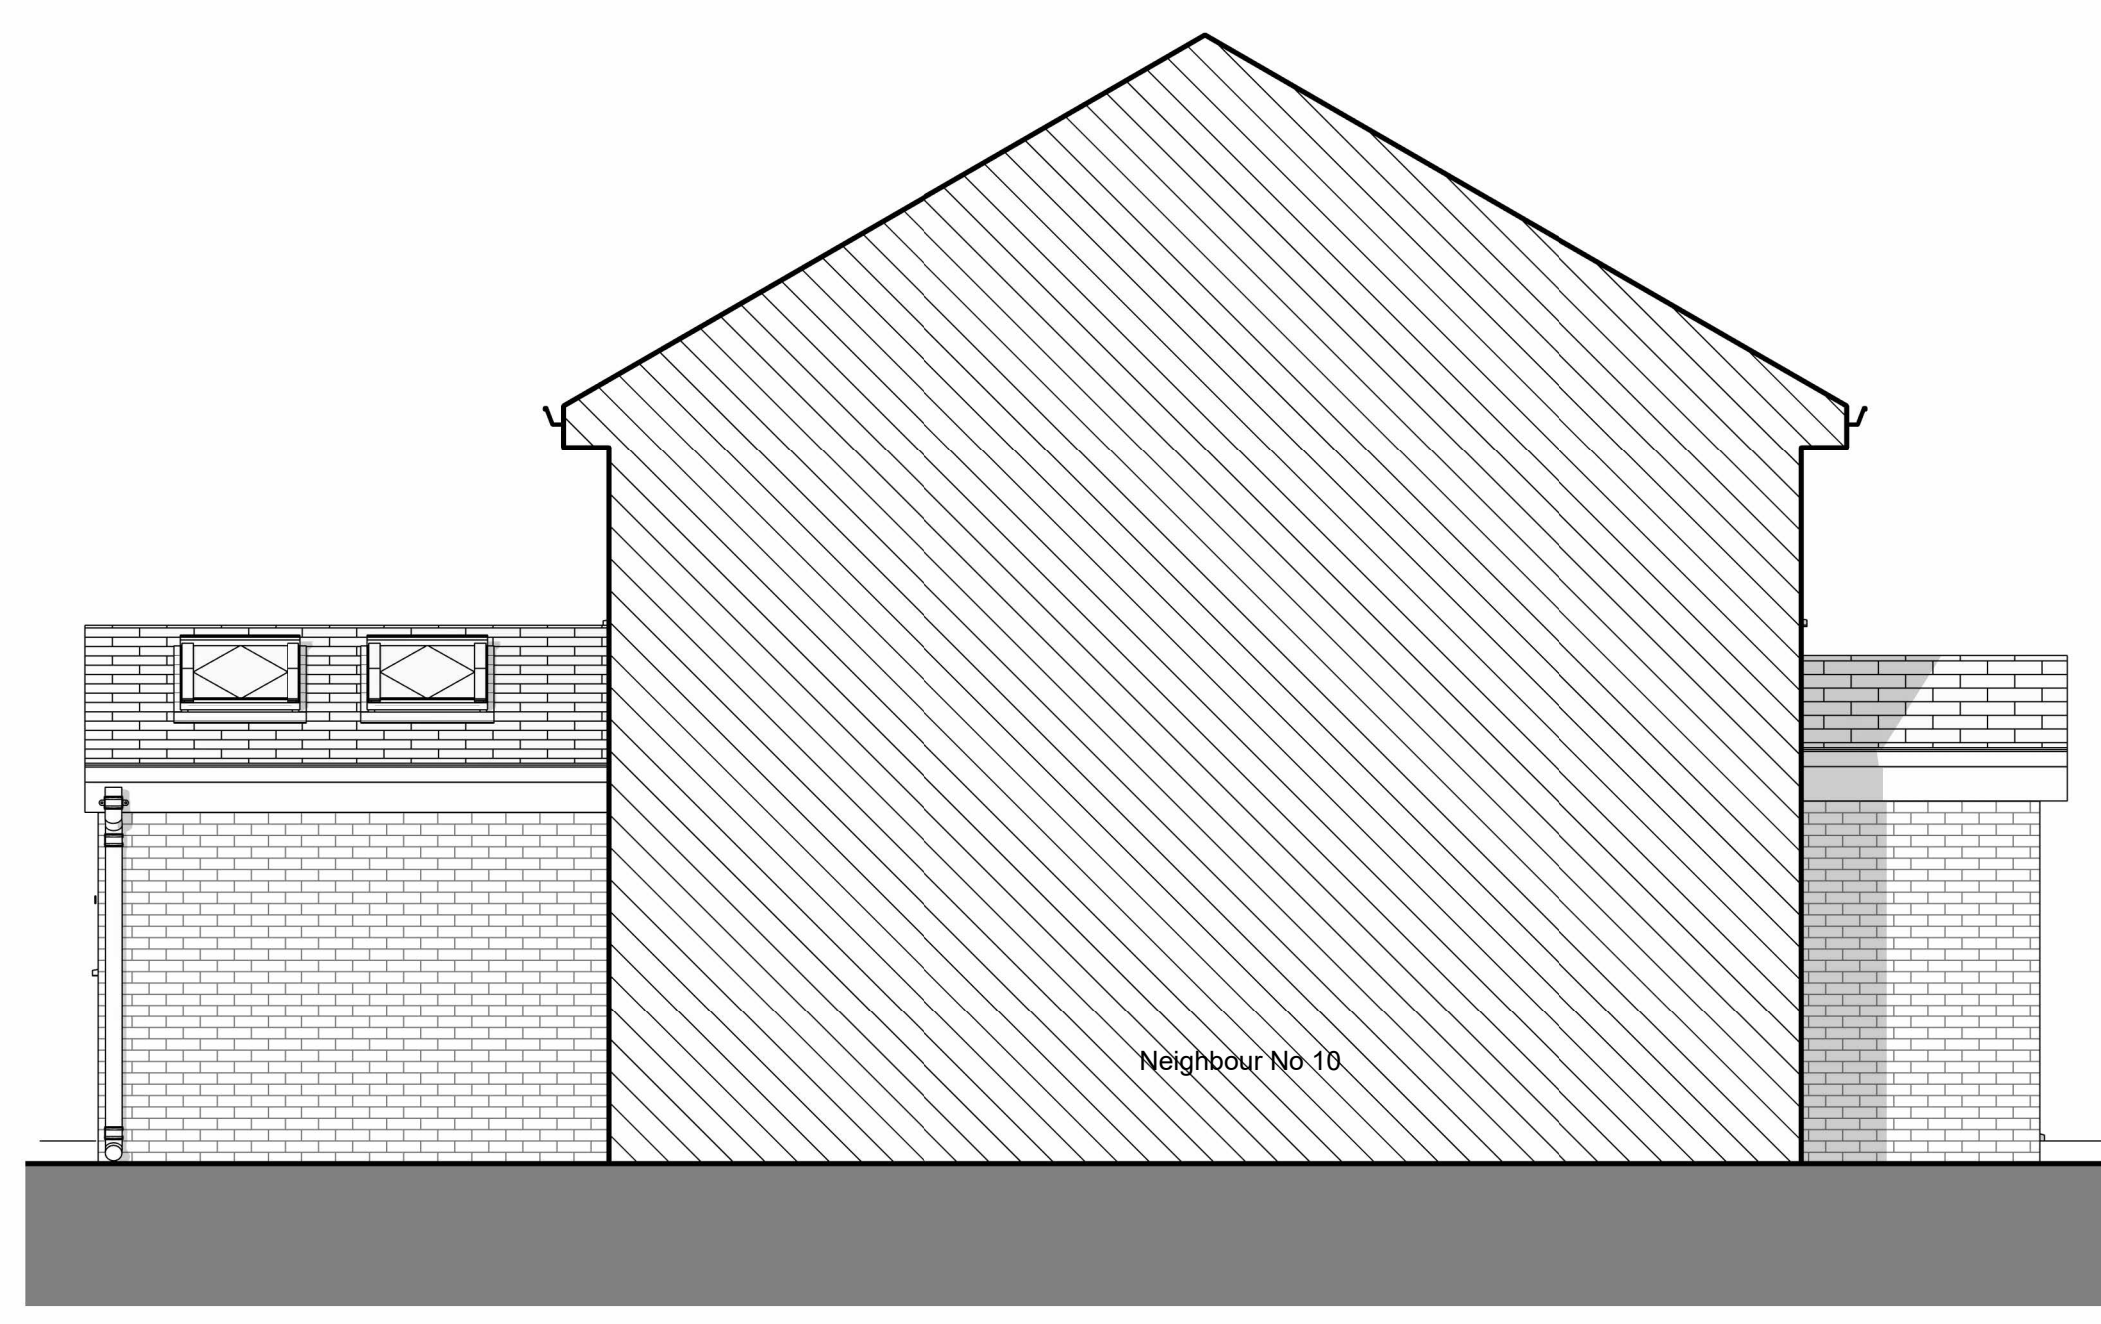

5 Side Elevation (E) - As Proposed  
1 : 50

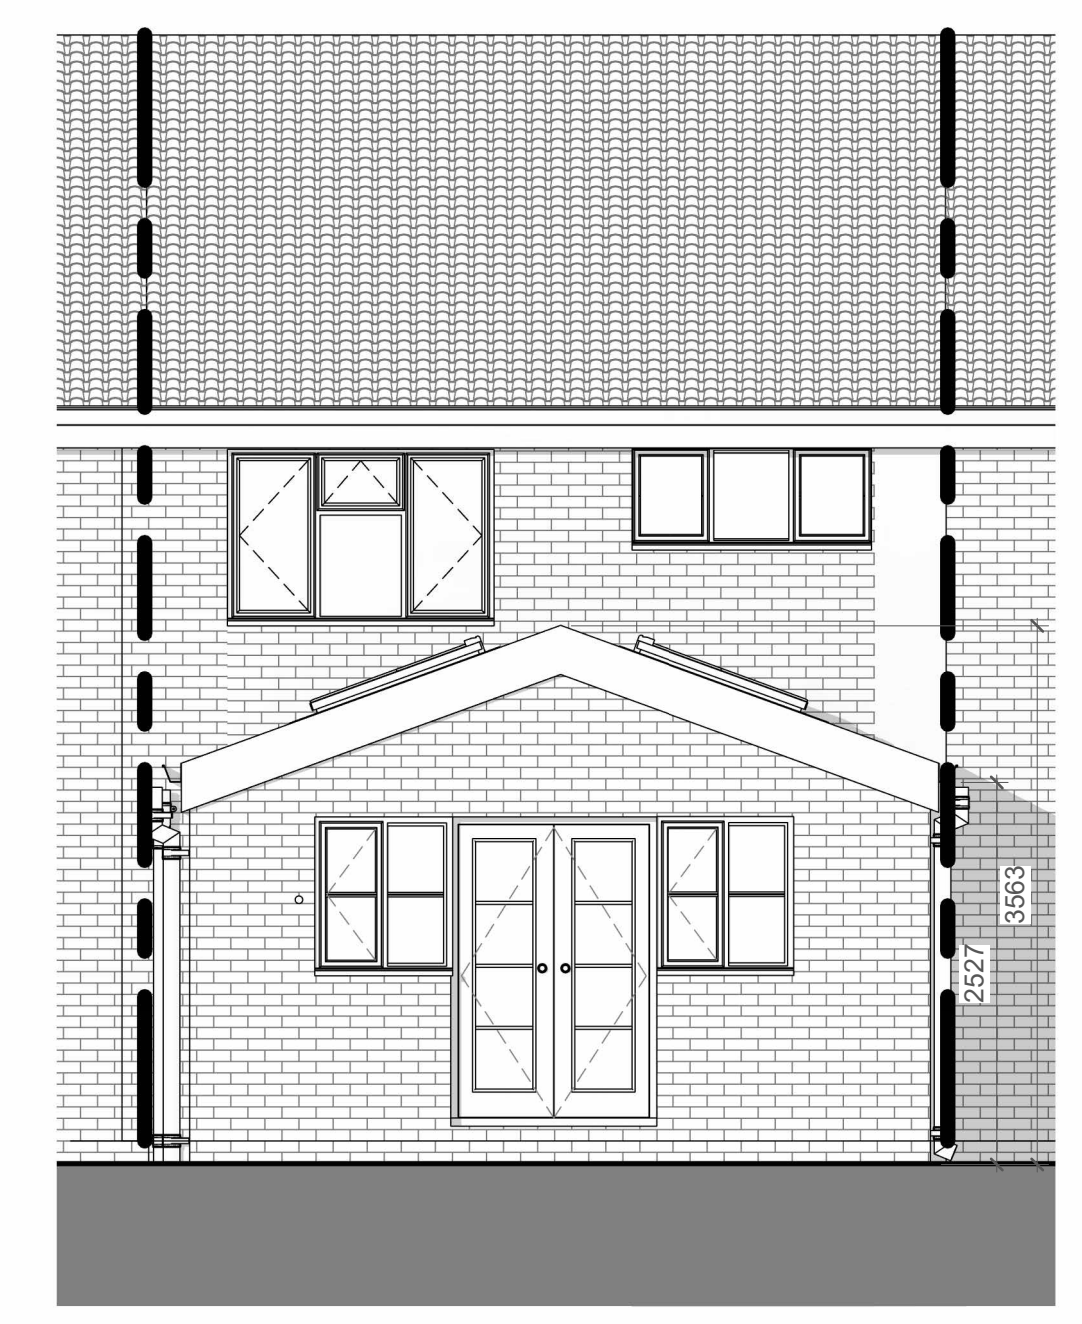

4 Rear Elevation (S) - As Proposed  
1 : 50

**MATERIALS**

**Roof**  
to match main roof/ aluminium glazed


**Walls**  
to match existing.

**Doors**  
White UPVC to match existing.

**Windows**  
White UPVC to match existing.



8 Location Plan  
1 : 1250

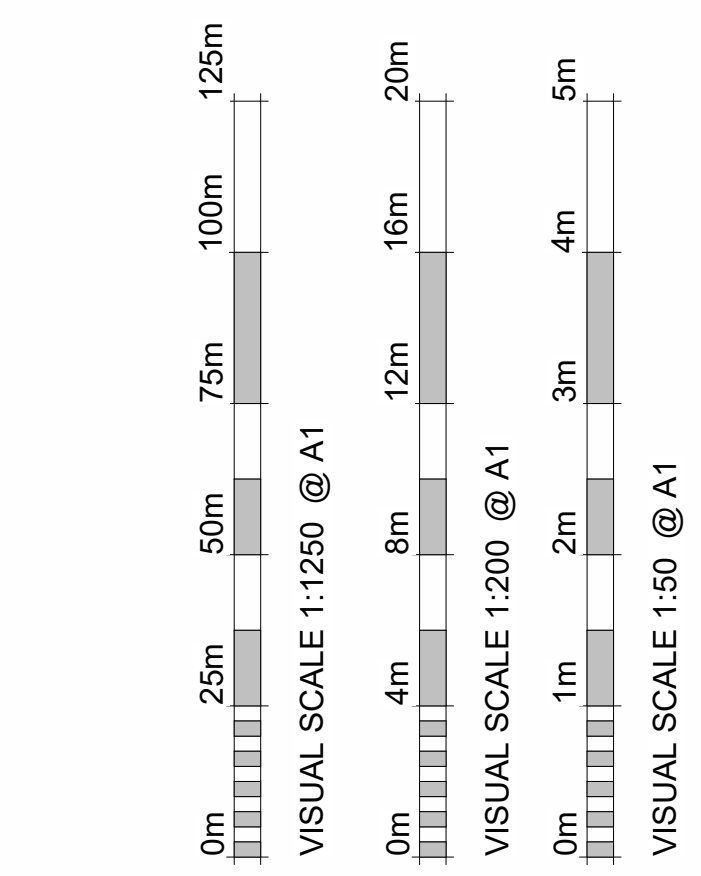

| Revision Number | Revision Description | Revision Date | Issued by |
|-----------------|----------------------|---------------|-----------|
|                 | Revision             |               |           |

**Planning**

Status:

Dimensions, areas and levels where given are only approximate and subject to site survey.  
All dimensions are to be checked on site. Figured dimensions only are to be taken from this drawing.  
This drawing is to be read in conjunction with all relevant consultants and/or specialists drawings/documents and any discrepancies or variations are to be notified to the Architect before the affected work commences. This drawing is copyright and remains the property of the Architects.



telephone: 01462 453931  
email: info@croearchitects.co.uk  
web: www.croearchitects.co.uk

Project:  
8 Bowmans Avenue,  
Hitchin,  
SG4 9QD

Client:  
Anjana Ganatra & Andrew James

Drawing name:  
As Proposed

|                     |       |                |          |
|---------------------|-------|----------------|----------|
| Scale: As indicated | at A1 | Drawing number | Revision |
| Date: 03-25         |       | 25015 - 010    |          |
| Drawn by: AB        |       |                |          |