



Scale 1:50 at A2 Size

 

REPRODUCTION NOTICE
This drawing is the property of MAJ DESIGN and must not be copied or passed to a third party, in whole or part, without prior written consent of MAJ DESIGN.


NOTES

1. This drawing is copyright © 2024.
2. All dimensions to be checked and confirmed on site.
3. The drawing is not to be used in accordance with the current Building Regulations and to comply with all relevant codes of practice and where applicable the current edition of the relevant British Standard.
4. All work and materials to be in accordance with the current edition of the relevant British Standard.

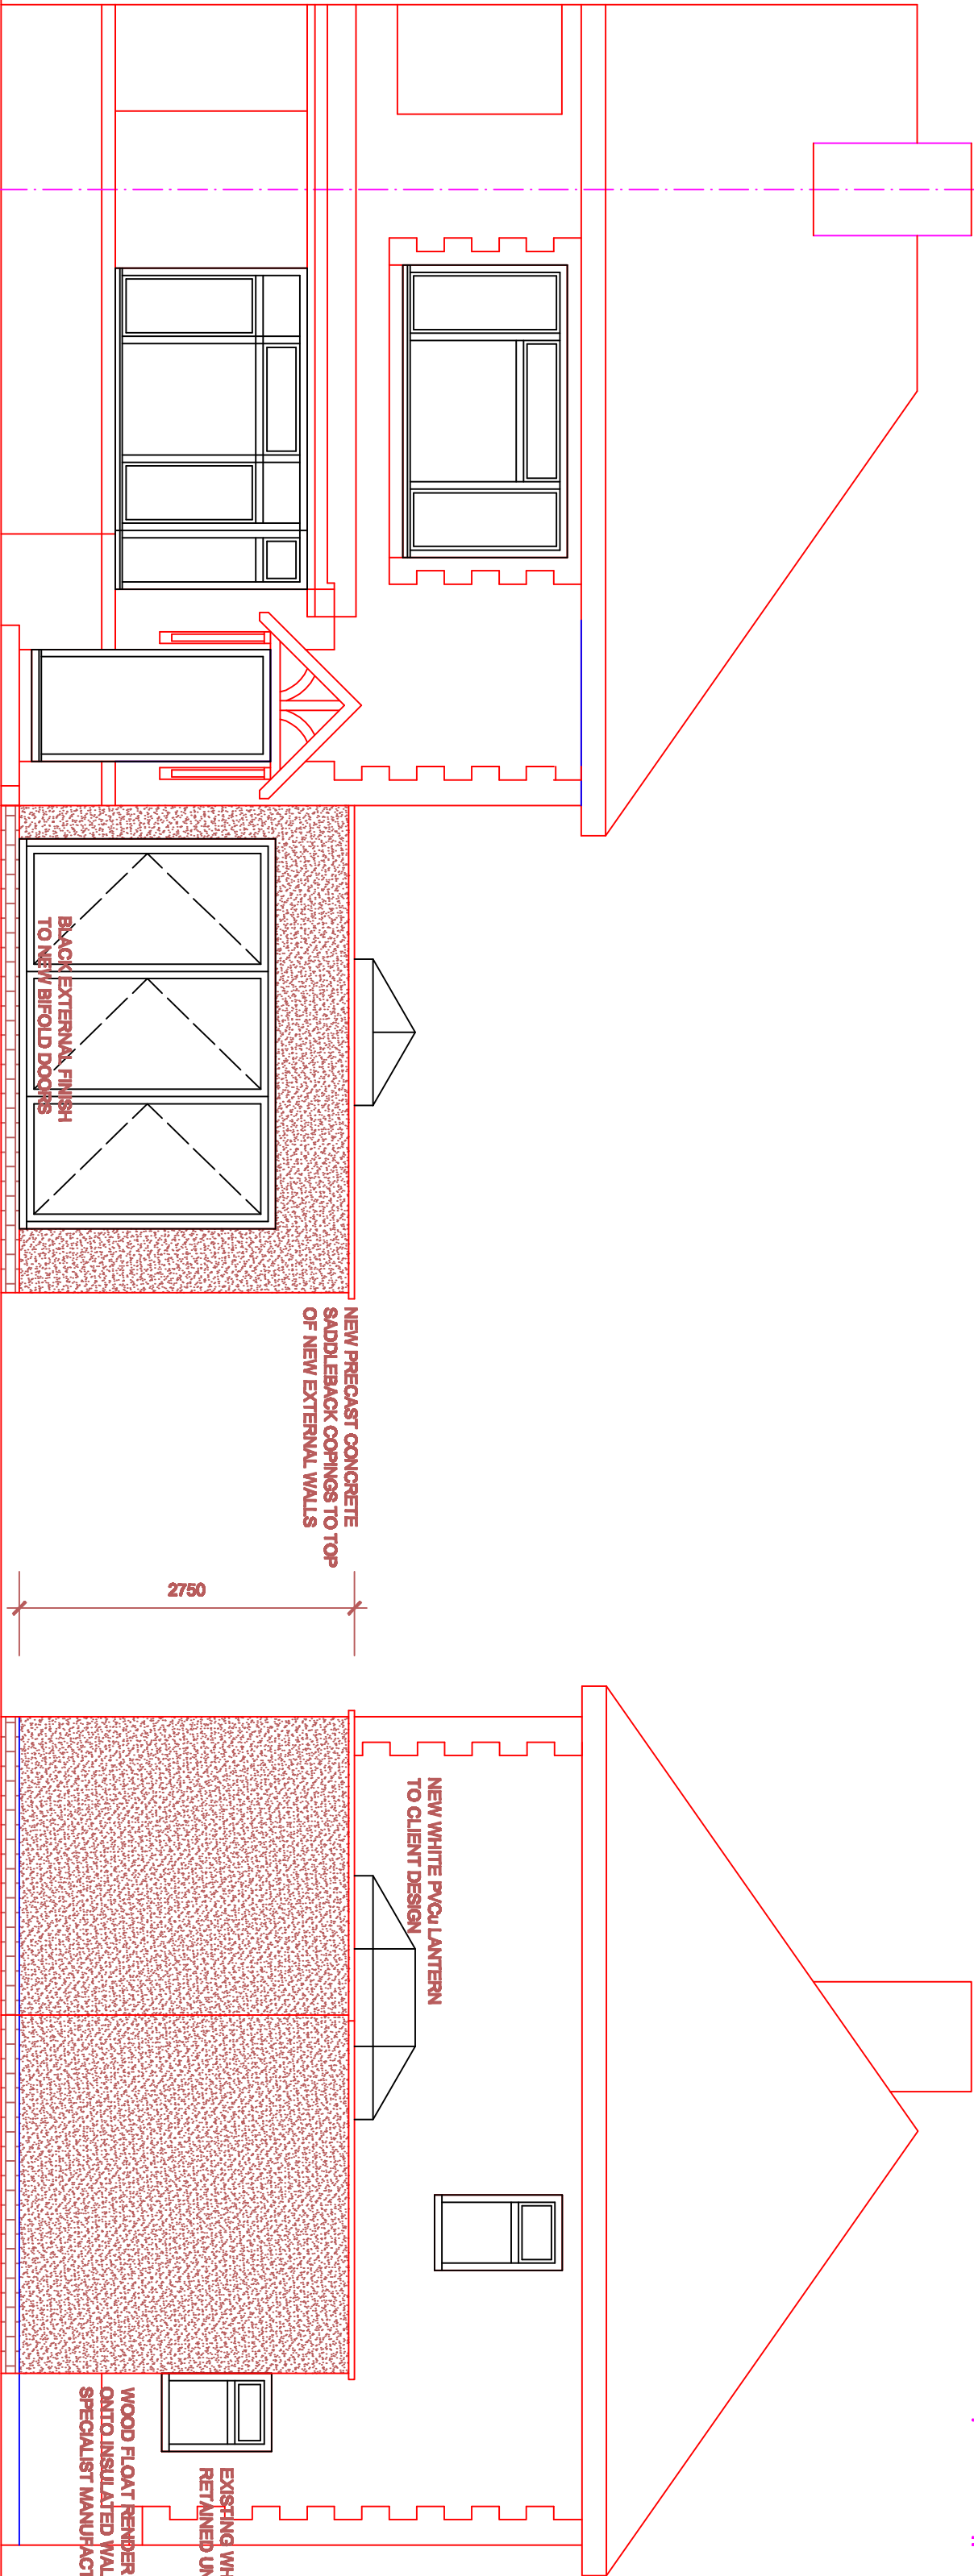

FRONT (STREET) ELEVATION

SIDE ELEVATION

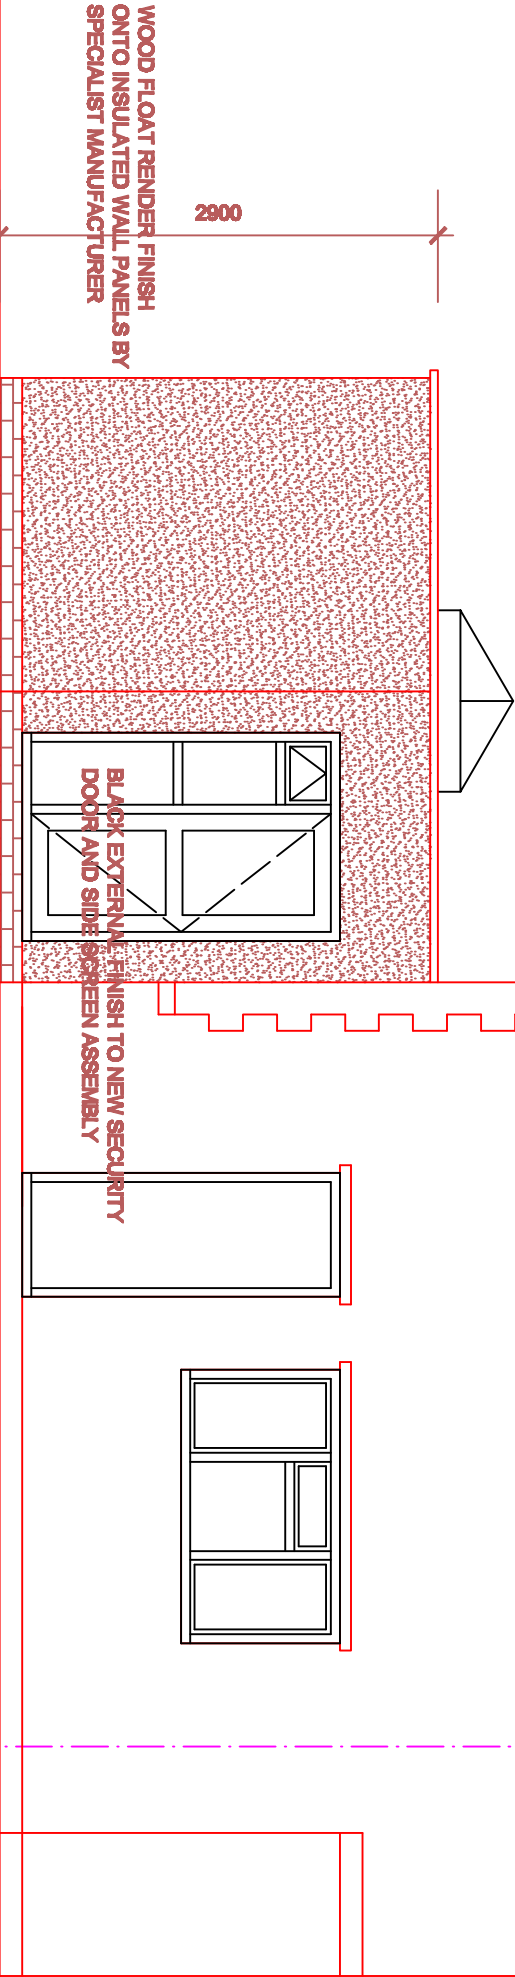

REAR ELEVATION

30 PARK DRIVE
BALDOCK
PROPOSED ELEVATIONS

1:50
NOVEMBER 2024
RW1124.PL11