


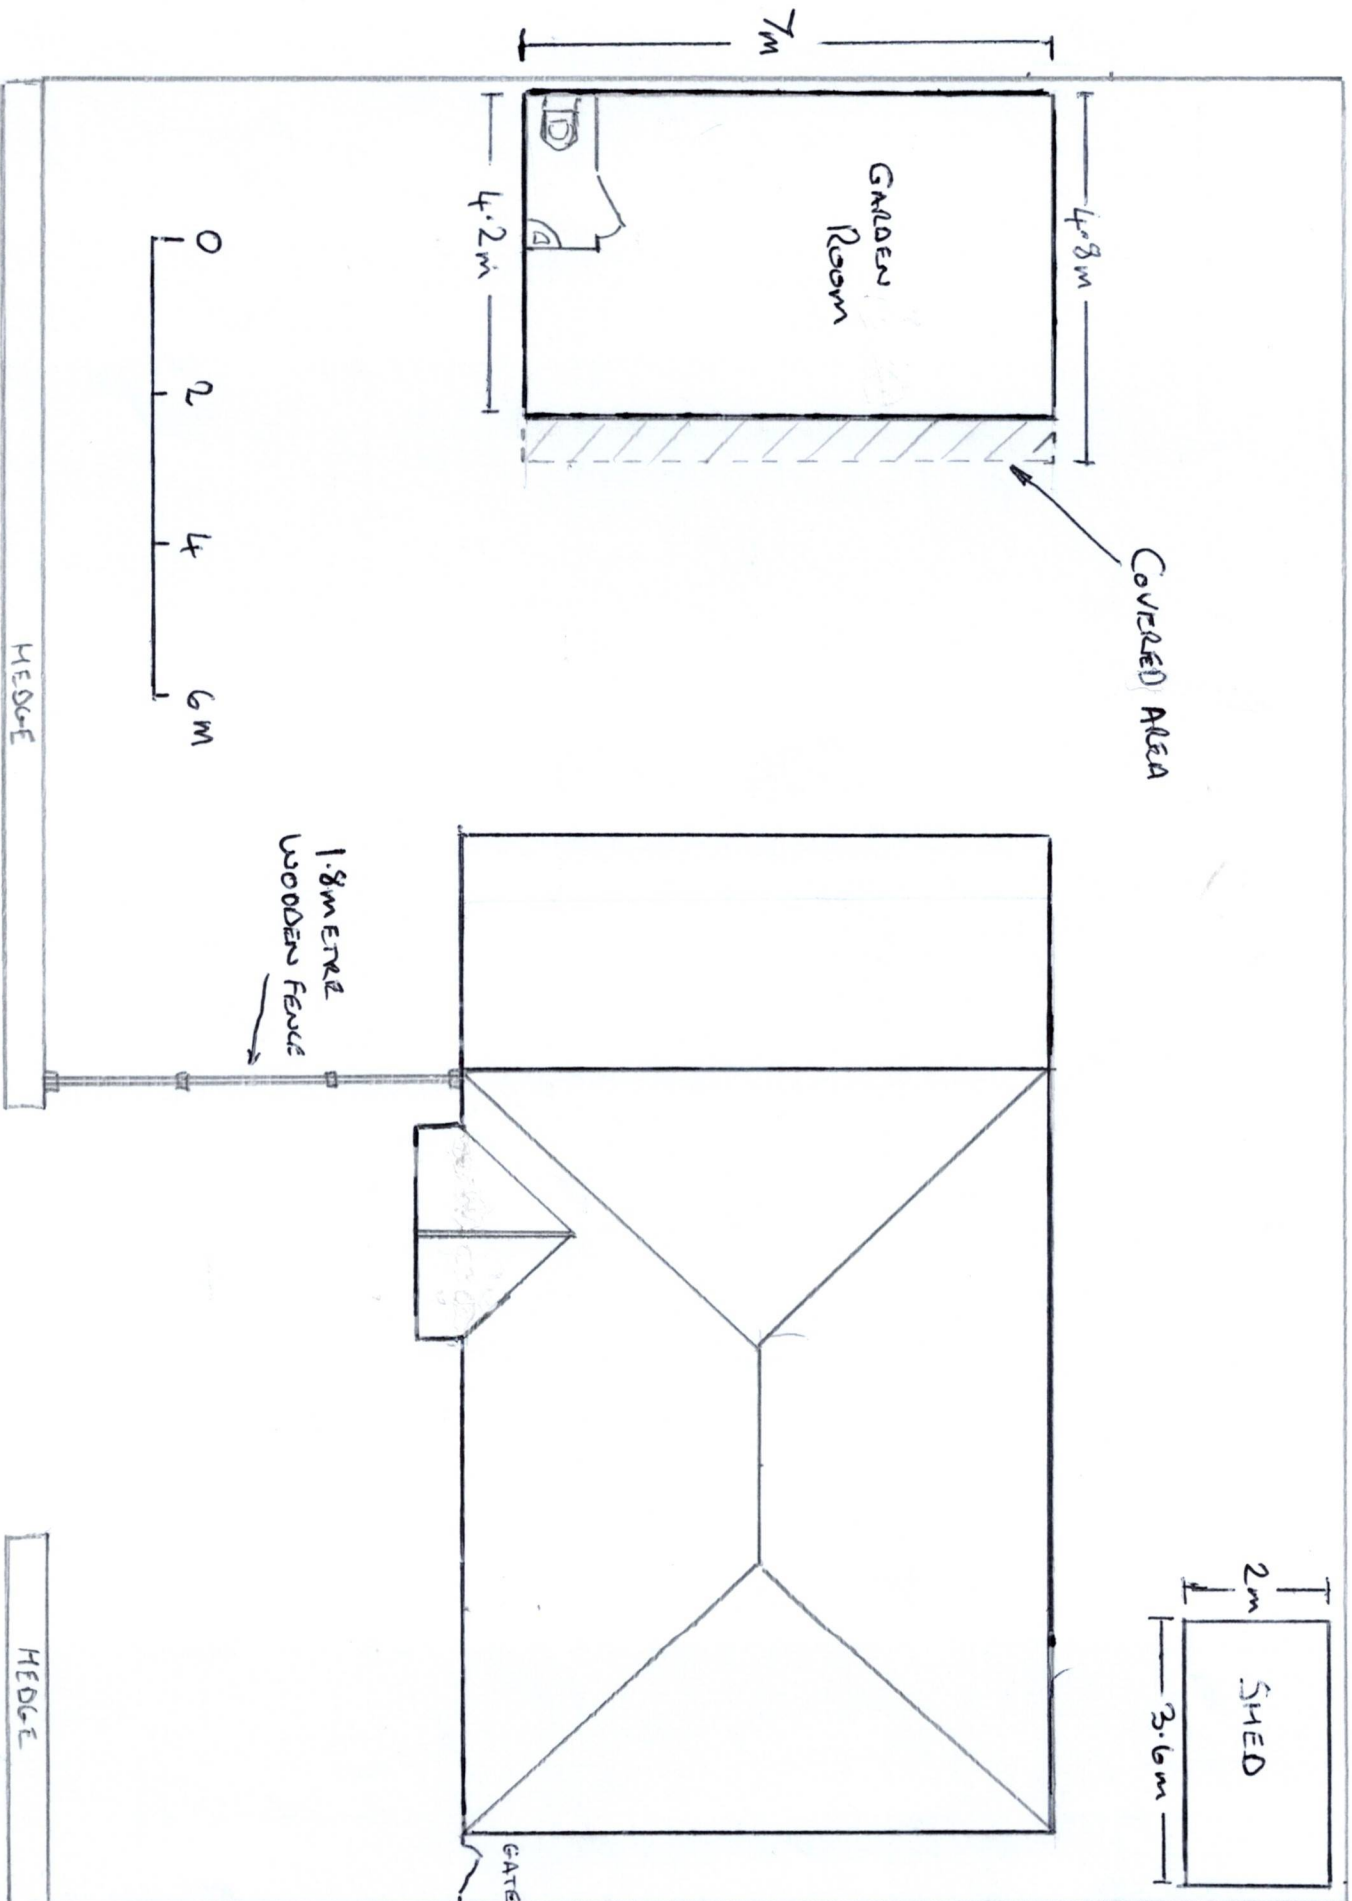

RICHARD LEWIS
 PROJECT : 2A MIDDLE DRIFT, ROYSTON, SG85BU
 TITLE : LOCATION / SITE PLAN
 ORG NO PL/1004/01
 SCALE : 1:100
 DATE 19.08.2024