


GENERAL NOTES:
1. THIS DRAWING IS TO BE READ IN CONJUNCTION WITH THE OTHER RELEVANT CONSULTANTS DRAWINGS.
2. ALL FINISHES ARE TO CONFORM TO THE CURRENT BUILDING REGULATIONS.
3. REFER TO A SEPARATE DOCUMENT FOR THE DESIGNERS RISK ASSESSMENT.
4. ALL WORKS OR MATERIALS INDICATED ON THIS DRAWING ARE TO BE TO THE LATEST RELEVANT BRITISH STANDARDS AND CARRIED OUT IN ACCORDANCE WITH THE BRITISH STANDARDS CODES OF PRACTICE OR RECOGNIZED INSTITUTE OR TRADE ASSOCIATION RECOMMENDATIONS AND PUBLICATIONS.




WEST ELEVATION
Datum 75.00m



SOUTH ELEVATION
Datum 75.00m

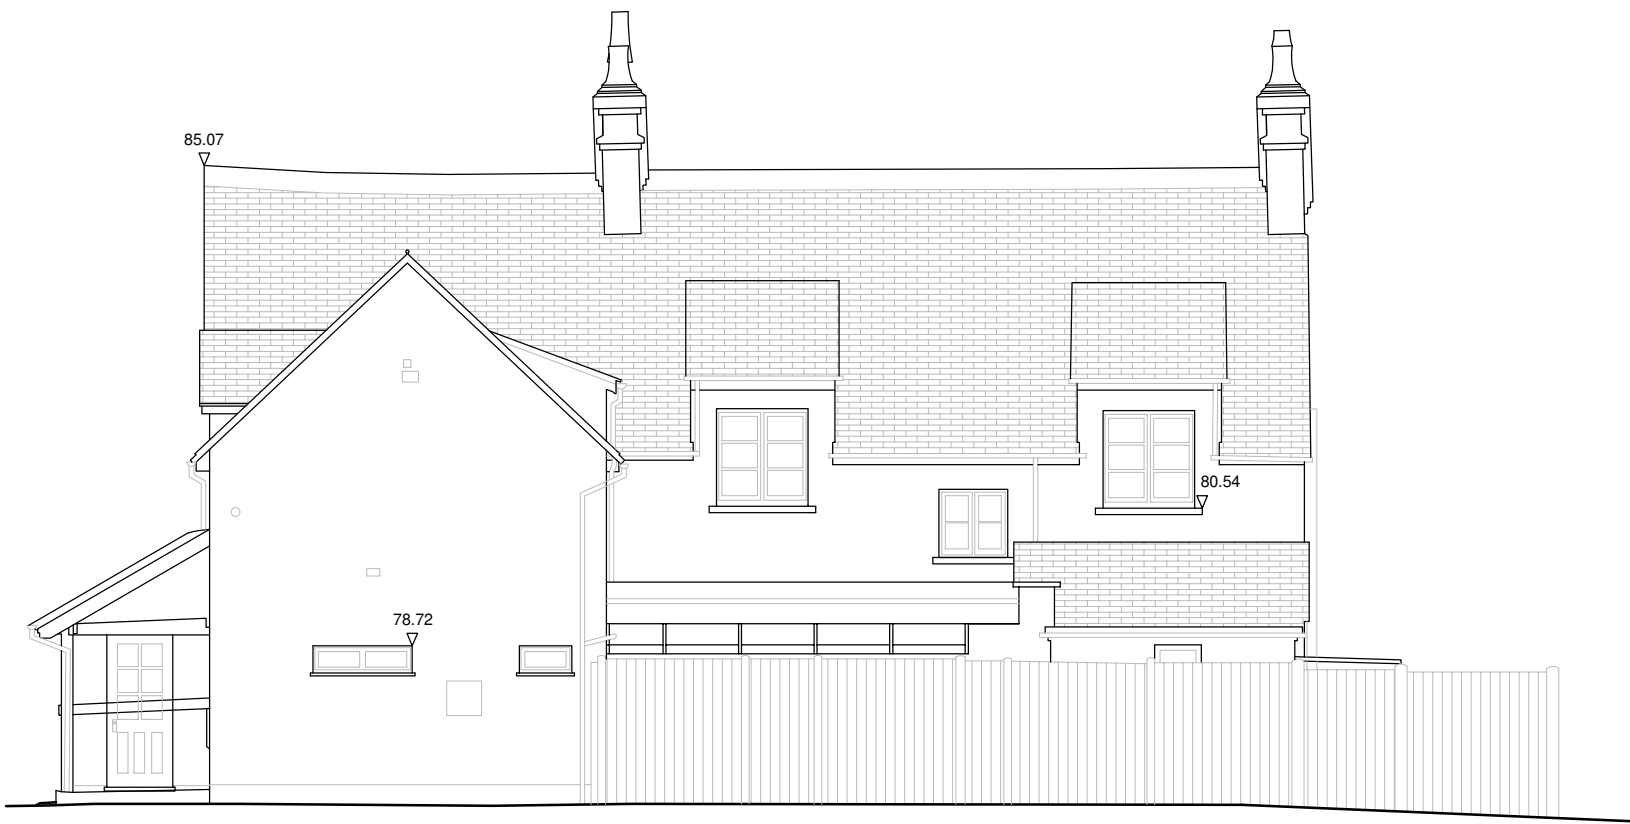

EAST ELEVATION
Datum 75.00m

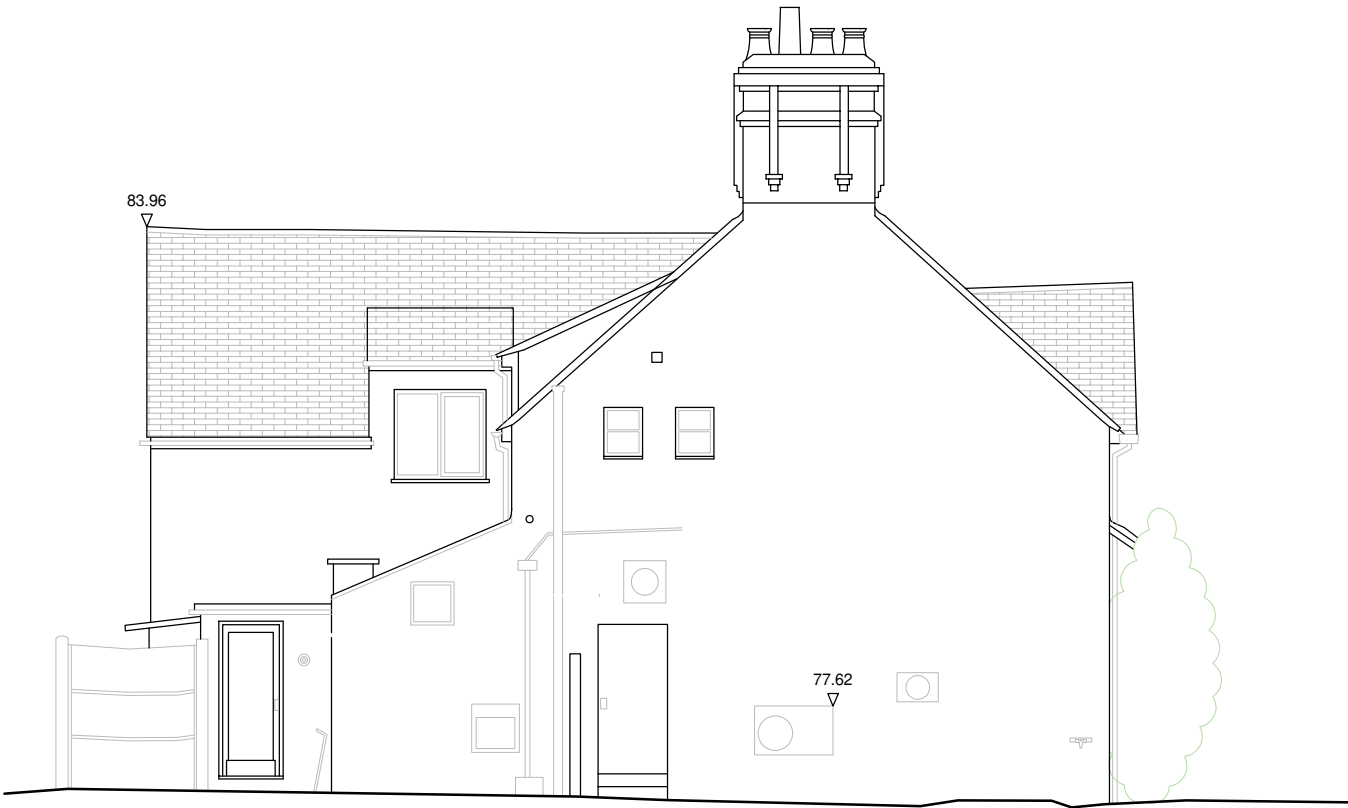

NORTH ELEVATION
Datum 75.00m

Revision	Date	Description	Drawn	Checked
P1	Aug 2025	Preliminary	AC	



Lansdowne House
25-26 Hampshire Terrace
Portsmouth PO1 2QF
Hampshire England
Tel: (023) 92 755 333
E-Mail: admin@plcarchitects.com
Web: www.plcarchitects.com

Client :

Project :
Motte & Bailey
Hitchin
SG5 3QD

Drawing Title :
Existing Elevations

Drawn By	Date	Checked By	Date	Approved By	Date
AC	Aug' 25				
Drawing No.	Revision:	Scale:			
25.4585.051	P1	1:100 @ A2			
PLC ARCHITECTS © COPYRIGHT RESERVED 2021 NOT TO BE SCALED. DIMENSIONS TO BE CHECKED ON SITE SCALING ONLY FOR LOCAL AUTHORITY PURPOSES					

1:100 scale

