



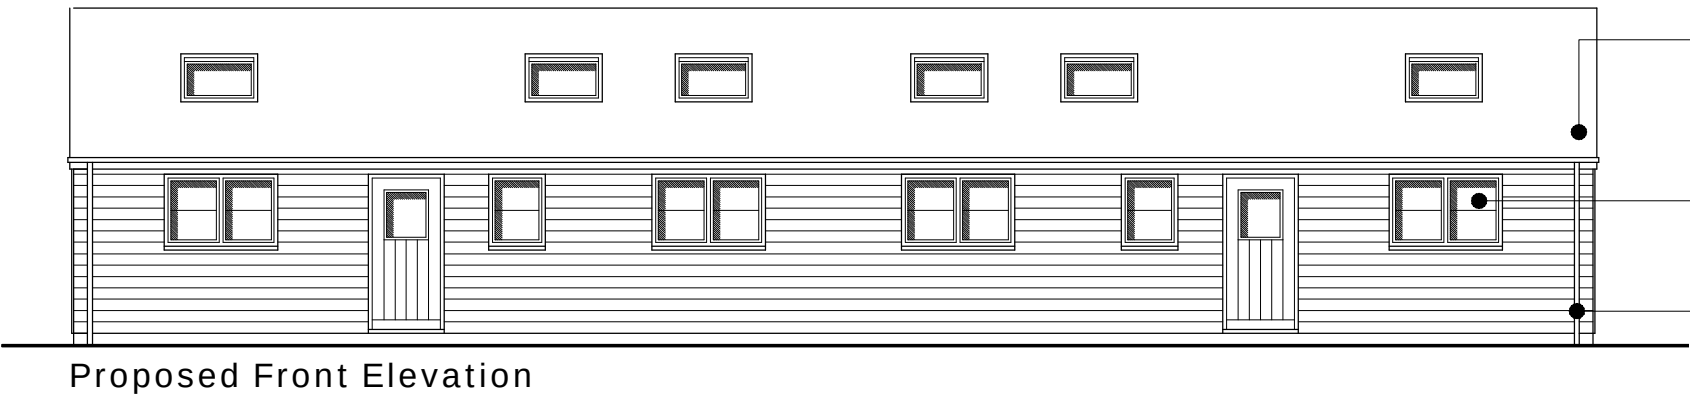


Proposed Front Elevation

- Roof finished in agricultural style insulated profiled roof sheeting
- Black framed windows and doors installed to new development
- External walls to be finished in weather board cladding

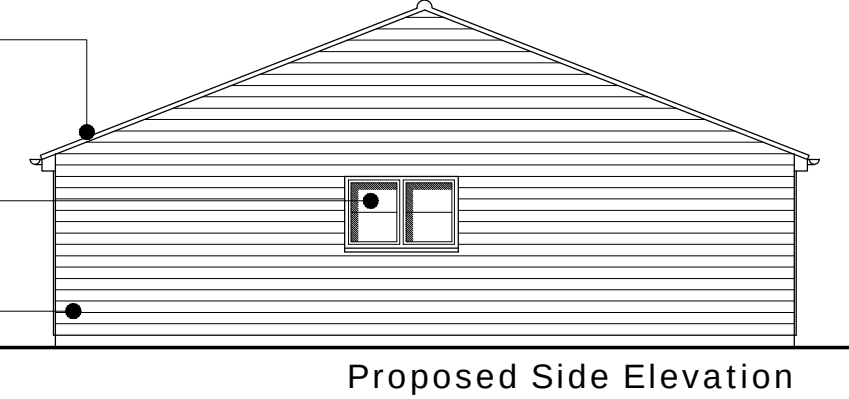


Proposed Side Elevation

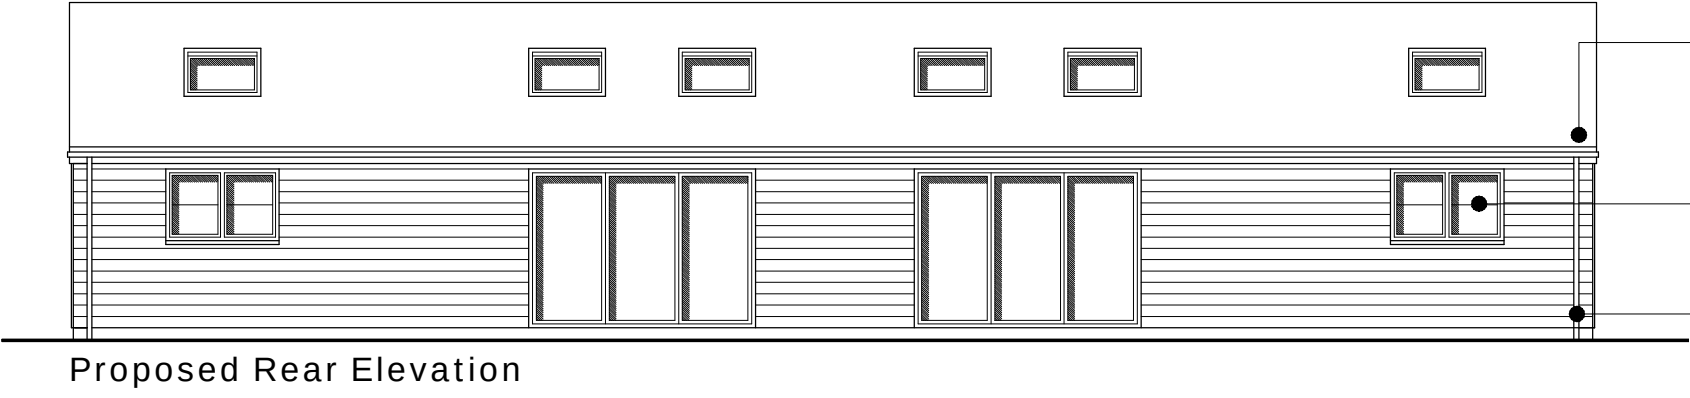


Proposed Rear Elevation

- Roof finished in agricultural style insulated profiled roof sheeting
- Black framed windows and doors installed to new development
- External walls to be finished in weather board cladding

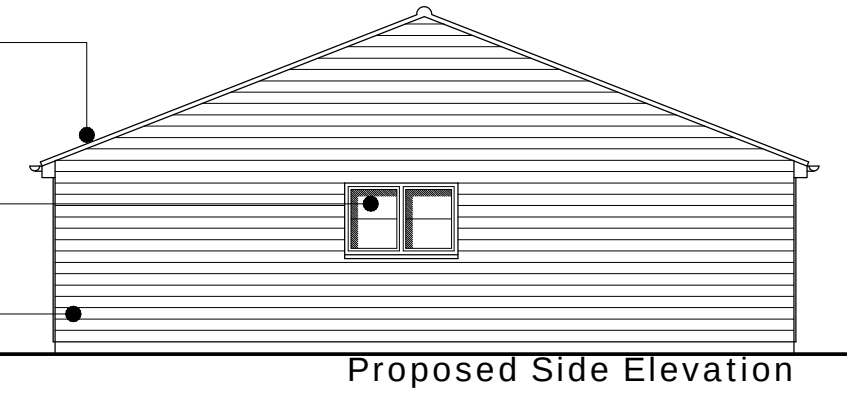


Proposed Side Elevation

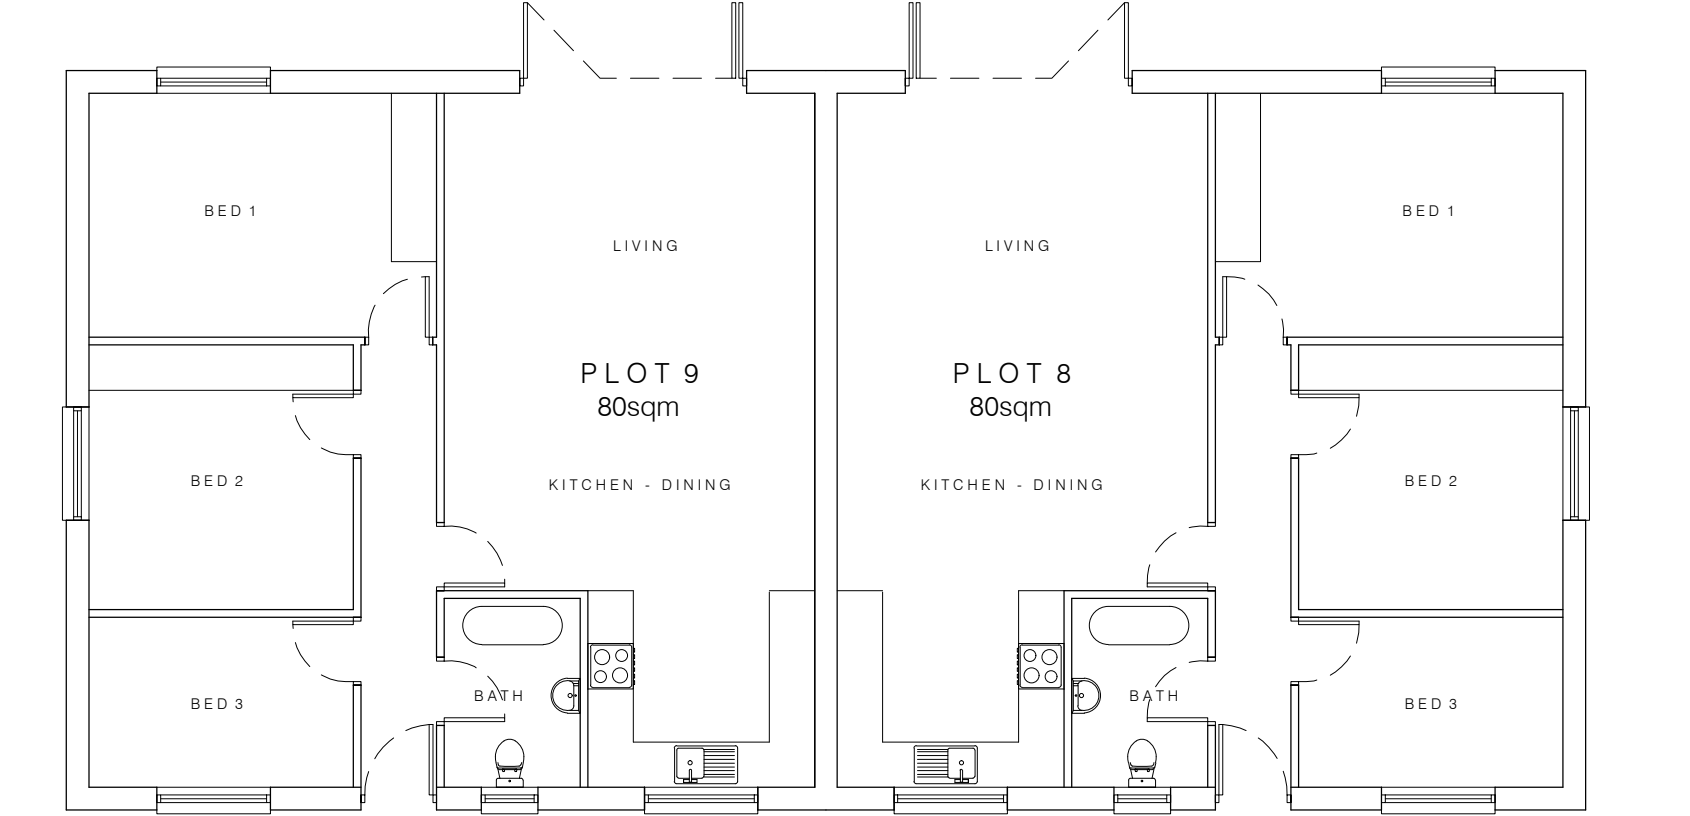

Proposed Floor Plans

- CLIENT MUST SEEK SEPARATE SPECIALIST ADVICE ON PARTY WALL MATTER IN SUFFICIENT TIME TO SERVE ALL NOTICES IF REQUIRED
- ALL STRUCTURAL ELEMENTS ARE INDICATIVE ONLY AND SUBJECT TO FULL STRUCTURAL DESIGN BY STRUCTURAL ENGINEER - ALL DESIGN IS SUBJECT TO STRUCTURAL DESIGN TO BE PROVIDED BY OTHERS
- THIS DRAWING IS FOR PLANNING APPROVAL ONLY AND SUBJECT TO ALL OTHER RELEVANT STATUTORY APPROVALS

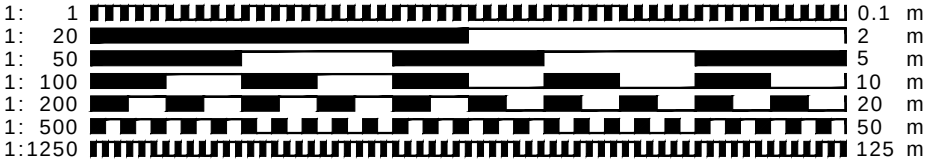

FOR APPROVAL

CONTRACT
Proposed Residential Development
Slip End Farm, Slip End, Baldock,
Hertfordshire

DRAWING TITLE			REVISION
Proposed Elevations & Plan PLOTS 8 & 9			
SCALE	1:100@A3	DRAWING NUMBER	
DATE	Dec 2024	P14	
DRAWN	JEI		
JOB NUMBER	RSD-24-17	CHECKED BY	

redshed design
45 Hoo Road
Meppershall
Bedfordshire
sg17 5lp
telephone: 01462 807175 07884008970
fax: 01462 807175
e-mail: james/karen@redsheddesign.co.uk
www.redsheddesign.co.uk