


THIS PLAN AND DESIGN IS TO BE USED SOLELY IN CONNECTION WITH THE PROJECT AS DESCRIBED. THE DRAWING AND DESIGN IS THE COPYRIGHT OF YPL UK LIMITED T/A YOUR PLANS UK, AND MUST NOT BE RE-ISSUED, LOANED OR COPIED WITHOUT WRITTEN CONSENT OF YPL UK LIMITED T/A YOUR PLANS UK.


THE PLAN IS TO BE READ IN CONJUNCTION WITH ALL OTHER THIRD PARTY INFORMATION RELEVANT TO THE PROJECT. ANY APPARENT DISCREPANCY IS TO BE BROUGHT TO THE ATTENTION OF YPL UK LIMITED T/A YOUR PLANS UK AND/OR ANY THIRD-PARTIES OR SPECIALISTS ASSOCIATED. DO NOT SCALE FROM THIS DRAWING.

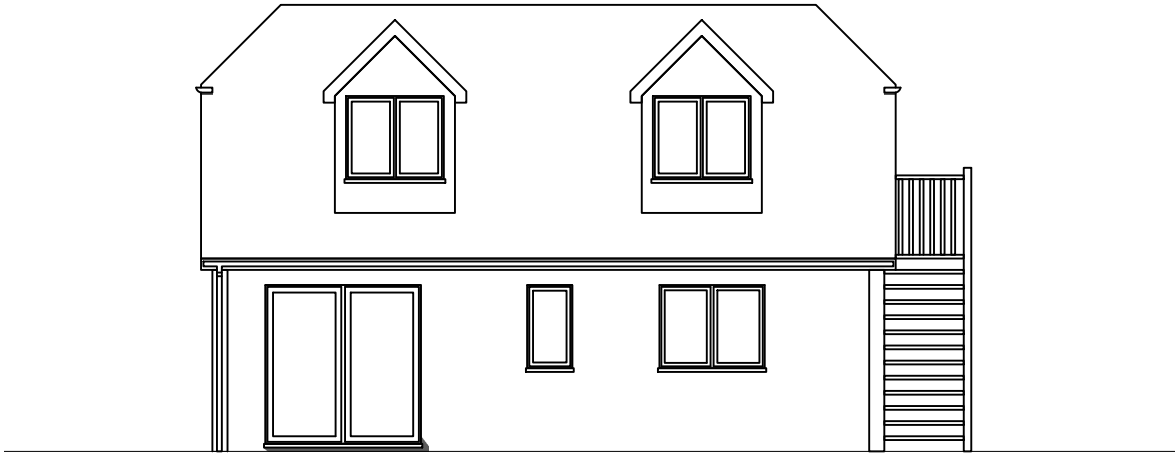


FRONT ELEVATION



SIDE ELEVATION

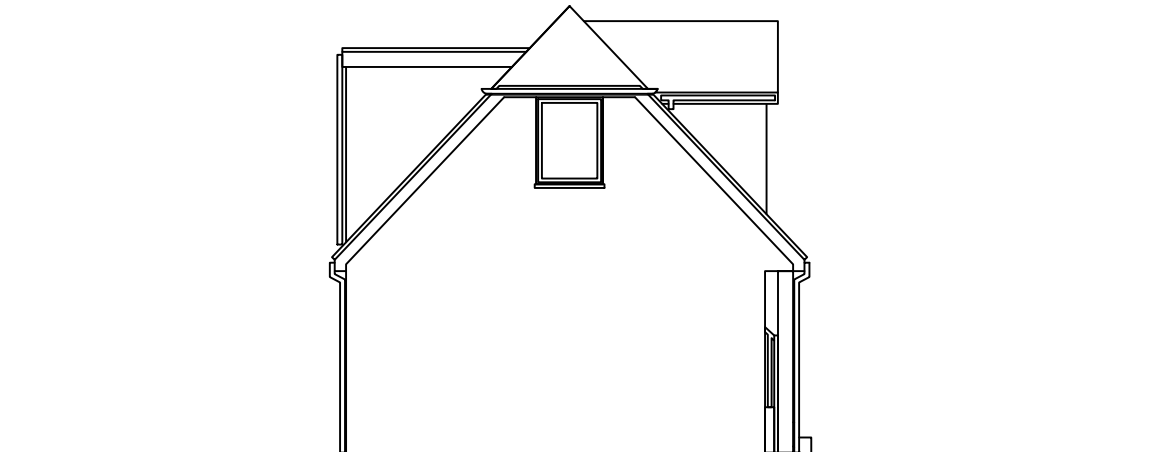

SIDE ELEVATION

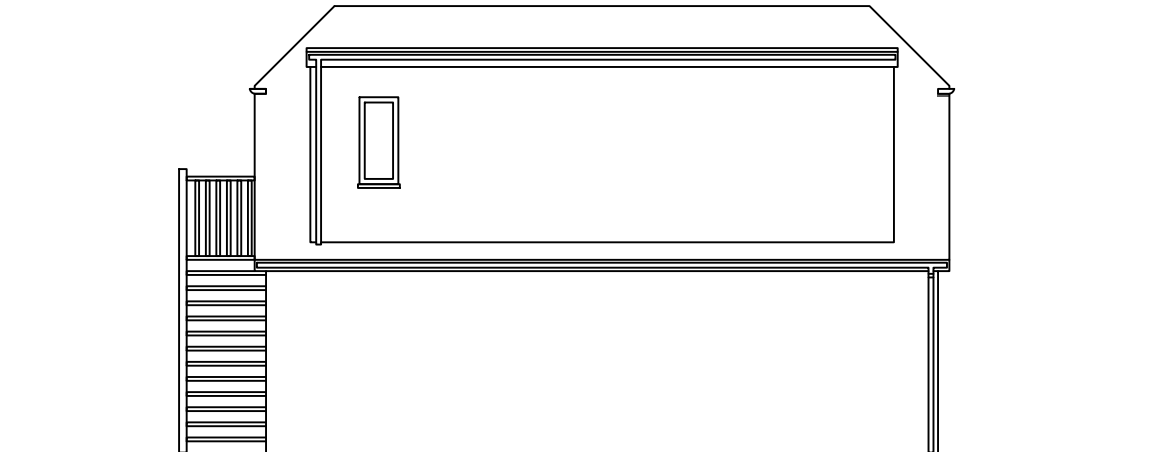

REAR ELEVATION

FOR PLANNING

Location

THE STUDIO, MANOR
FARM, HITCHIN

Title

EXISTING ELEVATIONS

Scale 1:100 @ A3	Drawn SJB	Checked HE	Date MAY 24
Drawing Number 1397_YPUK_P004			Revision P3



YOURPLANS
Planning design specialists