
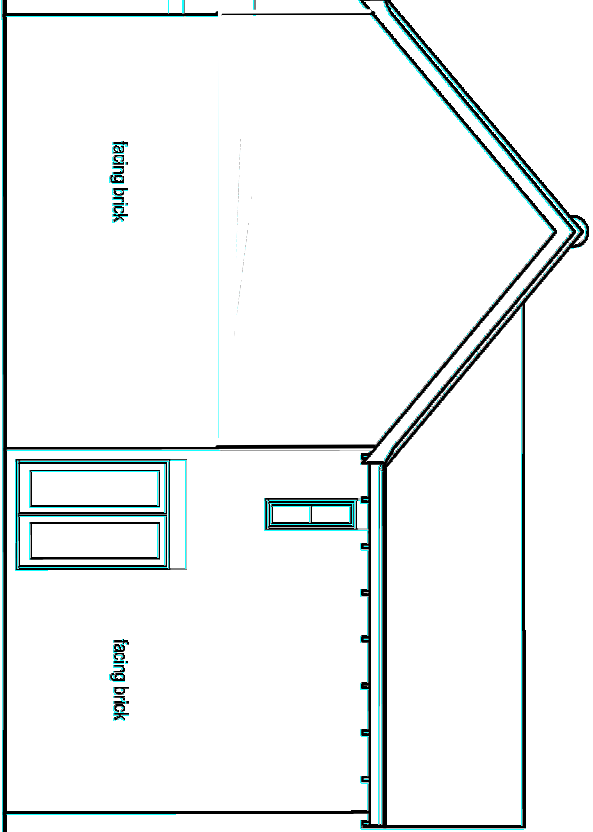
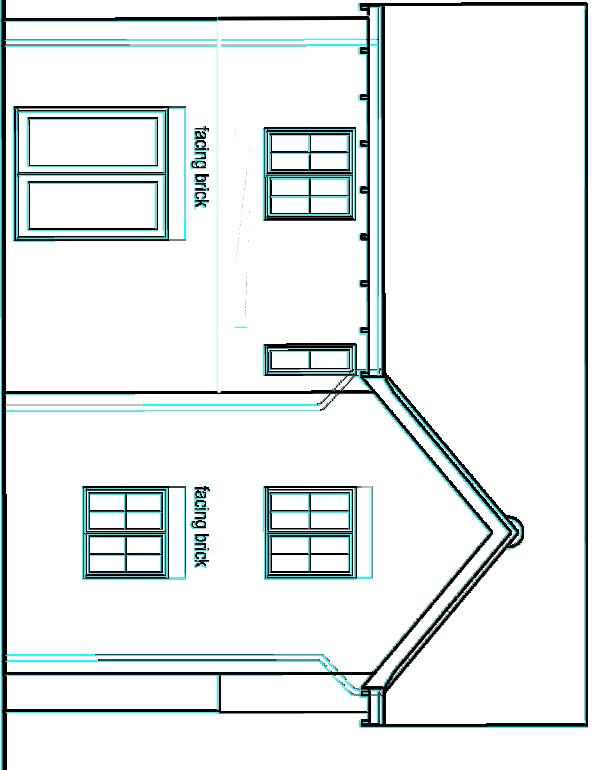
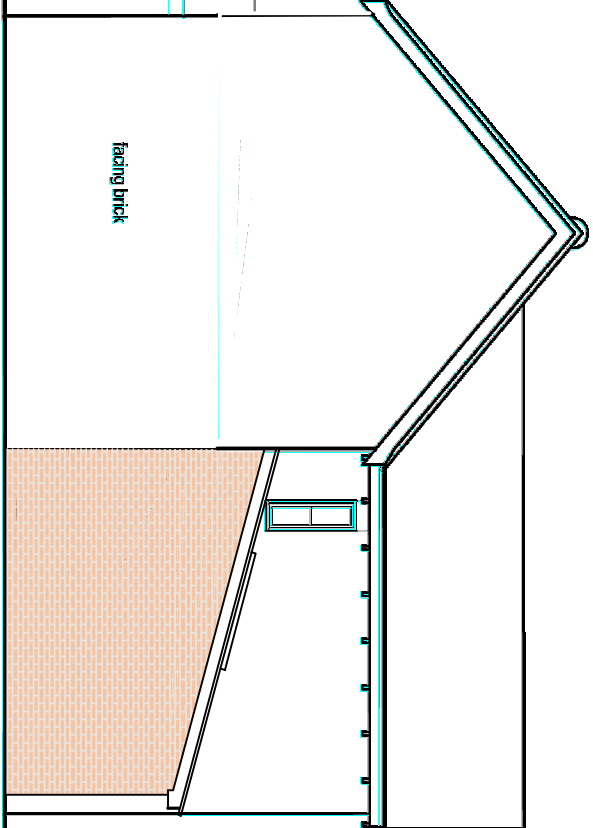
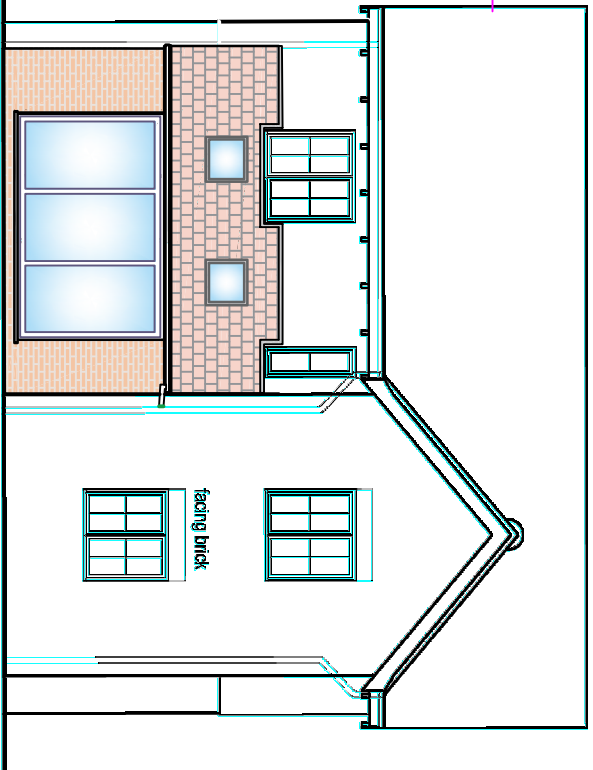


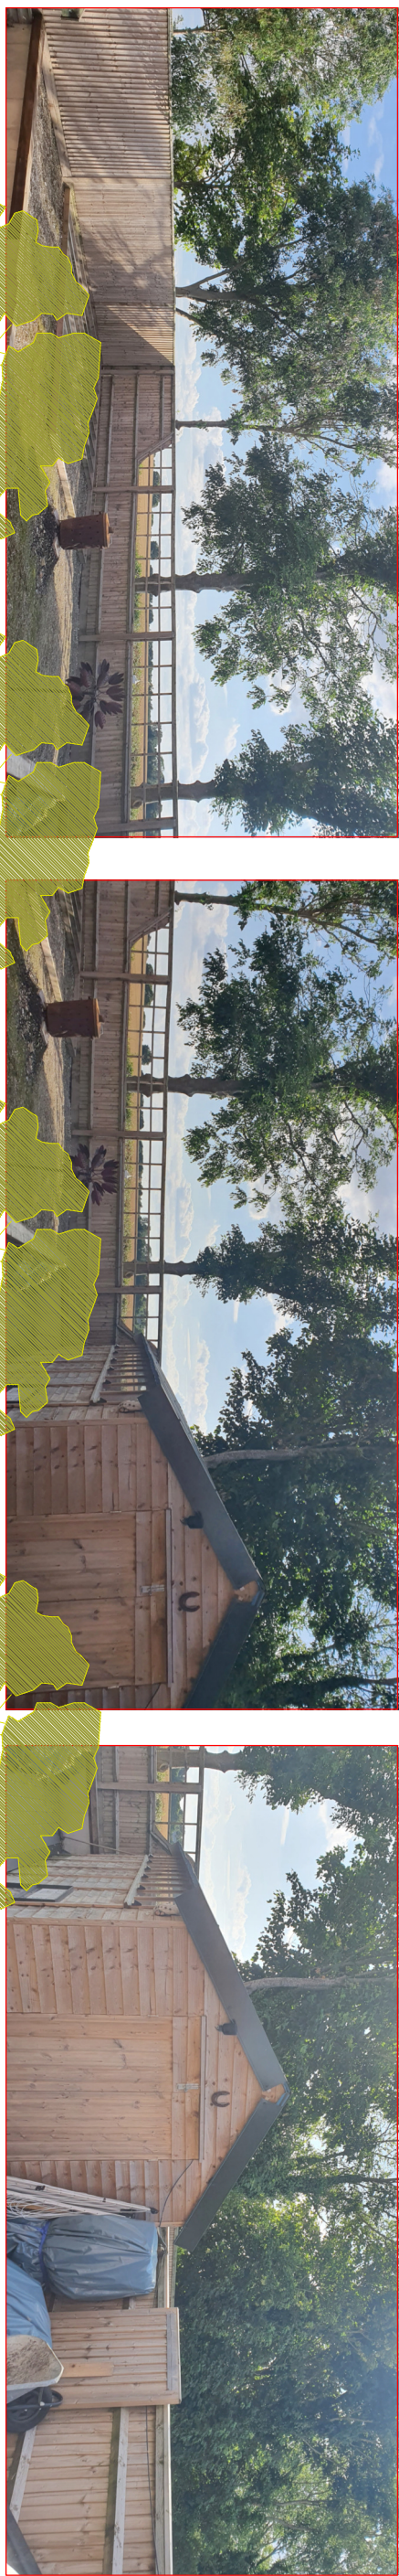

REAR ELEVATION (SW)






SIDE ELEVATION (NW)

REAR ELEVATION (SW)

SIDE ELEVATION (NW)

PROPOSED ELEVATIONS (1:100 SCALE)

EXISTING ELEVATIONS (1:100 SCALE)

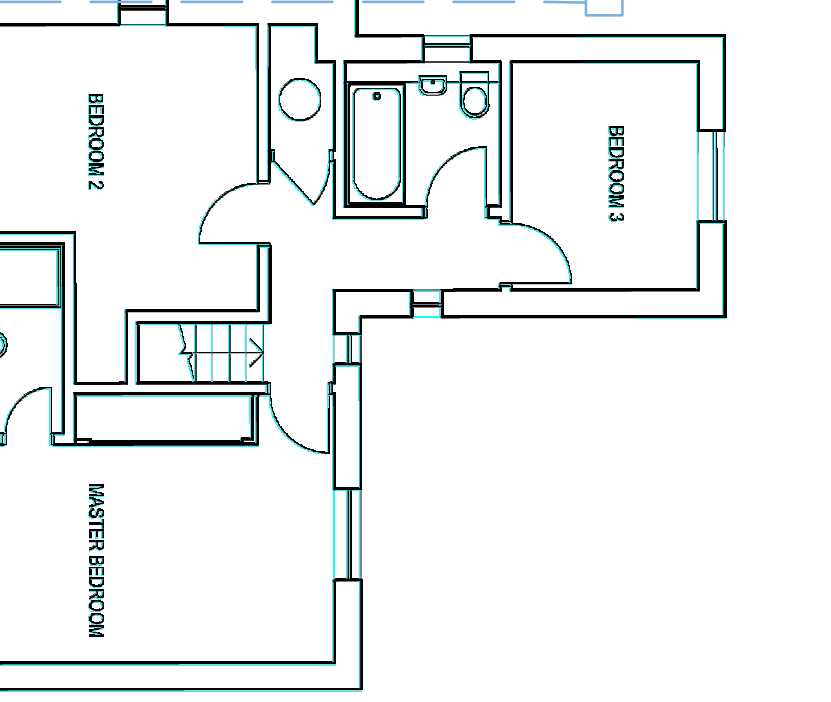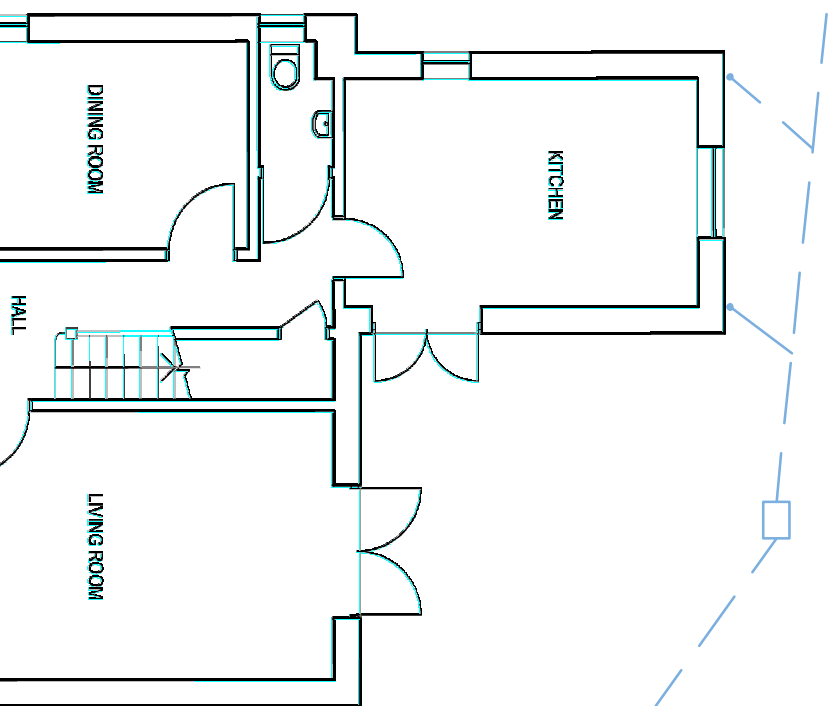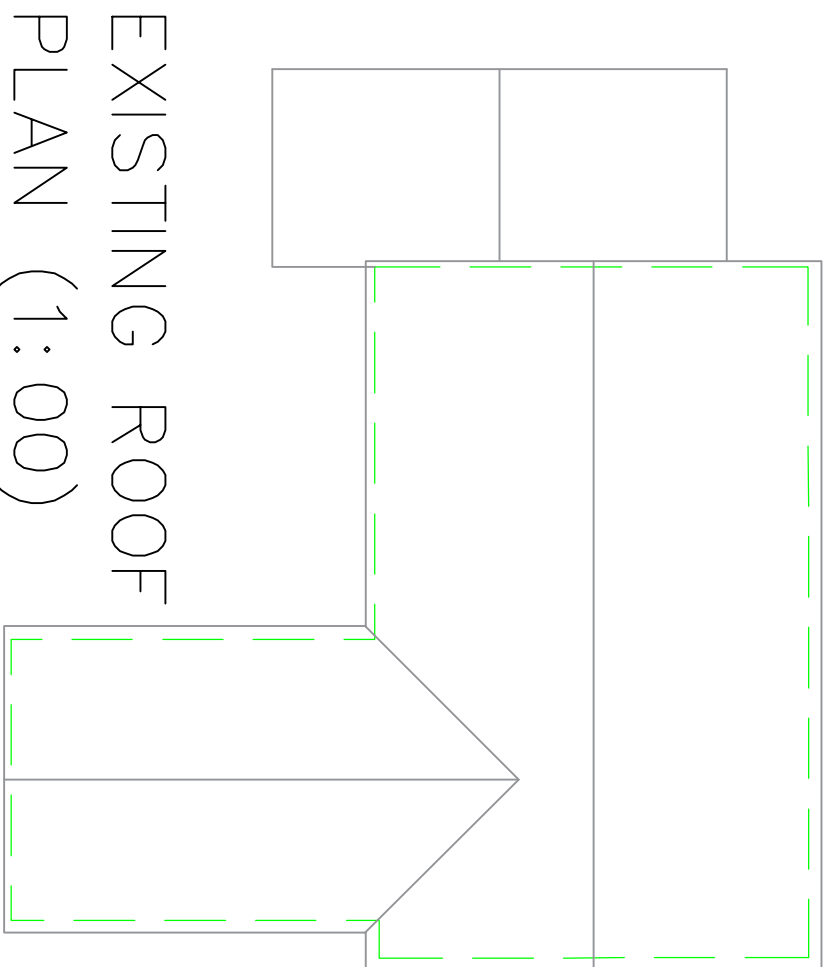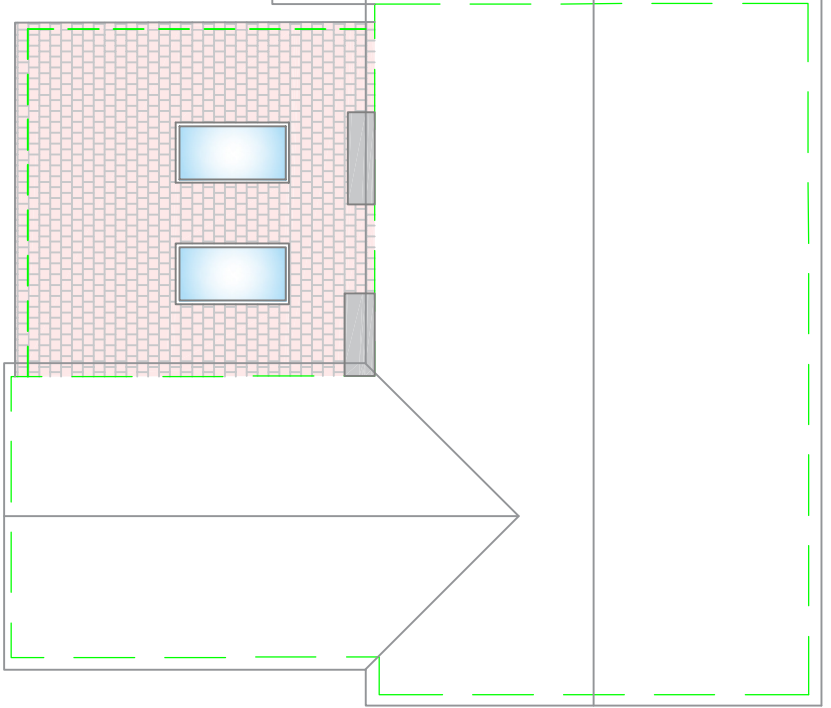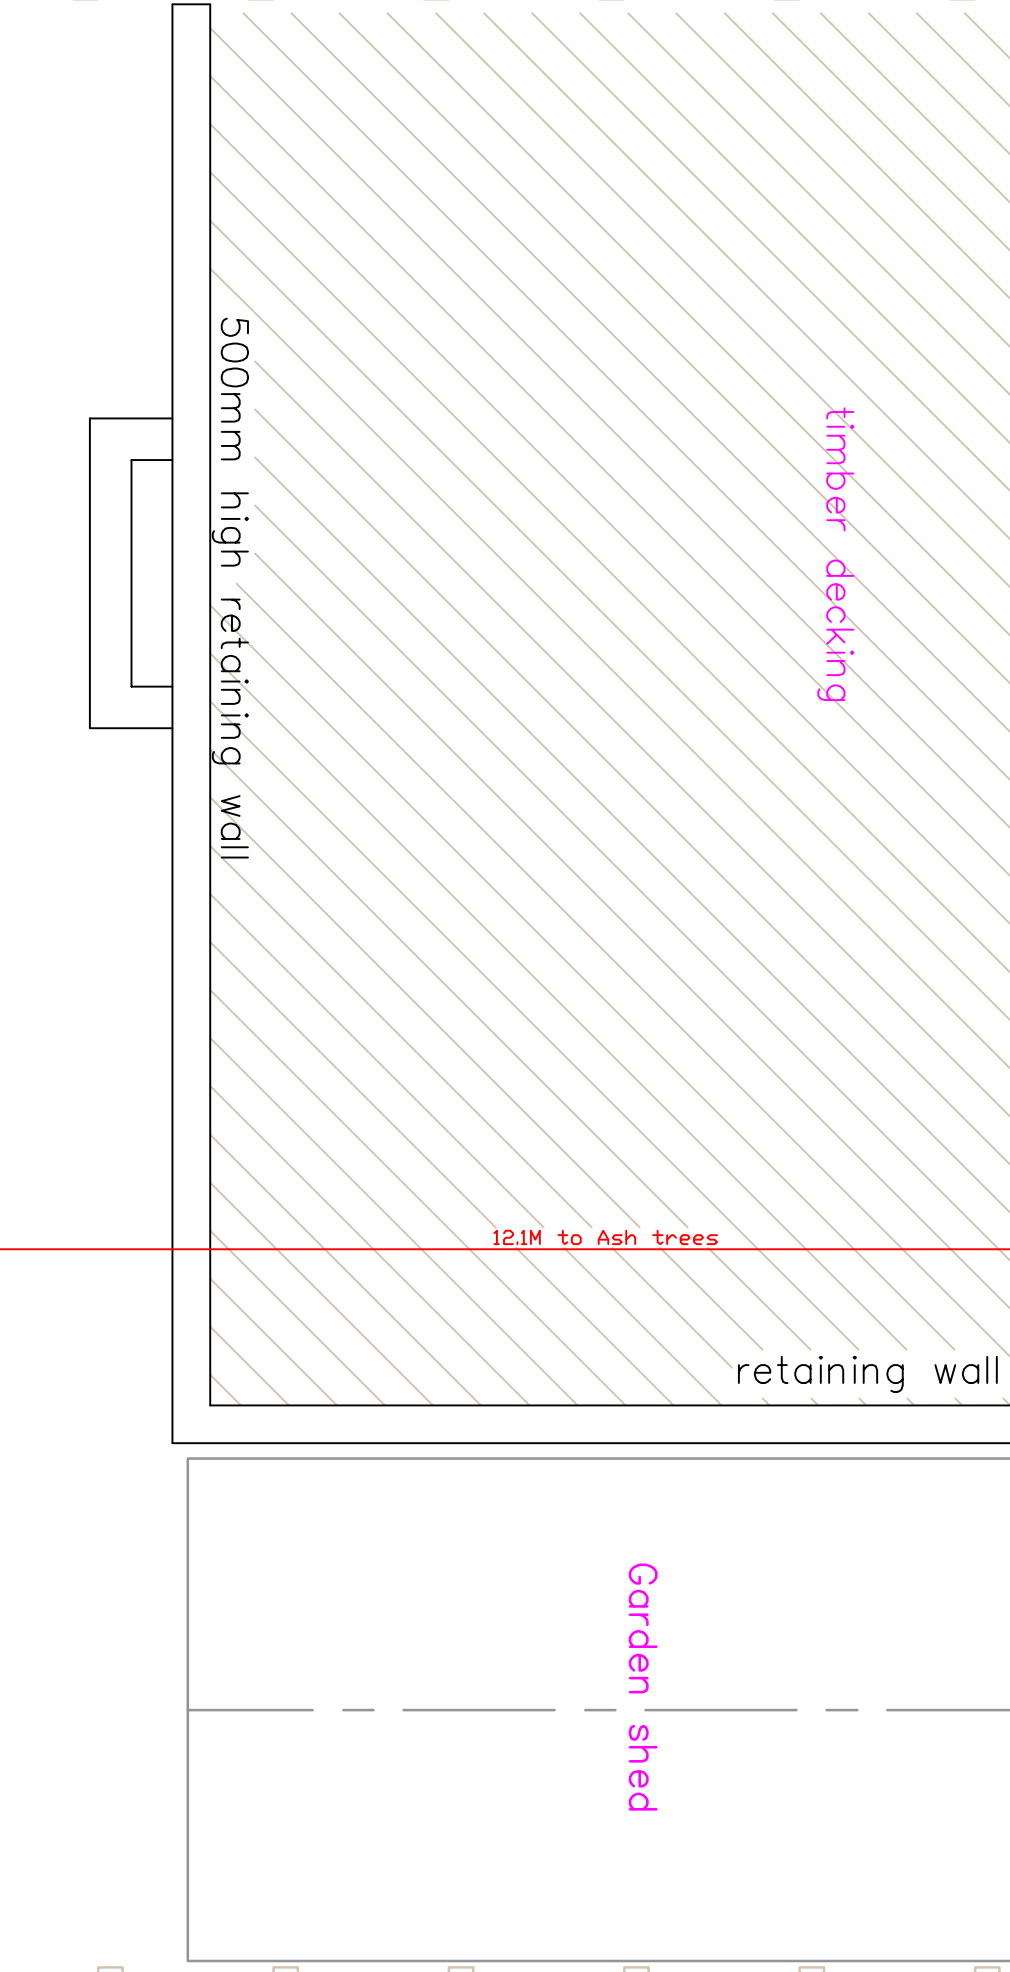





PROPOSED ROOF PLAN
(1:100)

EXISTING ROOF
PLAN (1:100)

GROUND FLOOR PLAN

EXISTING PLANS (1:100 SCALE)


FIRST FLOOR PLAN

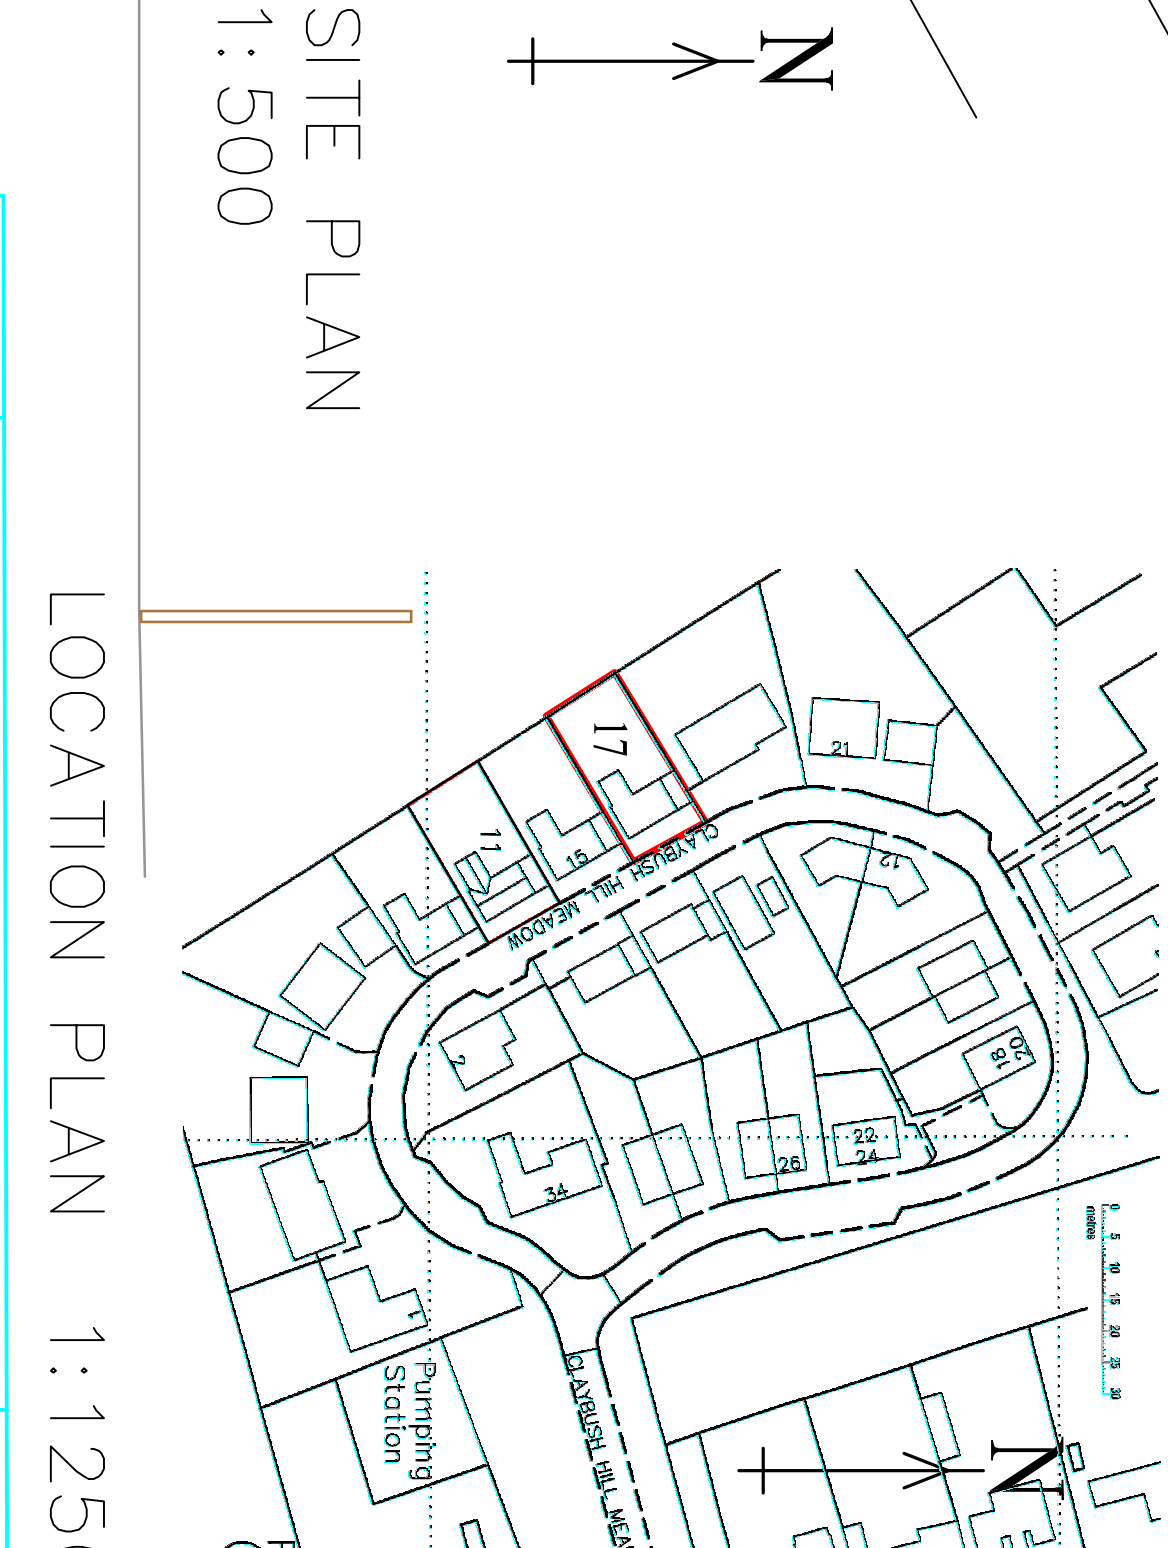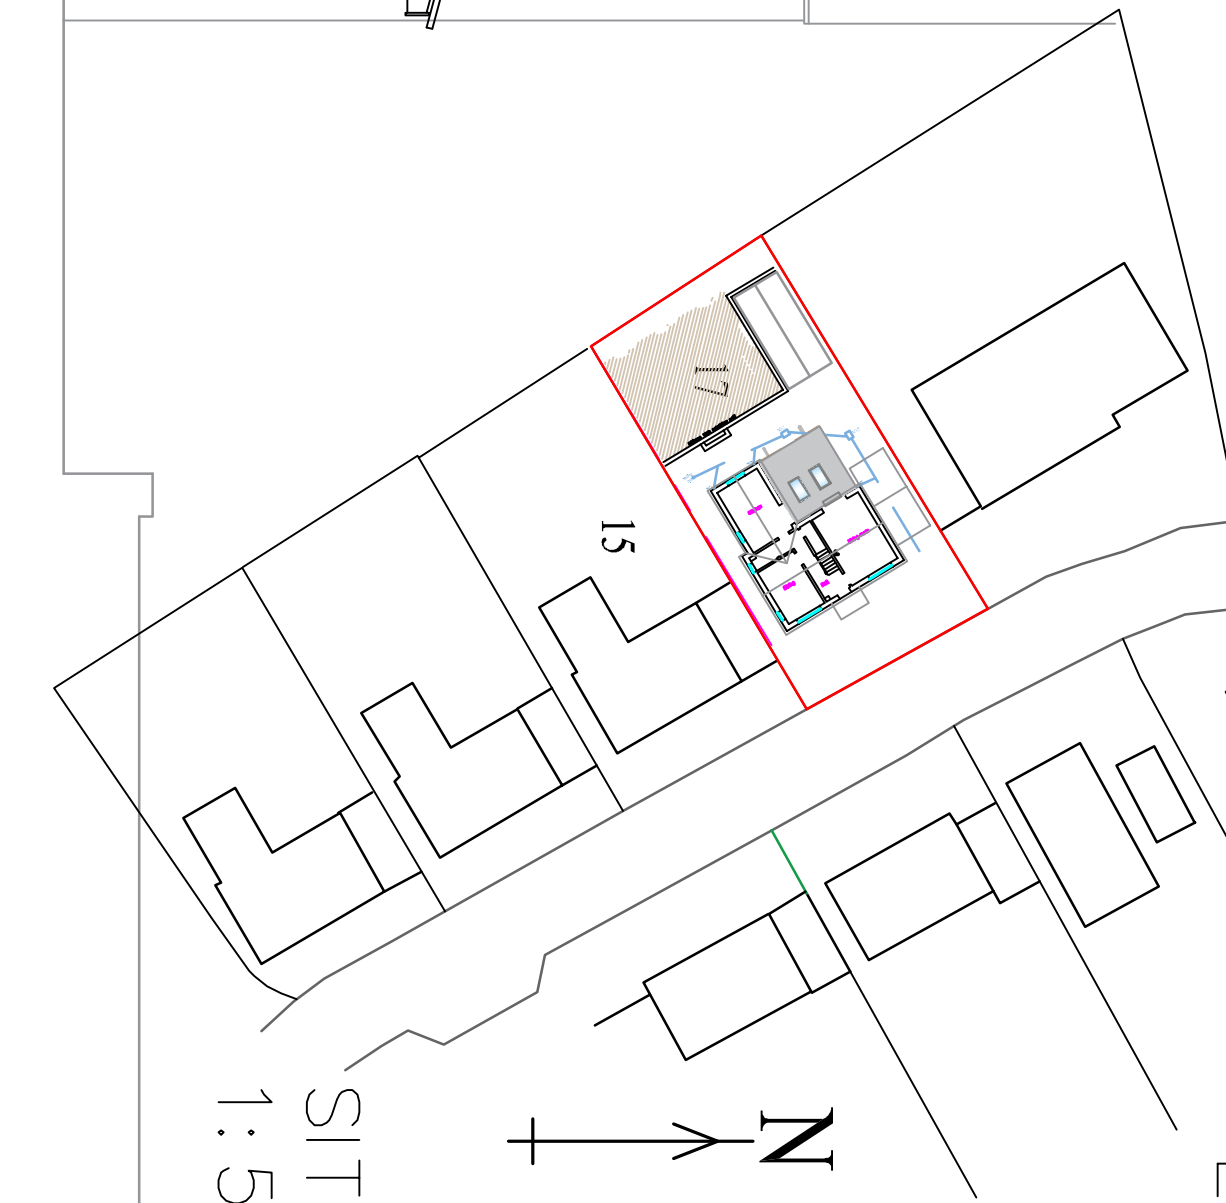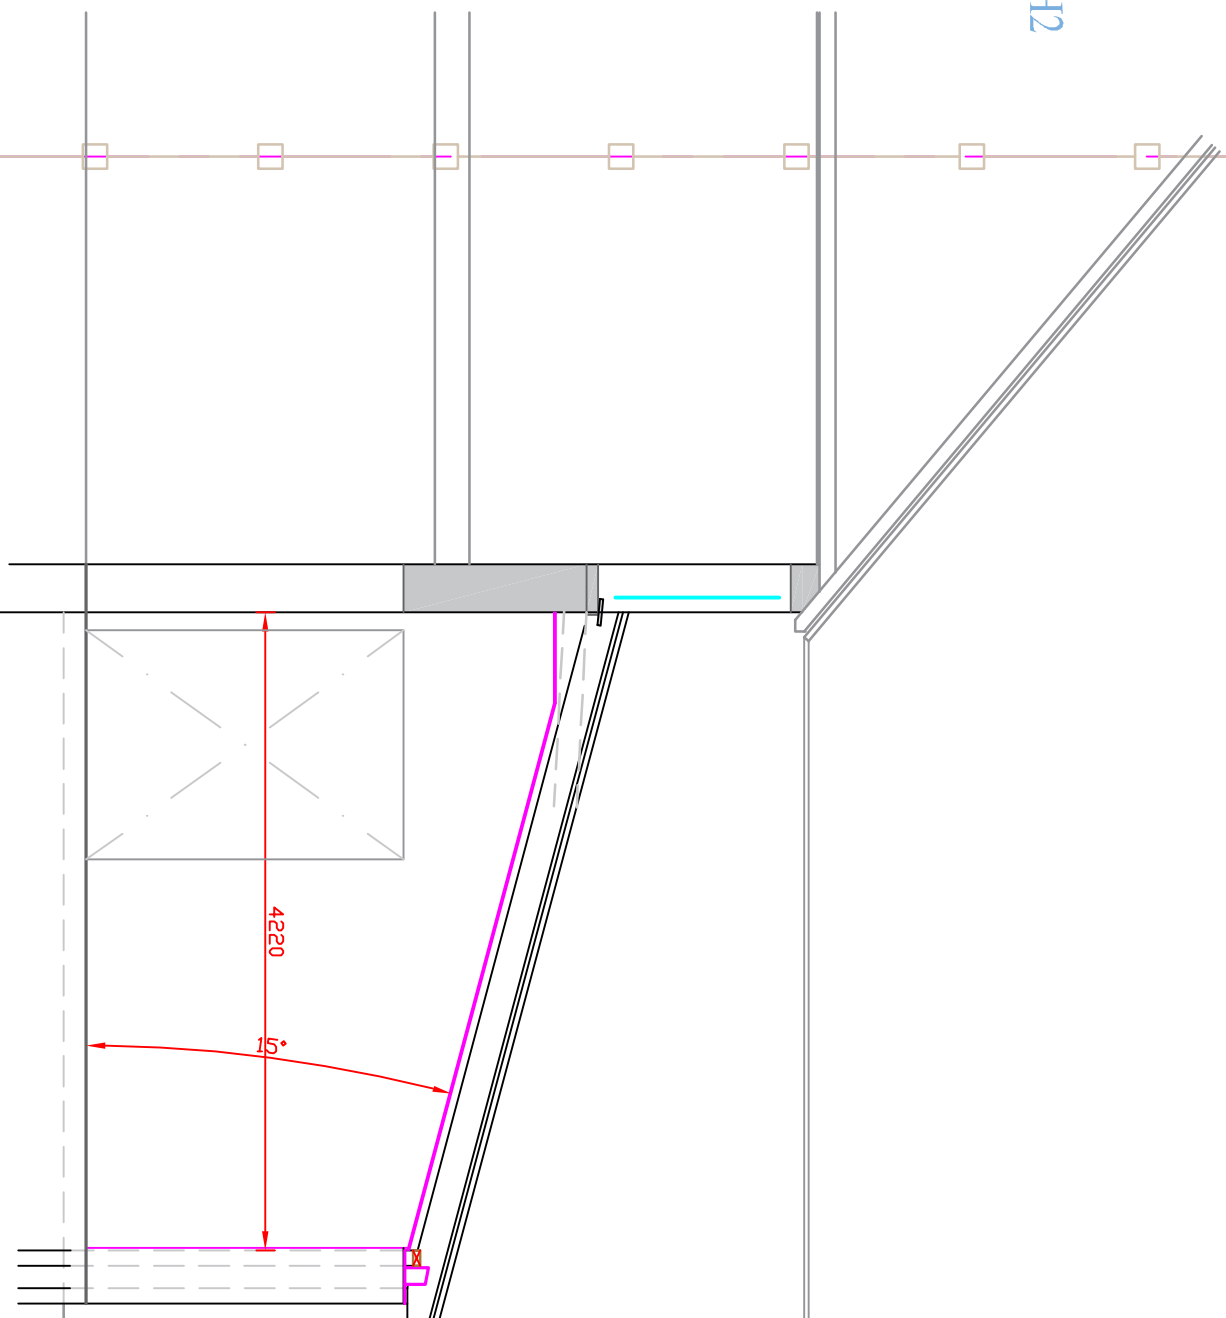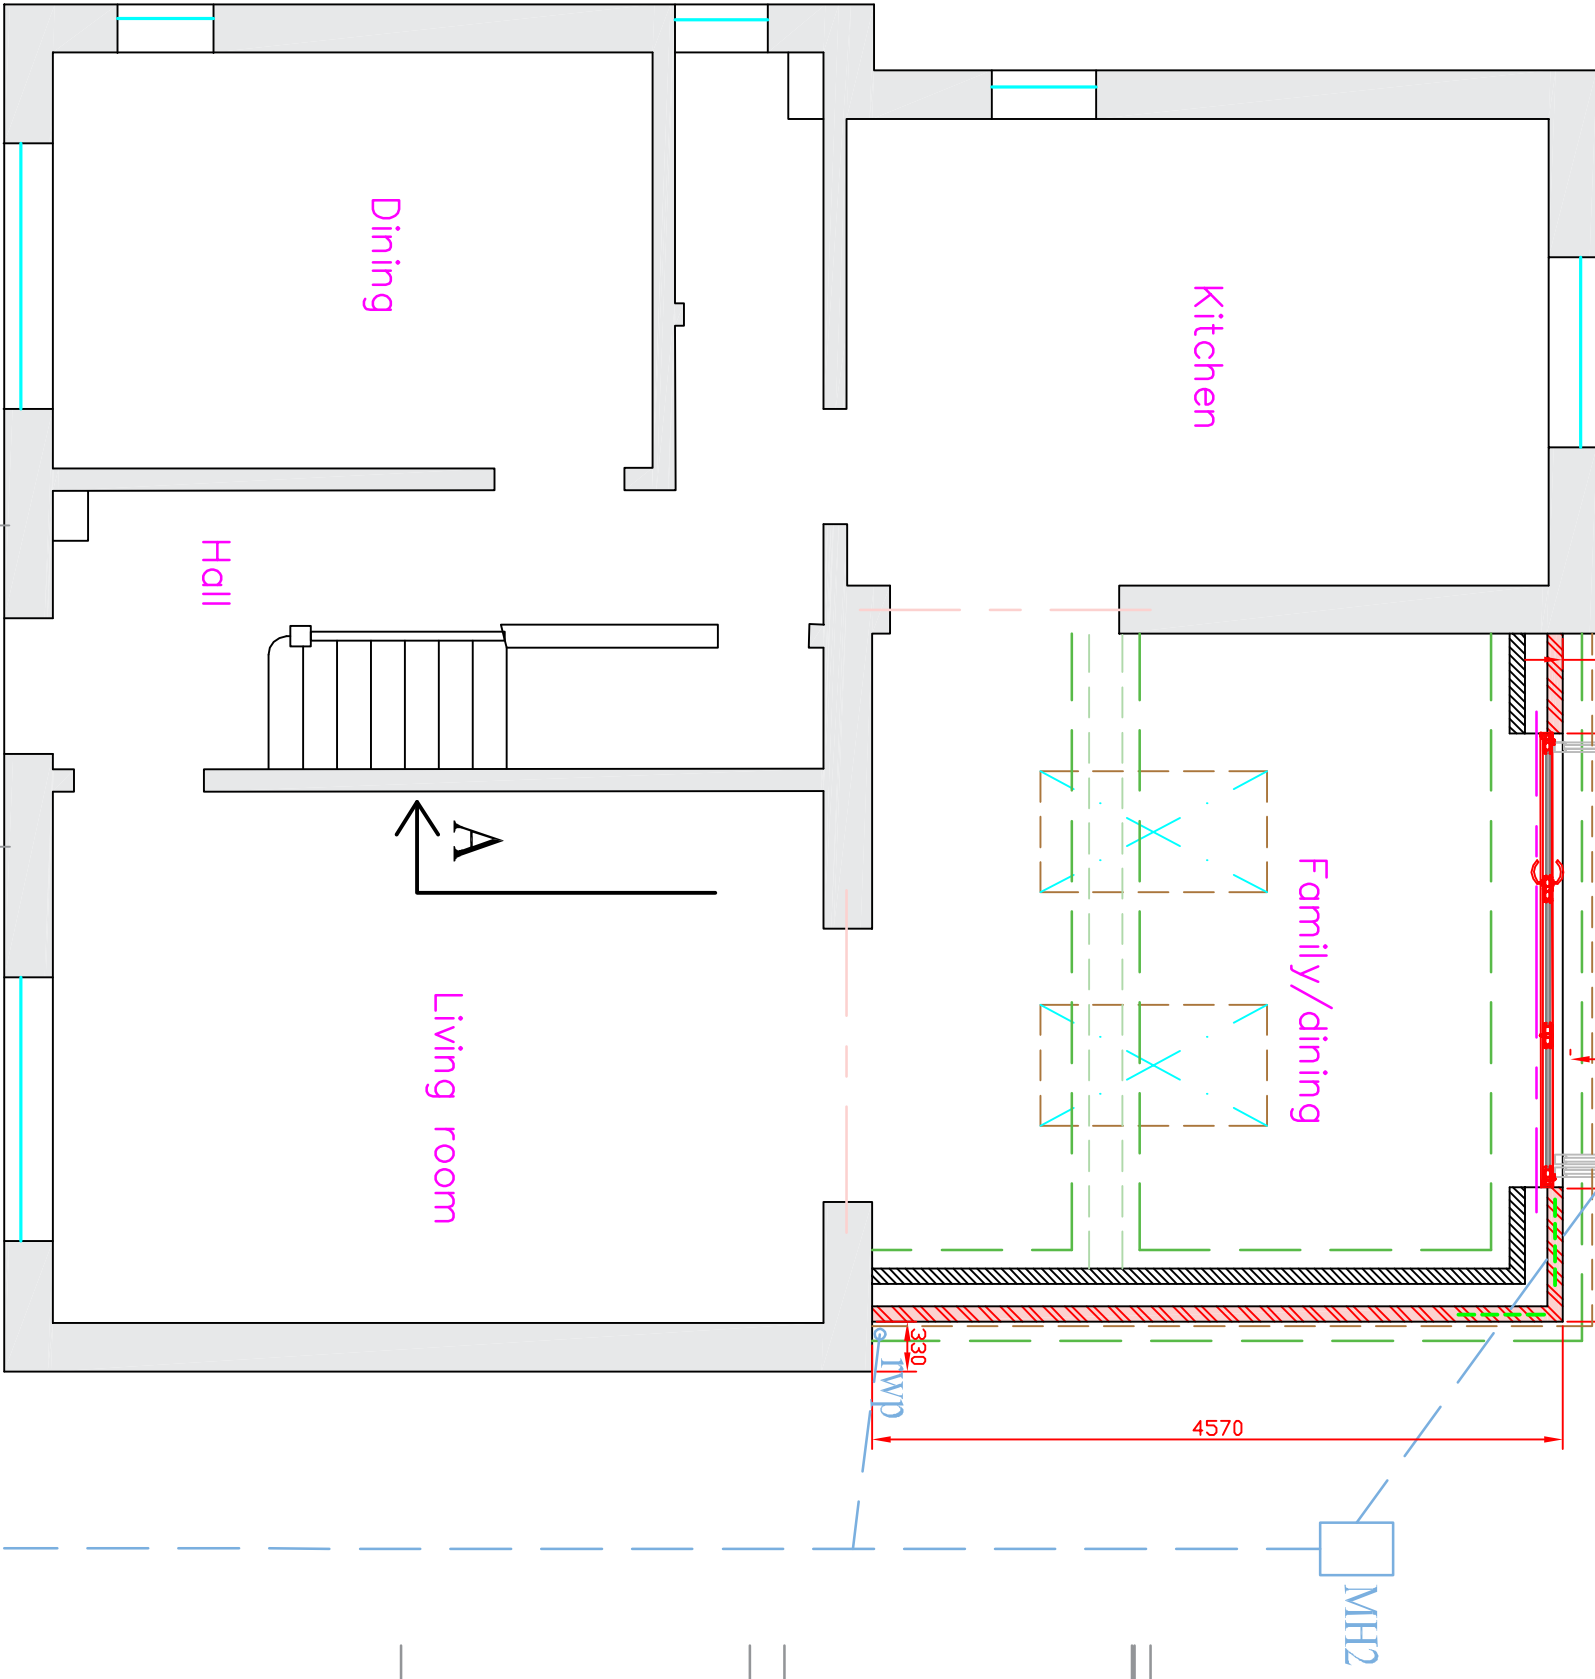

SECTION A-A 1:50

LOCATION PLAN 1:1250

PROPOSED GROUND
FLOOR PLAN (1:50)

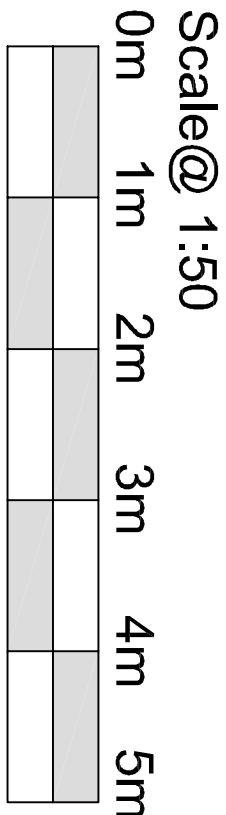

REVISION	DESCRIPTION	DATE
DATE	CLIENT PROJECT	
July 2024	Mr. & Mrs. Cook, 17 Claybush Hill Meadow, Ashwell, Herts. SG7 5FJ	
SCALE 1:250, 1:500 1:50 & 1:25	DRAWING STATUS	
preliminary for comment	Home Alterations.	
NO UNAUTHORISED PRINTING OR DIGITAL SCANNING ALLOWED © COPYRIGHT 2005	DRAWING TITLE	
	Proposed single storey rear extension	
	B&A Associates Ltd.	
	66 Stafford Road Burton, Leics. LE19 1BQ Tel / Fax: 01452 355500	
	Ref:6823-1	01A