

MATERIALS

Walls
Existing Face Brick and Render
Proposed Plain Clay Tile Hanging to Dormer To Match Existing
Roof Tiles
Proposed Render to New Gable To Match Existing

Roof
Existing Plain Clay Roof Tiles
Existing Flat Roof
Proposed Plain Clay Roof Tiles to Match Existing (Hip to Gable)
Proposed GRP Resin Flat Roof (Dormer)
Proposed Fascias to Existing Flat Roof to Match Existing

Windows
Existing UPVc Windows
Proposed UPVc Windows to Match Existing

Doors
Existing UPVc Doors
Proposed UPVc Doors to Match Existing

KEY PLAN

Site Boundary

Proposed Render

Proposed Tile Hanging

Proposed GRP Roof

Proposed Roof Tiles




1 Proposed North Elevation

1 : 50




2 Proposed West Elevation

1 : 50

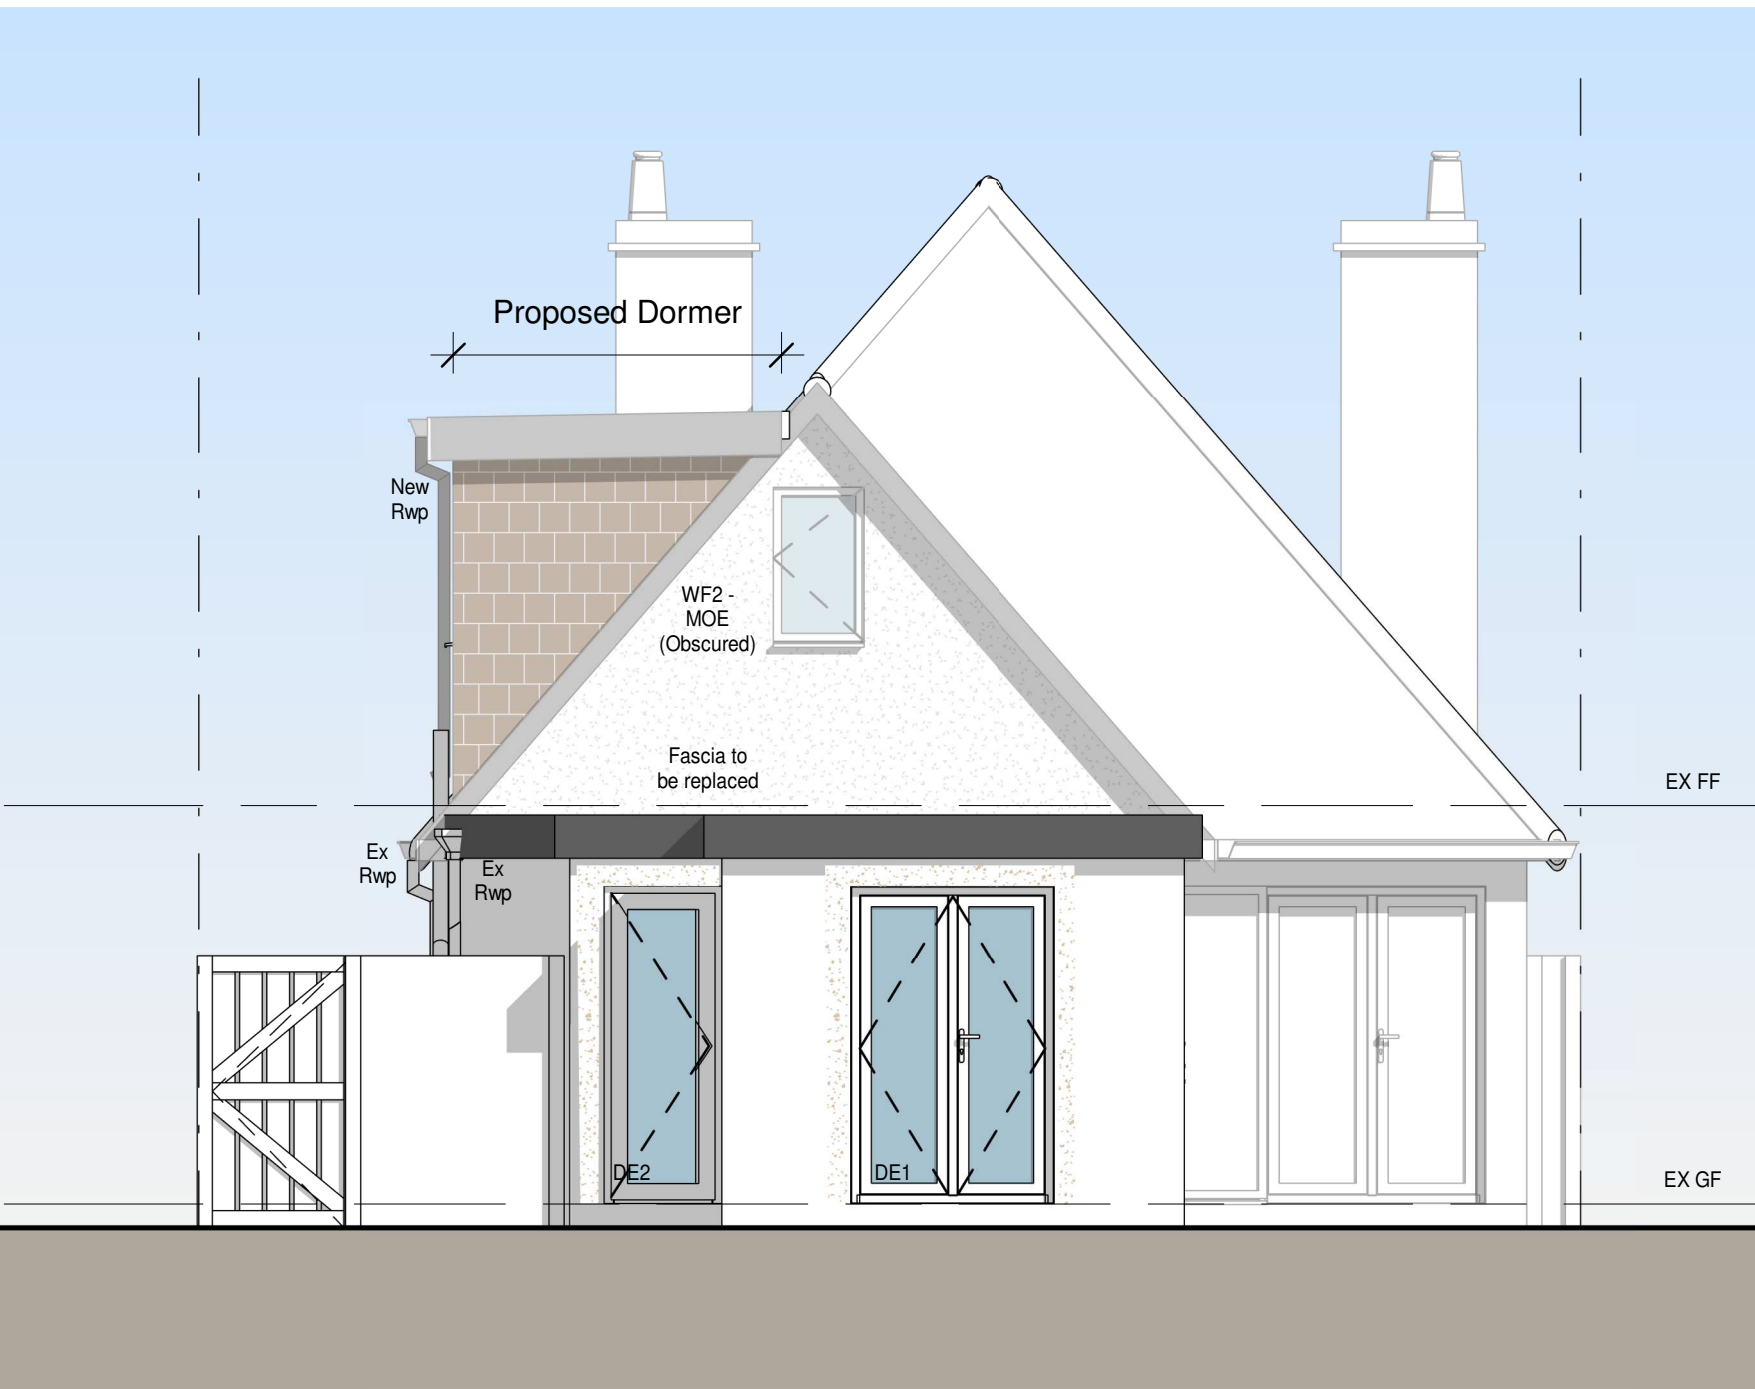

3 Proposed South Elevation

1 : 50

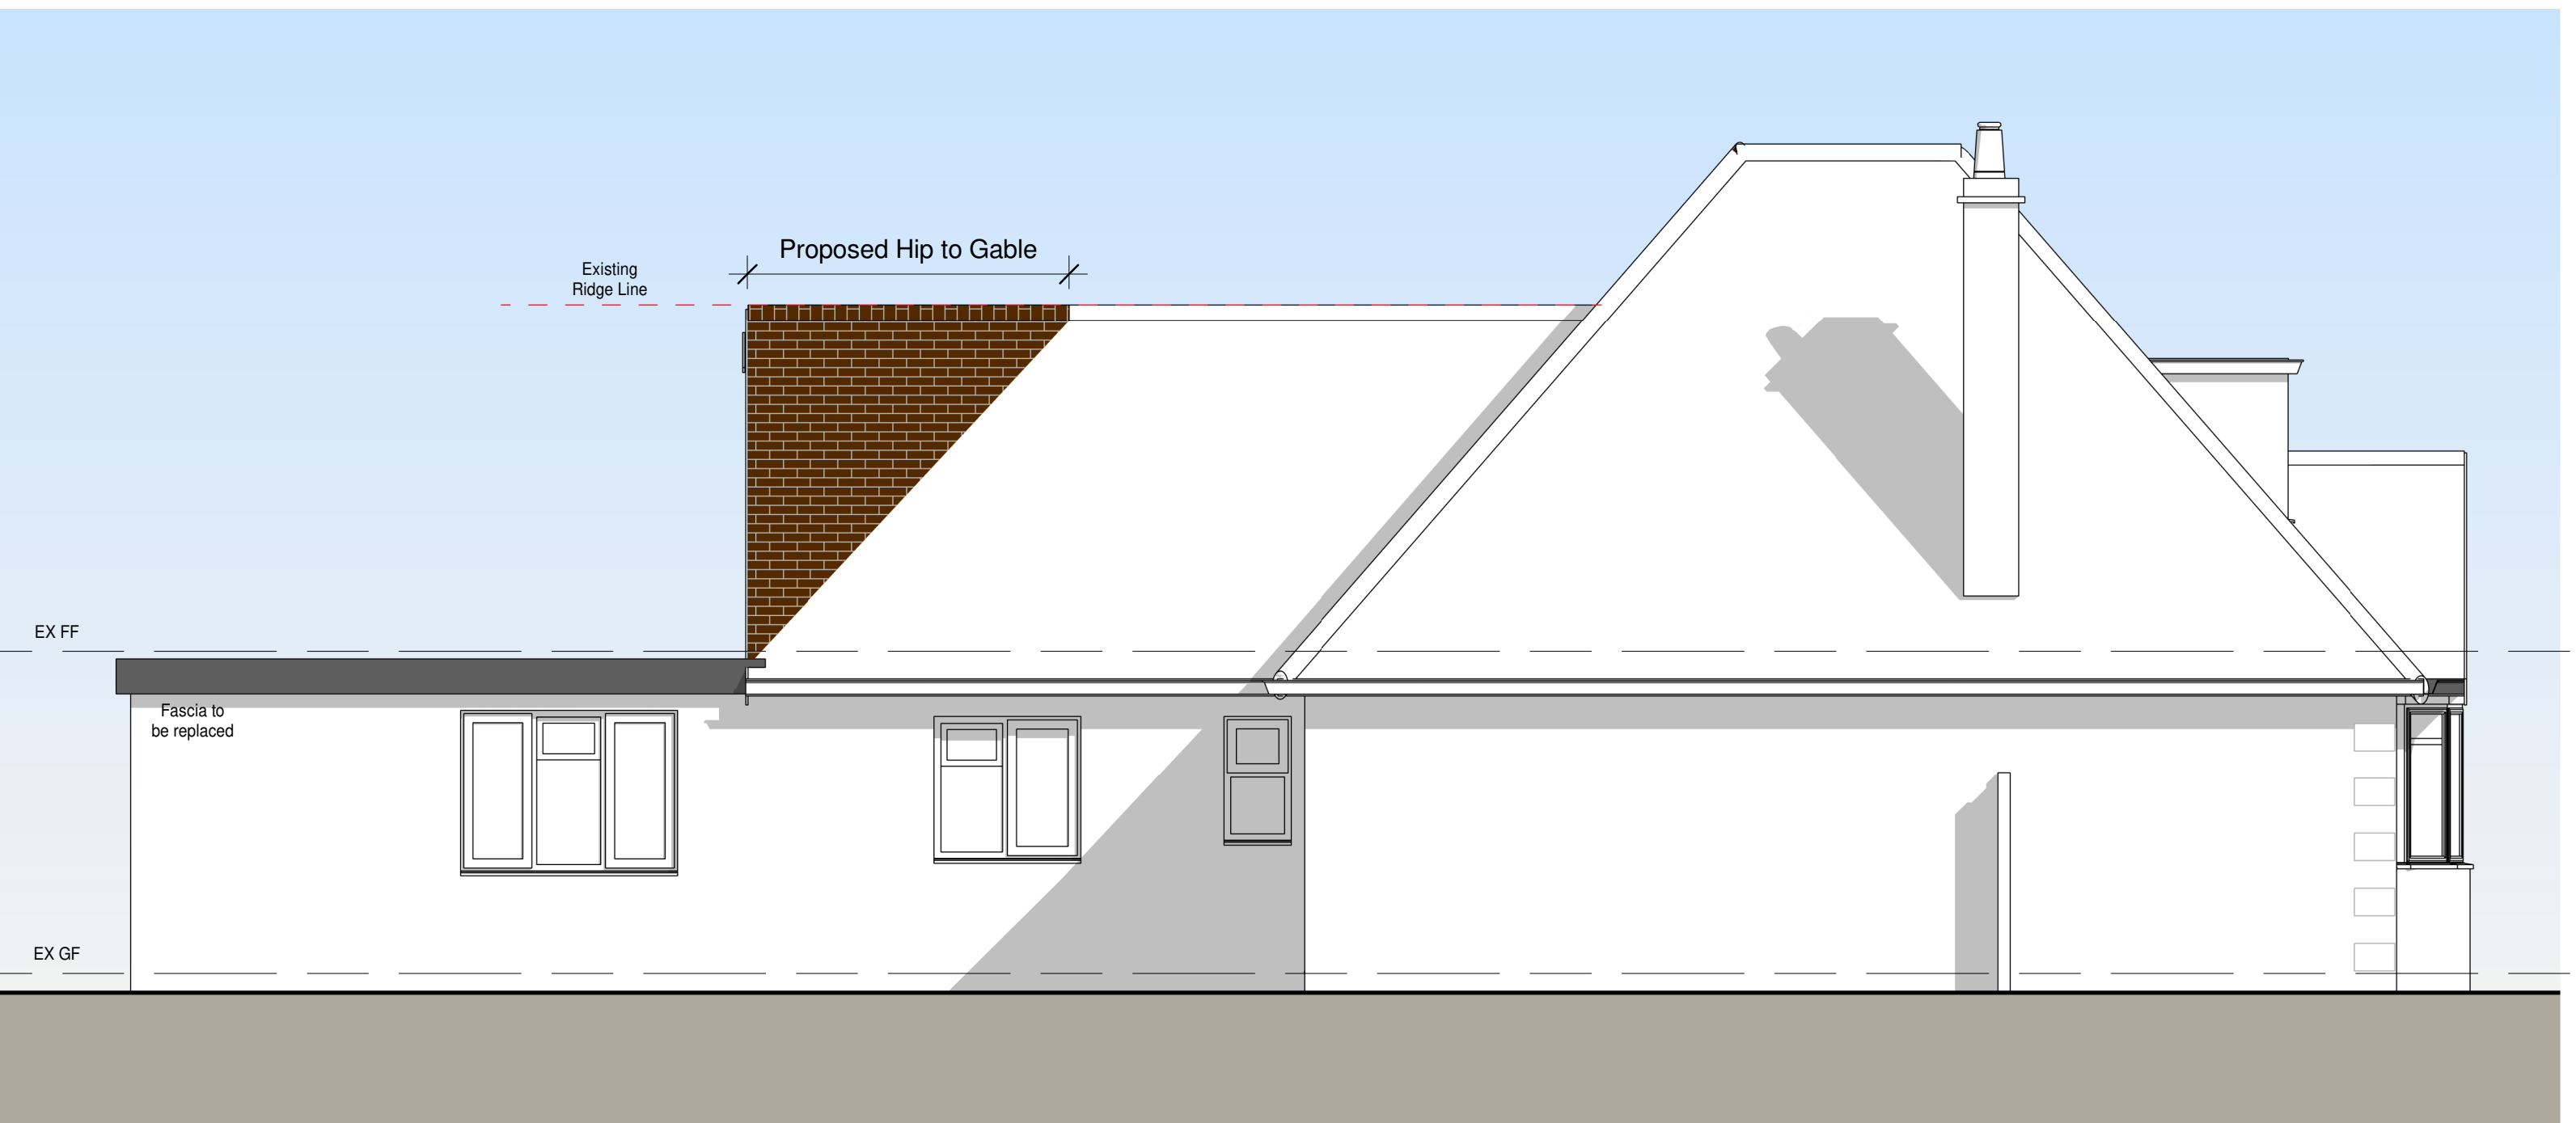

4 Proposed East Elevation

1 : 50



5 3D View

A Loft Layout Changes 02/09/2025 GLH



HOME EXTENSION TEAM

4 Brand Street, Hitchin, Hertfordshire, SG5 1HX
Tel: (01462) 440099 E-mail: hitchin@het.co.uk

CLIENT:
Mr Haughton & Mrs Lyons

PROJECT:
1 Hazelwood Close
Hitchin
Hertfordshire
SG5 1PP

DRAWING TITLE:
Insertion of Box Dormer Window, Hip To Gable
Rear Roof Extension & New Ground Floor Doors
in Existing Rear Extension

Proposed Elevations & 3D View

SCALE: 1 : 50	DATE: 14/08/2025	DRAWN: GLH	CHECKED: DC/TB
-------------------------	----------------------------	----------------------	--------------------------

DWG. NO. HET-1849/02	REV. A
--------------------------------	------------------