

Planning application

Copyright retained in accordance with the copyright, design, and patents act 1988.

CDM Regulations 2015


Principal contractor to plan for mitigation measures in response to hazards. CDM Regulations require that **all** projects are to:

- Have workers to be competent and are suitably skilled for the work they carry out;
- Contractors to provide appropriate supervision, instruction and information to all on site workers to provide a safe working environment;
- Have a written construction phase H&S plan


Worcester Lloyd are appointed as 'Designer' only, unless a written appointment has been completed for the formal appointment as 'Principal Designer'. If Worcester Lloyd has been appointed as 'Principal Designer' then refer to 'Pre-construction information pack' for design health and safety information for this project.




REAR ELEVATION AS PROPOSED 1:50

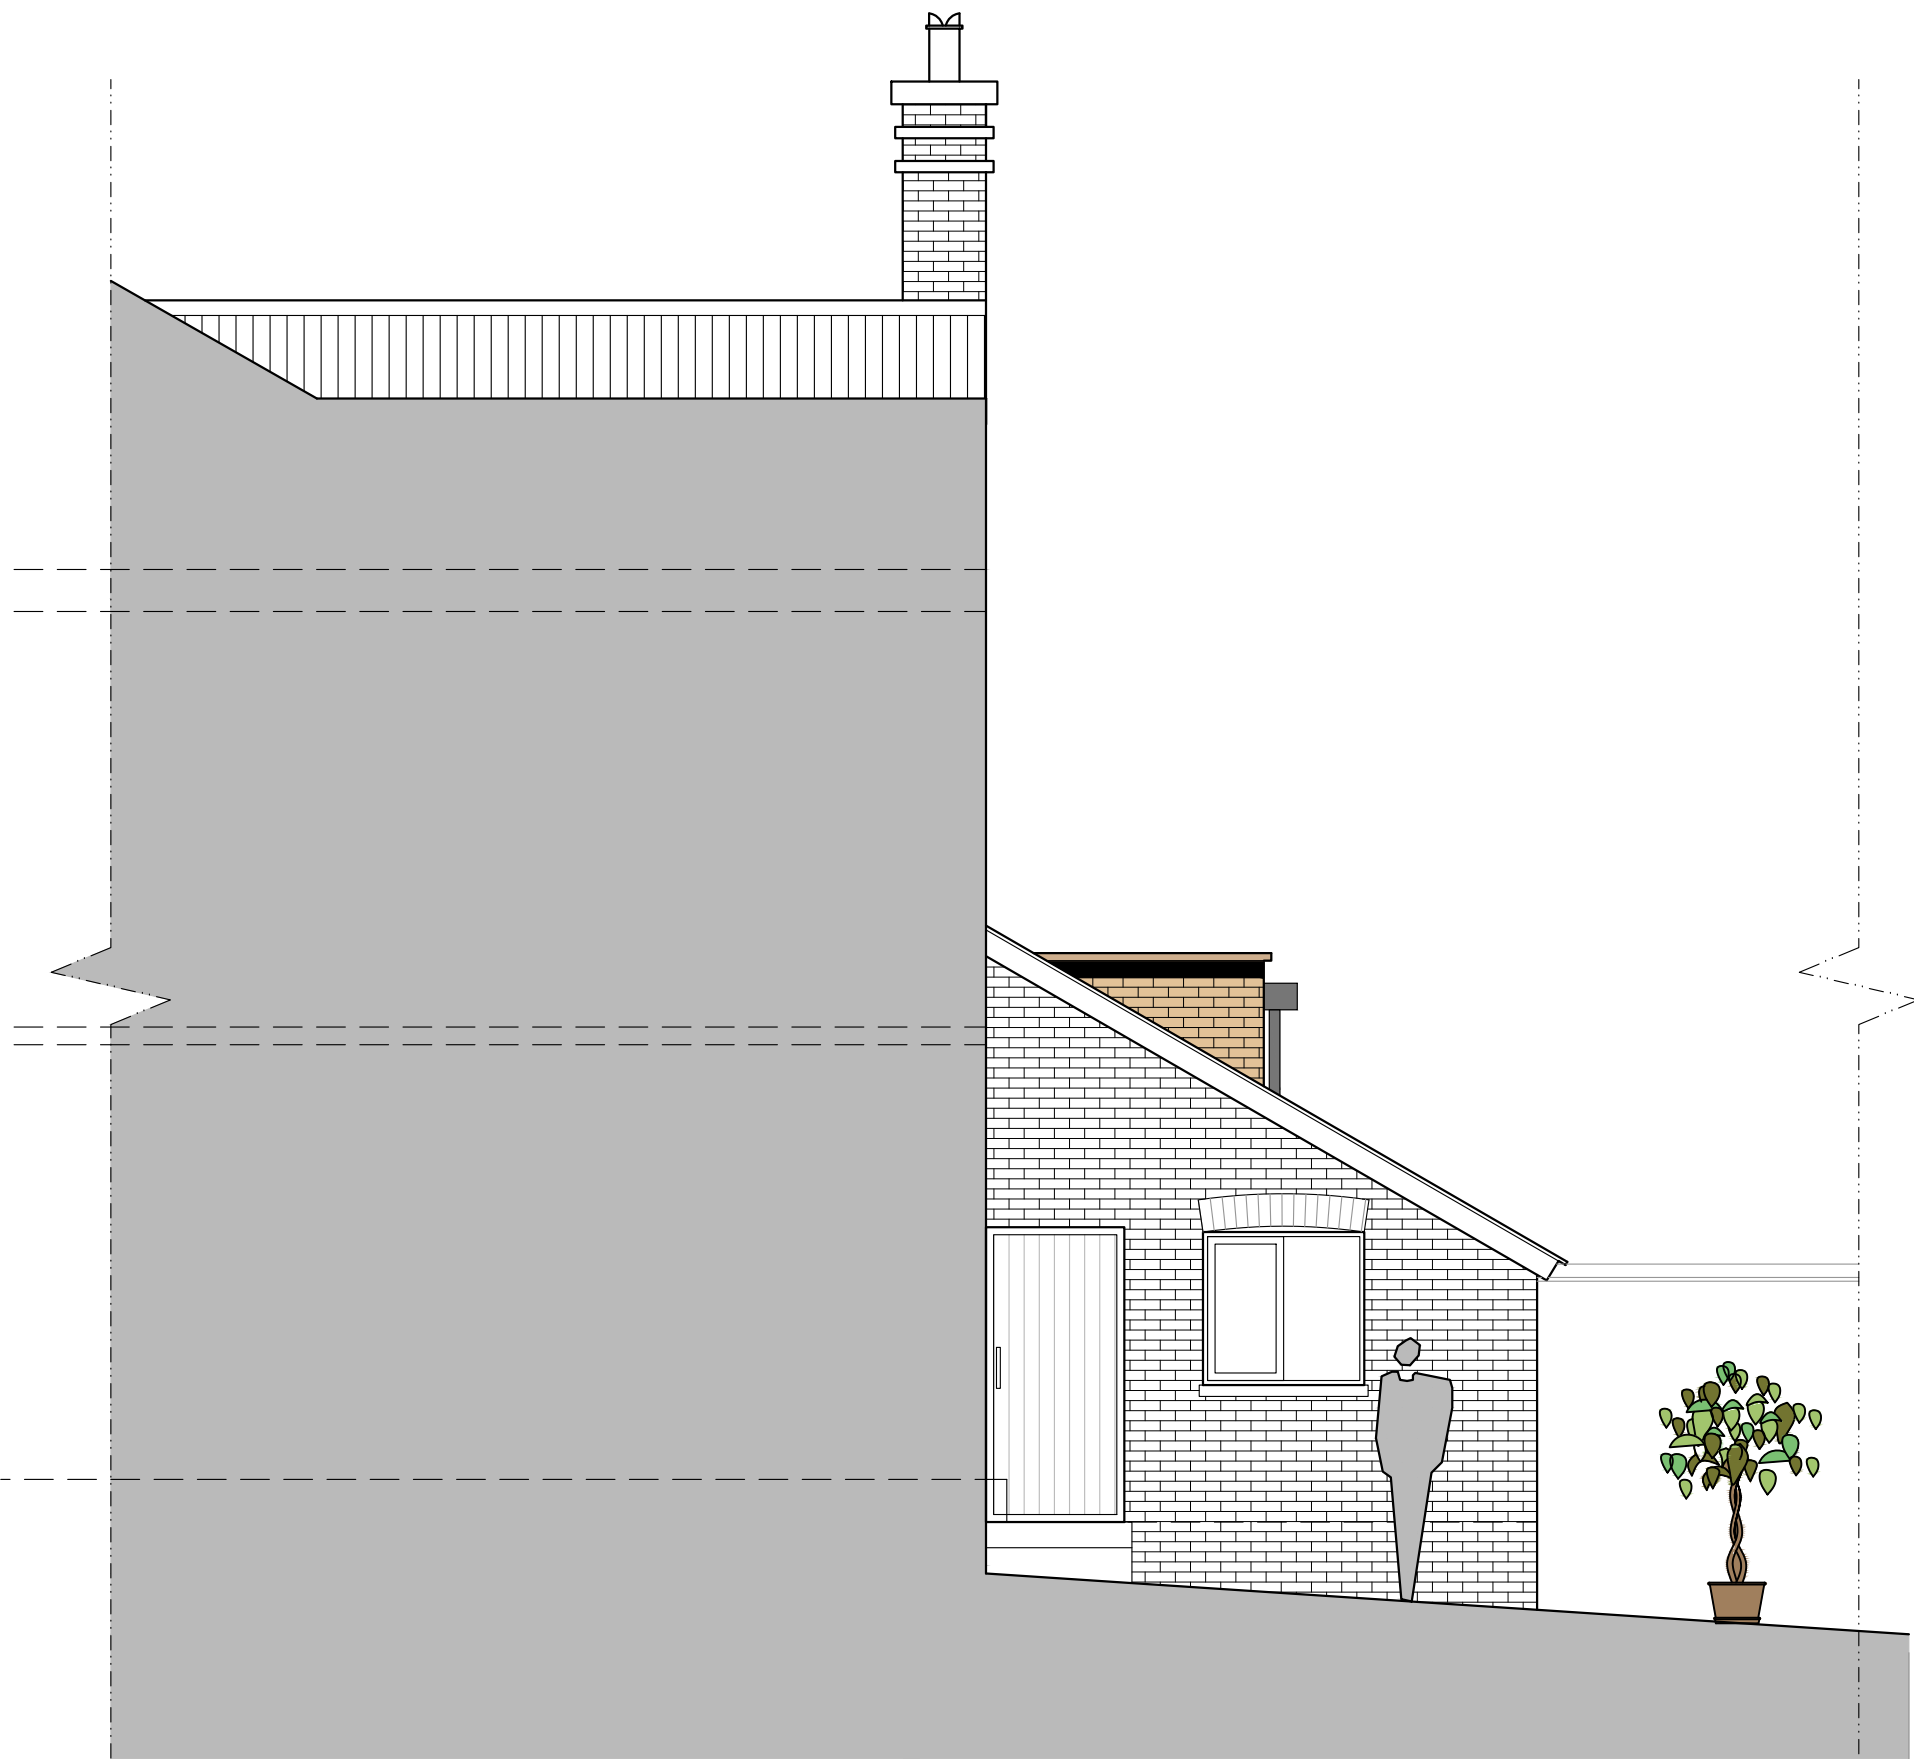


SIDE ELEVATION AS PROPOSED 1:50

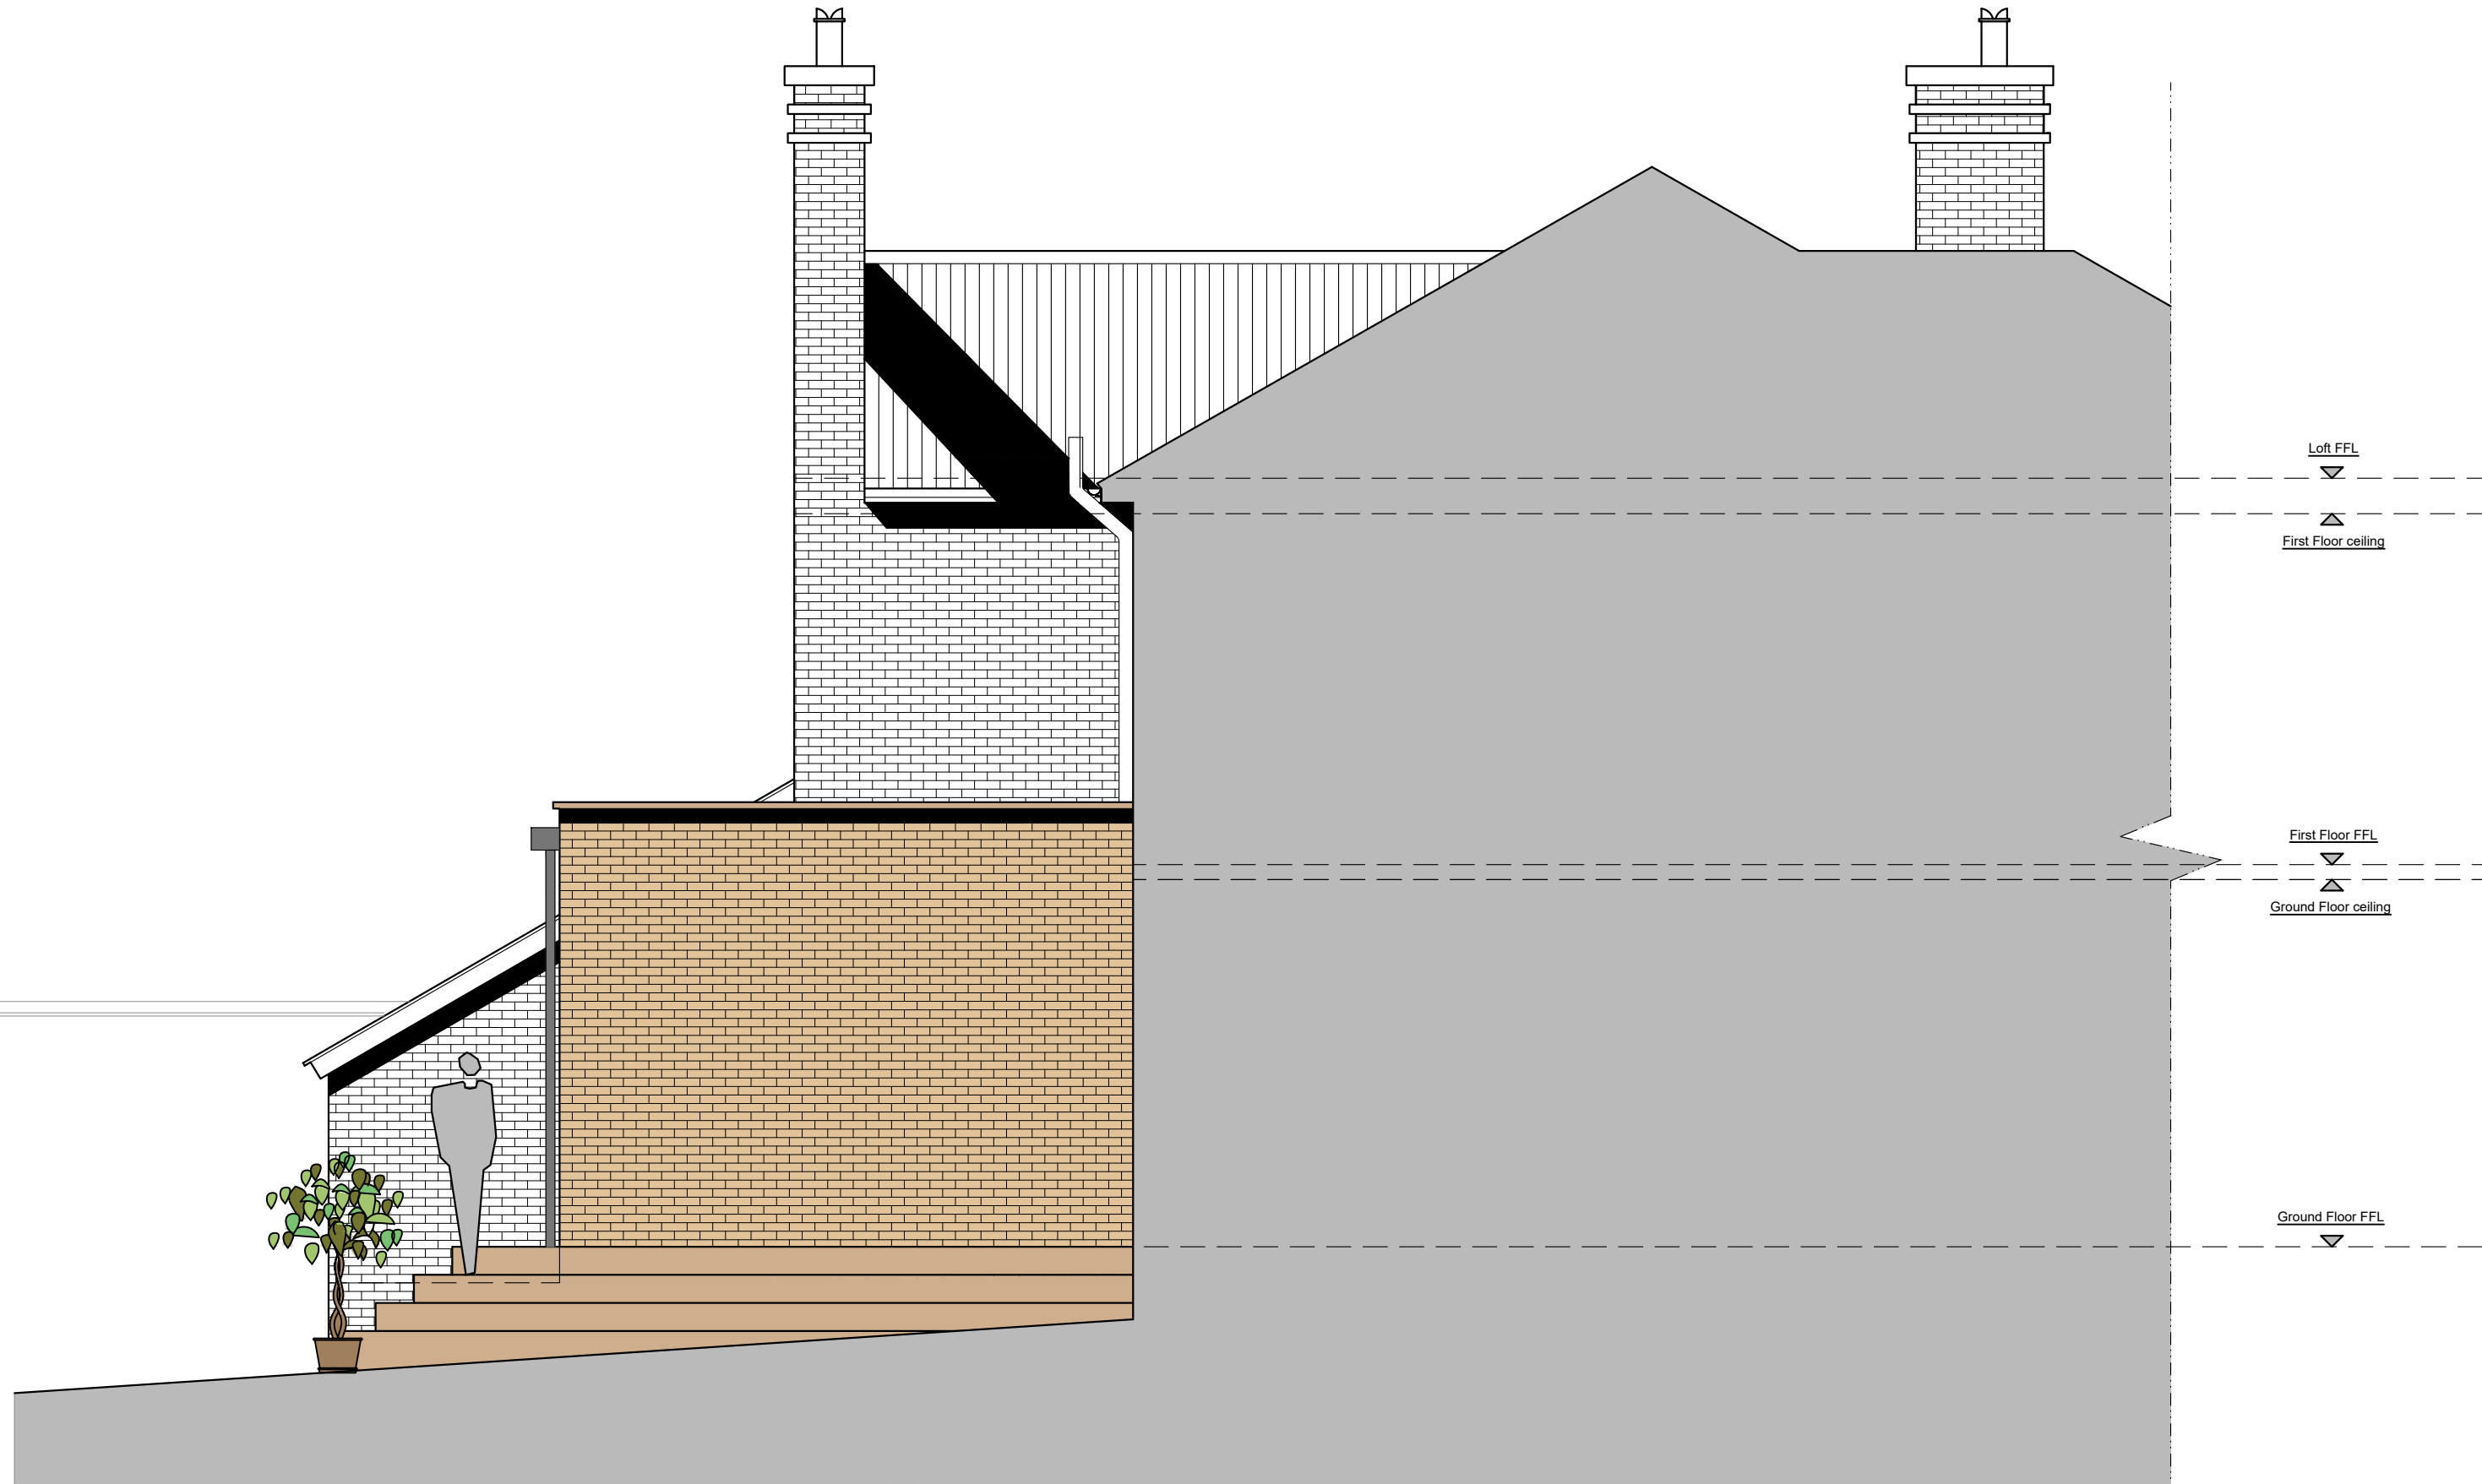

SIDE ELEVATION AS PROPOSED 1:50

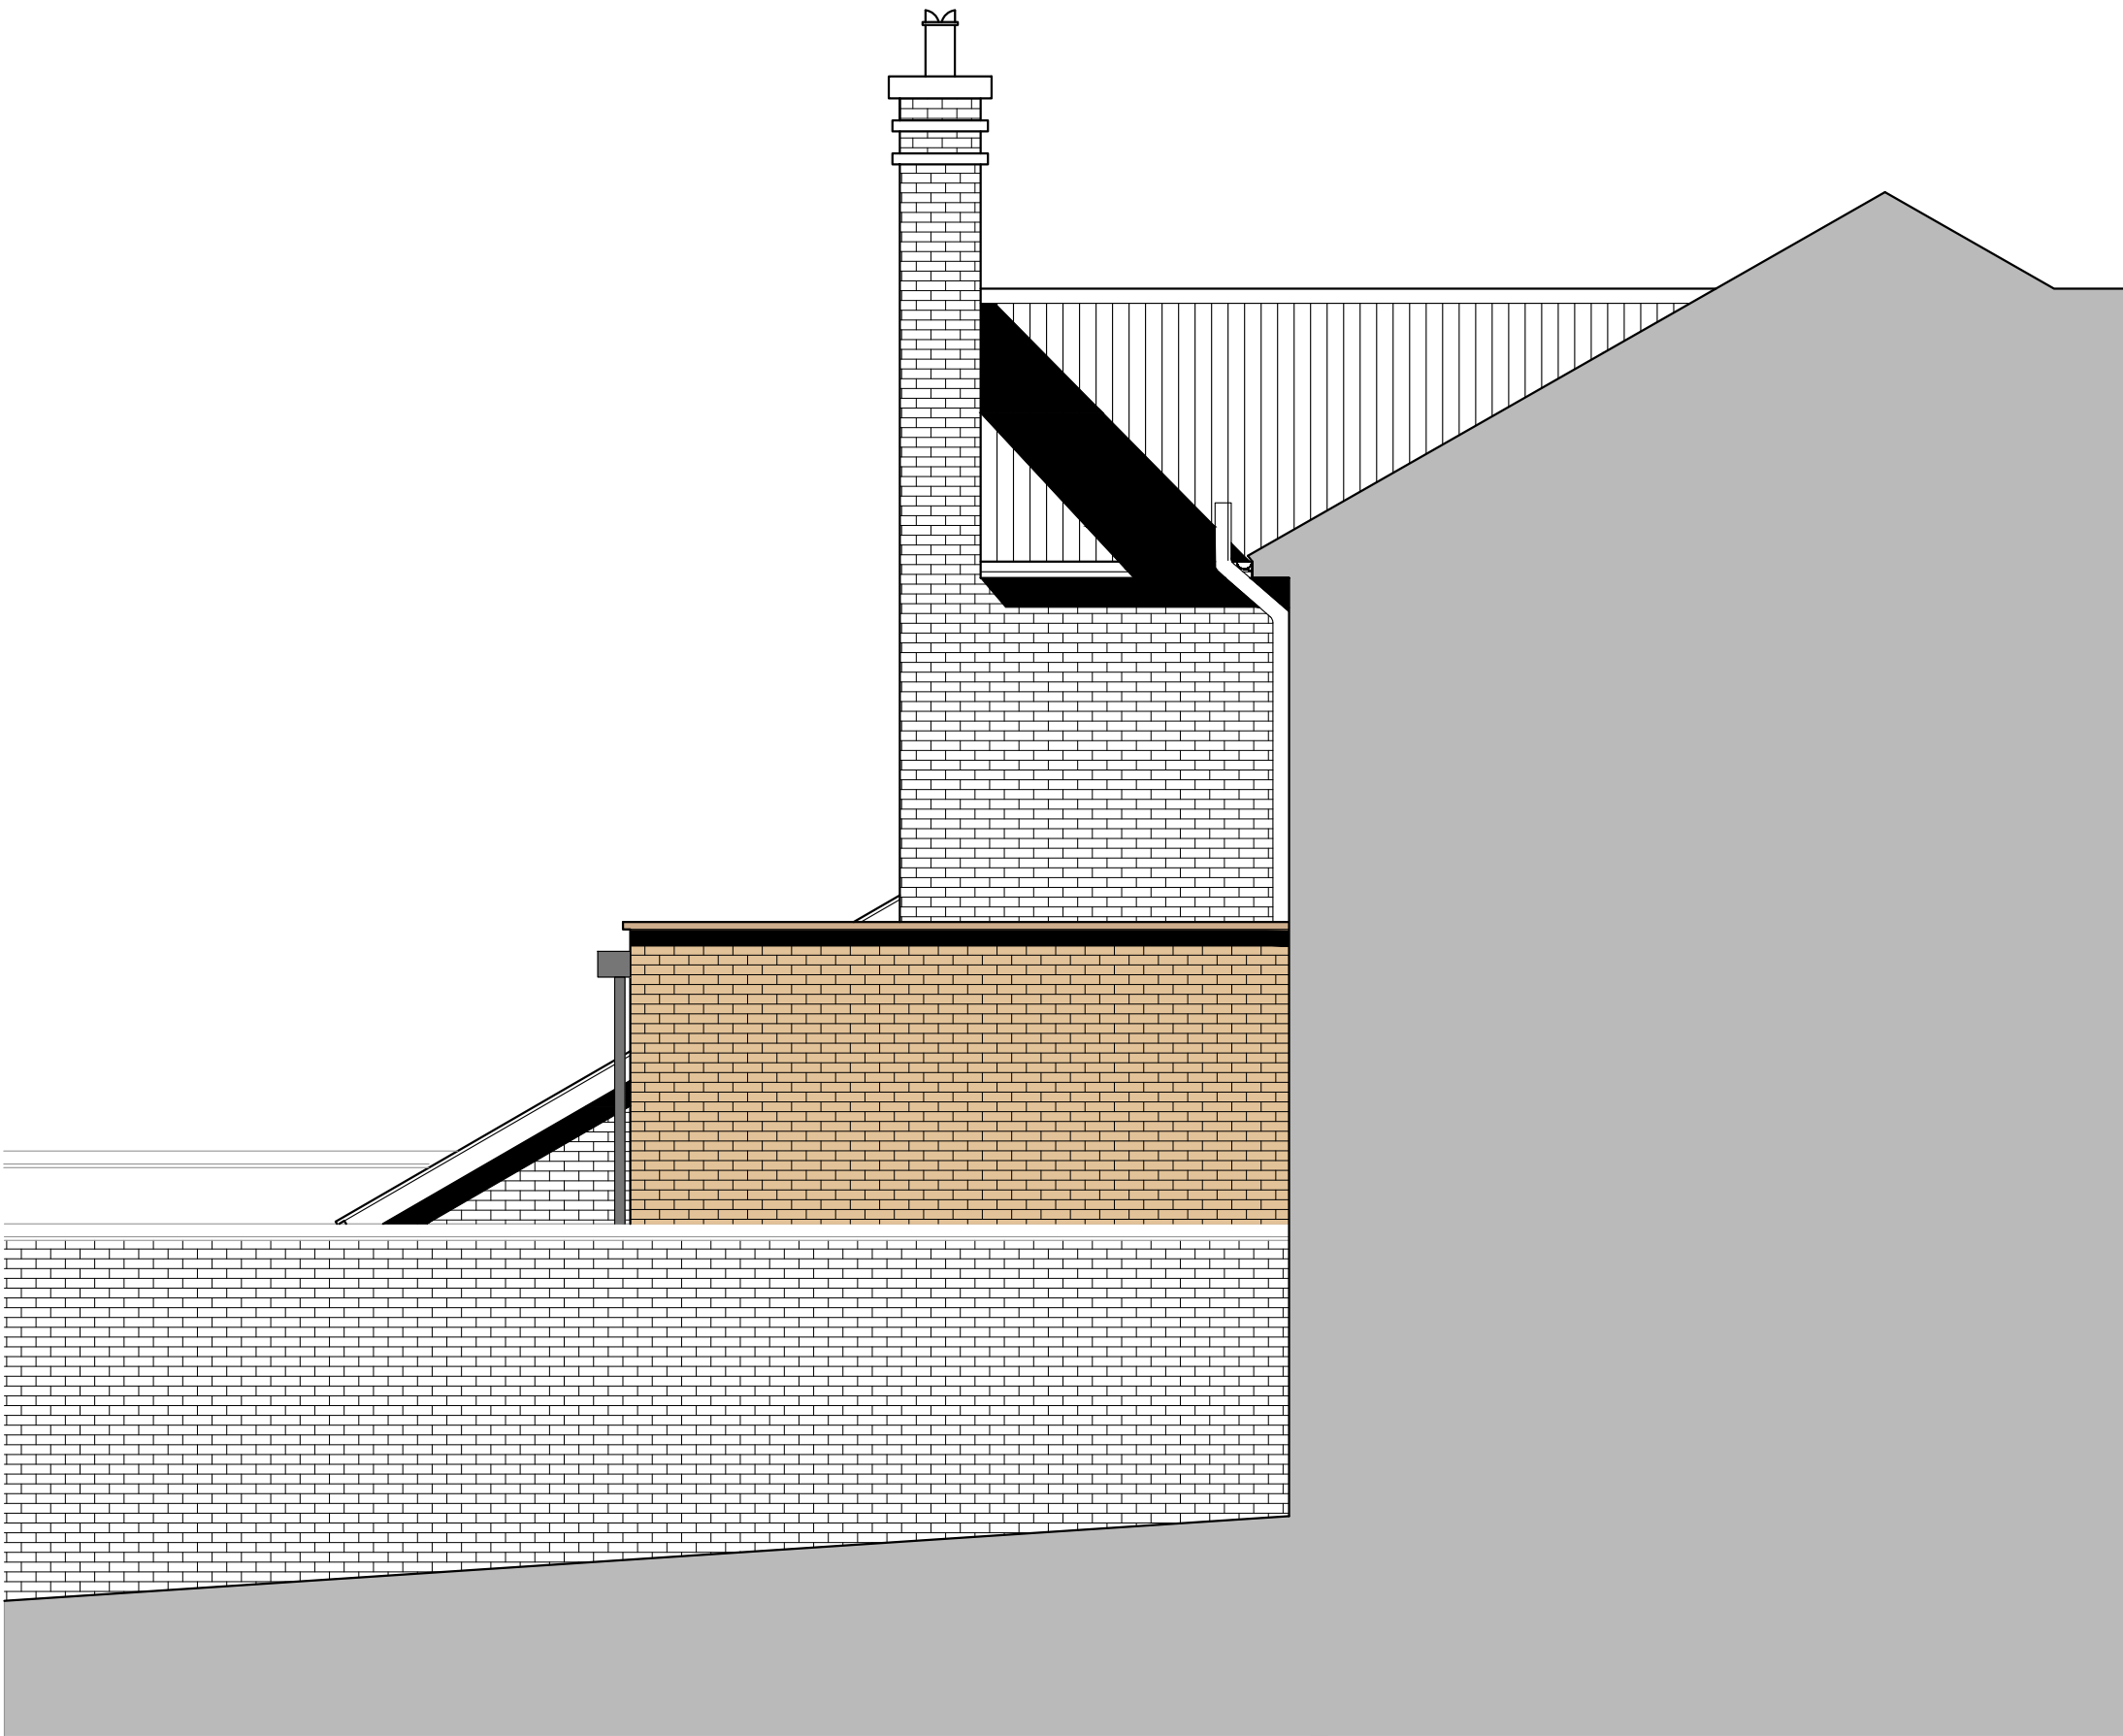

SIDE ELEVATION AS PROPOSED 1:50

 

C	Notes amended	06.11.25
B	Amends to client comments	23.10.25
A	Amends to client comments	21.10.25

Rev	Note	Date
-----	------	------



Studio 20, Sadler Bridge Studios, Bold Lane
Derby, DE1 3NT
Office: 01332 742 557
www.worcesterlloyd.co.uk



Project 68 Queen Street, Hitchin

Drawing Title Elevations as proposed

Scale 1:50

Sheet A1 Drawn By SW Checked By MW

Date Job No. Drawing No. Revision

Oct' 25	145 2025	005	C
---------	----------	-----	---