




NORTH ELEVATION (as proposed)



WEST ELEVATION (as proposed)




SOUTH ELEVATION (as proposed)

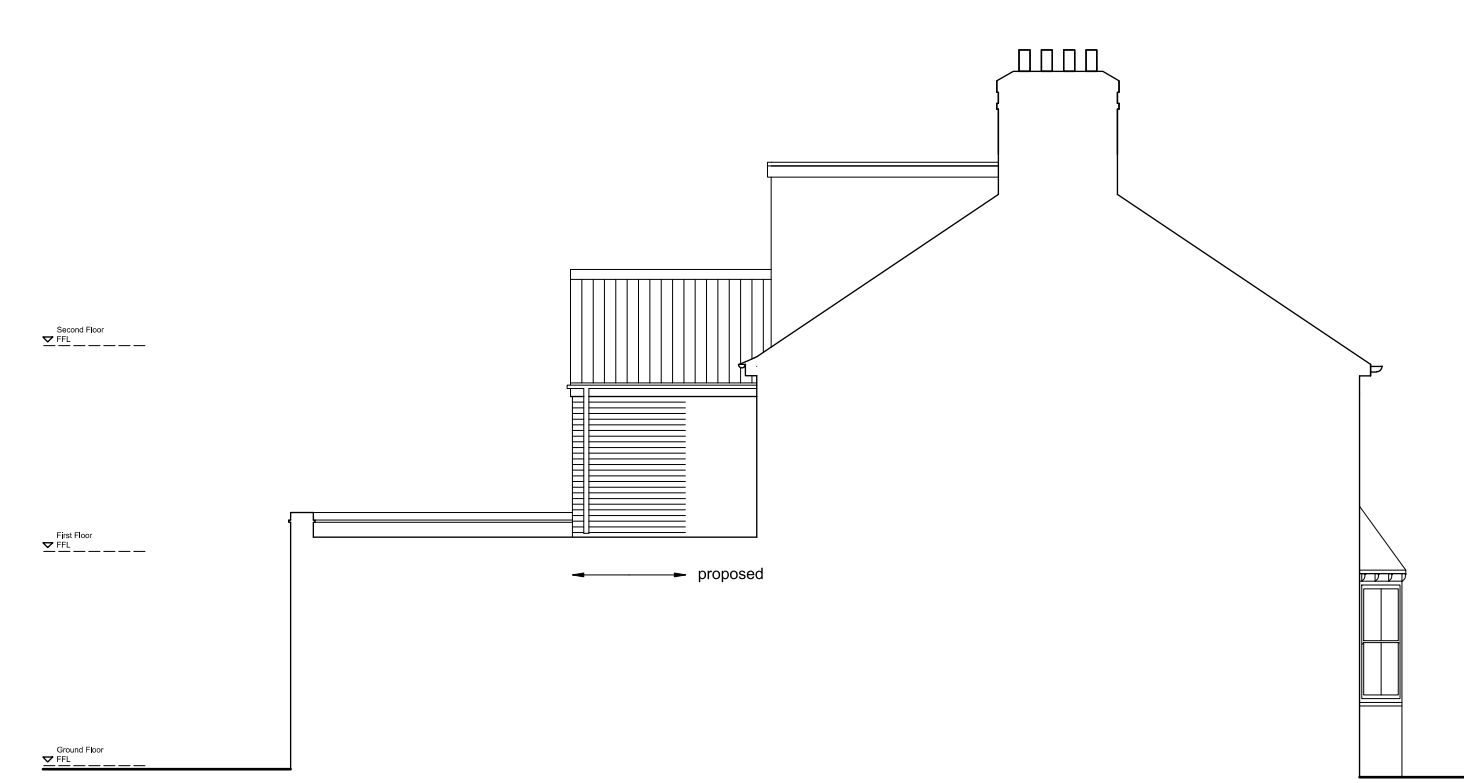


EAST ELEVATION (as proposed)

0 2 10 METRES @ 1:100 SCALE @ A1

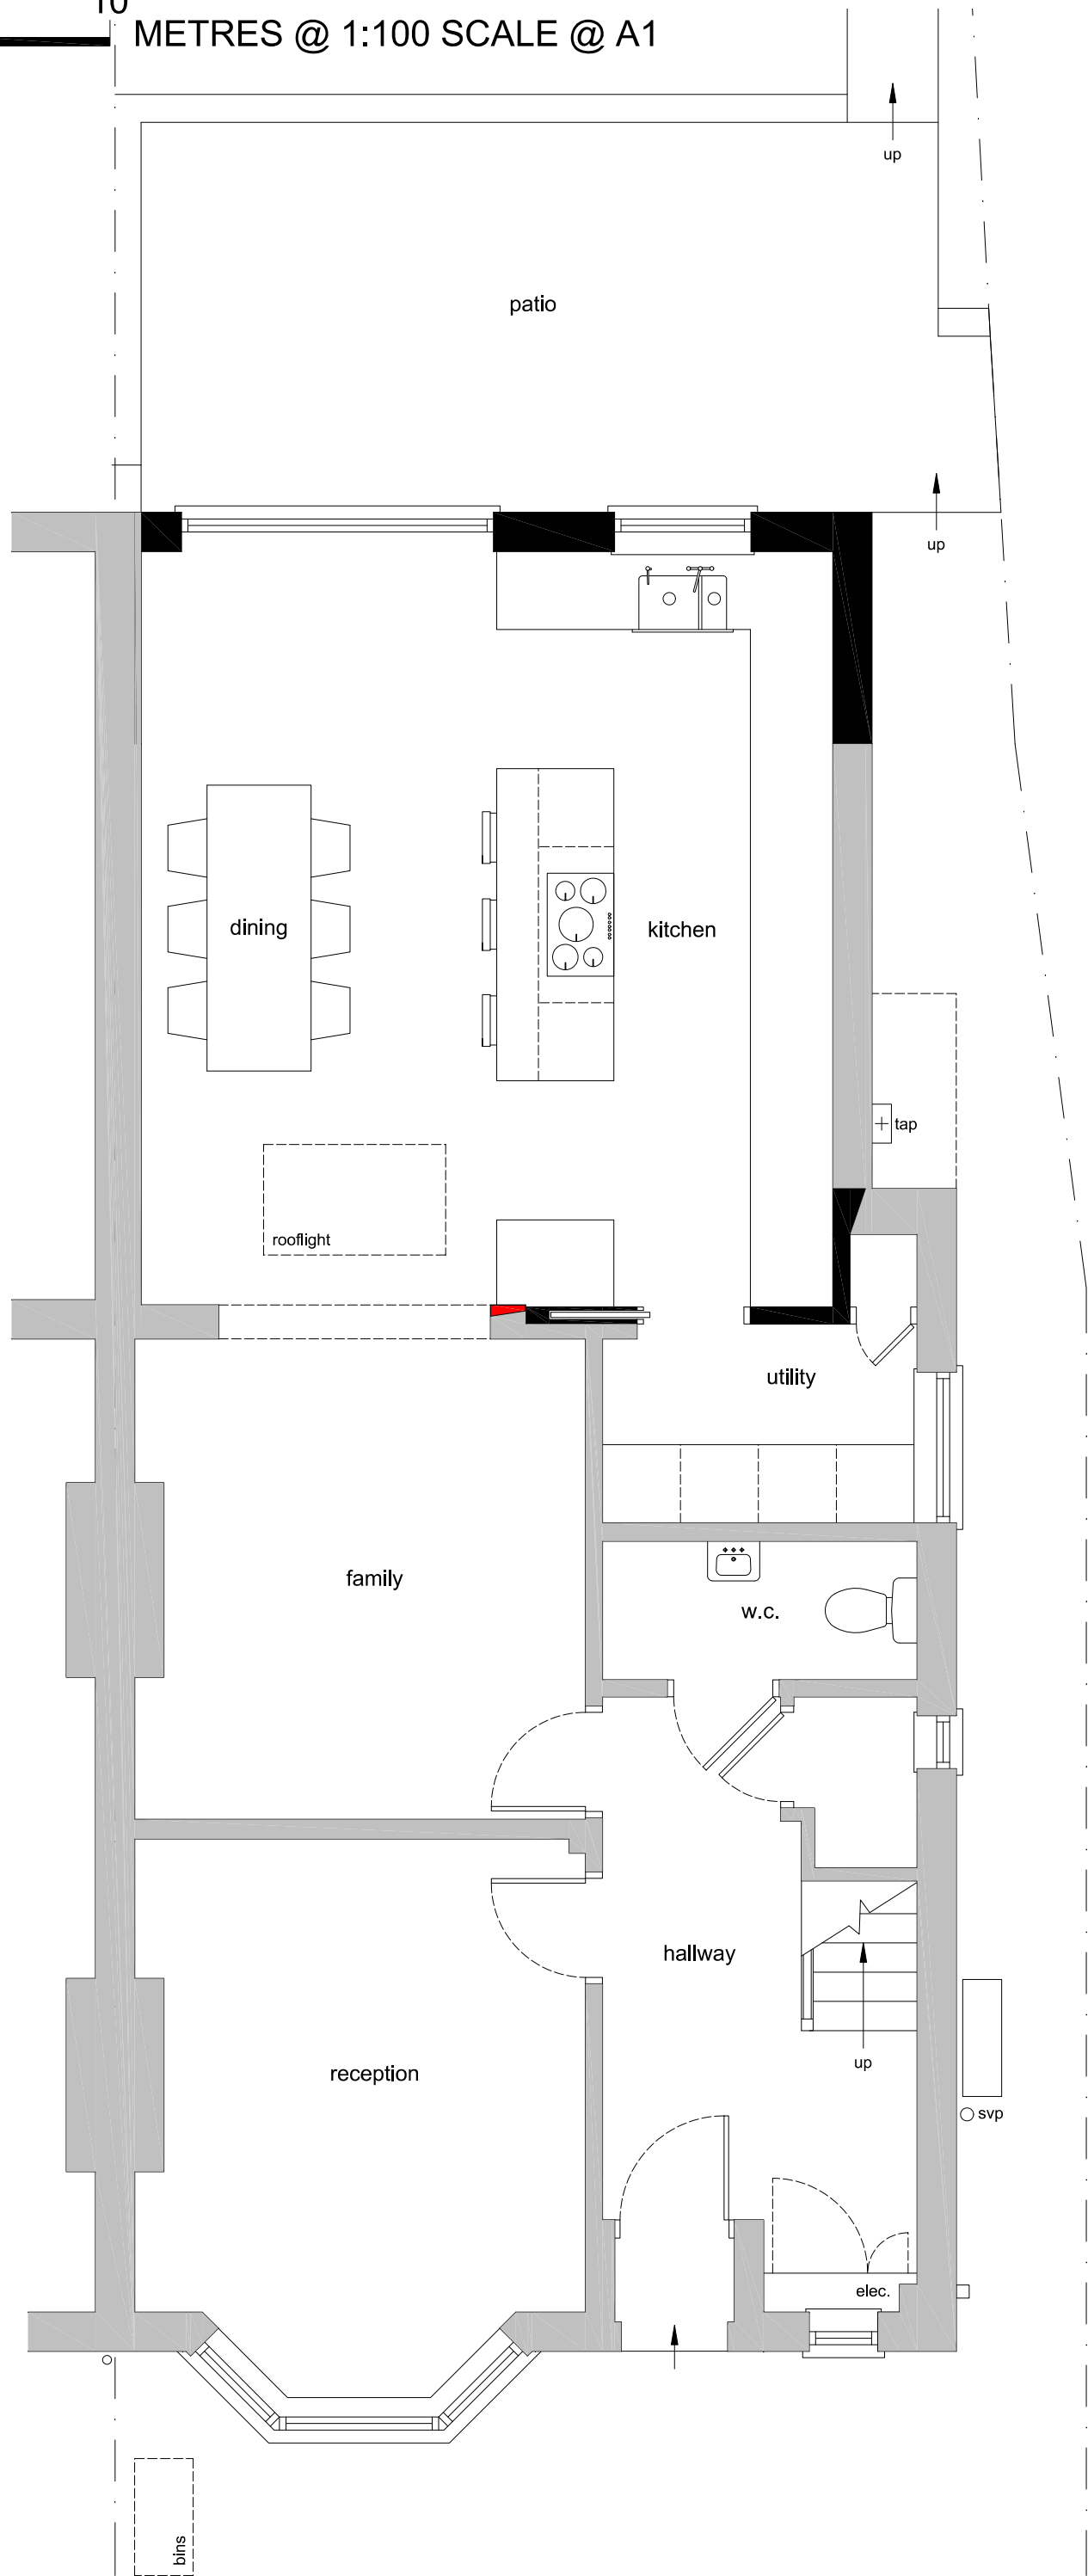


GROUND FLOOR PLAN (as proposed)


0 1 5 METRES @ 1:50 scale @ A1

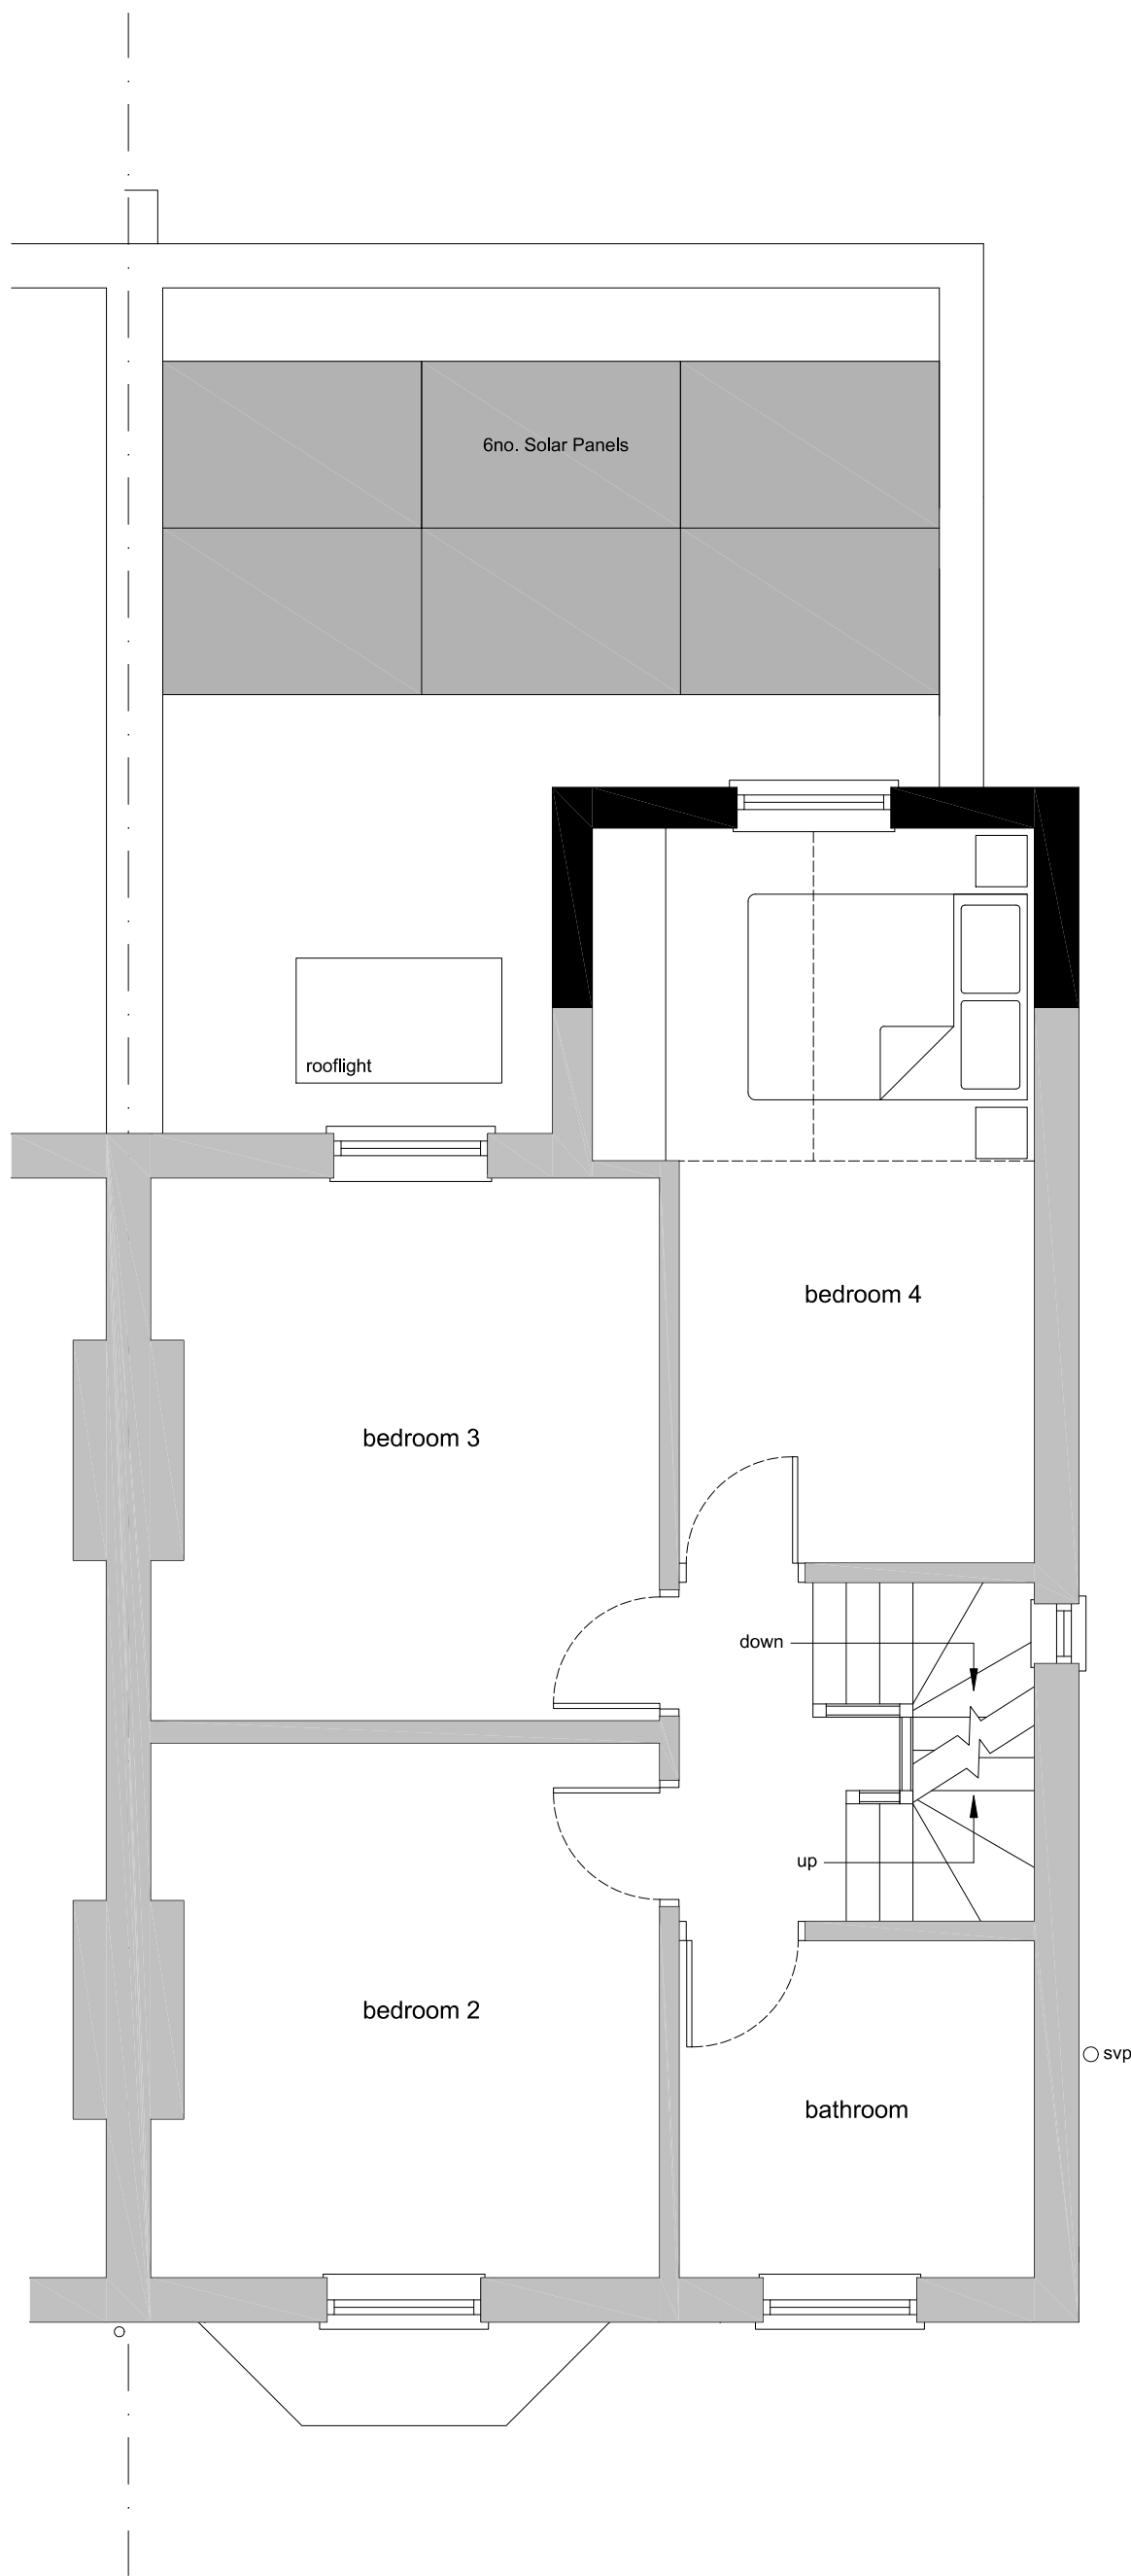

FIRST FLOOR PLAN (as proposed)

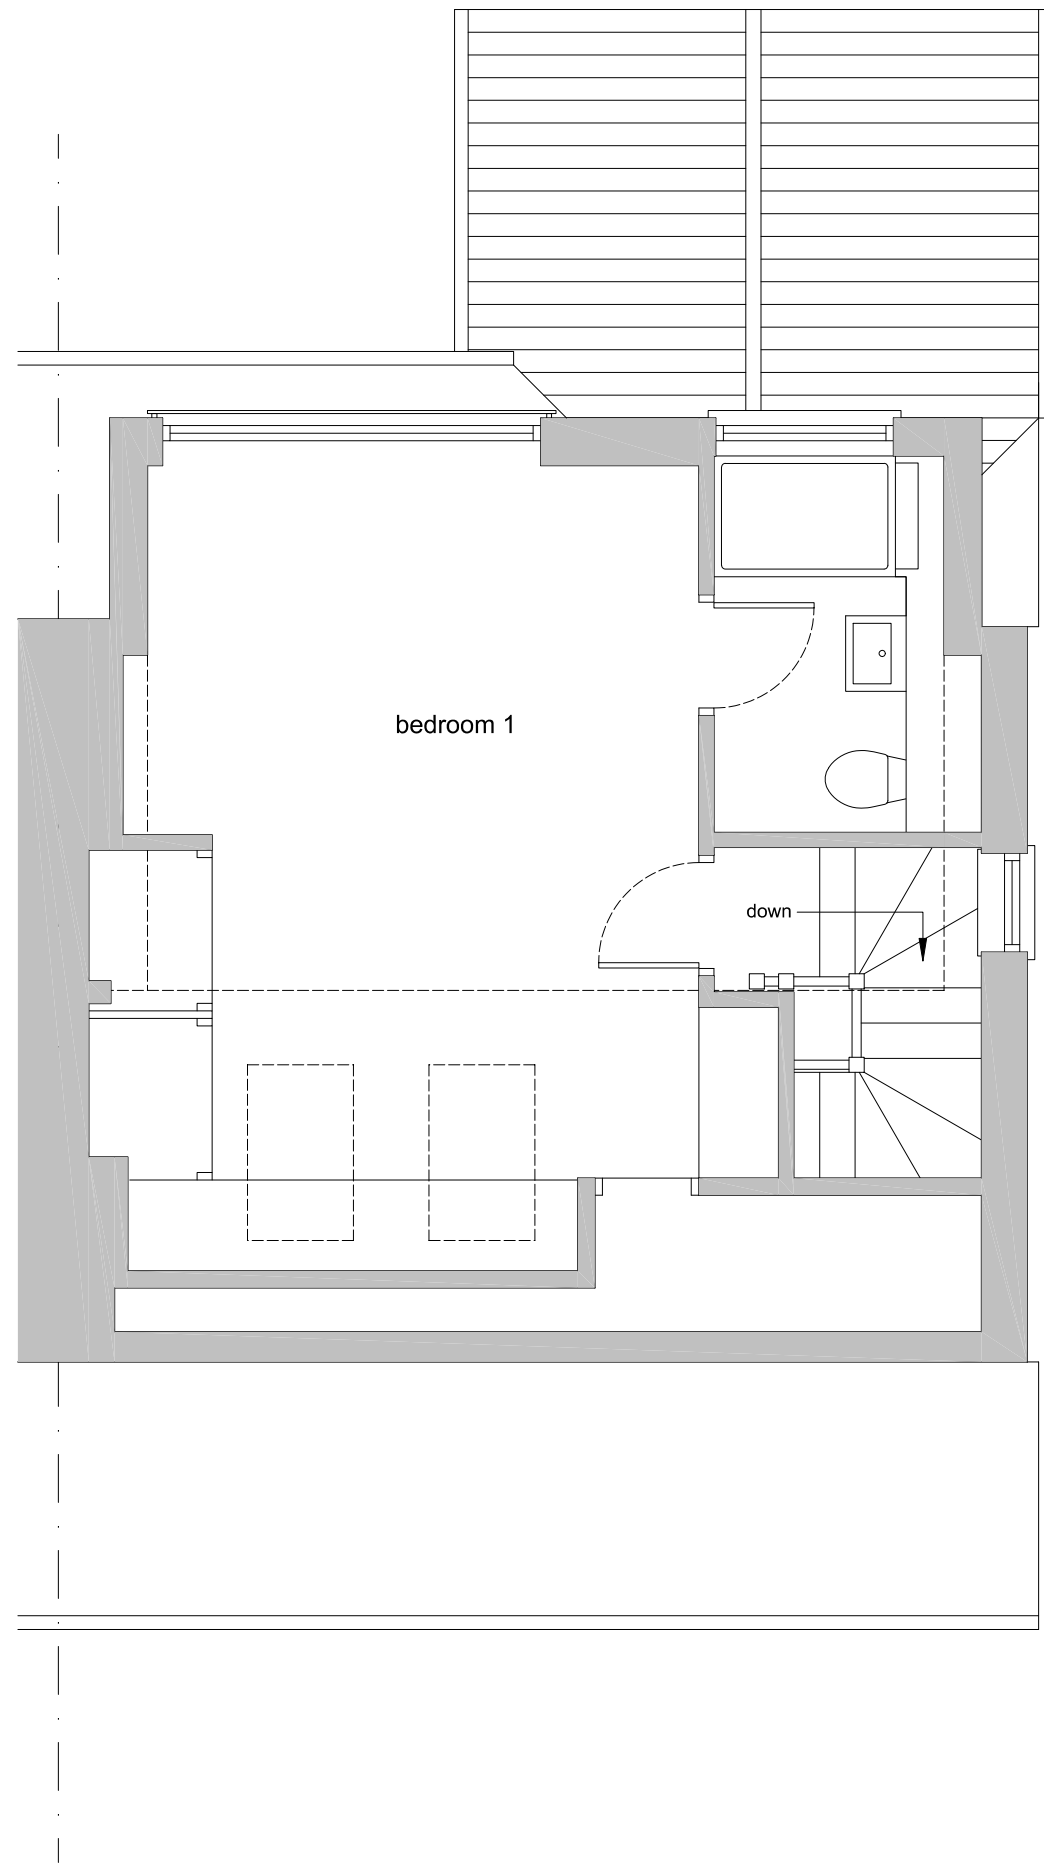

SECOND FLOOR PLAN (as proposed)

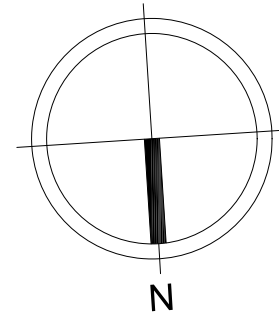


GENERAL NOTES

No.	Description
01	Check all dimensions on site
02	Walls existing
03	Walls proposed
04	EXTERNAL MATERIALS
EXTENSION ROOF: Grey slate pitched roof and EPDM rubber flat roof in black.	
EXTENSION WALLS: Facing brickwork to match existing house.	
EXTENSION WINDOWS: White uPVC sash and casement windows and black powder coated aluminium windows with flush casements and equal sight lines.	
EXTENSION DOORS: Black powder coated aluminium doors with flush casements and equal sight lines.	
RAINWATER GOODS: Black aluminium hoppers half round gutters and rainwater pipes.	

REVISIONS

Rev	Date	Description
A	Jun 25	Solar panels annotated
B	Jul 25	FF roof design amended

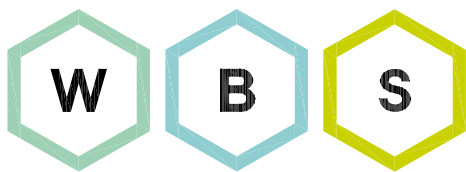

WHITEBRICK

29b Hermitage Road,
Hitchin, Hertfordshire, SG5 1BY.
info@whitebrick.studio

CLIENT

Mr and Mrs Puncher

PROJECT

Extension and Alterations at
45 Bearton Road, Hitchin,
Hertfordshire, SG5 1UE.

DRAWING TITLE

Proposed Plans and
Elevations

INFORMATION

Job ref	2505
Drawing no.	2505-02B
Scale	1:50, 1:100 @ ISOA1
Date	May 25
Drawn	CWM