


A

B

C

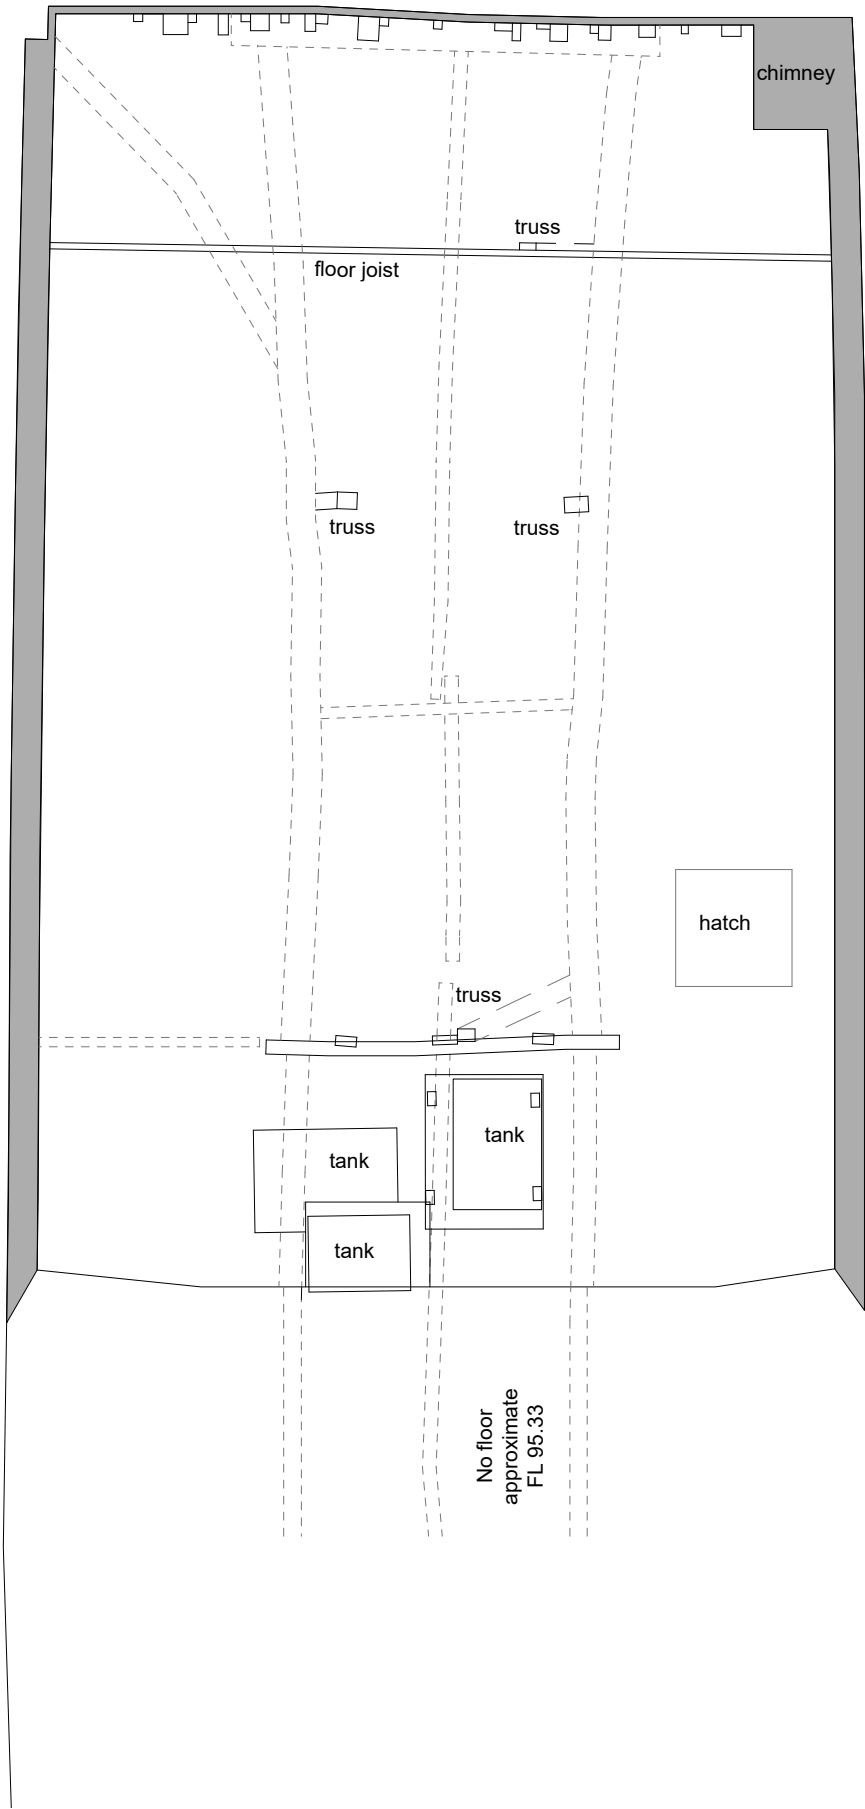

A

B

C



- Notes**
1. This drawing remains copyright of Blake Architects Limited and may not be reproduced or copied without consent in writing.
 2. For construction use figured dimensions only.
 3. Any discrepancies between site and drawings to be reported to the architect immediately.
 4. Read in conjunction with all relevant structural and mechanical & electrical engineers drawings.
 5. Survey undertaken by:

REVISIONS				
PROJECT	Maydencroft Loft			
ADDRESS	Maydencroft Manor, Gosmore, Hertfordshire, SG4 7QA			
BLAKE ARCHITECTS	Blake Architects Limited			
	1 Coves Barn, Winstone Gloucestershire. GL7 7JZ [t] 01285 841407 [e] mail@blakearchitects.co.uk www.blakearchitects.co.uk			
TITLE	Existing Attic Floor Plan (Part Plan)			
DRAWING NUMBER	25.11.03.13			
STATUS	PLANNING			
DRAWN	CHECKED	DATE	SCALE	REVISION
GY	JN	10.06.25	1:50 @ A3	-