



Notes:

 

REVISION	DATE	AMENDMENT
ANY ORDINANCE SURVEY DATA USED IS BASED UPON THE ORDINANCE SURVEY MAP WITH THE SANCTION OF THE CONTROLLER OF HM STATIONERY OFFICE. CROWN COPYRIGHT RESERVED. ORDINANCE SURVEY LICENCE NUMBER LIG0151.		
NO RESPONSIBILITY CAN BE TAKEN FOR ANY RELIANCE BASED ON THE INFORMATION CONTAINED HEREIN.		

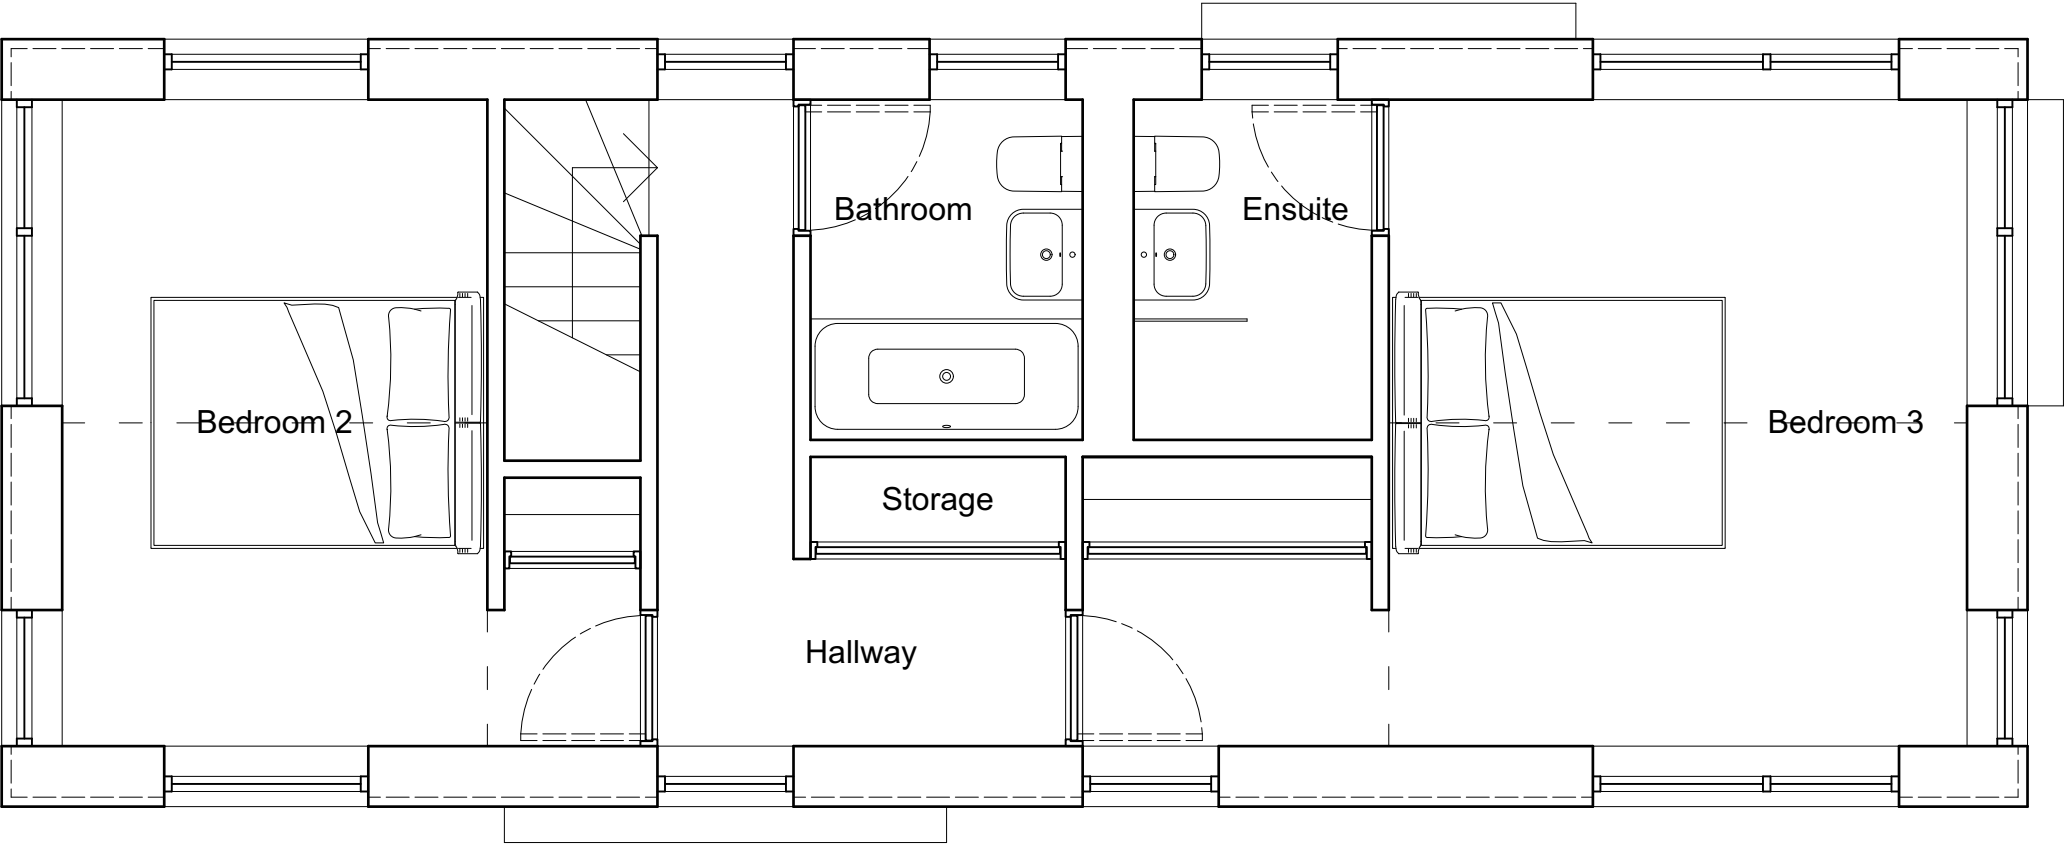

SURVEYORS | PLANNERS | ARCHITECTS
HERTFORDSHIRE | NORFOLK | WARWICKSHIRE | SOMERSET
Phone (01279) 771188 | E-mail post@sworders.com

SCHEME	DEVELOPMENT AT FEARS END, SANDON
TITLE	HOUSE No.1 FIRST FLOOR PLAN

PAPER SIZE A3L	© Copyright 2025, Sworders. All rights reserved. The contents of this drawing remain the sole property of Sworders and must not be copied or reproduced without prior permission.		
SCALE 1:50	DRAWN BY RB	CHECKED BY JS	
CLIENT No. CAM3064	DRAWING No. 222140-PL-1-101	REVISION	