



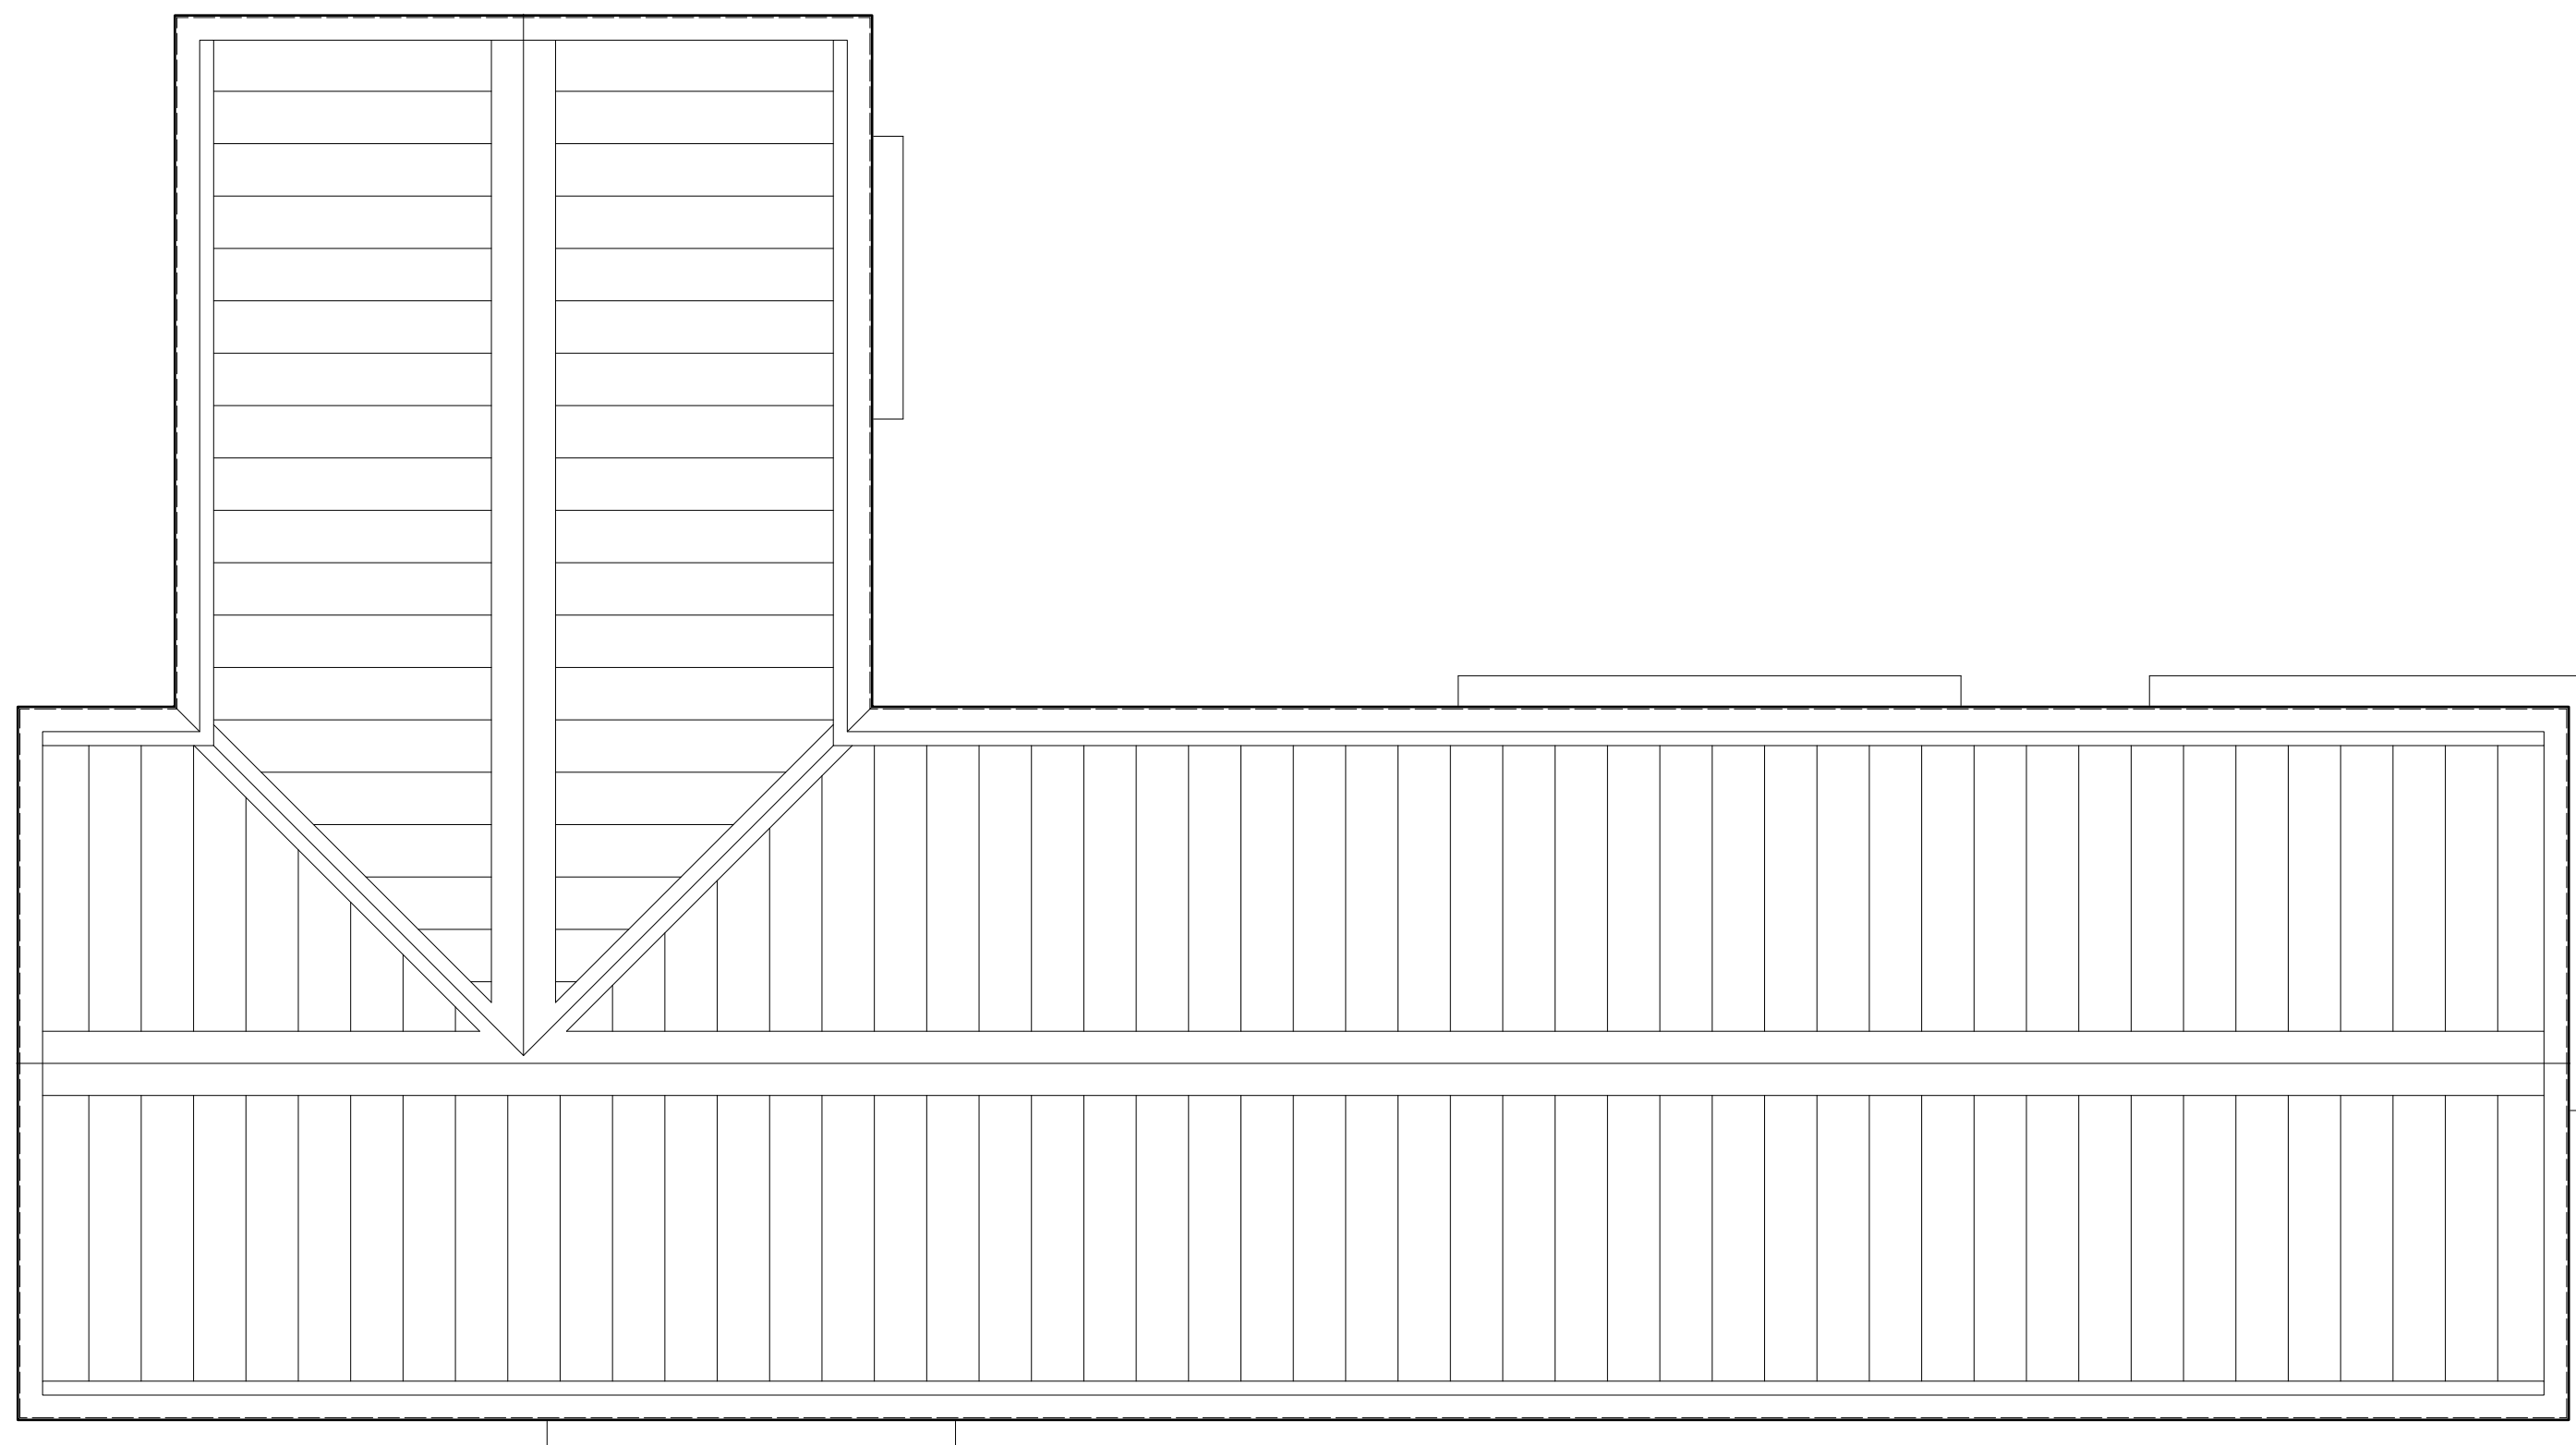

Notes:

 

REVISION	DATE	AMENDMENT

ANY ORDNANCE SURVEY DATA USED IS BASED UPON THE ORDNANCE SURVEY MAP WITH THE SANCTION OF THE CONTROLLER OF HM STATIONERY OFFICE. CROWN COPYRIGHT RESERVED ORDNANCE SURVEY LICENCE NUMBER LG101

NO RESPONSIBILITY CAN BE TAKEN FOR ANY RELIANCE BASED ON THE INFORMATION CONTAINED HEREIN.



SURVEYORS | PLANNERS | ARCHITECTS
HERTFORDSHIRE | NORFOLK | WARWICKSHIRE | SOMERSET
Phone (01279) 771188 | E-mail post@sworders.com

SCHEME

DEVELOPMENT AT
FEARS END, SANDON

TITLE

HOUSE No.4
ROOF PLAN

PAPER SIZE		© Copyright 2025, Swords. All rights reserved. The contents of this drawing remain the sole property of Swords and must not be copied or reproduced without prior permission.	
A2L			
SCALE	DRAWN BY	CHECKED BY	
1:50	RB	24/10/2025	JS
CLIENT No.		DRAWING No.	REVISION
CAM3064		222140-PL-4-102	