



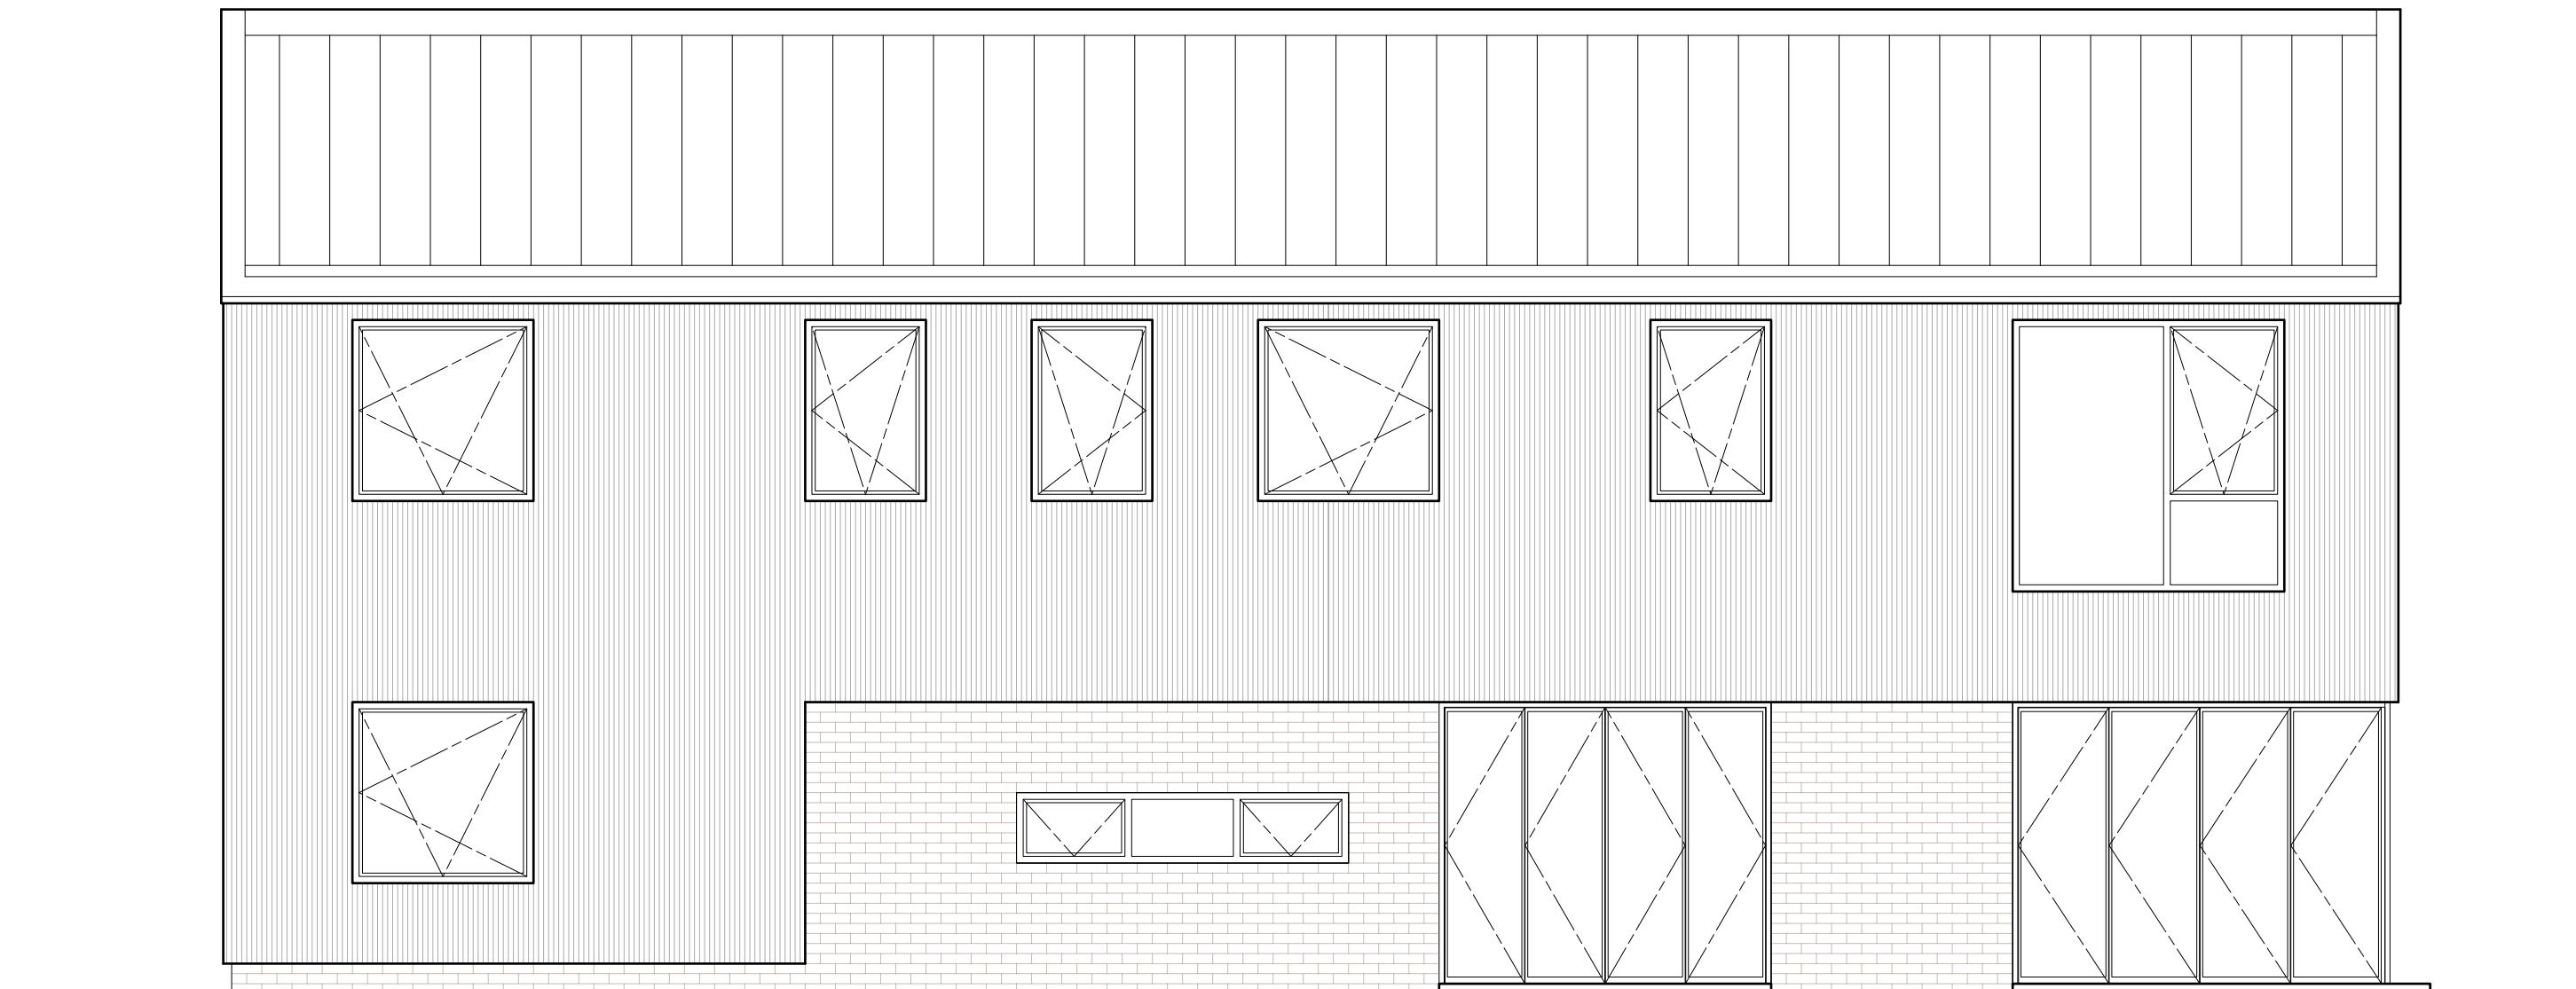

1

### Rear Elevation

Scale: 1:50


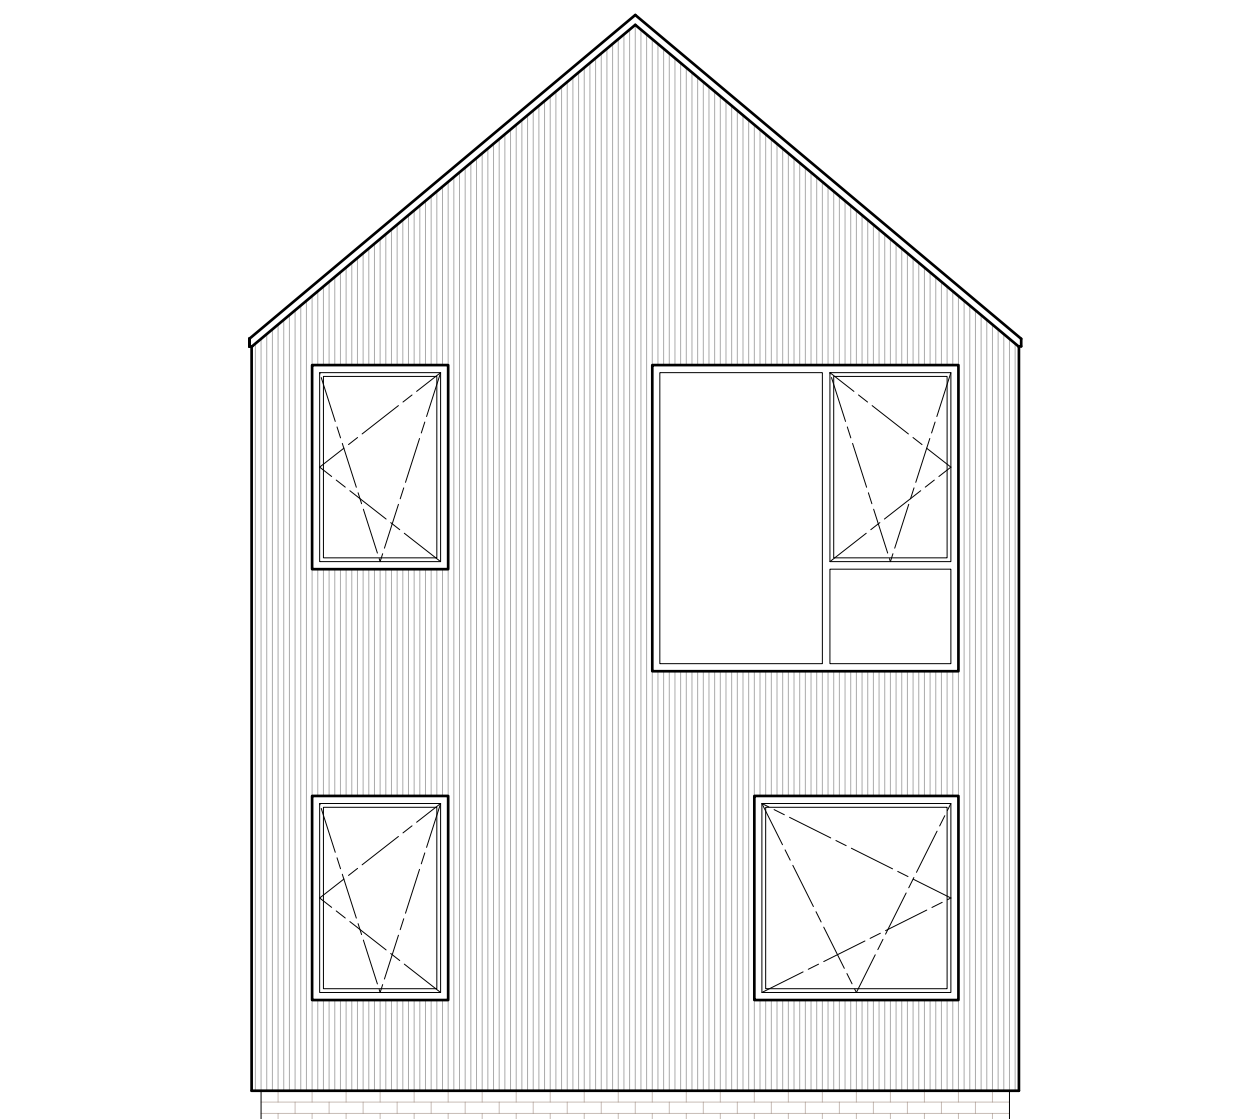


2

## End Elevation

Scale: 1:50

|        |
|--------|
| Notes: |
|--------|

 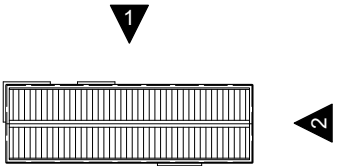

|          |      |           |
|----------|------|-----------|
|          |      |           |
|          |      |           |
| REVISION | DATE | AMENDMENT |

ANY ORDNANCE SURVEY DATA USED IS BASED UPON THE ORDNANCE SURVEY MAP WITH THE SANCTION OF THE CONTROLLER OF HM STATIONERY OFFICE. CROWN COPYRIGHT RESERVED ORDNANCE SURVEY LICENCE NUMBER LG0151.

NO RESPONSIBILITY CAN BE TAKEN FOR ANY RELIANCE BASED ON THE INFORMATION CONTAINED HEREIN.



SURVEYORS | PLANNERS | ARCHITECTS  
HERTFORDSHIRE | NORFOLK | WARWICKSHIRE | SOMERSET  
Phone (01279) 771188 | E-mail [post@sworders.com](mailto:post@sworders.com)

SCHEME

DEVELOPMENT AT  
FEARS END, SANDON

|       |
|-------|
| TITLE |
|-------|

HOUSE No.3  
ELEVATIONS (Sheet 2 of 2)

|                              |                       |   |                         |
|------------------------------|-----------------------|---|-------------------------|
| PAPER SIZE<br><b>A2L</b>     |                       | © Copyright 2025, Swords. All rights reserved. The contents of this drawing remain the sole property of Swords and must not be copied or reproduced without prior permission. |                         |
| SCALE<br><b>1:50</b>         | DRAWN BY<br><b>RB</b> | 24/10/2025   | CHECKED BY<br><b>JS</b> |
| CLIENT No.<br><b>CAM3064</b> |                       | DRAWING No.<br><b>222140-PL-3-302</b>   | REVISION                |