



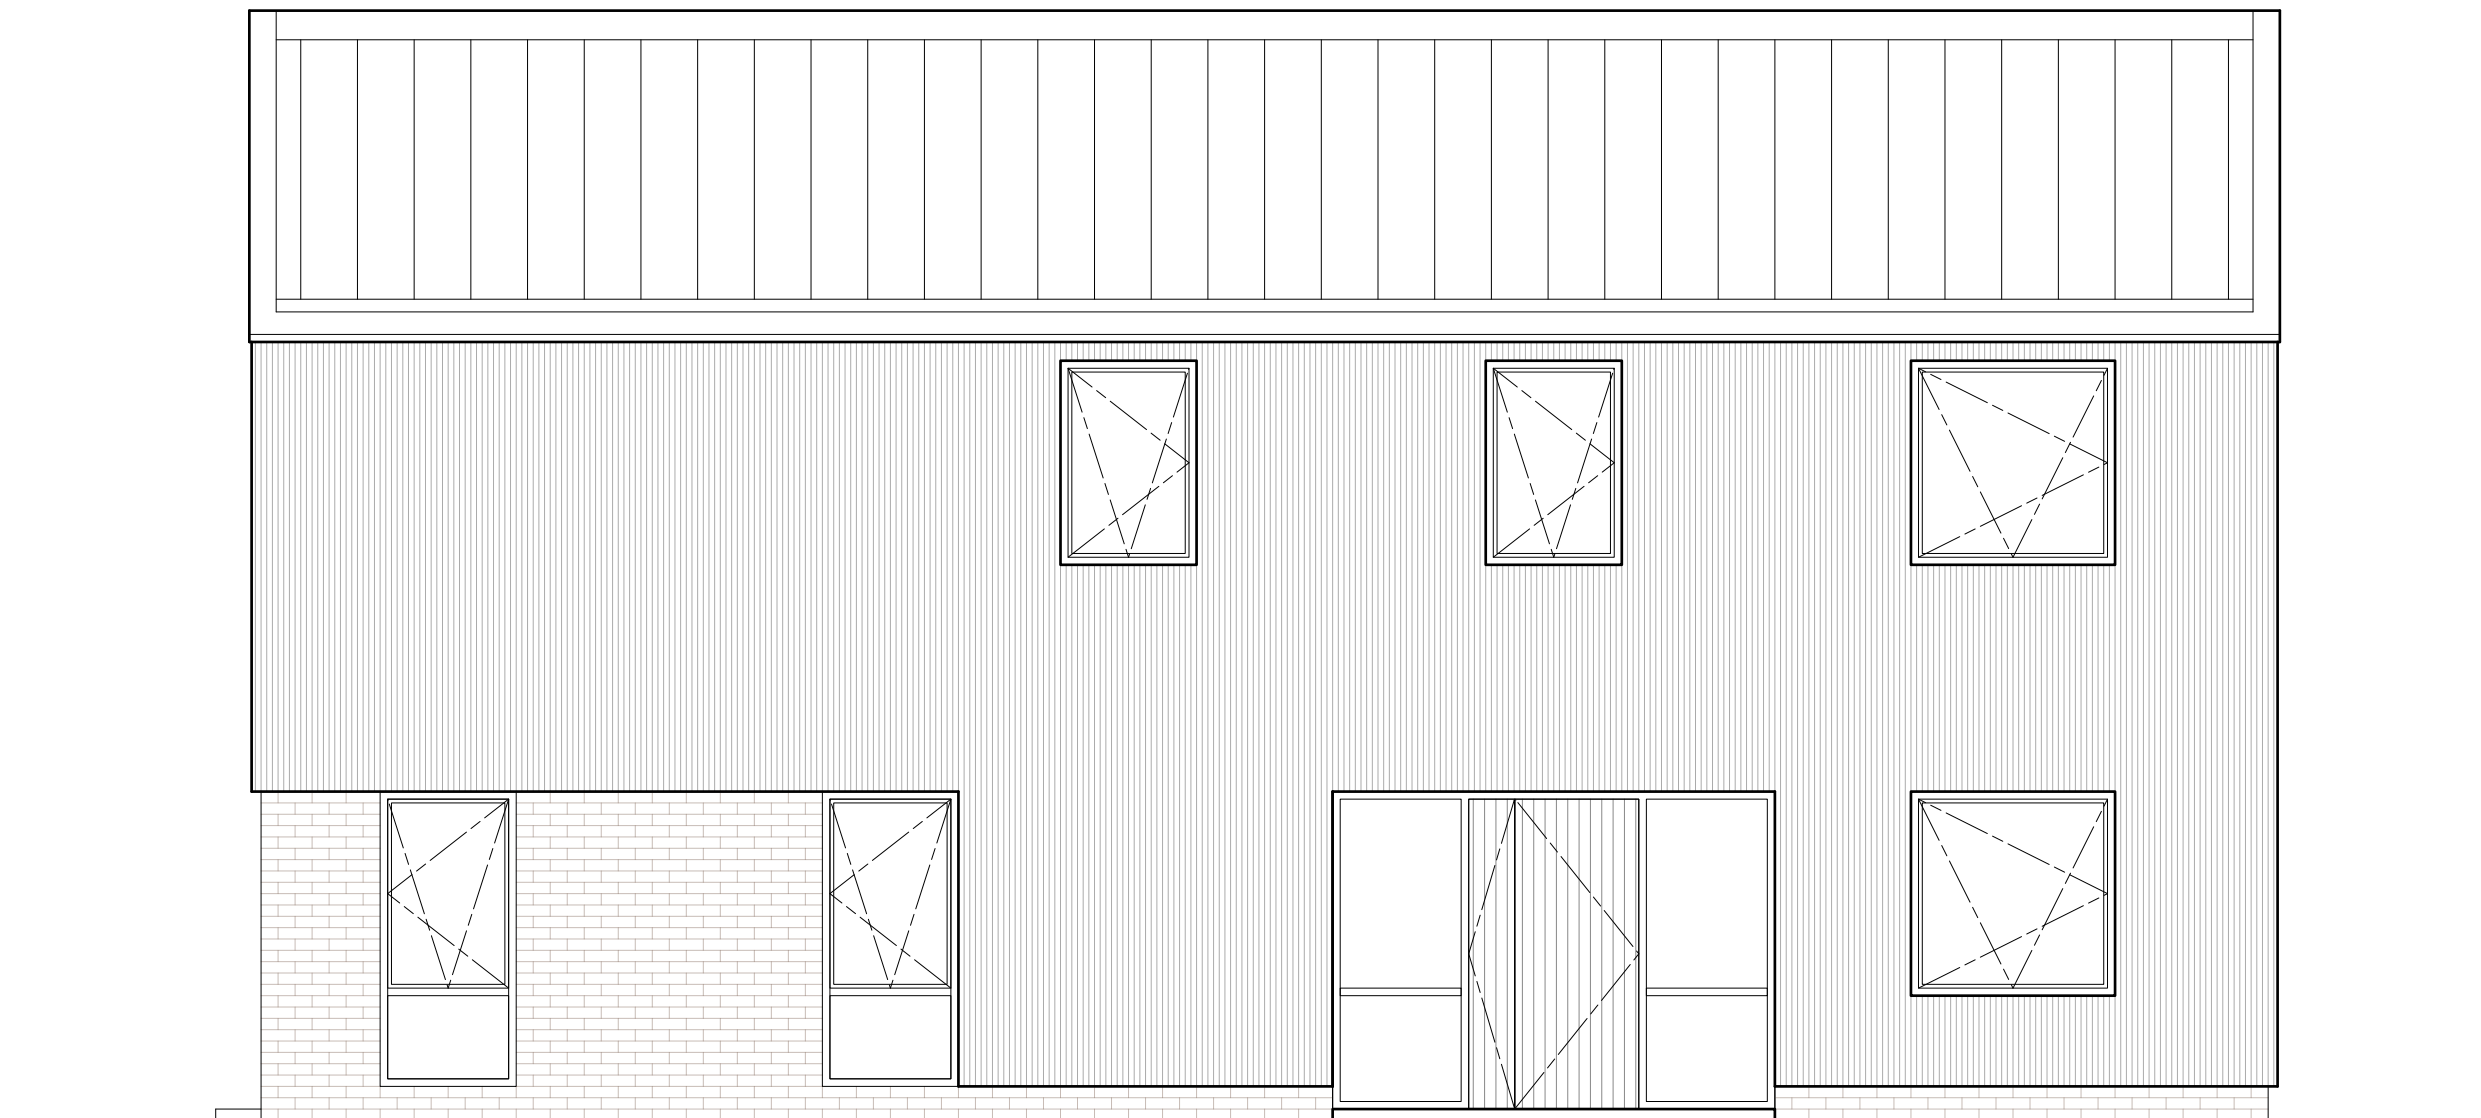

1

Front Elevation

Scale: 1:50


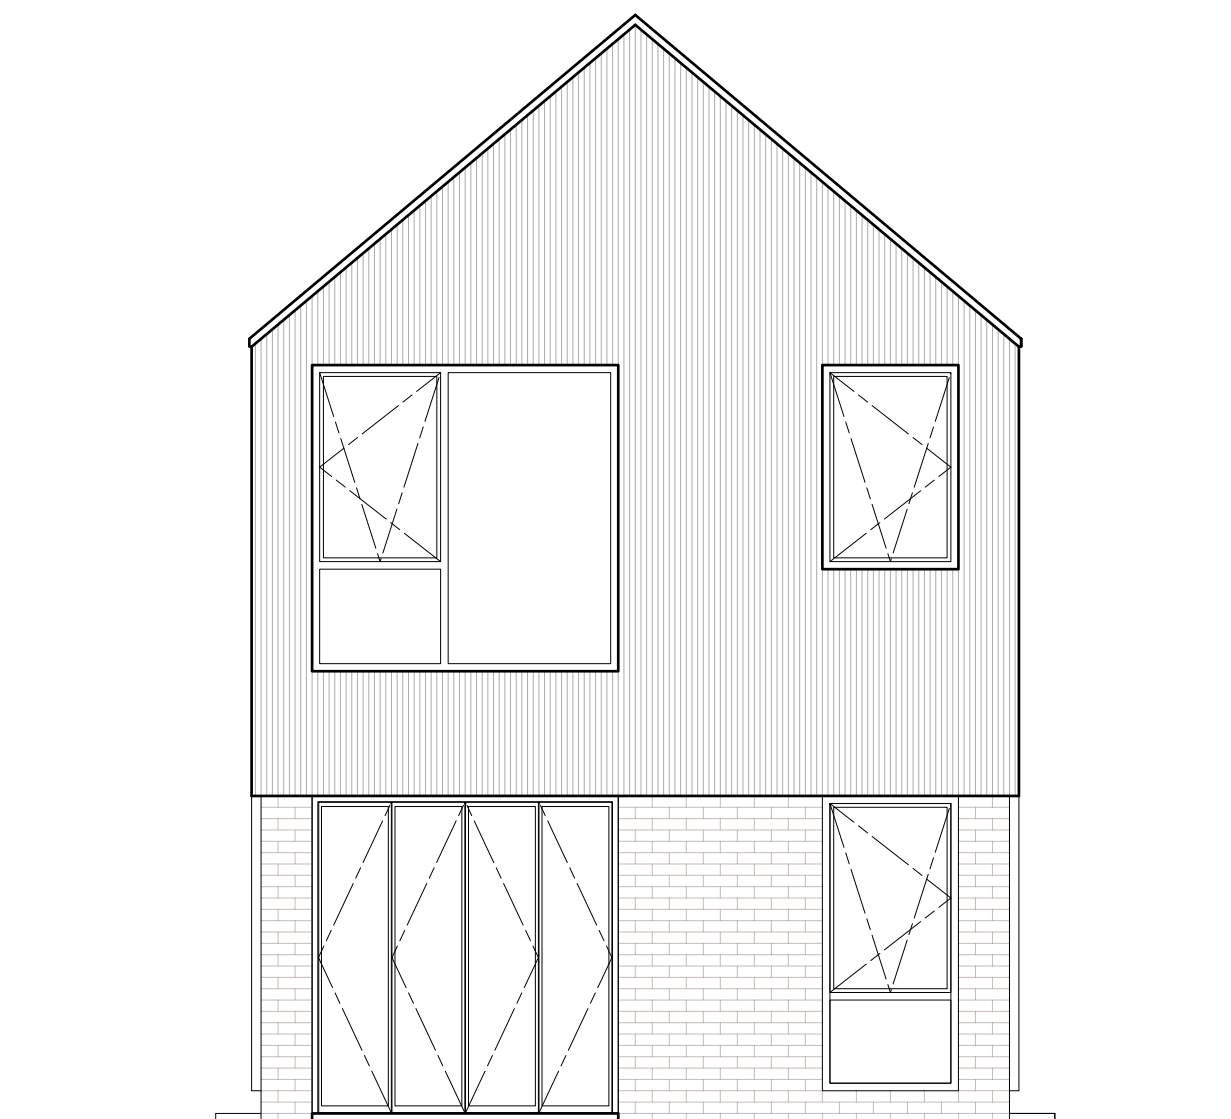


2

End Elevation (Garden)

Scale: 1:50

Notes:

 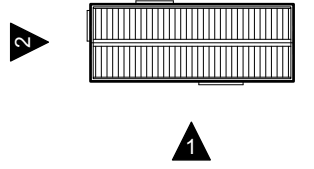

REVISION	DATE	AMENDMENT

ANY ORDNANCE SURVEY DATA USED IS BASED UPON THE ORDNANCE SURVEY MAP WITH THE SANCTION OF THE CONTROLLER OF HM STATIONERY OFFICE. CROWN COPYRIGHT RESERVED ORDNANCE SURVEY LICENCE NUMBER LG00151.

NO RESPONSIBILITY CAN BE TAKEN FOR ANY RELIANCE BASED ON THE INFORMATION CONTAINED HEREIN.



SURVEYORS | PLANNERS | ARCHITECTS
HERTFORDSHIRE | NORFOLK | WARWICKSHIRE | SOMERSET
Phone (01279) 771188 | E-mail post@sworders.com

SCHEME

DEVELOPMENT AT
FEARS END, SANDON

TITLE

HOUSE No.2
ELEVATIONS (Sheet 1 of 2)

PAPER SIZE A2L		© Copyright 2025, Swords. All rights reserved. The contents of this drawing remain the sole property of Swords and must not be copied or reproduced without prior permission.	
SCALE 1:50	DRAWN BY RB	CHECKED BY JS	
CLIENT No. CAM3064		DRAWING No. 222140-PL-2-301	REVISION