



Notes:

 

|          |      |           |
|----------|------|-----------|
|          |      |           |
|          |      |           |
| REVISION | DATE | AMENDMENT |

ANY ORDNANCE SURVEY DATA USED IS BASED UPON THE ORDNANCE SURVEY MAP WITH THE SANCTION OF THE CONTROLLER OF HM STATIONERY OFFICE. CROWN COPYRIGHT RESERVED. ORDNANCE SURVEY LICENCE NUMBER LG0151.  
NO RESPONSIBILITY CAN BE TAKEN FOR ANY RELIANCE BASED ON THE INFORMATION CONTAINED HEREIN.

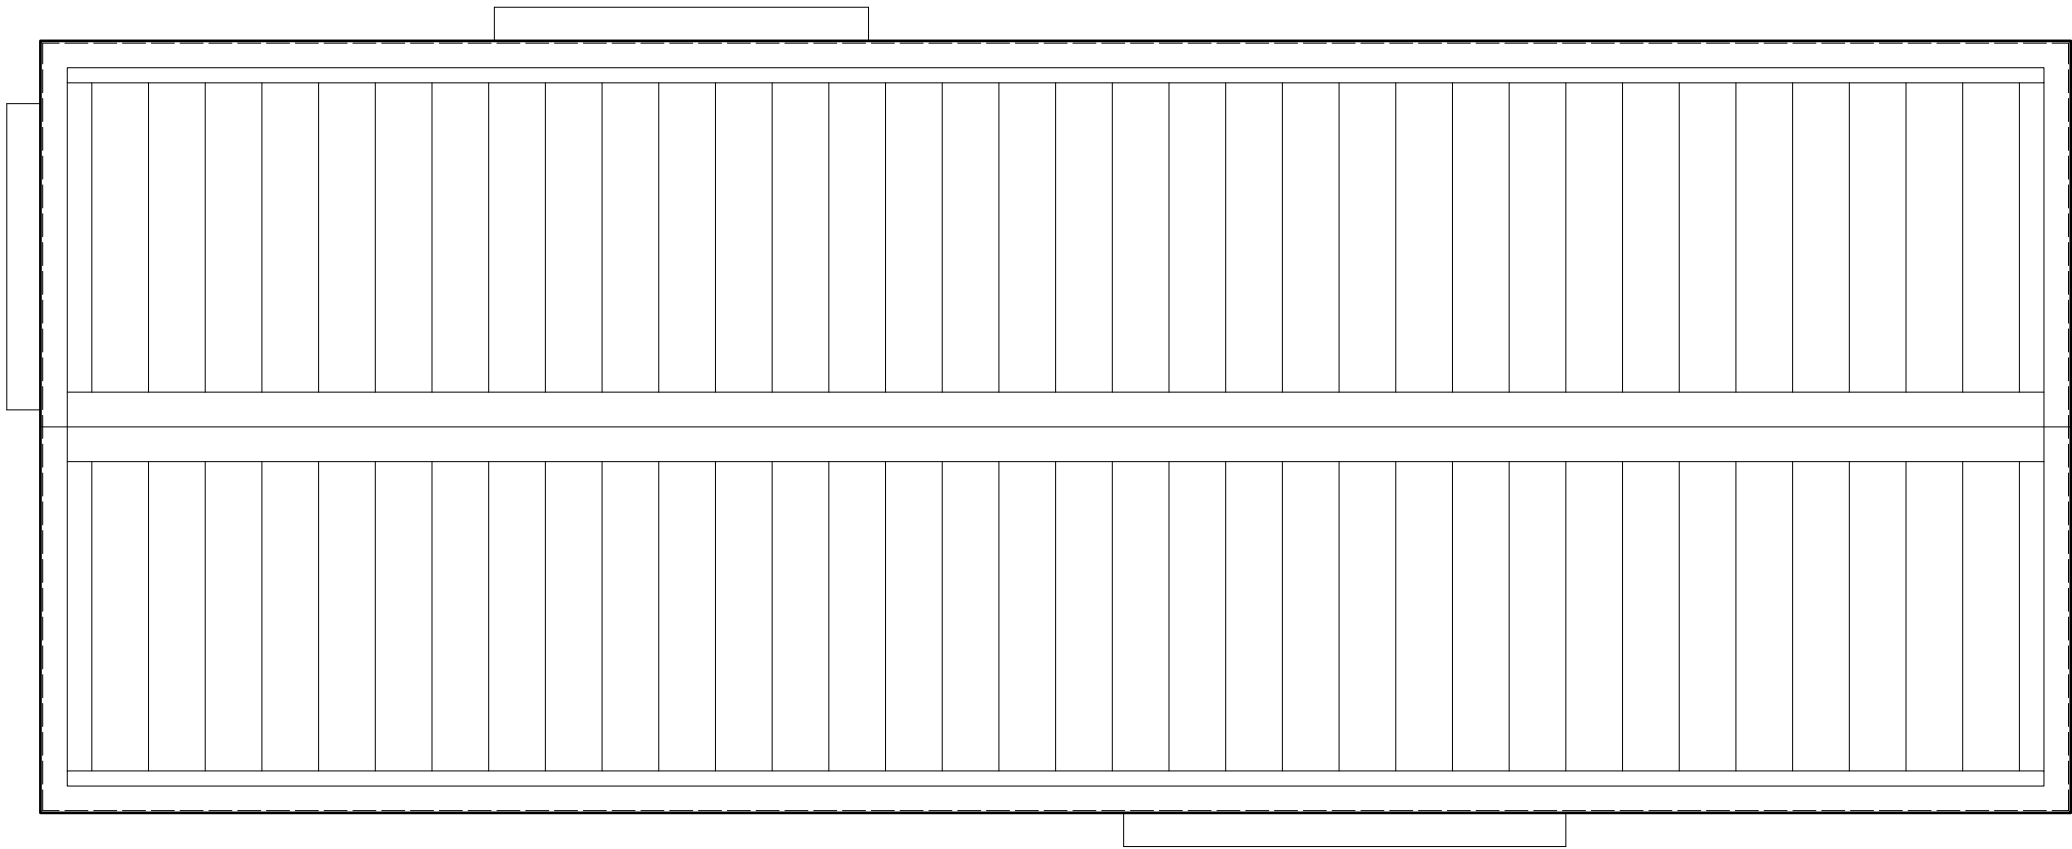

SURVEYORS | PLANNERS | ARCHITECTS  
HERTFORDSHIRE | NORFOLK | WARWICKSHIRE | SOMERSET  
Phone (01279) 771188 | E-mail post@sworders.com

SCHEME  
  
DEVELOPMENT AT  
FEARS END, SANDON

TITLE  
  
HOUSE No.2  
ROOF PLAN

|            |   |  |  |
|------------|---|--|--|
| PAPER SIZE | © Copyright 2025, Sworders. All rights reserved. The contents of this drawing remain the sole property of Sworders and must not be copied or reproduced without prior permission. |  |  |
| A3L        |   |  |  |

|       |          |            |
|-------|----------|------------|
| SCALE | DRAWN BY | CHECKED BY |
| 1:50  | RB       | JS         |

|            |                 |          |
|------------|-----------------|----------|
| CLIENT No. | DRAWING No.     | REVISION |
| CAM3064    | 222140-PL-2-102 |          |