

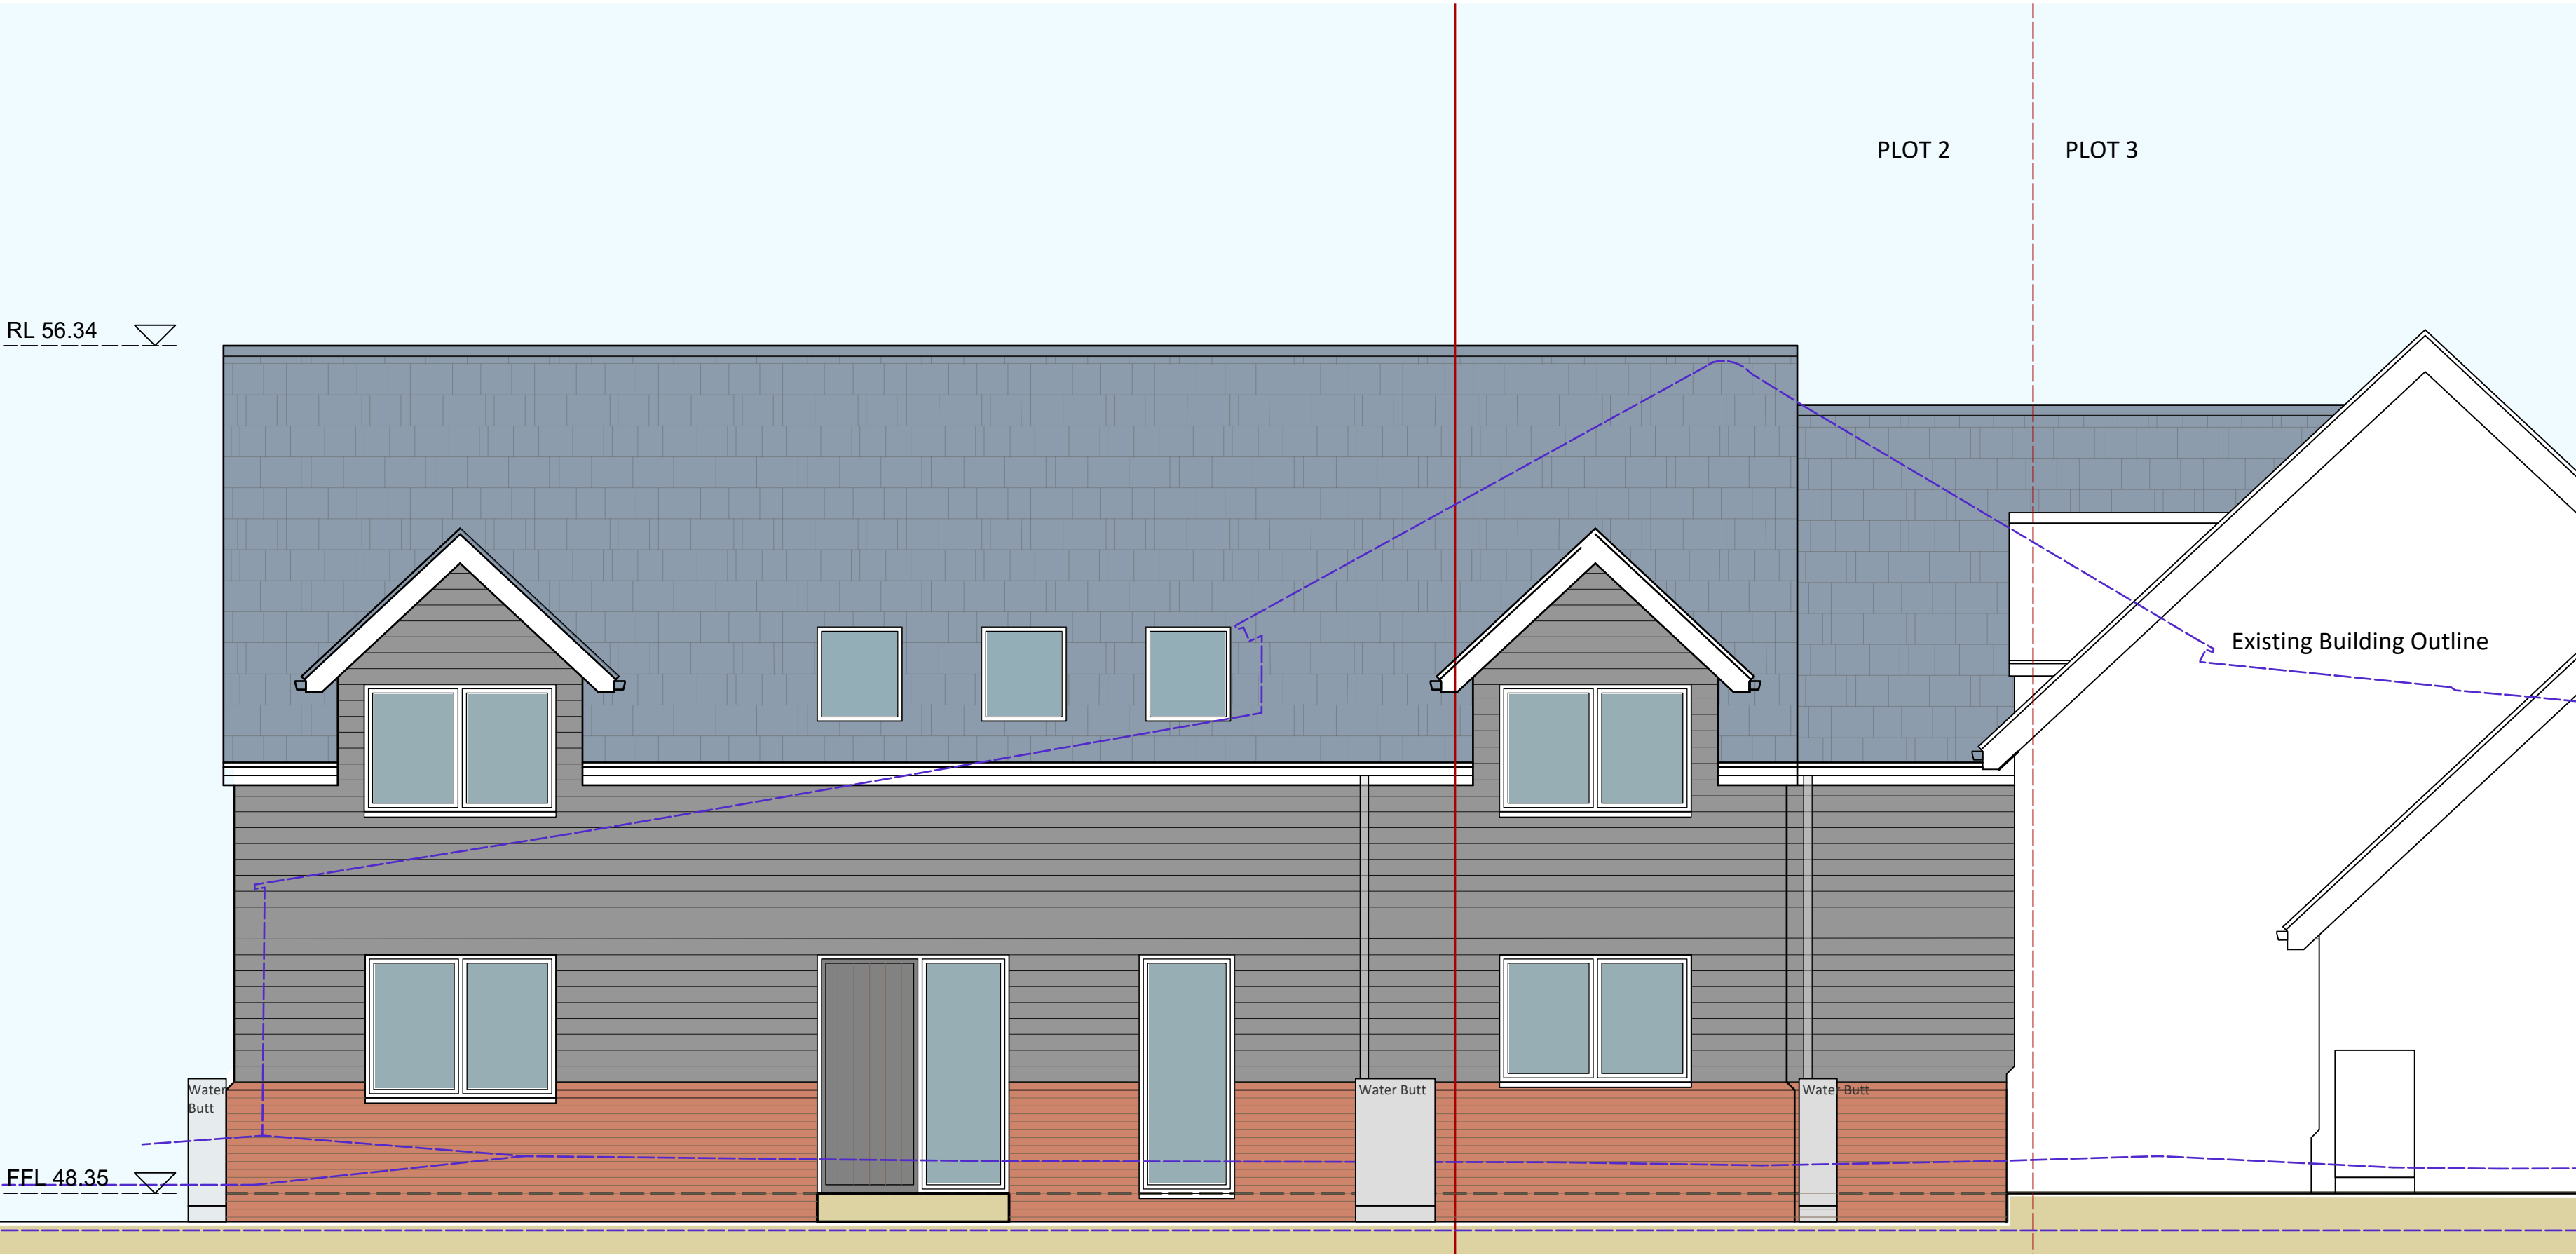


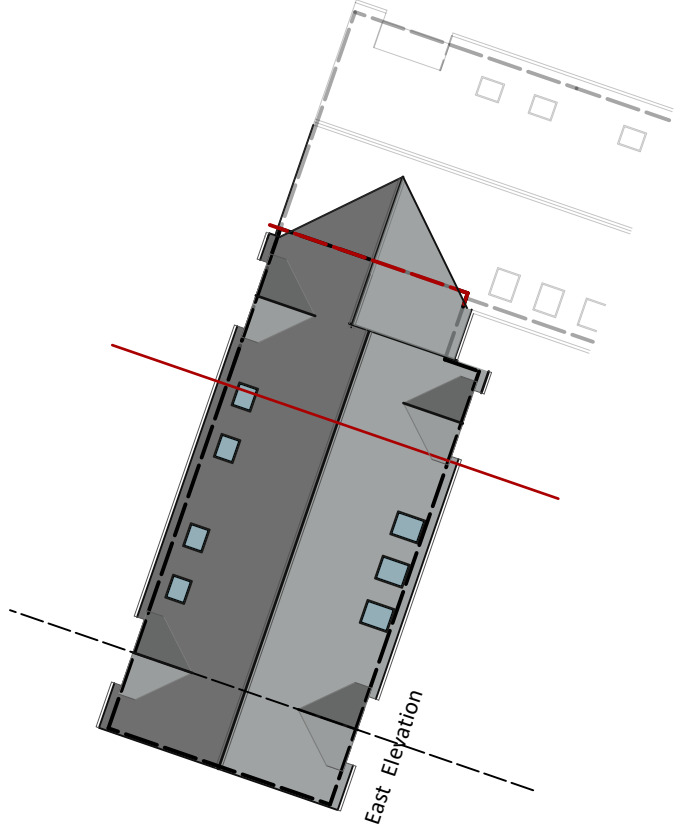

East Elevation

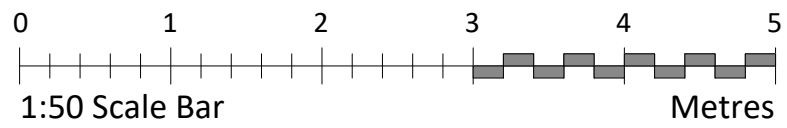

Notes:

| A   | 12/11/2025 | Pitch Roof Added to Dormer Windows |
|---|------------|------------------------------------|
| REVISION   | DATE       | AMENDMENT                          |
| ANY ORDNANCE SURVEY DATA USED IS BASED UPON THE ORDNANCE SURVEY MAP WITH THE SANCTION OF THE CONTROLLER OF H.M. STATISTICAL OFFICE. CROWN COPYRIGHT RESERVED. ORDNANCE SURVEY LICENCE NUMBER UD0153. |            |                                    |
| NO RESPONSIBILITY CAN BE TAKEN FOR ANY RELIANCE BASED ON THE INFORMATION CONTAINED HEREIN.   |            |                                    |



**SWORDERS**  
Agricultural Commercial Residential

SURVEYORS | PLANNERS | ARCHITECTS  
HERTFORDSHIRE | NORFOLK | WARWICKSHIRE | SOMERSET  
Phone (01279) 771188 | E-mail post@sworders.com

SCHEME:

**GLEBE HOUSE, HINXWORTH  
BALDOCK.SG7 5HB**

TITLE:

**PLOT 2  
EAST ELEVATION**

|                              |                   |                                        |                               |
|------------------------------|-------------------|----------------------------------------|-------------------------------|
| SCALE<br>1:50                | PAPER SIZE<br>A2L | DRAWN BY<br>CW<br>5/29/2025            | CHECKED BY<br>TA<br>5/29/2025 |
| CLIENT NO.<br><b>SMY3507</b> |                   | DRAWING No.<br><b>224420-PL-02-300</b> | <b>A</b>                      |

© Copyright 2022, Sworders. All rights reserved. The contents of this drawing remain the sole property of Sworders and must not be copied or reproduced without prior permission.