


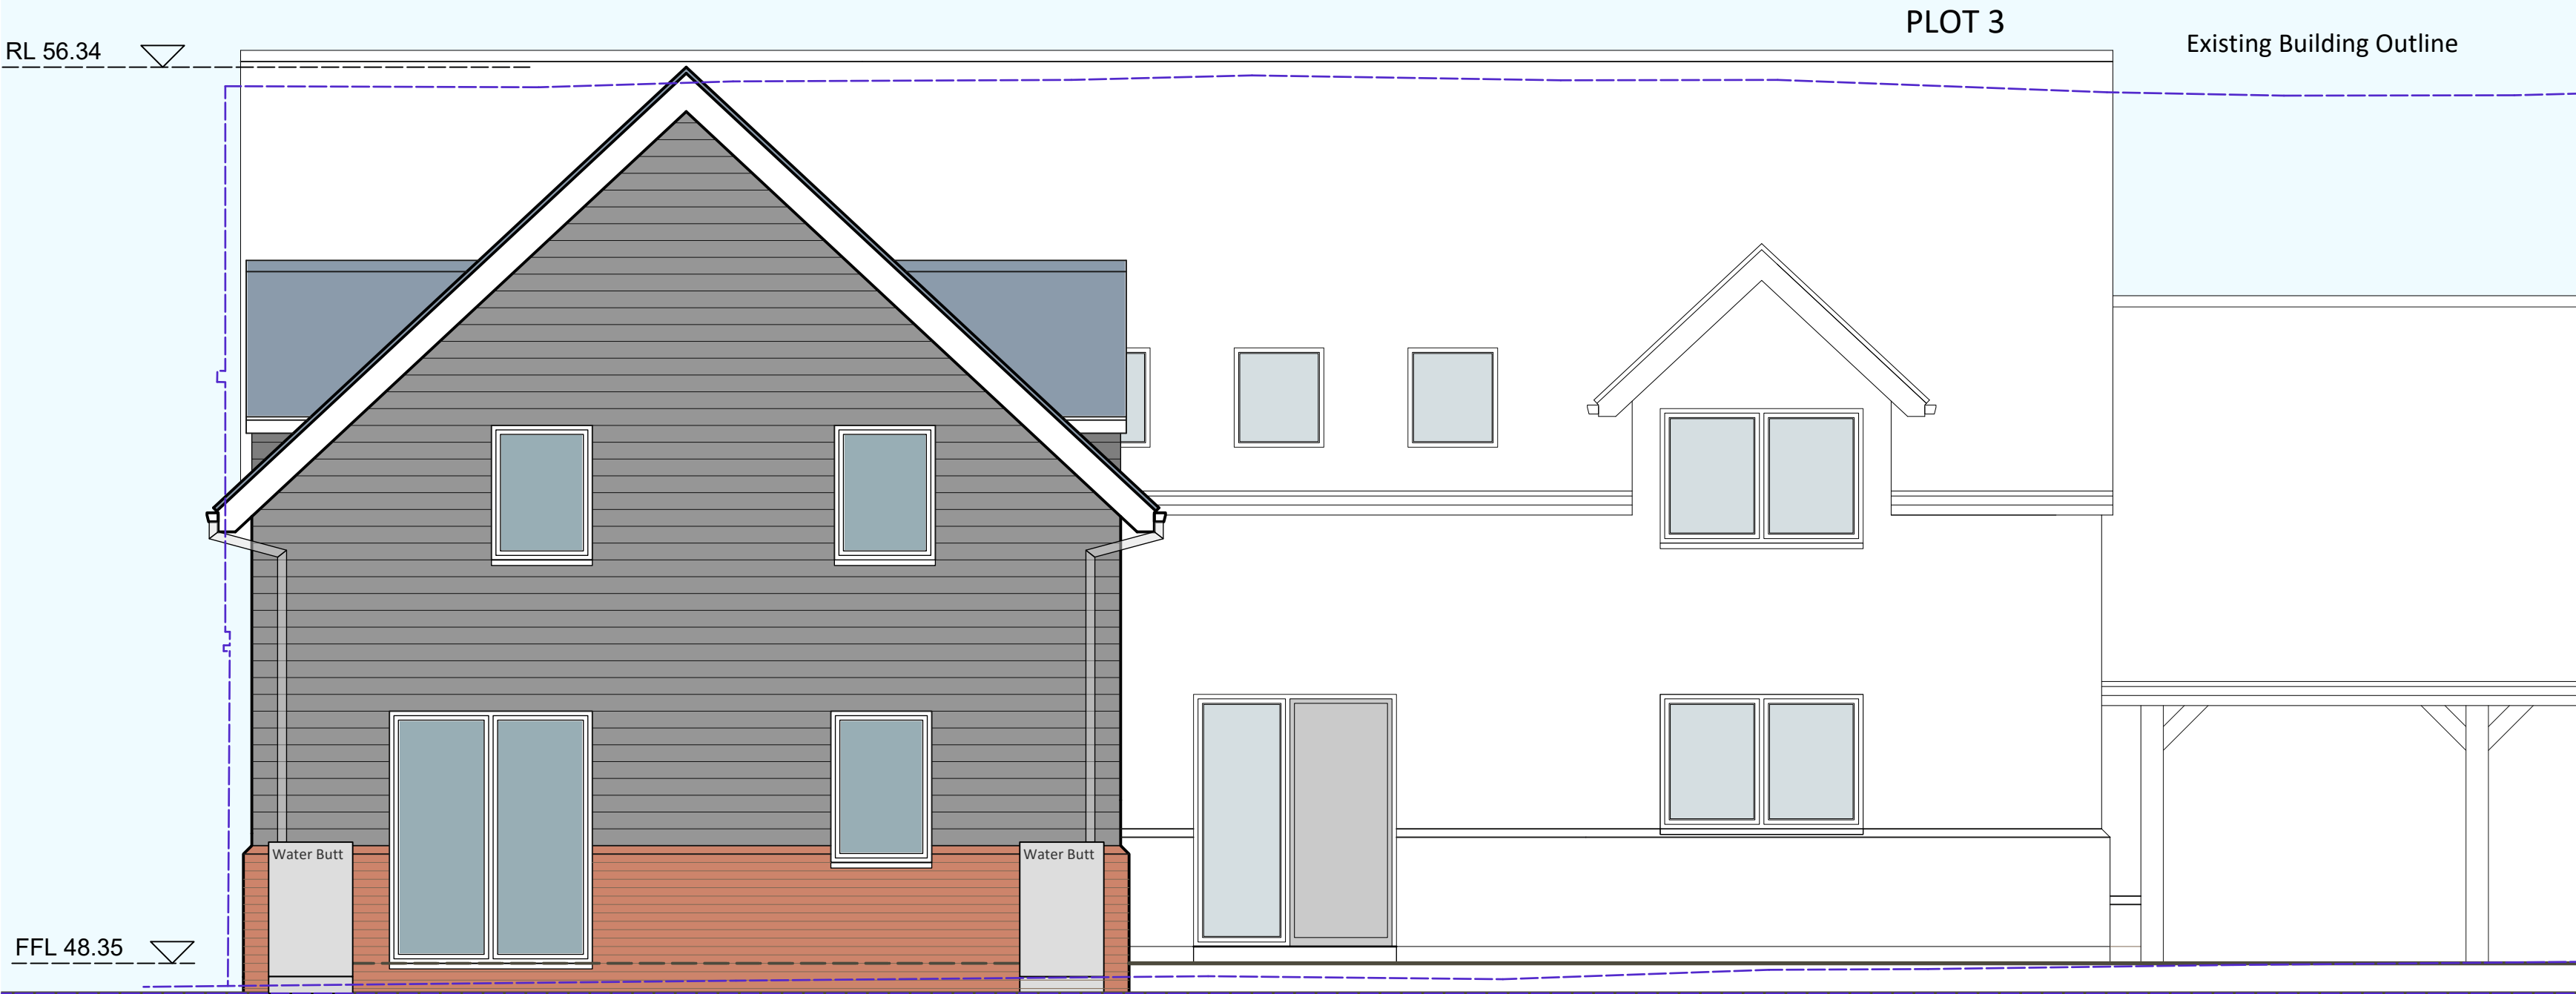
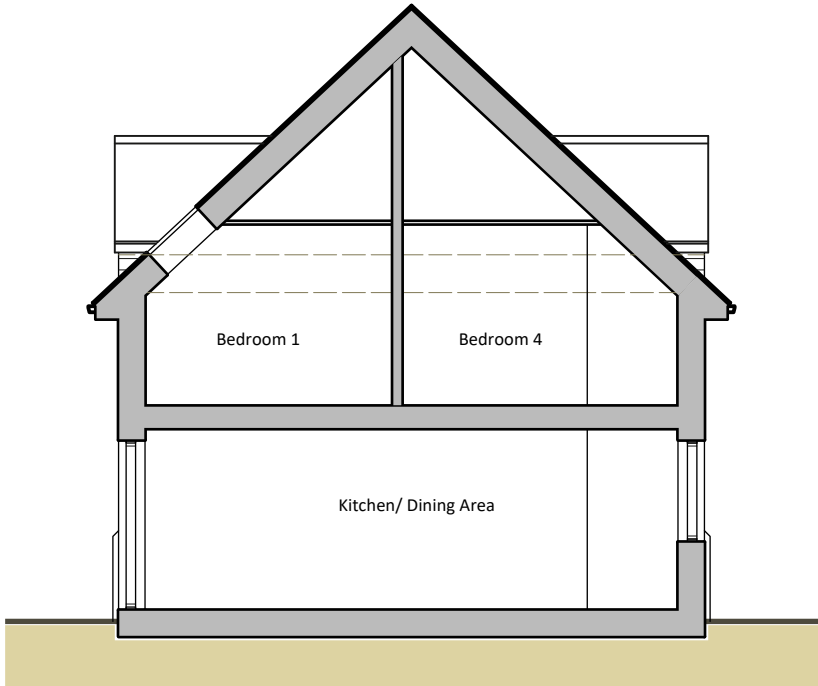


 

South Elevation 1:50

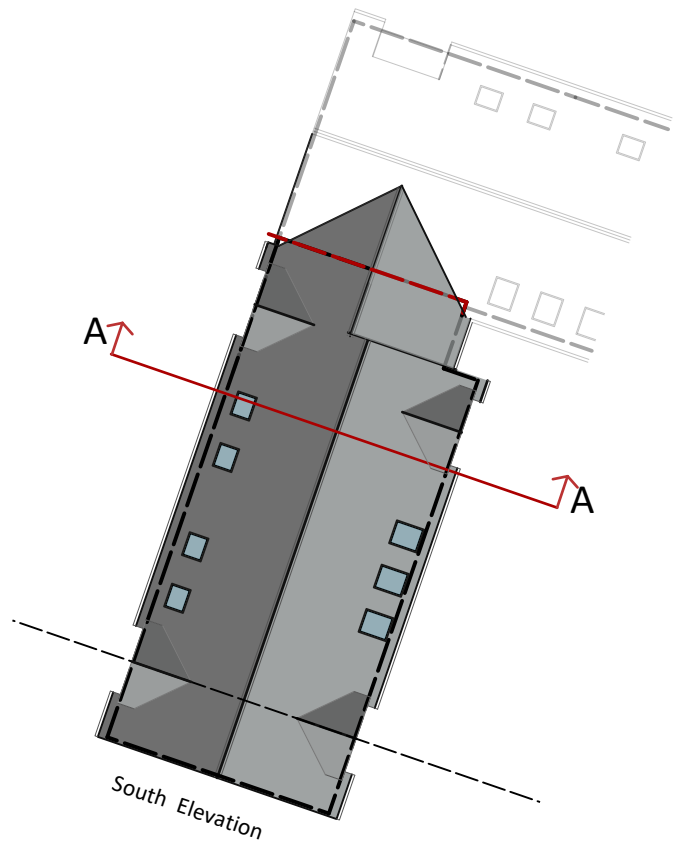

Section A-A 1:100

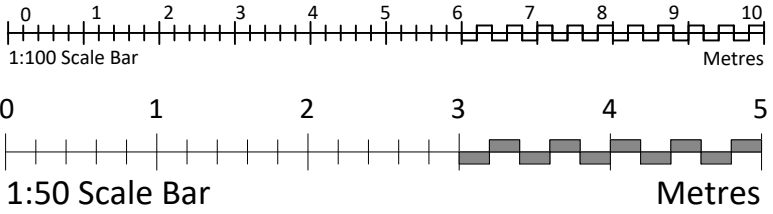

Notes:

A	12/11/25	Pitch Roof Added to Dormer Windows		
REVISION	DATE	AMENDMENT		
ANY ORDNANCE SURVEY DATA USED IS BASED UPON THE ORDNANCE SURVEY MAP WITH THE SANCTION OF THE CONTROLLER OF H.M. STATIONERY OFFICE. CROWN COPYRIGHT RESERVED. ORDNANCE SURVEY LICENCE NUMBER US0153.				
NO RESPONSIBILITY CAN BE TAKEN FOR ANY RELIANCE BASED ON THE INFORMATION CONTAINED HEREIN.				
				
SURVEYORS PLANNERS ARCHITECTS HERTFORDSHIRE NORFOLK WARWICKSHIRE SOMERSET Phone: (01279) 771188 E-mail: post@sworders.com				
SCHEME: GLEBE HOUSE, HINXWORTH BALDOCK.SG7 5HB				
TITLE: PLOT 2 SOUTH ELEVATION & SECTION				
SCALE VAR	PAPER SIZE: A2L	DRAWN BY CW	CHECKED BY TA	5/29/2025
CLIENT NO. SMY3507		DRAWING NO. 224420-PL-02-302		A
© Copyright 2022, Sworders. All rights reserved. The contents of this drawing remain the sole property of Sworders and must not be copied or reproduced without prior permission.				