


SIDE (North) ELEVATION

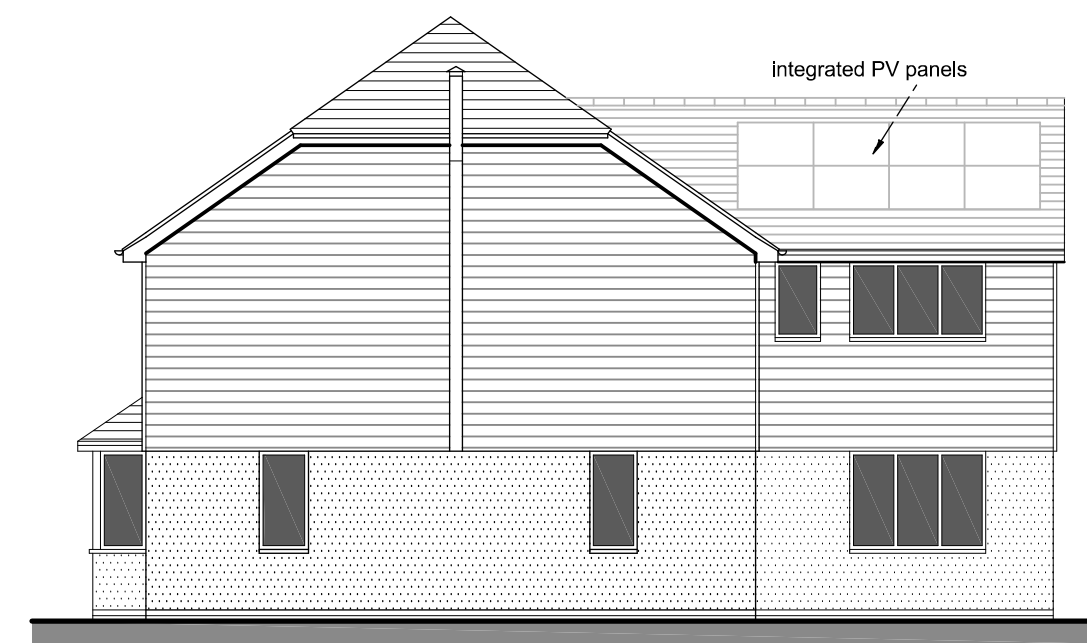


FRONT (West) ELEVATION



SIDE (South) ELEVATION




REAR (East) ELEVATION

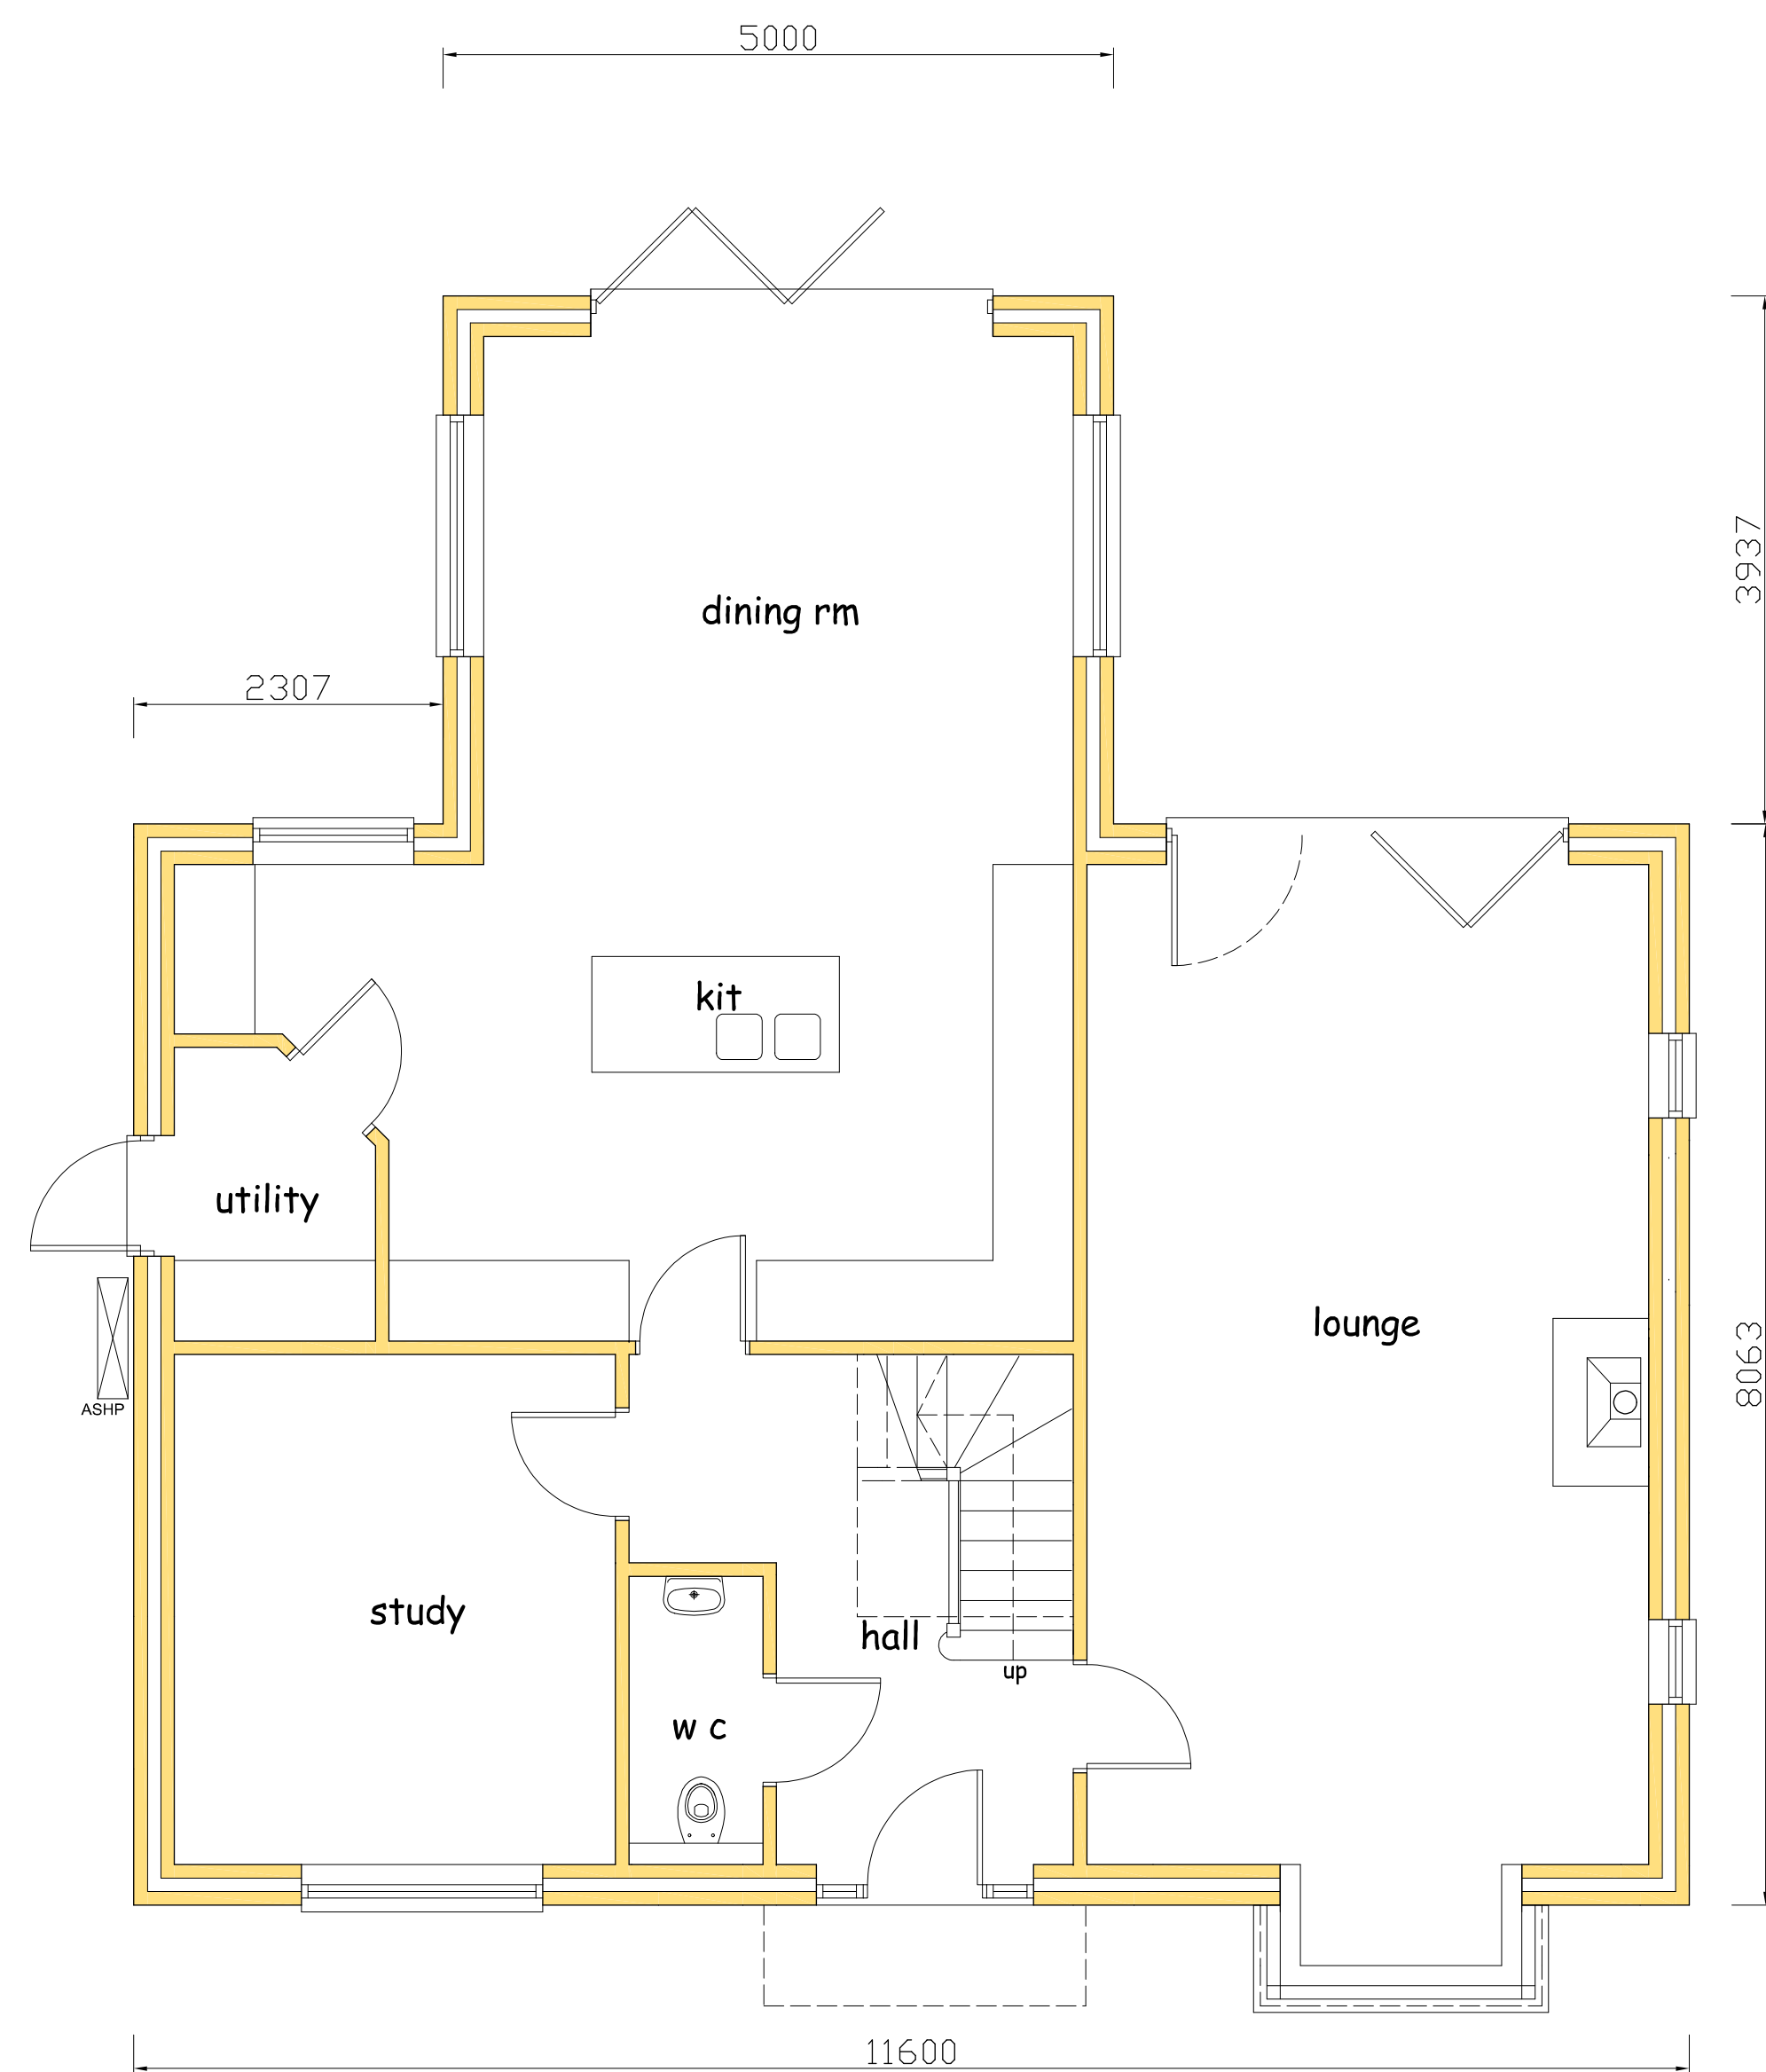


GROUND FLOOR PLAN (100.5m2)

5 bedroom 8 people dwelling 199.5 m2 GIA

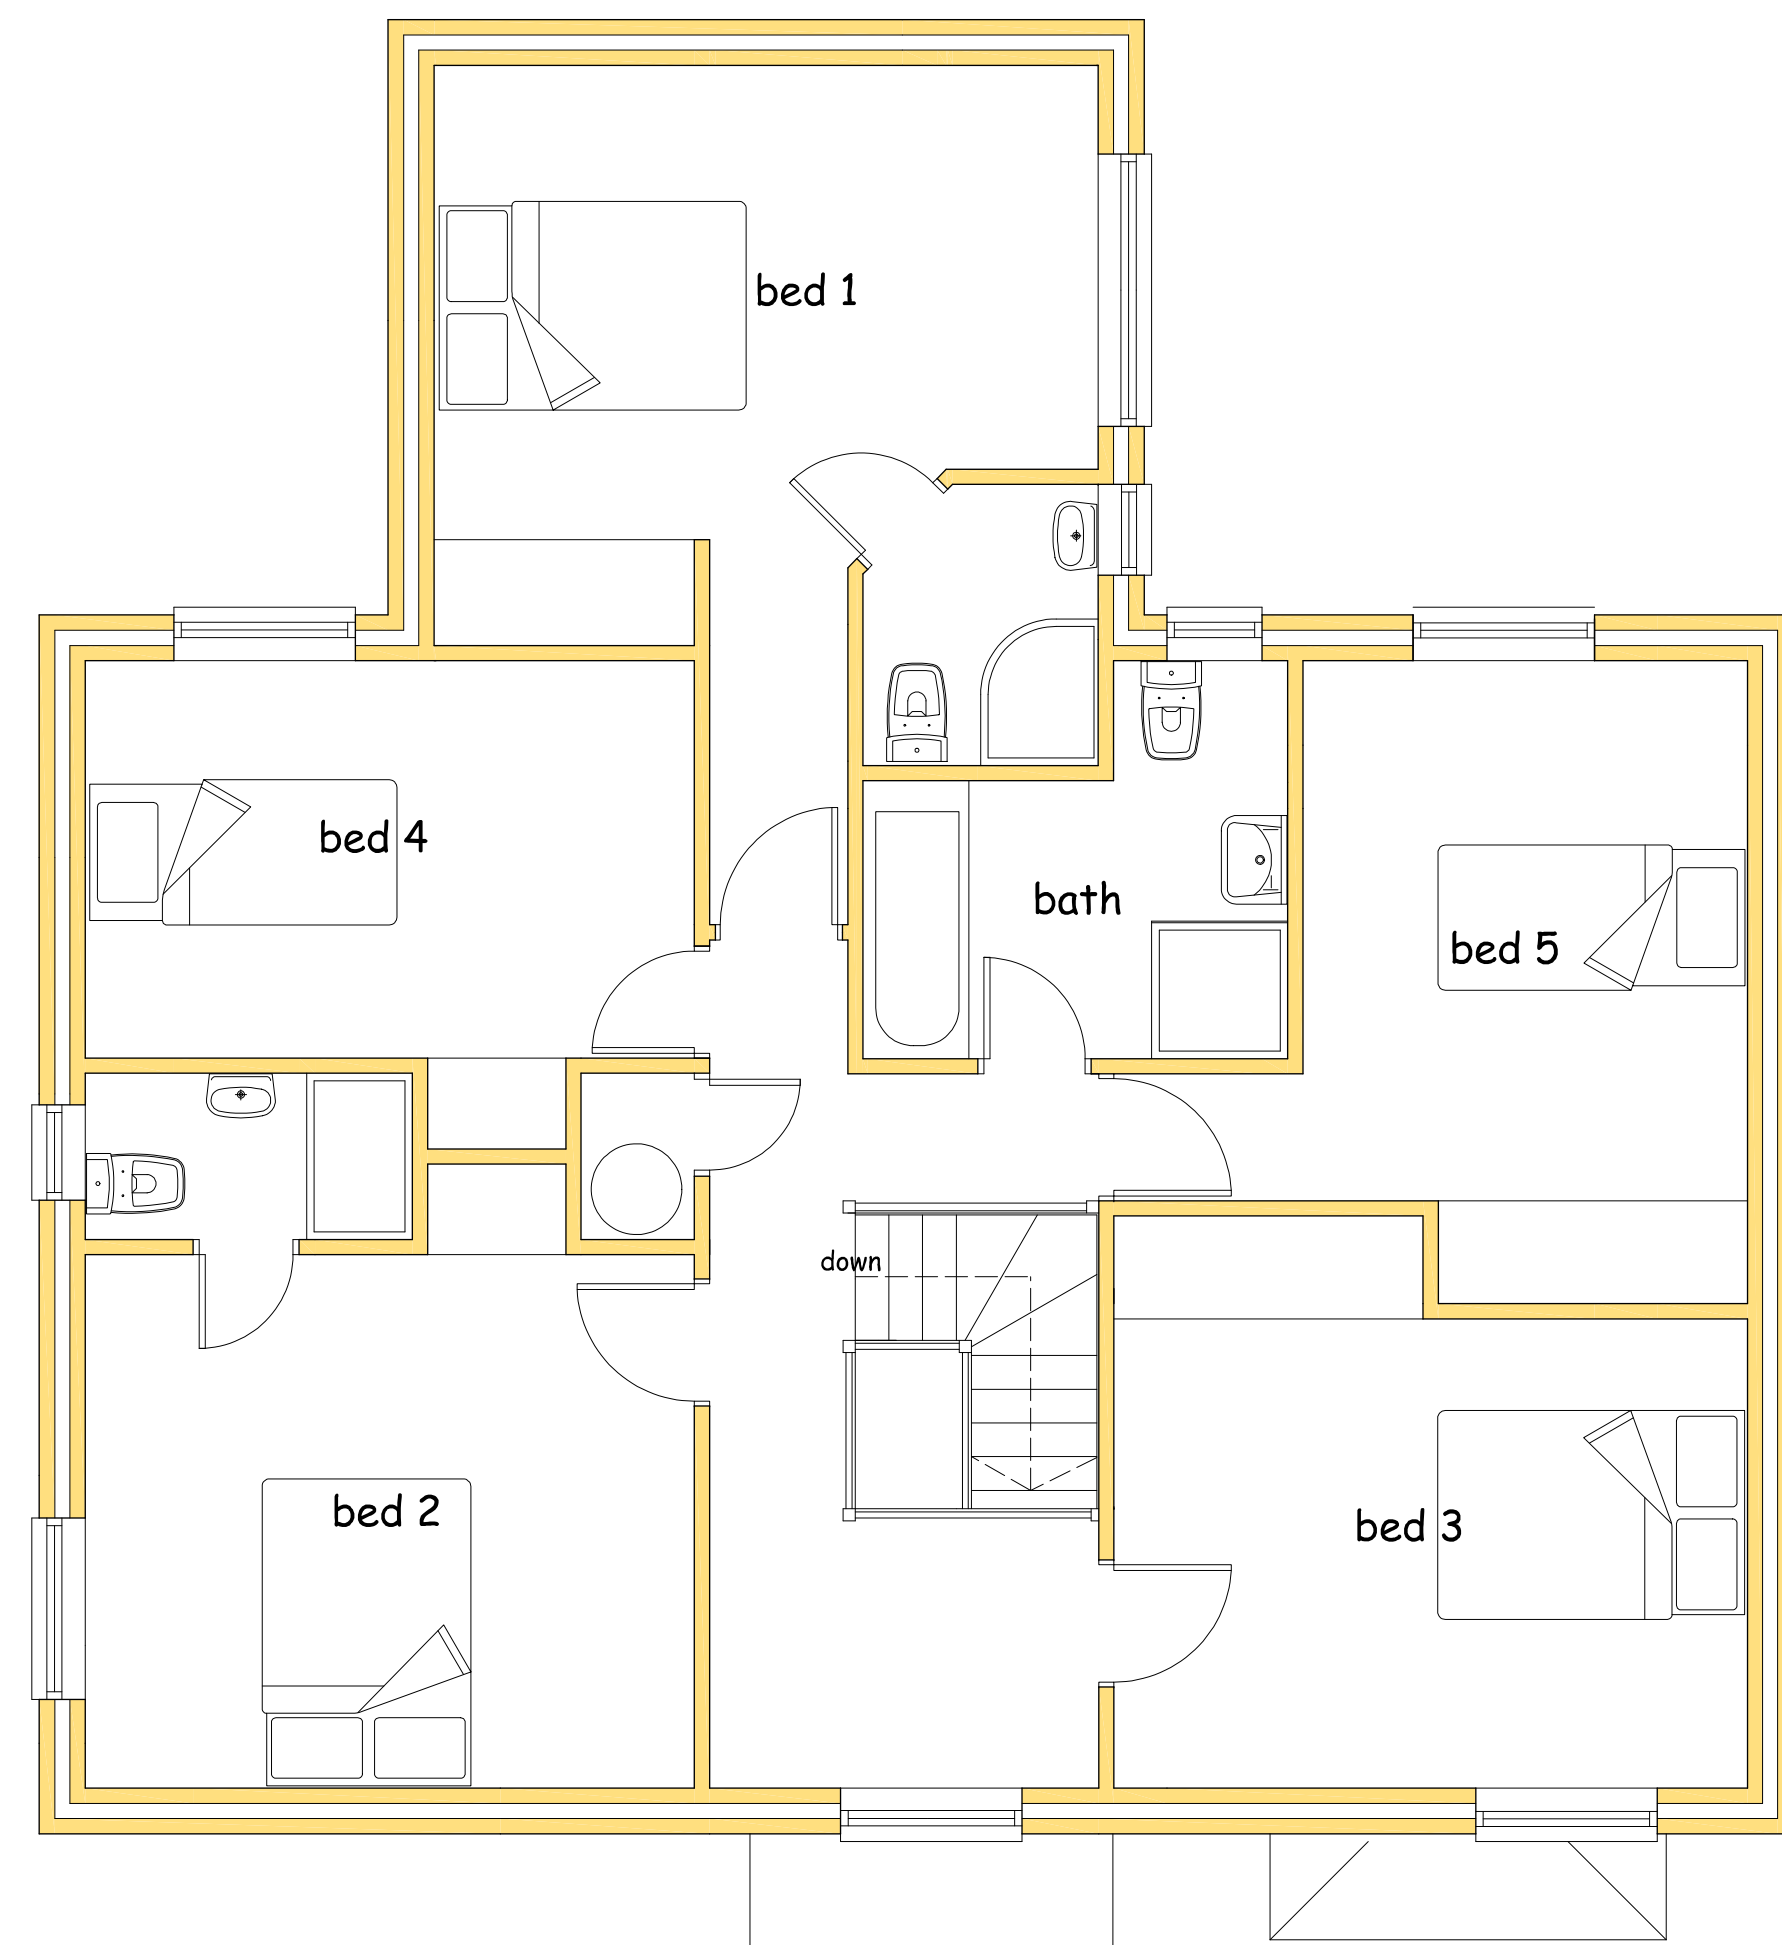

FIRST FLOOR PLAN (99m2)

 

No.	Date	Revision	Initial

Project

RESIDENTIAL DEVELOPMENT
AT THE WHITE HOUSE,
VALLEY RISE, ROYSTON,
HERTS SG8 9GH

Client

MR DAVID WHITE

Drawing

PLOT 2 HOUSE TYPE

Scale 1:50 & 1:100 @ A1 Drawn C.R

Checked Date April 24

Drawing No.

WHI/24/05A

This drawing and design is copyright and must not be reproduced in part or in whole without prior written consent. Contractors must verify all dimensions on site before commencing work