



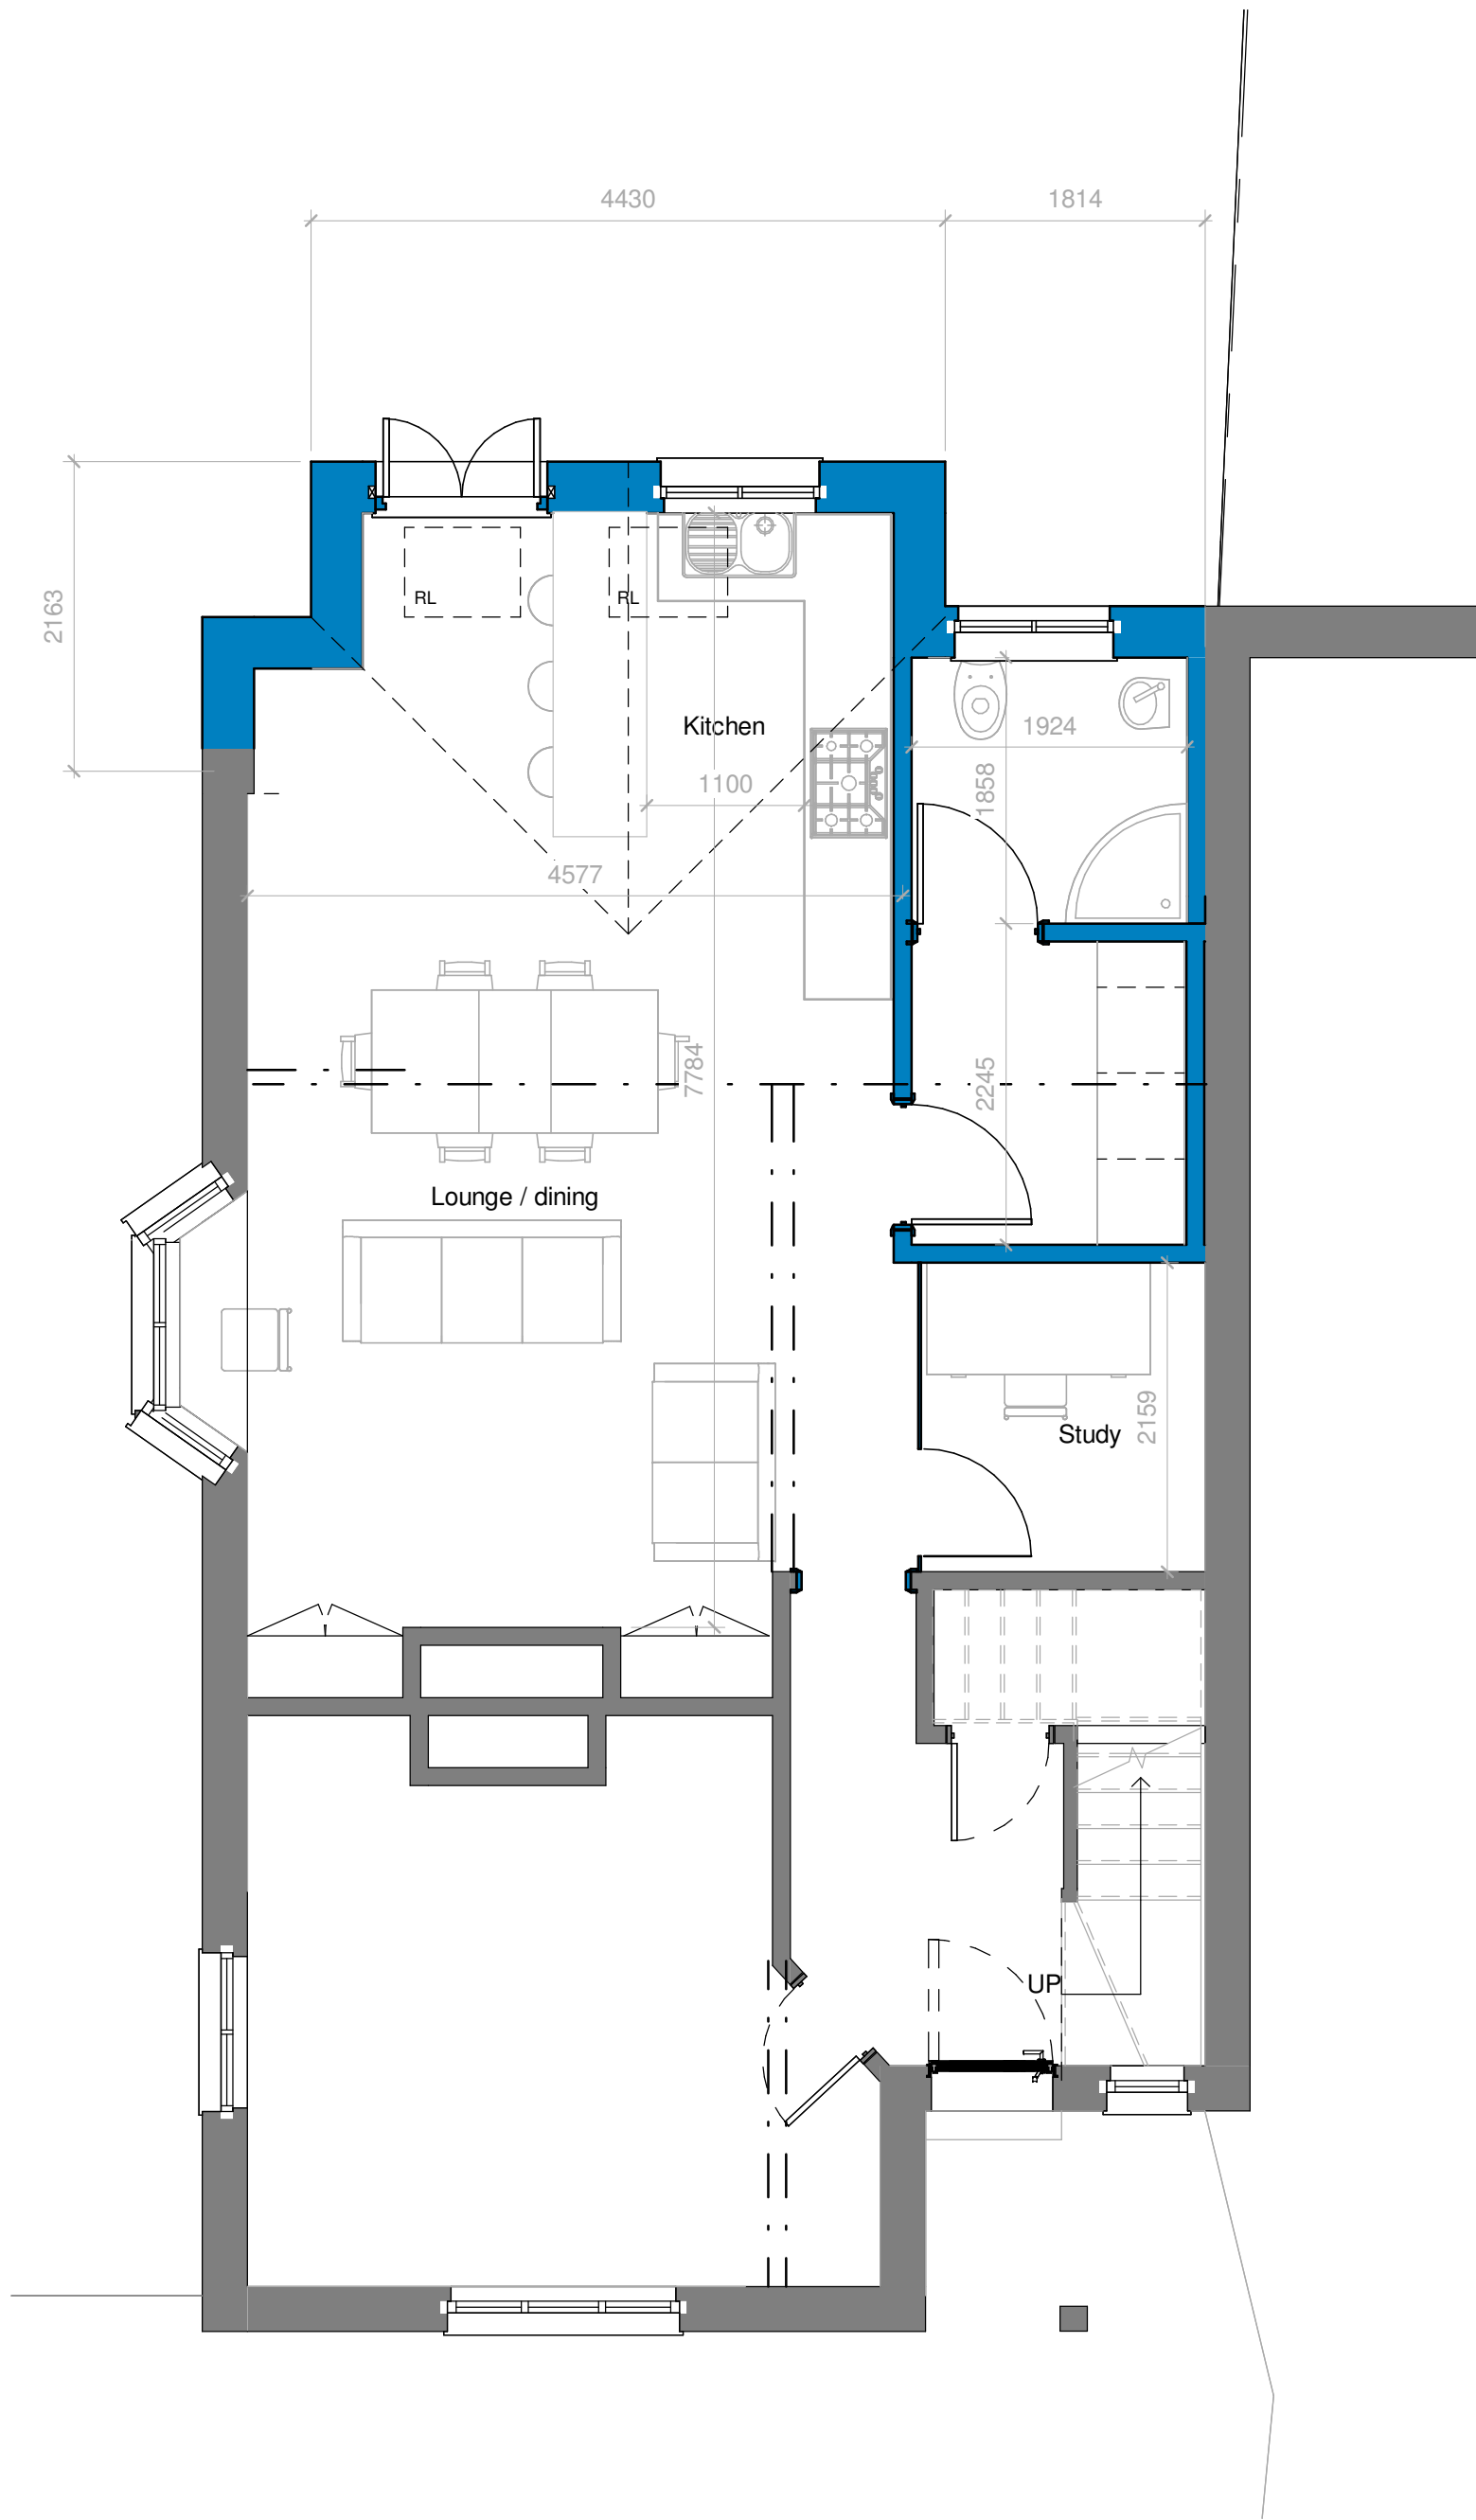

4 Ground Floor - Proposed
1 : 50

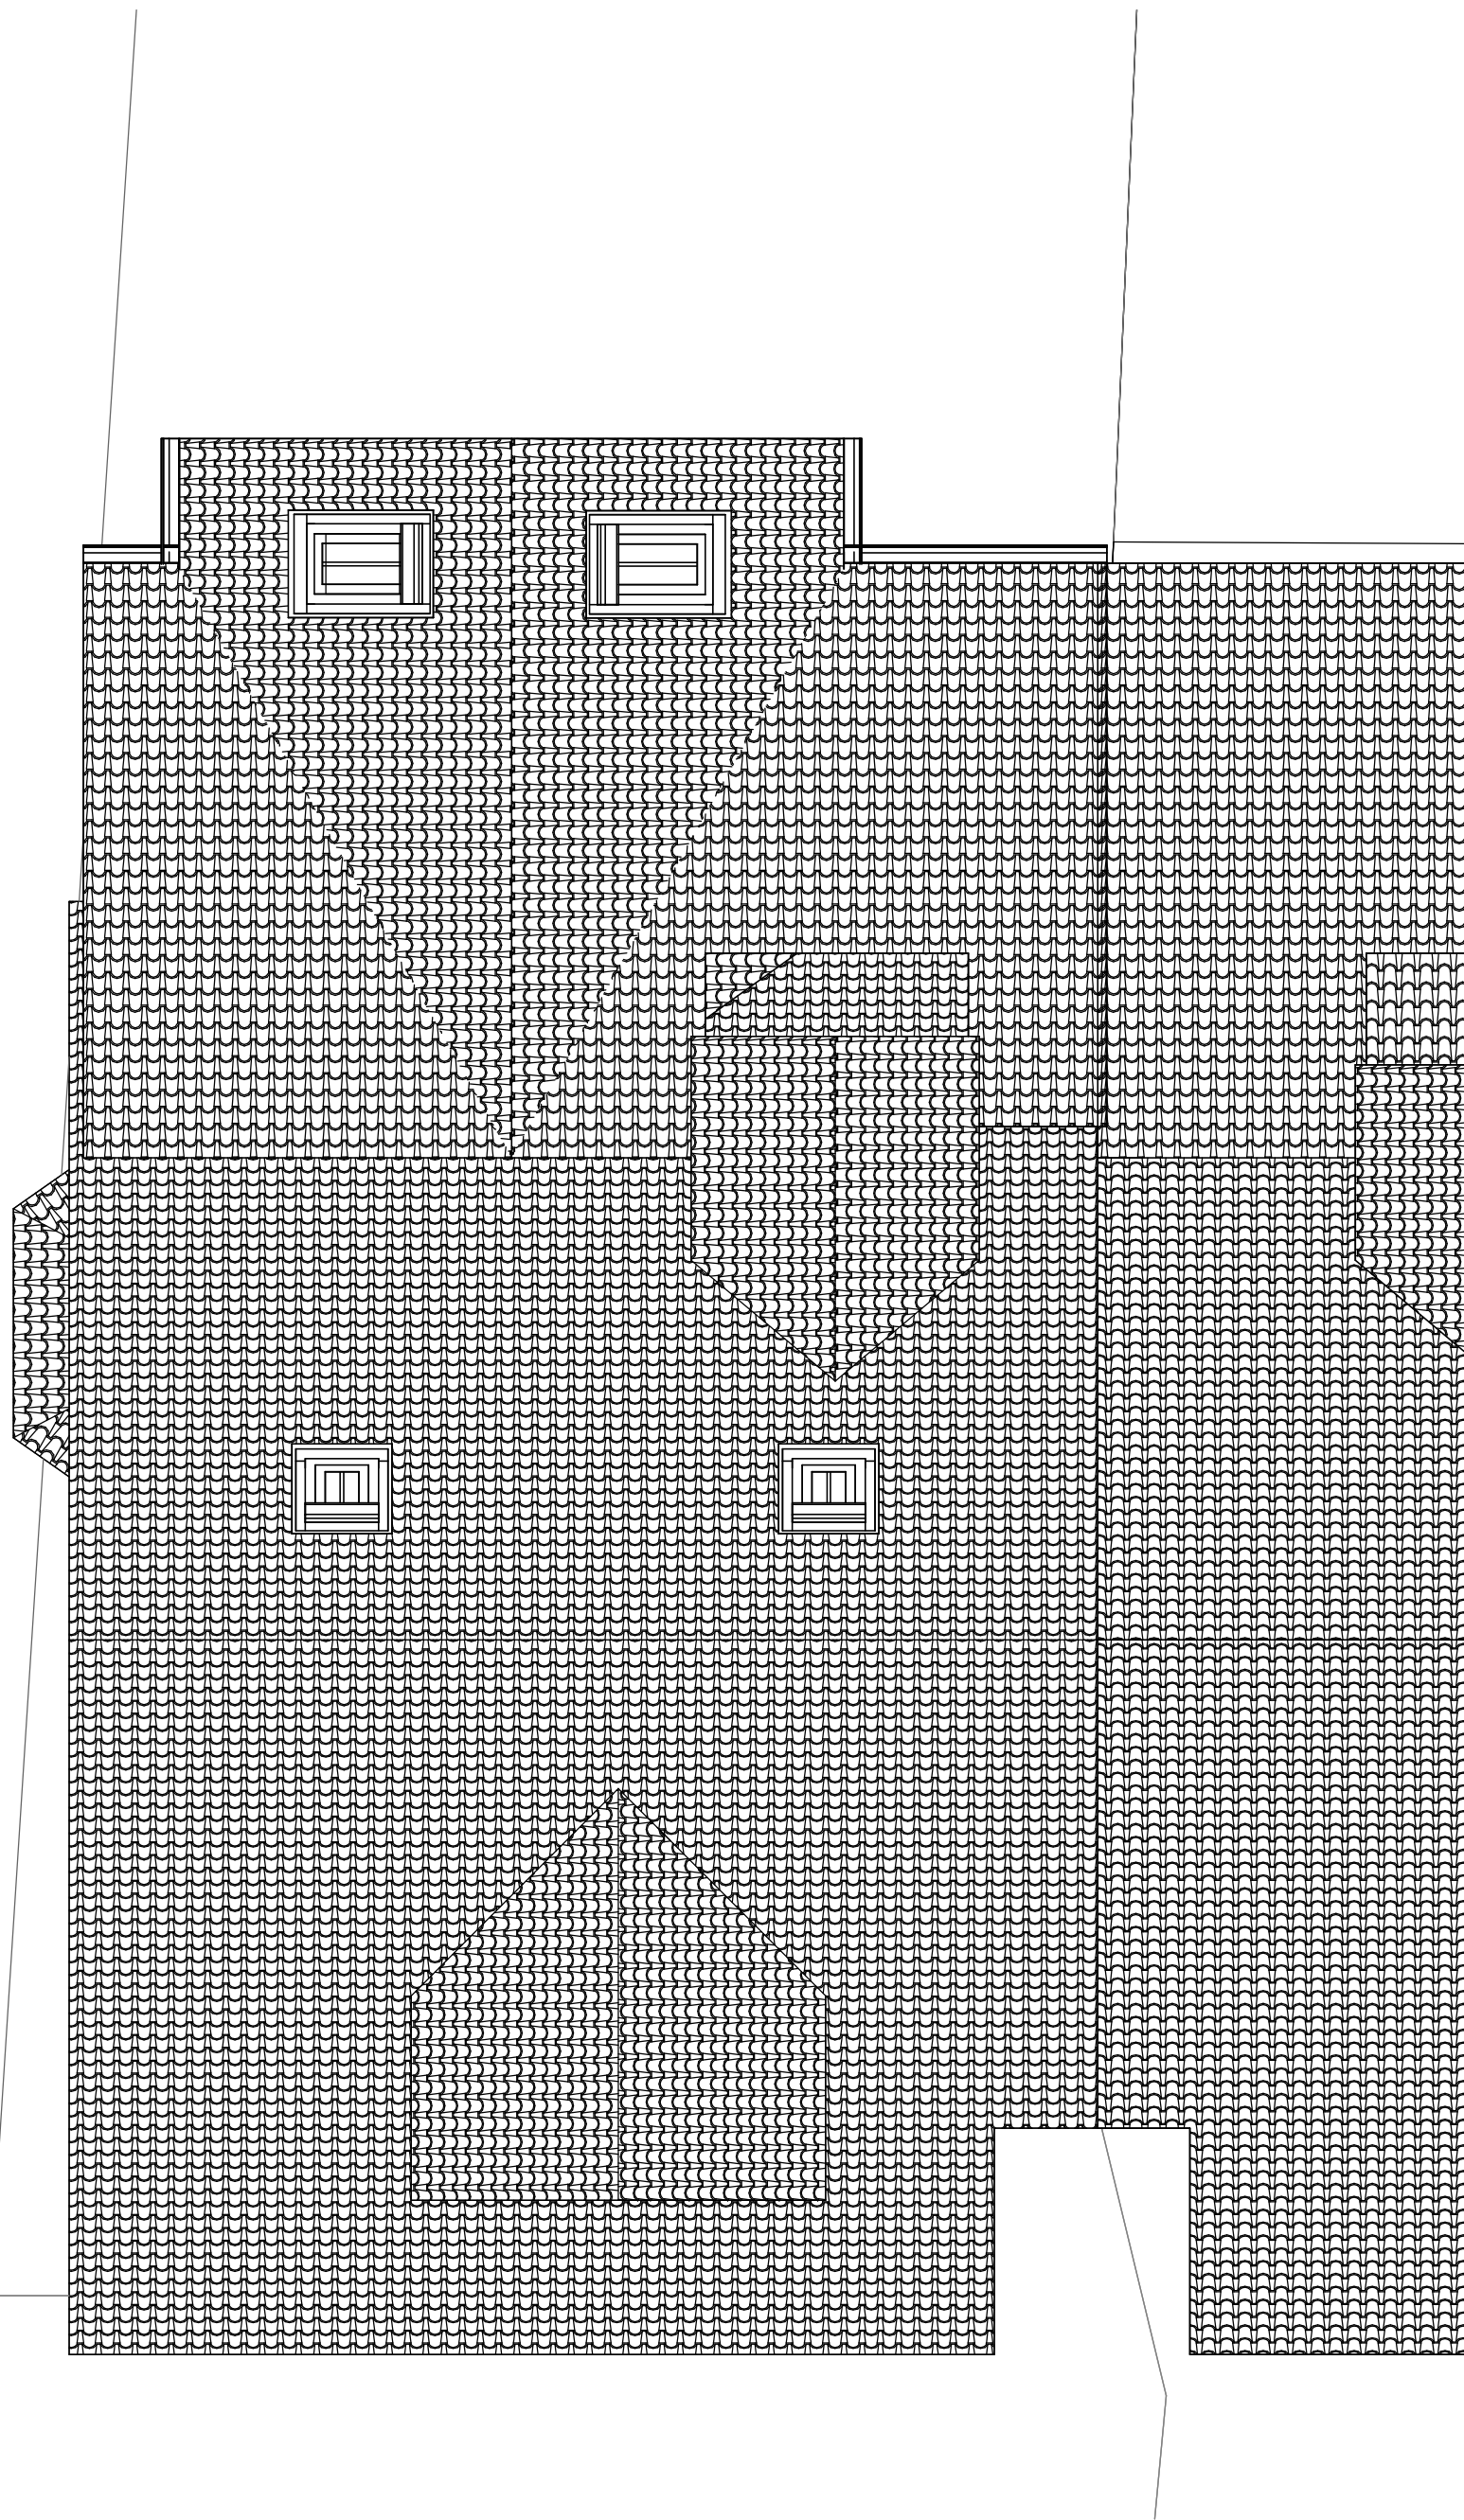

6 Roof Plan - As Proposed
1 : 50




2 Rear Elevation- Proposed
1 : 100




3 Side Elevation- Proposed
1 : 100



1 Front Elevation- Proposed
1 : 100

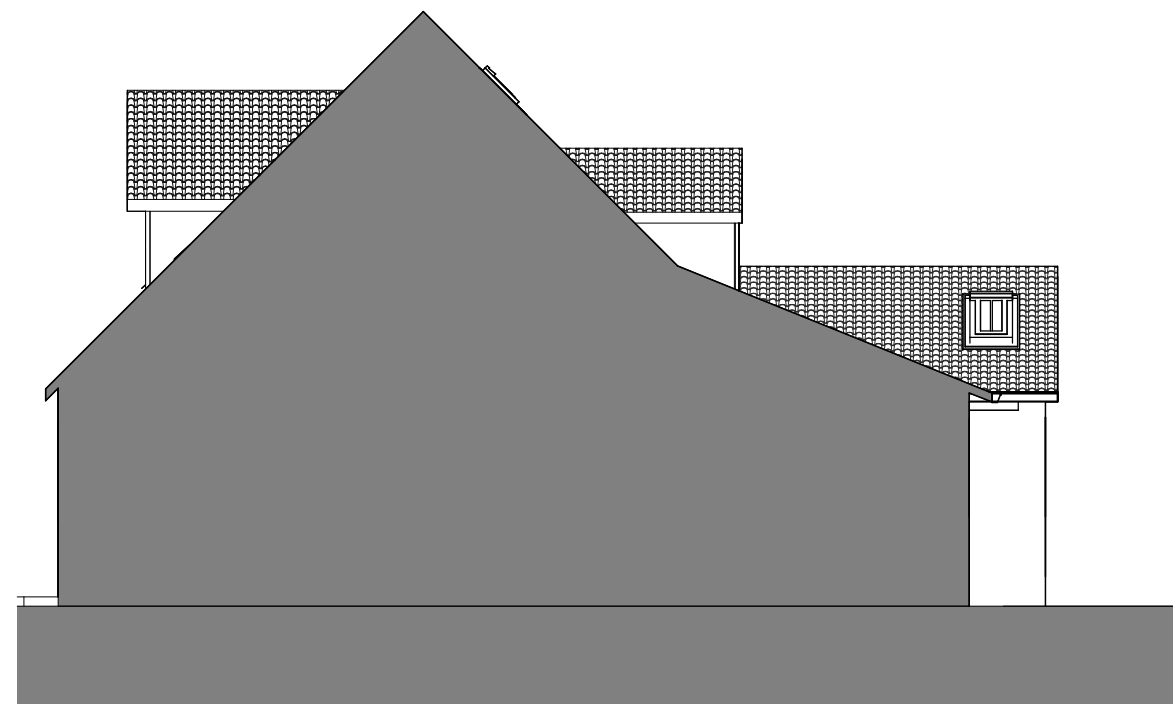

8 Side elevation - proposed,
1 : 100

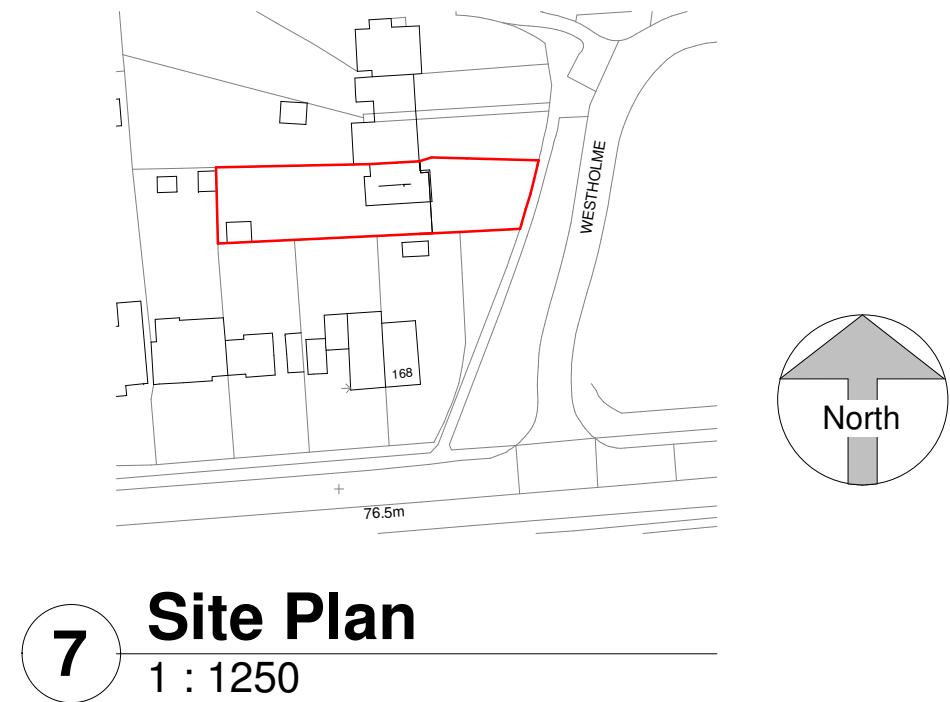

7 Site Plan
1 : 1250



5 3D rear extension

MATERIALS

Roof

Pitch to match neighbours, material to match existing



Walls

Cavity wall with render to match existing

Doors

Windows

New windows to match style and timber material of existing

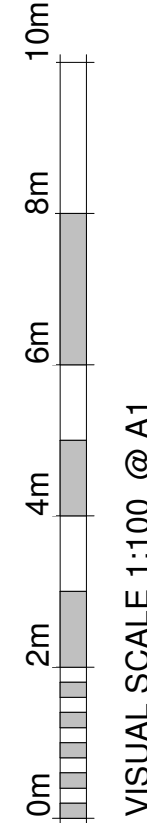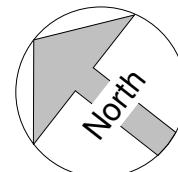

VISUAL SCALE 1:100 @ A1

A	Amendments from Pre-application advice. Extension length, width and height reduced. New conservation rooflights at loft level	21/05/26	JR
---	---	----------	----

Revision Number	Revision Description	Revision Date	Issued by
	Revision		

Planning

Status:

Dimensions, areas and levels where given are only approximate and subject to site survey.
All dimensions are to be checked on site. Figured dimensions only are to be taken from this drawing.
This drawing is to be read in conjunction with all relevant consultants and/or specialists drawings/documents and any discrepancies or variations are to be notified to the Architect before the affected work commences. This drawing is copyright and remains the property of the Architects.

CROE
ARCHITECTS
REGISTERED QUALIFIED ARCHITECTS / HERTFORDSHIRE

telephone: 01462 453931
email: info@croearchitects.co.uk
web: www.croearchitects.co.uk

Project:
1 Westholm,
Letchworth
SG6 4JB

Client:
Miss Hammond + Mr Peacock

Drawing name:
As Proposed

Scale: As indicated	A1	Drawing number	Revision
Date: Nov'24		24072 - 010	A
Drawn by: OD			