

Rev. No.	Date.	Amendment.	Initial.
P01	25.08.26	First Issue	RH
P02	17.09.26	Building area reduced below 25sqm Plan dimension, Rear/Front elevations amended to suit	RH


Proposed Materials Legend




Dark Felt Shingles




Natural Stained Timber Cladding

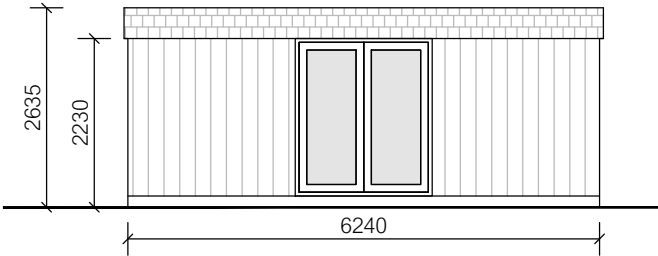


Proposed Front Elevation
(South–West)
1:100

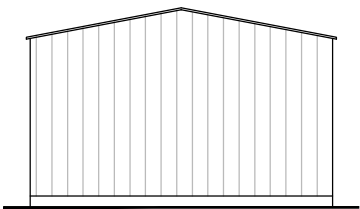


Proposed L/H Side
Elevation
(North–West)
1:100

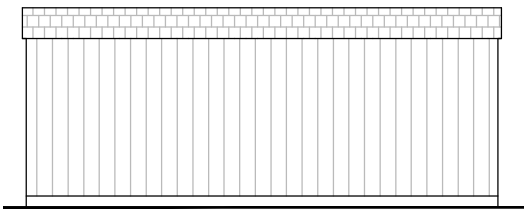


Proposed Rear Elevation
(North–East)
1:100

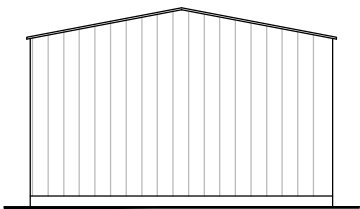

Proposed R/H Side
Elevation
(South–East)
1:100

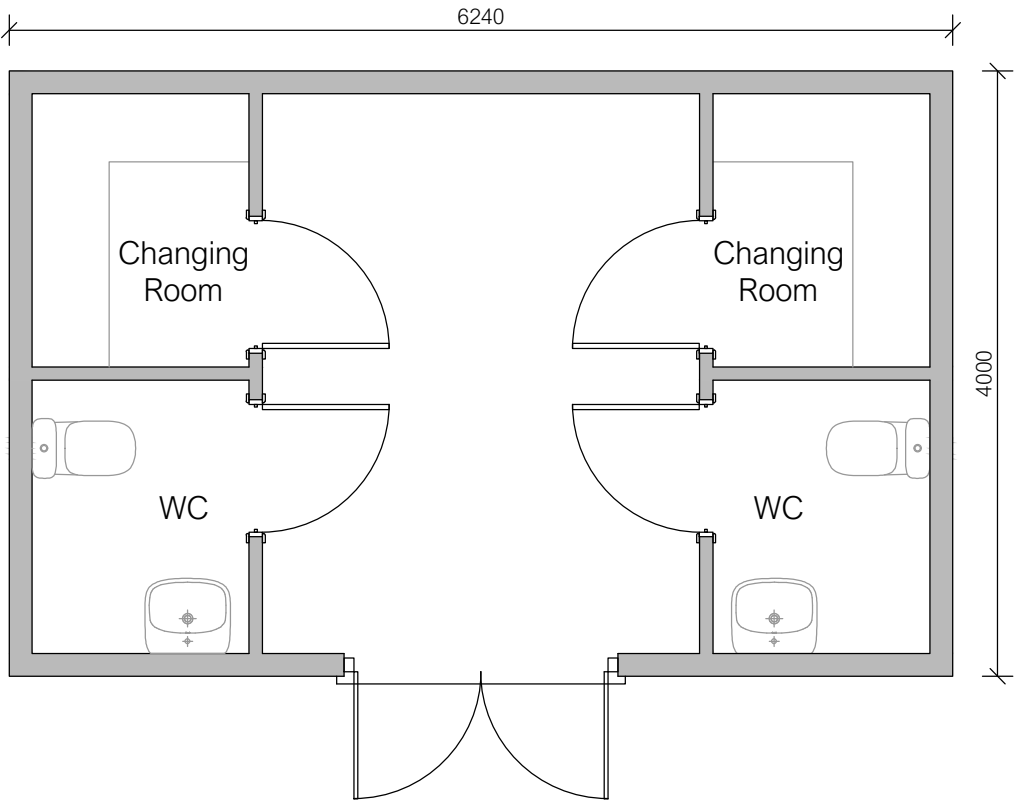

Proposed Floor Plan
1:50

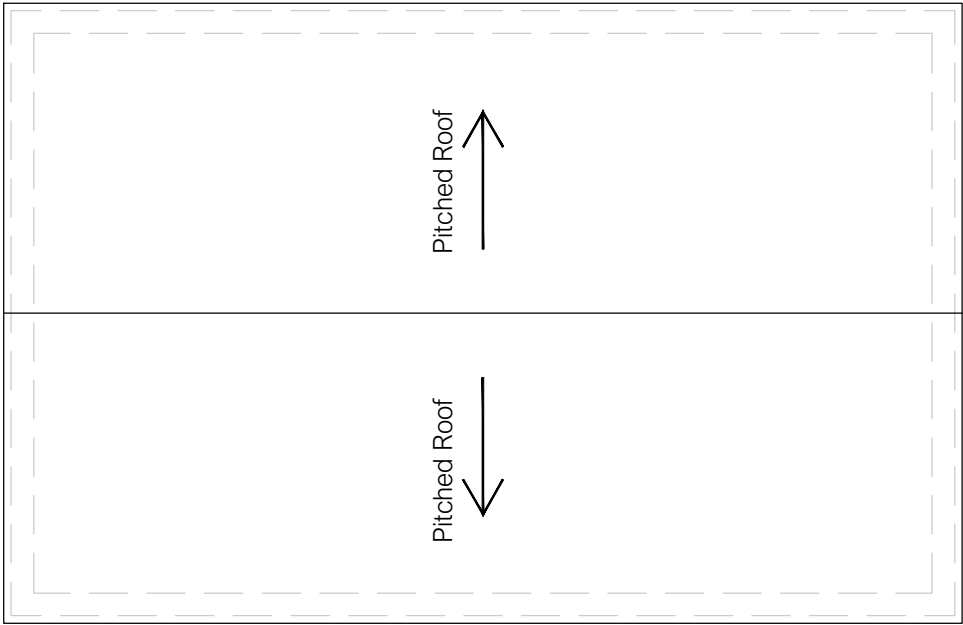

Proposed Roof Plan
1:50

© RDO Architectural Design. This drawing is copyright and must not be copied, reproduced or used for any purpose other than that for which it was issued, without written consent.
All dimensions to be checked on site or in the workshop before work commences. Only figured dimensions to be worked to.
Any discrepancies to be reported to RDO Architectural Design.

RDO

ryan.h@rdoarchitecturaldesign.co.uk
www.rdoarchitecturaldesign.co.uk
07438 271414

Project:
Ashwell FC, Small Gains Lane, SG7 5LT
Proposed Community Welfare Unit

Drawing:
Proposed Plan, Elevations & Roof Plan

Scale: 1:50/ 1:100 @ A3	Date: 08/2026	Rev. No: P02
Drawn By: RH	Checked By: RH	Status: PLANNING
Drawing No: RDO-26-091 - A - PL - 1101		

Scale 1:100



Scale 1:50

