



N.H.C.
17 MAR 2025
NORTHGATE

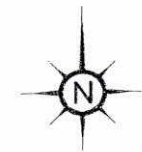

Location Plan
Scale 1:2500

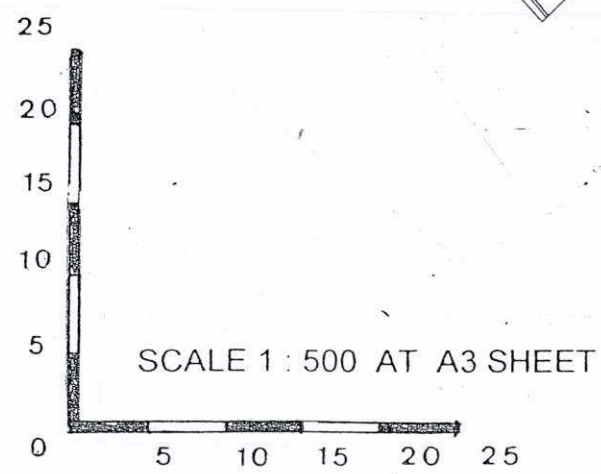

REV	DATE	DESCRIPTION	INITIALS
CLIENT: Macrame Properties Limited			
PROJECT: 65 Bury Mead Road, Hitchin, Hertfordshire SG5 1RT			
TITLE: Location and Site Plan			
DRAWING No.: MDL-1359-PL-25		CLIENT JOB No.	ISSUE
STATUS: Planning		SCALE: 1:200	
DRN: D.I.	CHK: XX	DATE: July 2023	