



NOTES
ANY DISCREPANCIES IN DRAWINGS OR DETAILS TO BE
REPORTED TO MIKODA DESIGNS LTD FOR CLARIFICATION
© COPYRIGHT MIKODA DESIGNS LTD

N.H.C.
17 MAR 2025
NORTHGATE

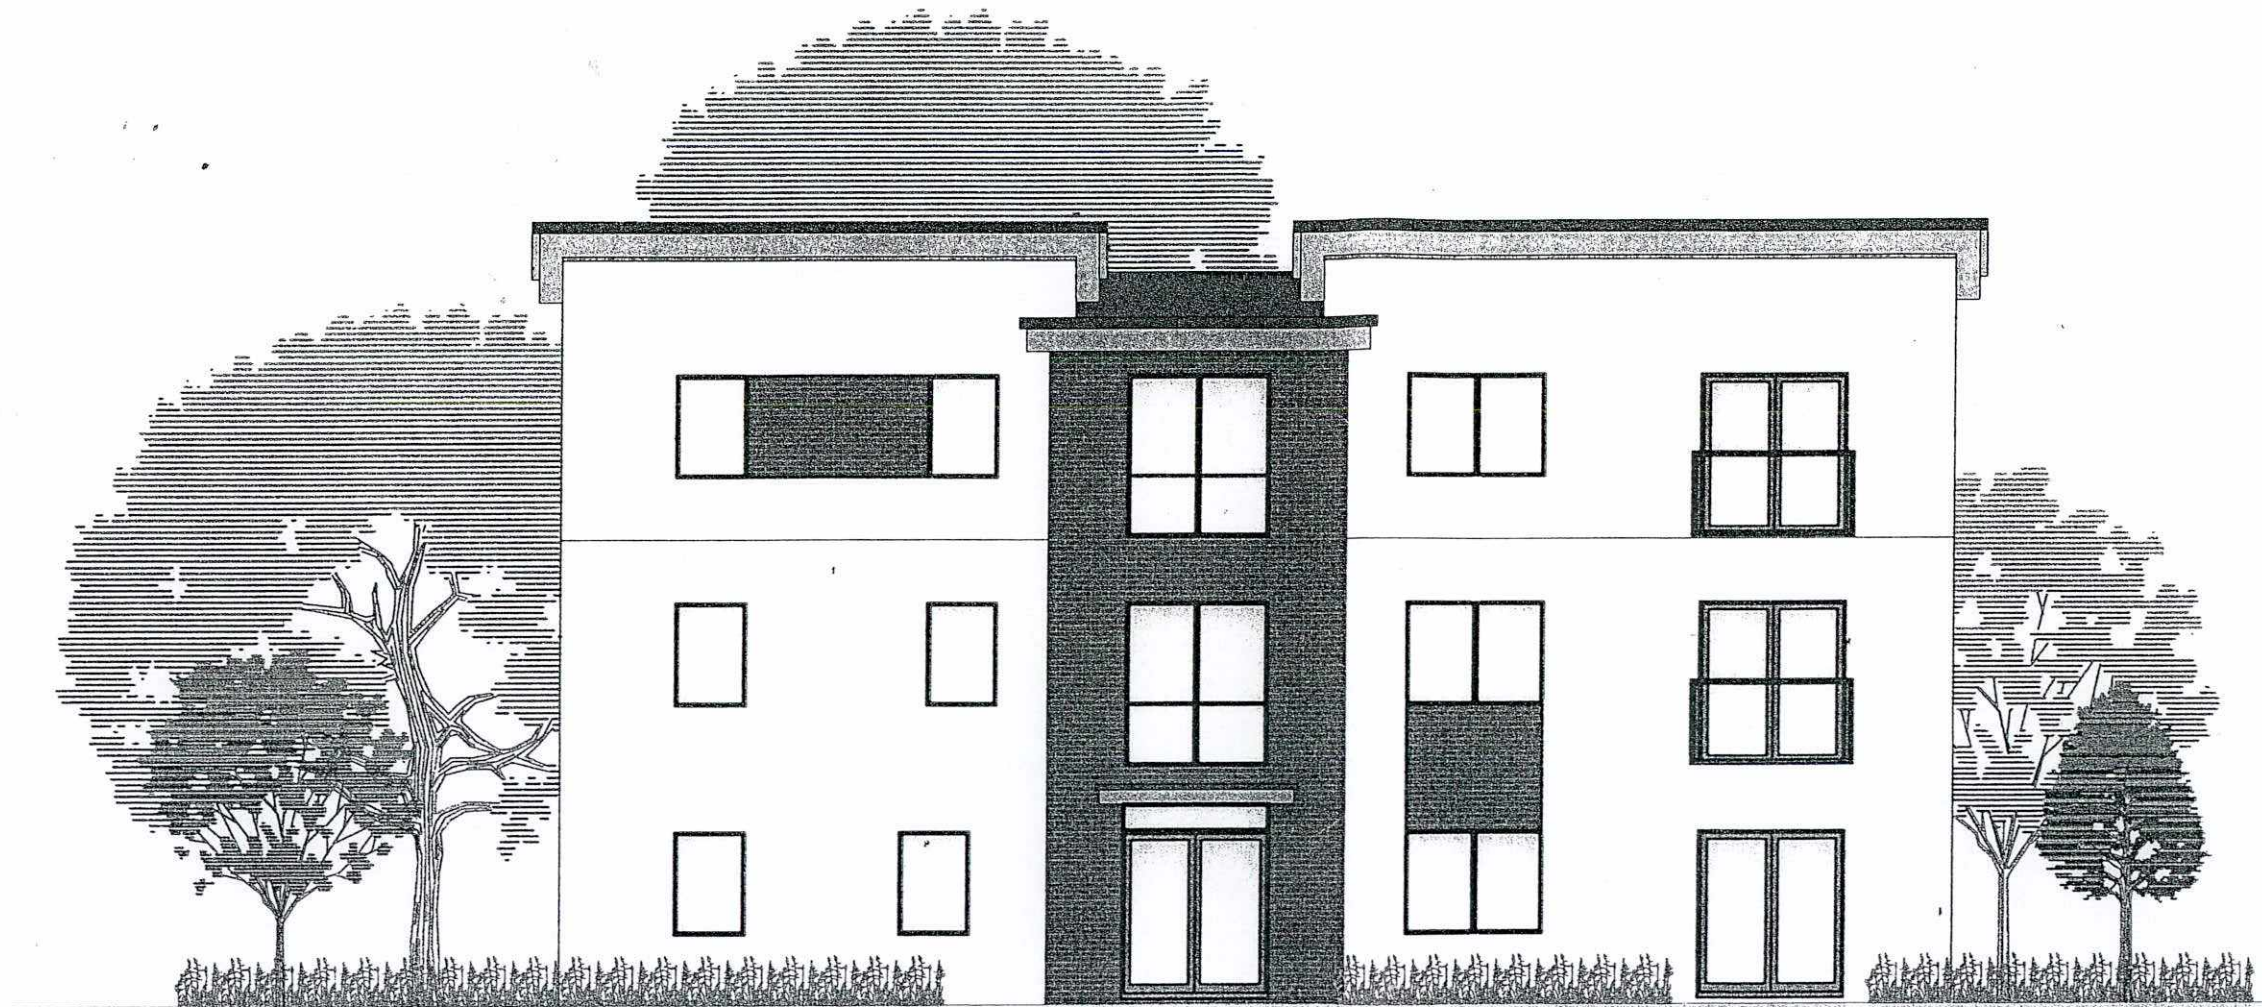

SOUTH-WEST ELEVATION

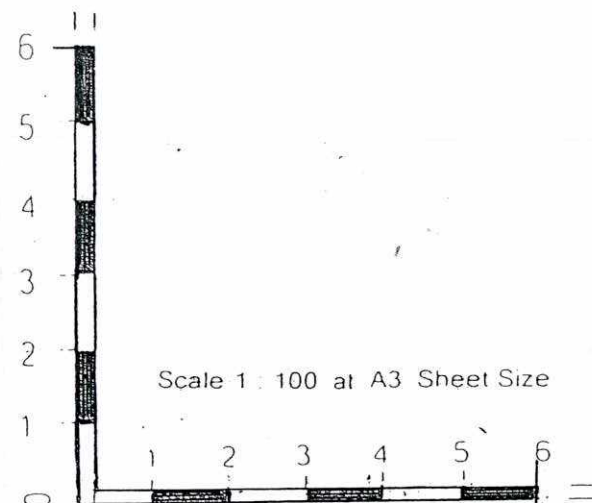

REV	DATE	DESCRIPTION	INITIALS

 Mikoda Designs Architectural Design Solutions		Suite 1 The Priory House The Priory Hitchin Hertfordshire SG5 1RT Tel: 01438 255000 Email: info@mikodadesigns.co.uk www.mikodadesigns.co.uk	
CLIENT: Macrame Properties Limited			
PROJECT: 65 Bury Mead Road, Hitchin, Hertfordshire SG5 1RT			
TITLE: Block A Elevations - Sheet 1			
DRAWING No: MDL-1375-PL21		CLIENT JOB No	ISSUE
STATUS Planning		SCALE 1:100	
DRN	D.D	CHK	XX
DATE 25/07/2023			

SHEET SIZE - A3