



NOTES
ANY DISCREPANCIES IN DRAWINGS OR DETAILS TO BE
REPORTED TO MAKODA DESIGNS LTD FOR CLARIFICATION
© COPYRIGHT MAKODA DESIGNS LTD

N.H.C.
17 MAR 2025
NORTHGATE

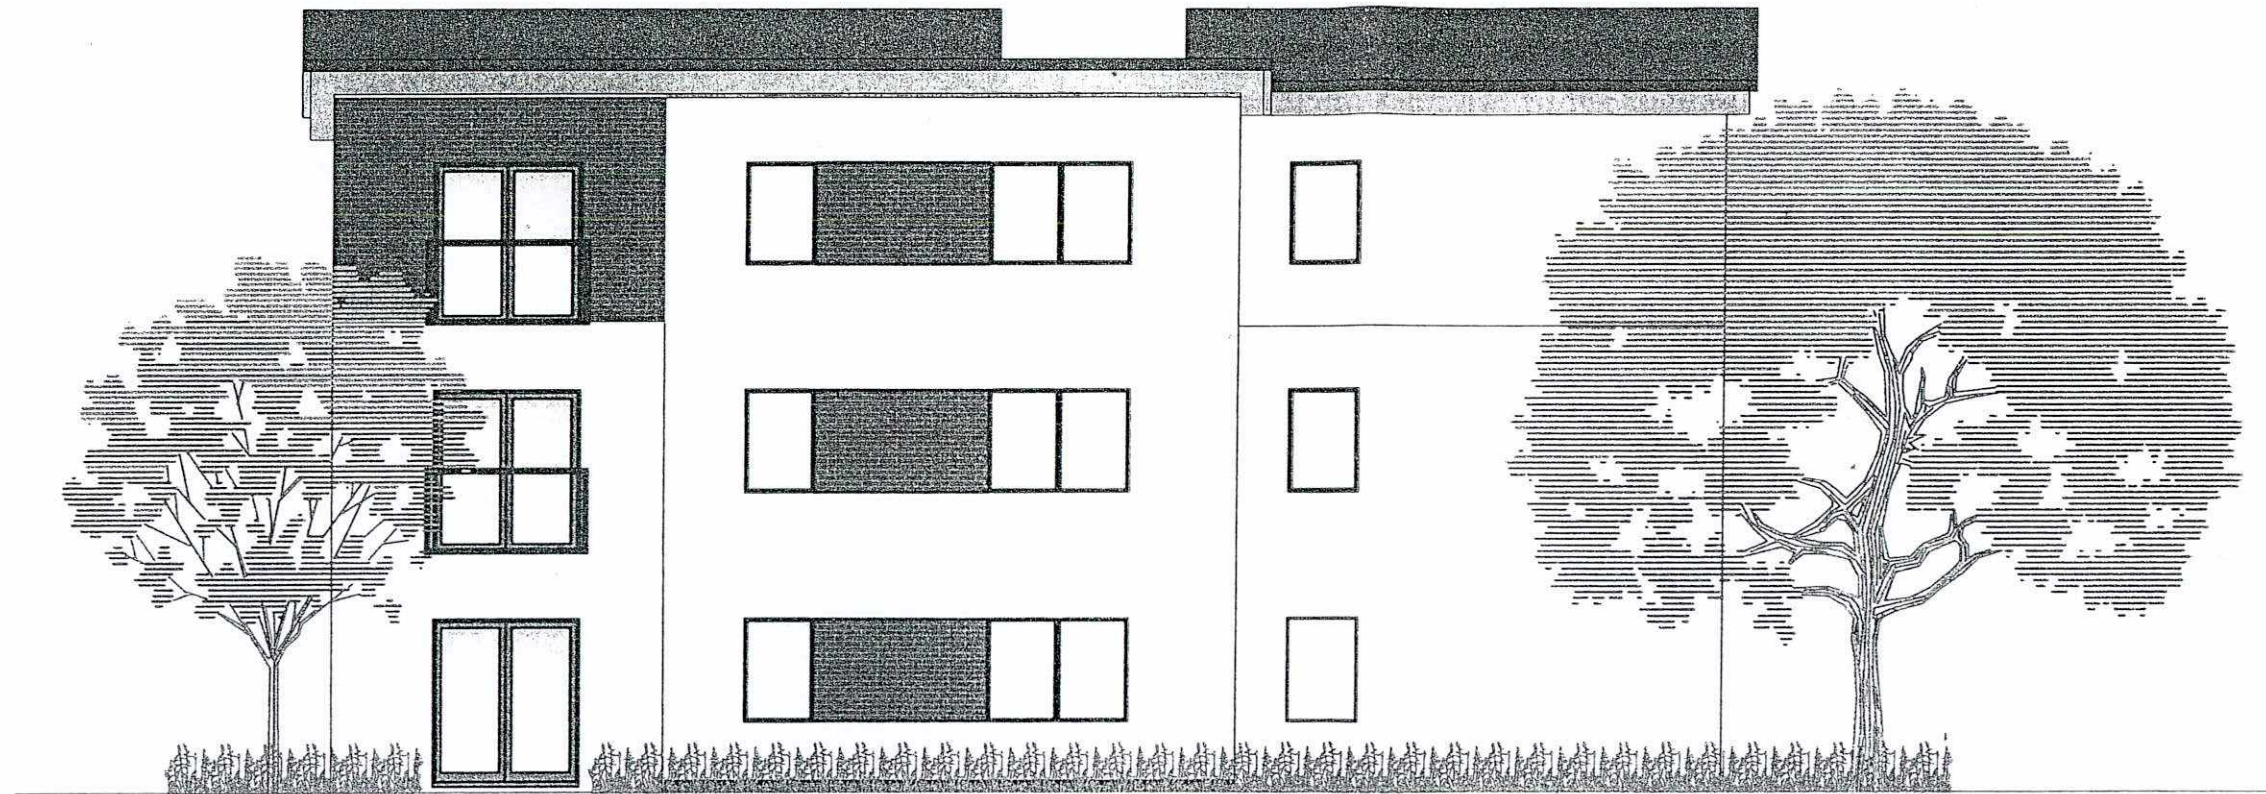

NORTH-EAST ELEVATION

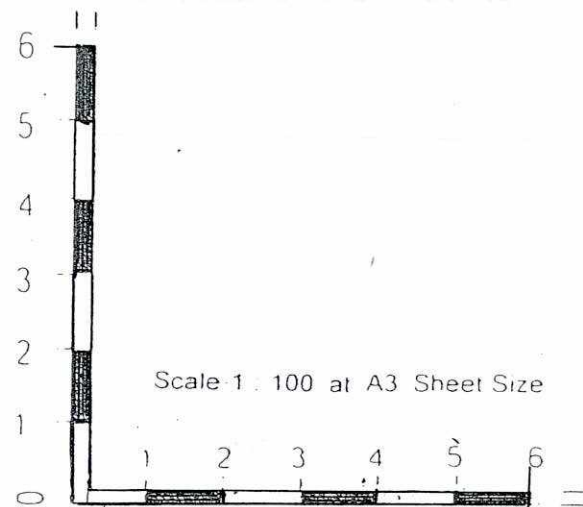

REV	DATE	DESCRIPTION	INITIALS

 Makoda Designs Architectural & Design Services		Suite 1 Rector House Thorne Road Buckingham MK17 2DA T: 01295 245121 E: info@makodadesigns.co.uk W: www.makodadesigns.co.uk	
CLIENT Macrame Properties Limited			
PROJECT 65 Bury Mead Road, Hitchin, Hertfordshire SG5 1RT			
TITLE Block A Elevations - Sheet 2			
DRAWING No. MDL-1375-PL22		CLIENT JOB No.	ISSUE
STATUS Planning		SCALE 1:100	
DRN	D.D	CHK	XX
DATE 25/07/2023			

SHEET SIZE A3