



NOTES
ANY DISCREPANCIES IN DRAWINGS OR DETAILS TO BE
REPORTED TO MAKODA DESIGNS LTD FOR CLARIFICATION
© COPYRIGHT MAKODA DESIGNS LTD

N.H.C.
17 MAR 2025
NORTHGATE

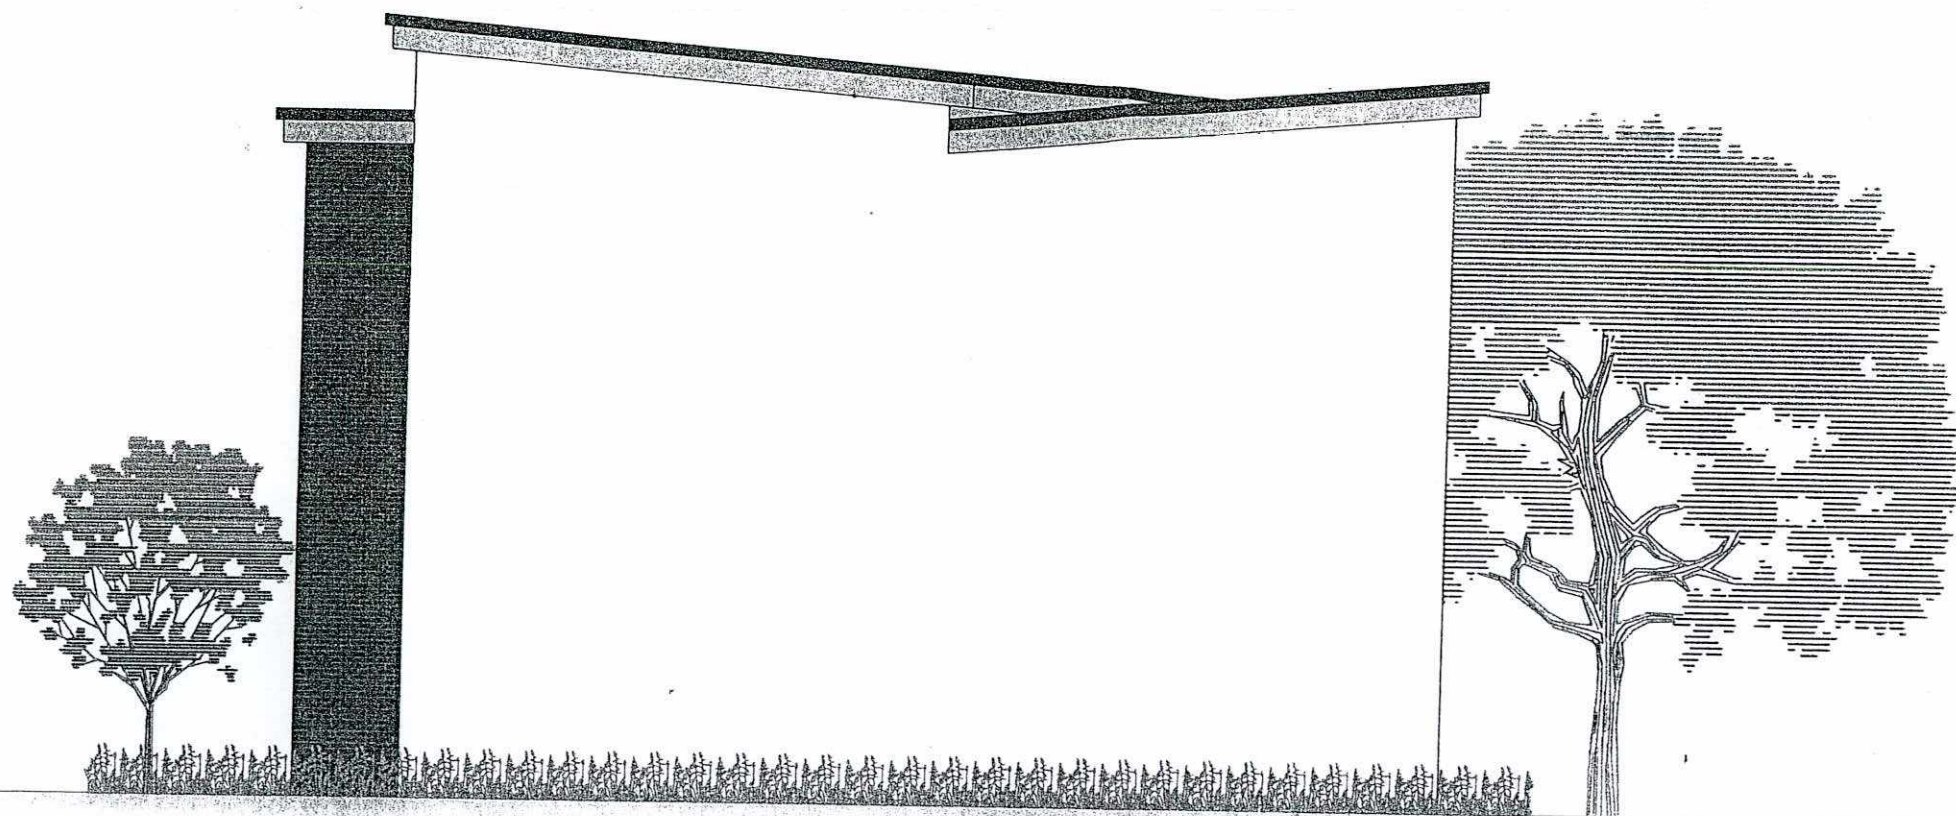

SOUTH-EAST ELEVATION

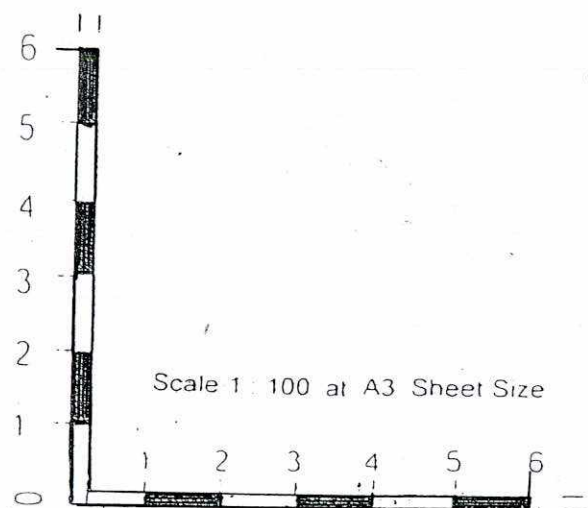

REV	DATE	DESCRIPTION	INITIALS

 Makoda Designs Architectural Design & Development		Suite 1 Rector House Thames Road Hitchin Hertfordshire SG5 1RT UK T: 01438 256120 E: info@makodadesigns.co.uk W: www.makodadesigns.co.uk	
CLIENT: Macrame Properties Limited			
PROJECT: 65 Bury Mead Road, Hitchin, Hertfordshire SG5 1RT			
TITLE: Block A Elevations - Sheet 4			
DRAWING No: MDL-1375-PL24		CLIENT JOB No	ISSUE
STATUS Planning		SCALE: 1:100	
DRN	D.D	CHK	XX
DATE 25/07/2023			

SHEET SIZE: A3