




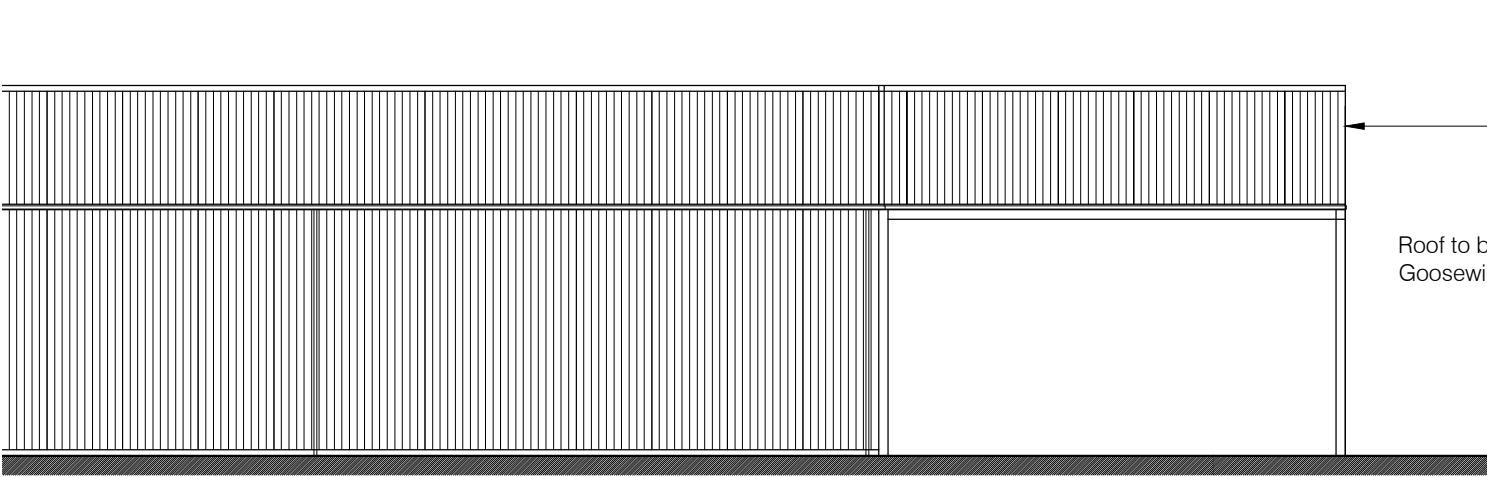

Side Elevation - scale 1:200

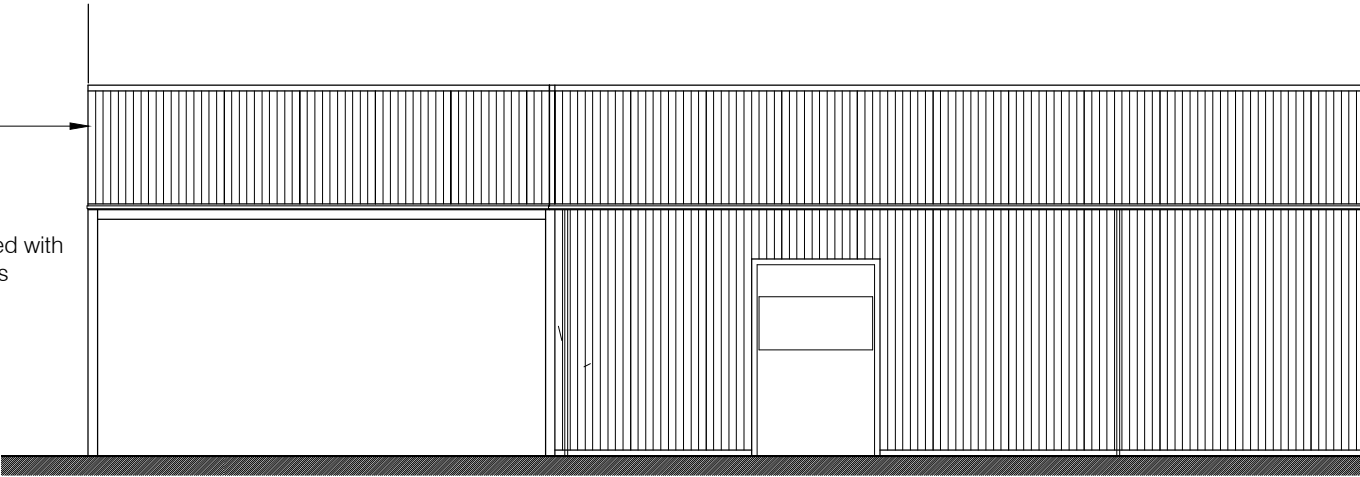


Side Elevation - scale 1:200

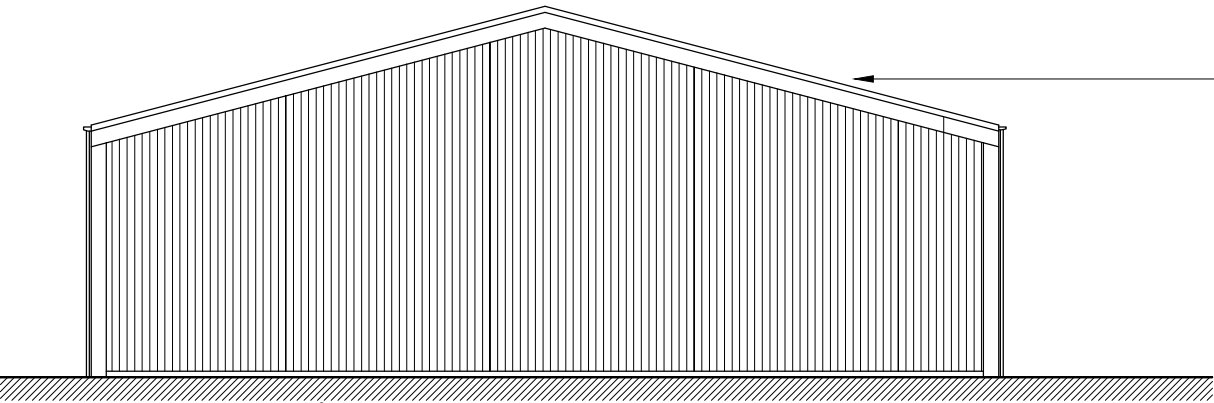

End Elevation - scale 1:200



Floor Plan - scale 1:200

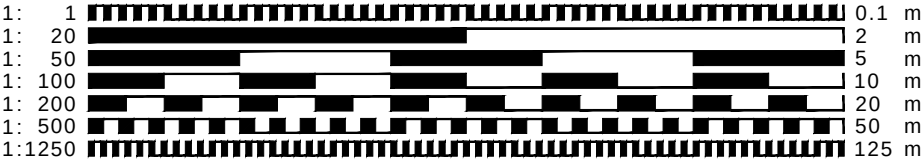

This drawing is protected under © copy right





FOR APPROVAL

CONTRACT
Proposed Manure Stores
Manor Farm, Bygrave, Baldock,
Hertfordshire

DRAWING TITLE
Proposed Plan & Elevations SHED 1

SCALE	DRAWING NUMBER	REVISION
1:200@A3		

DATE	JOB NUMBER	CHECKED BY
July 2024	JN-15	

redshed design
45 Hoo Road
Meppershall
Bedfordshire
sg17 5lp

telephone: 01462 807175, 07884008970
fax: 01462 807175
e-mail: james/karen@redsheddesign.co.uk
www.redsheddesign.co.uk