


Side Elevation - scale 1:200


Side Elevation - scale 1:200

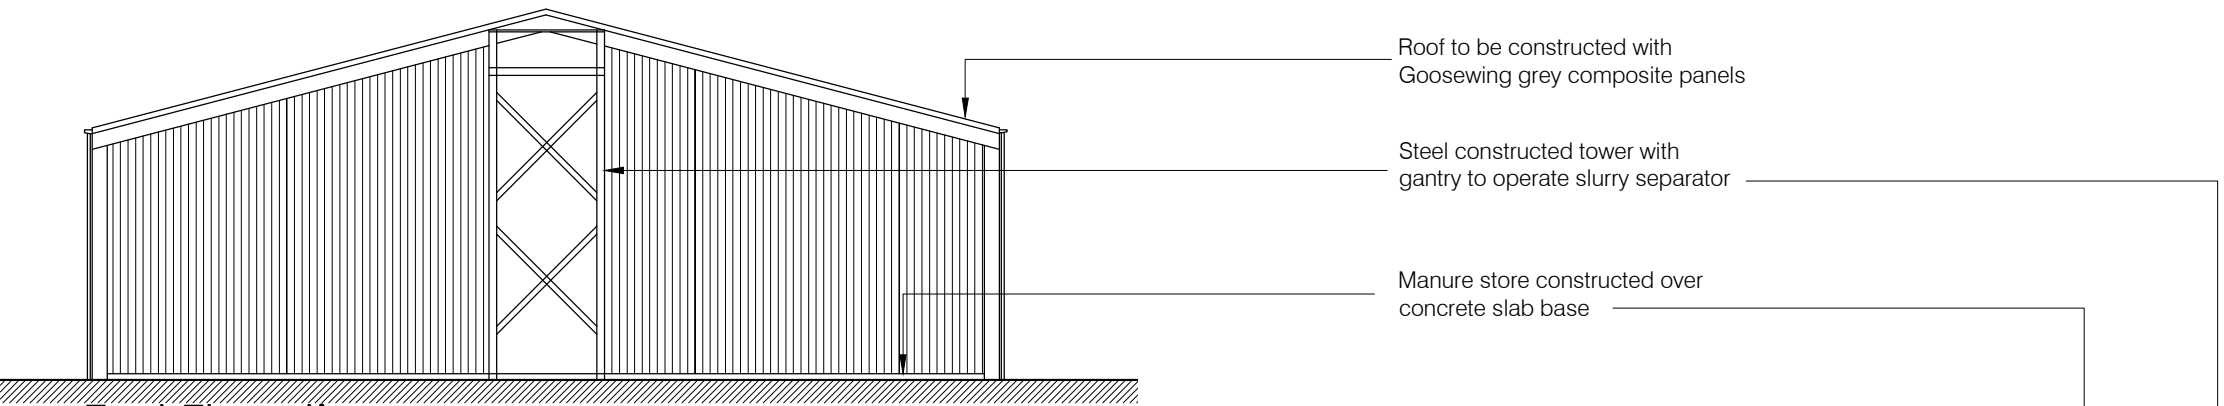

End Elevation - scale 1:200



Floor Plan - scale 1:200

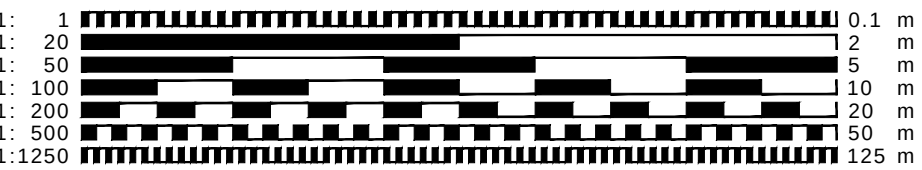

This drawing is protected under © copy right



FOR APPROVAL

CONTRACT
Proposed Manure Stores
Manor Farm, Bygrave, Baldock,
Hertfordshire

DRAWING TITLE
Proposed Plan & Elevations SHED 2

SCALE	1:200@A3	DRAWING NUMBER		REVISION	
DATE	July 2024		PO3		
DRAWN	JEI				
JOB NUMBER	JN-15			CHECKED BY	

redshed design
45 Hoo Road
Meppershall
Bedfordshire
SG17 5LP

telephone: 01462 807175, 07884008970
fax: 01462 807175
e-mail: james/karen@redsheddesign.co.uk
www.redsheddesign.co.uk