




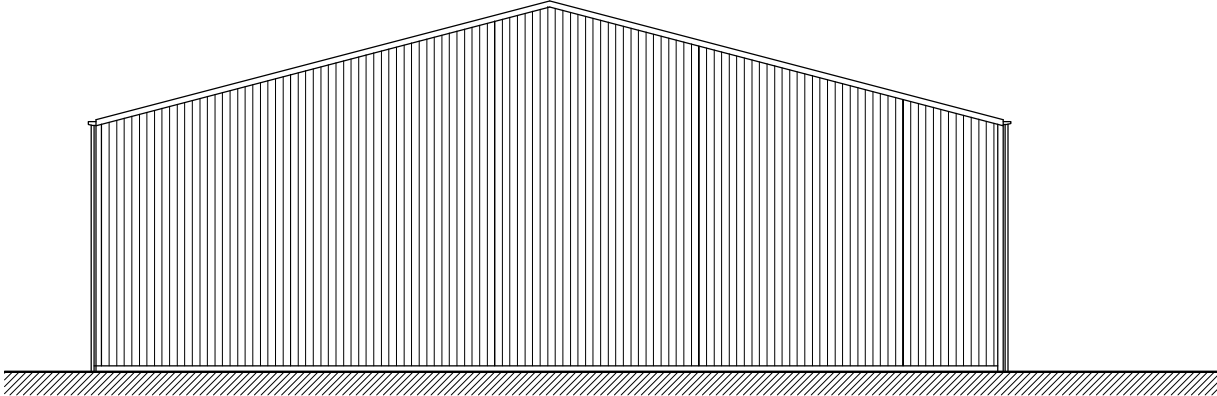


Side Elevation - scale 1:200

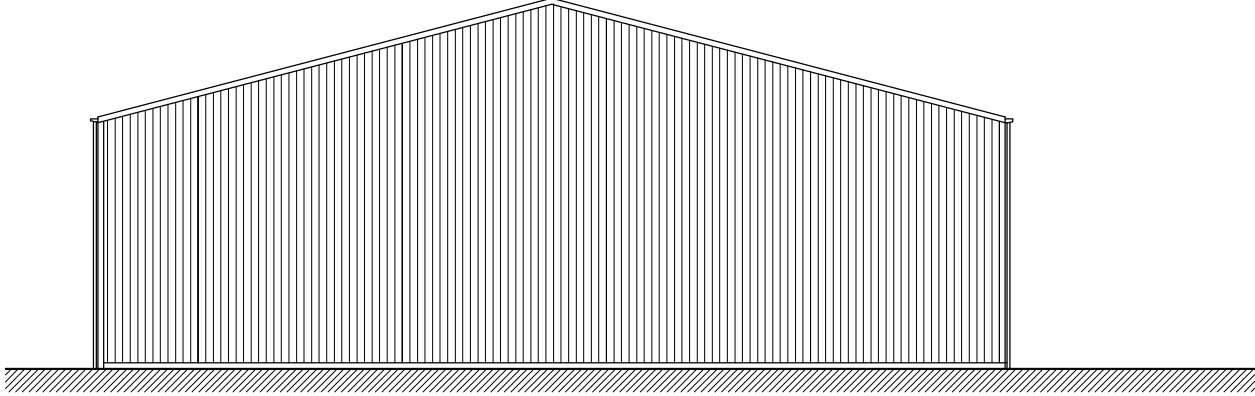


Side Elevation - scale 1:200

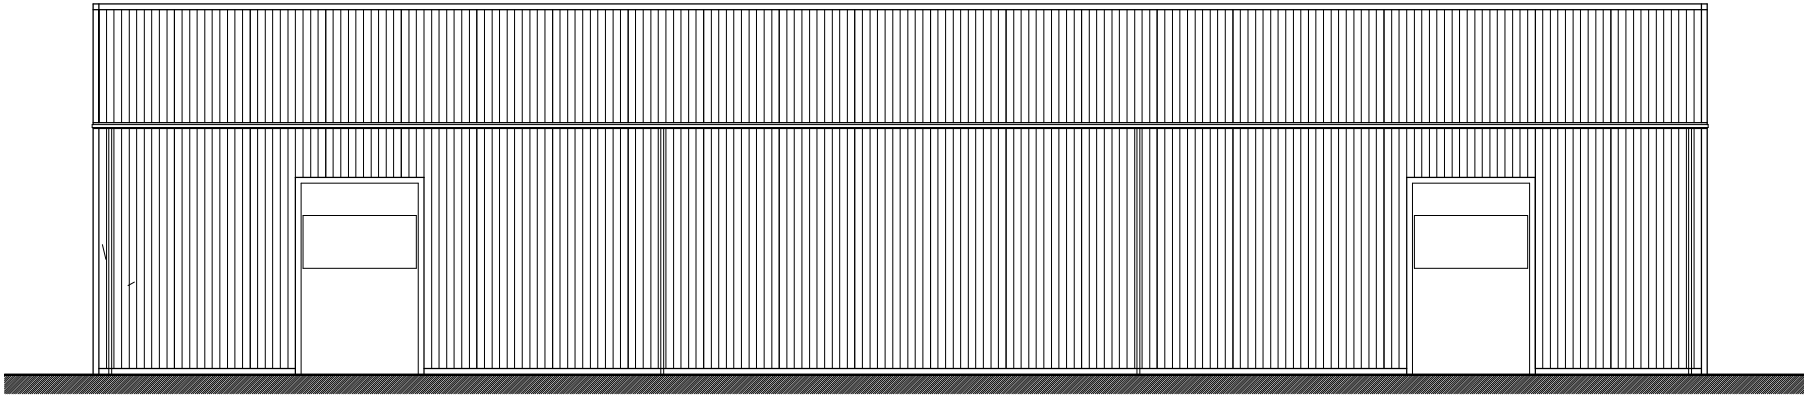

Front Elevation - scale 1:200

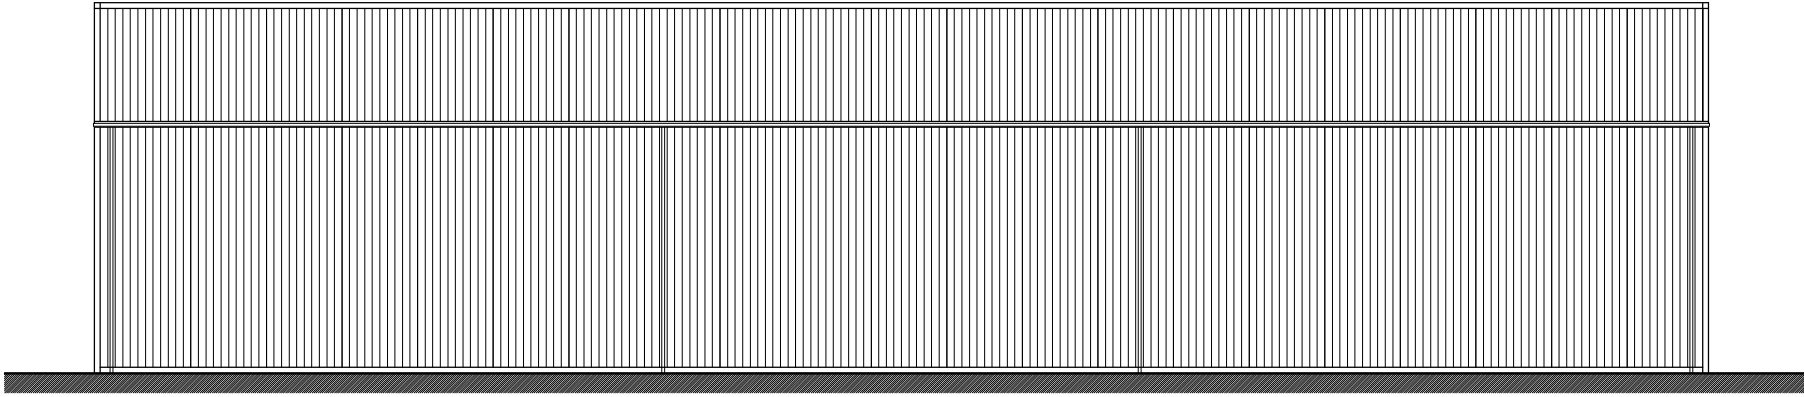

Rear Elevation - scale 1:200

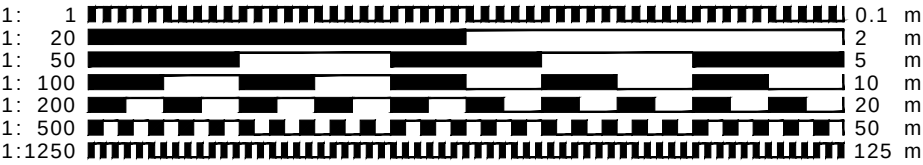

FOR APPROVAL

This drawing is protected under © copy right



CONTRACT		
Proposed Manure Stores Manor Farm, Bygrave, Baldock, Hertfordshire		
DRAWING TITLE		
Existing Elevations SHED 1 & 2		
SCALE	1:200@A3	DRAWING NUMBER
DATE	July 2024	PO2
DRAWN	JEI	CHECKED BY
JOB NUMBER	JN-15	
redshed design 45 Hoo Road Meppershall Bedfordshire sg17 5lp		
telephone: 01462 807175.07884008970 fax: 01462 807175 e-mail: james/karen@redsheddesign.co.uk www.redsheddesign.co.uk		