




Rev.	Date	Details
A	11/10/24	Amended for new application.

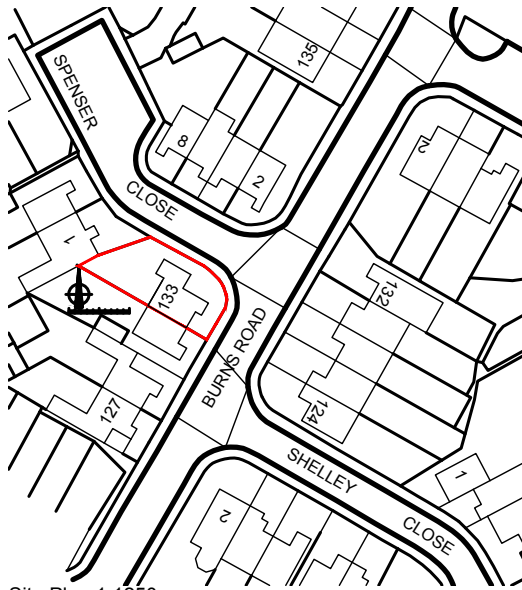

Site Plan 1:1250

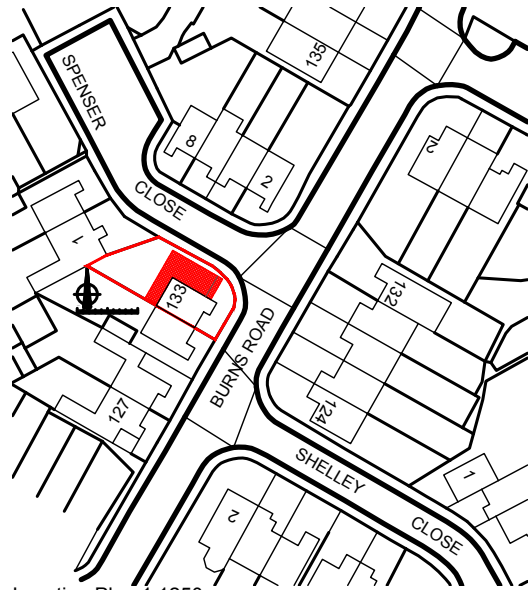

Location Plan 1:1250

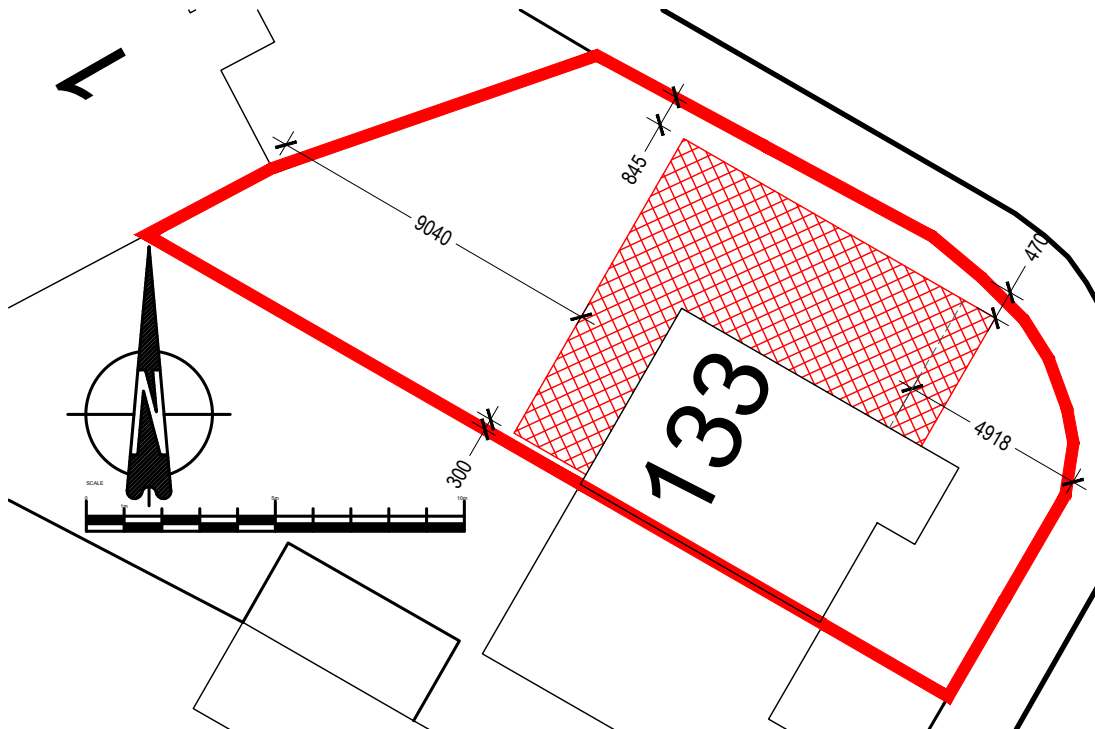

Block Plan 1:200

AJC

ALAN J. CURRALL Ltd
Architectural Services

35 Woodland Ave-Barton Seagrave
Kettering-Northants-NN15 6QW

Tel: 07590 563823

contact@alanjcurrall.co.uk

www.alanjcurrall.co.uk

Job Title
133 Burns Road
Royston
Hertfordshire
SG8 5SU

Scale: 1:1250 & 1:200 @A4 Date: 14/12/16

Drawing Title:
Location, Site & Block Plans

Drawing No.
336-00 Revision A

DRAWING TO BE SCALED FOR PLANNING PURPOSES ONLY.
ALL DIMENSIONS TO BE VERIFIED ON SITE.
ALL DRAWINGS ARE THE COPYRIGHT OF ALAN J. CURRALL LTD.